




THIS DRAWING IS A PRINT AND MUST NOT BE SCALED.  
ANY QUERIES REGARDING DIMENSIONS TO BE TAKEN UP WITH  
PENTANGLE DESIGN GROUP.  
ALL DIMENSIONS OF EXISTING BUILDINGS TO BE VERIFIED ON SITE.  
THIS DRAWING IS THE COPYRIGHT OF PENTANGLE DESIGN GROUP  
AND SHALL NOT BE IN ANY WAY USED OR REPRODUCED WITHOUT  
THEIR PRIOR WRITTEN CONSENT.

NOTES

Proposed South East Elevation  
1 : 100

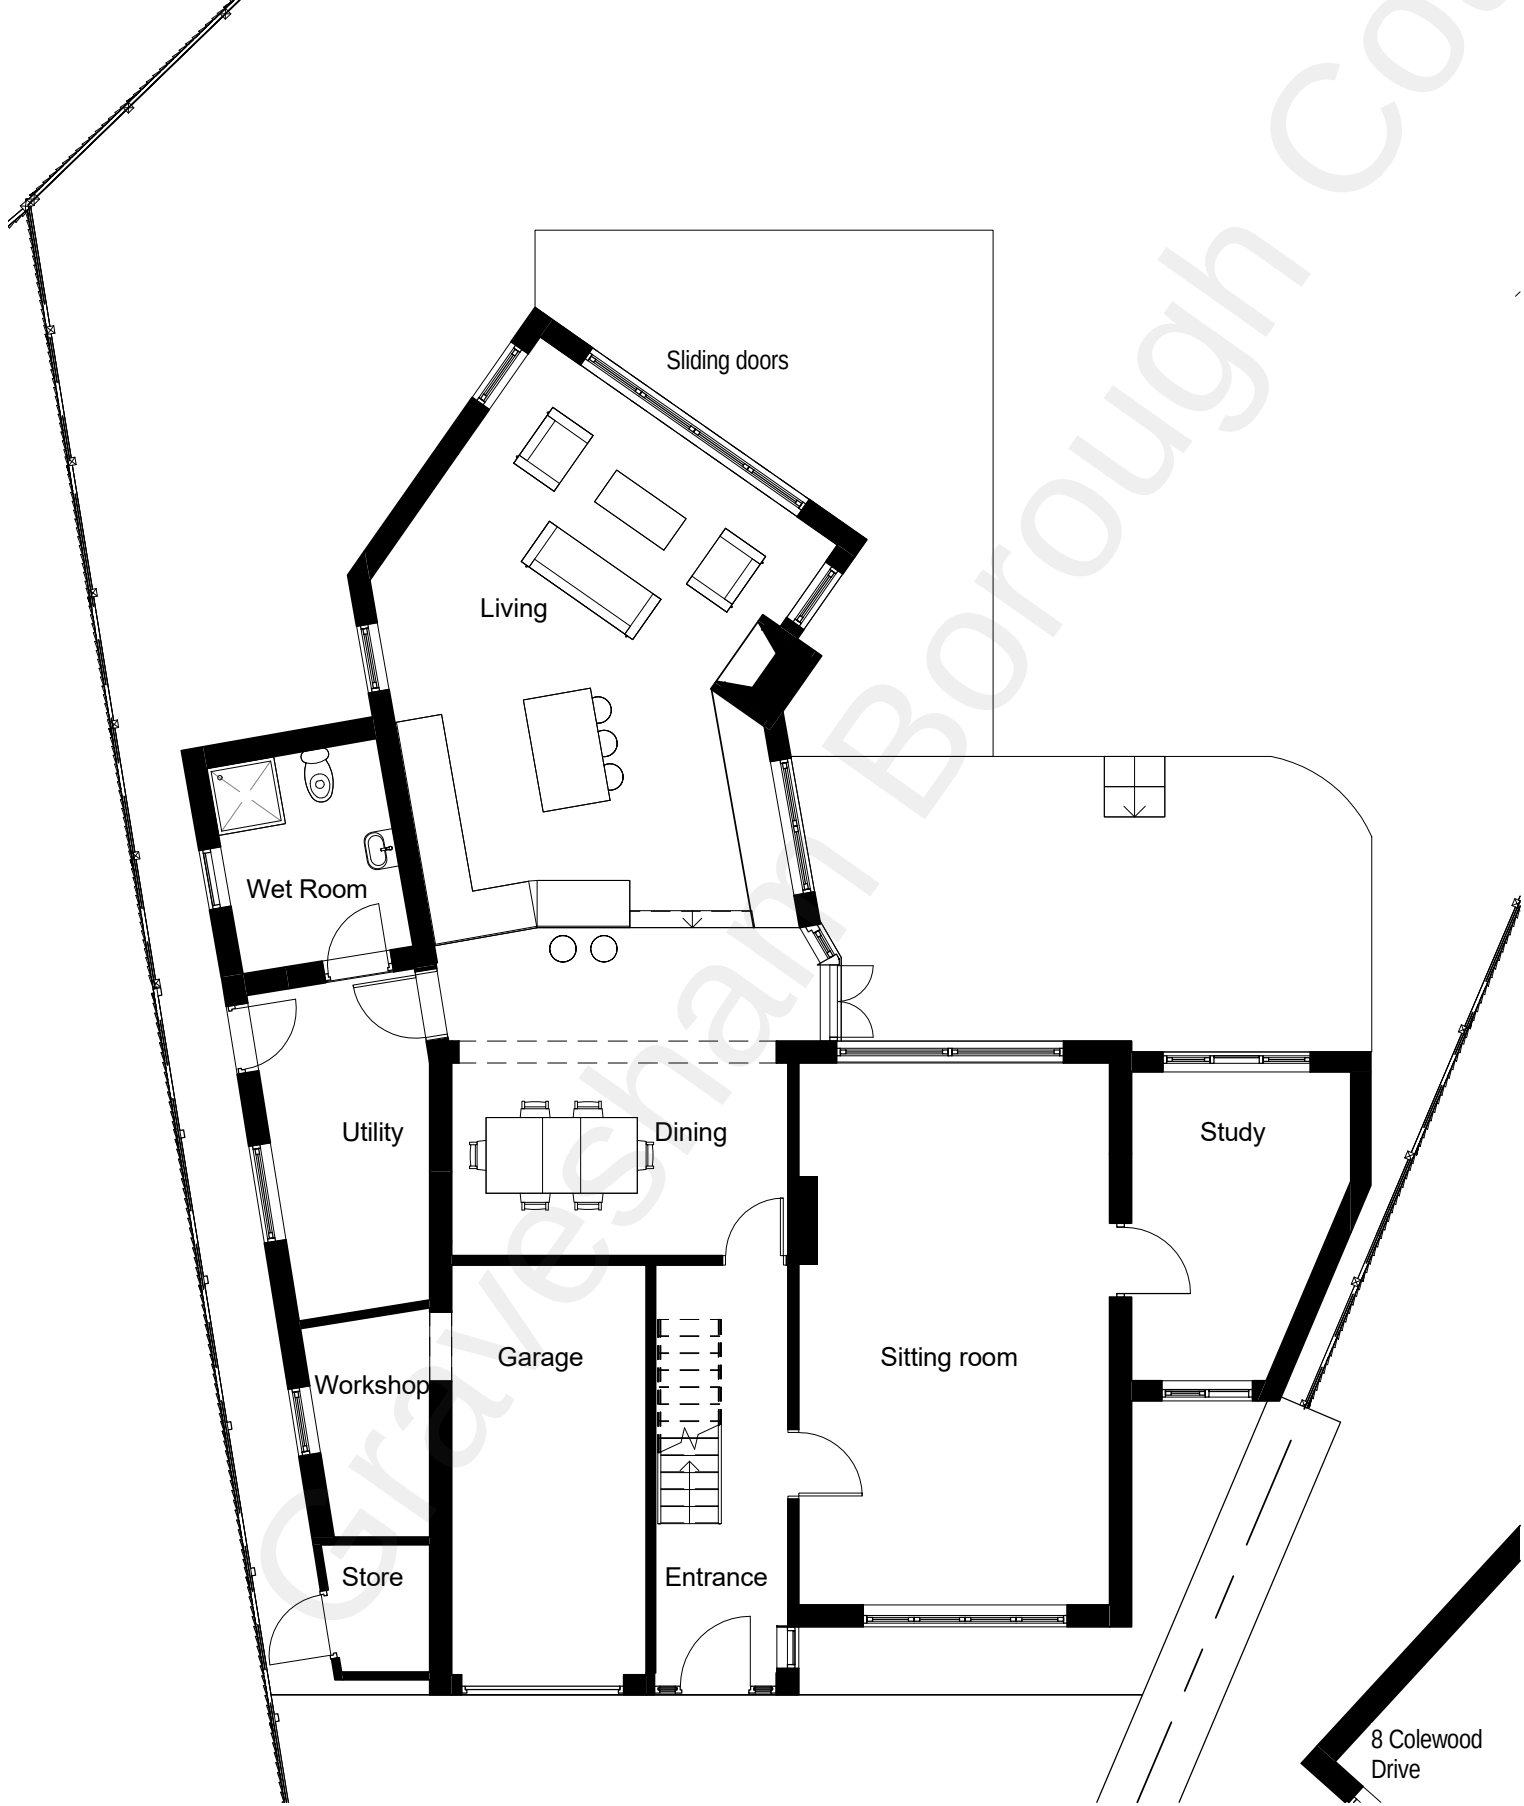

Proposed Ground Floor Plan  
1 : 100

PLANNING  
**PENTANGLE**  
DESIGN GROUP  
SUITE 1, 21 BANCROFT HITCHIN HERTS SG5 1JW  
T:01462 431133 E:pdg@pentangledesign.co.uk

JOB TITLE  
Extension and Alterations to  
7 Colewood Drive High Halstow

DRAWING TITLE  
Proposed Ground Floor Plan and Front Elevation

|                    |                             |                      |
|--------------------|-----------------------------|----------------------|
| SCALE<br>1 : 100   | DRAWING NUMBER<br><b>50</b> | REVISION<br><b>A</b> |
| DATE<br>Jan '19    |                             |                      |
| SHT SIZE<br>A3     |                             |                      |
| JOB NUMBER<br>3493 |                             |                      |

ARCHITECTS AND INTERIOR DESIGNERS

