


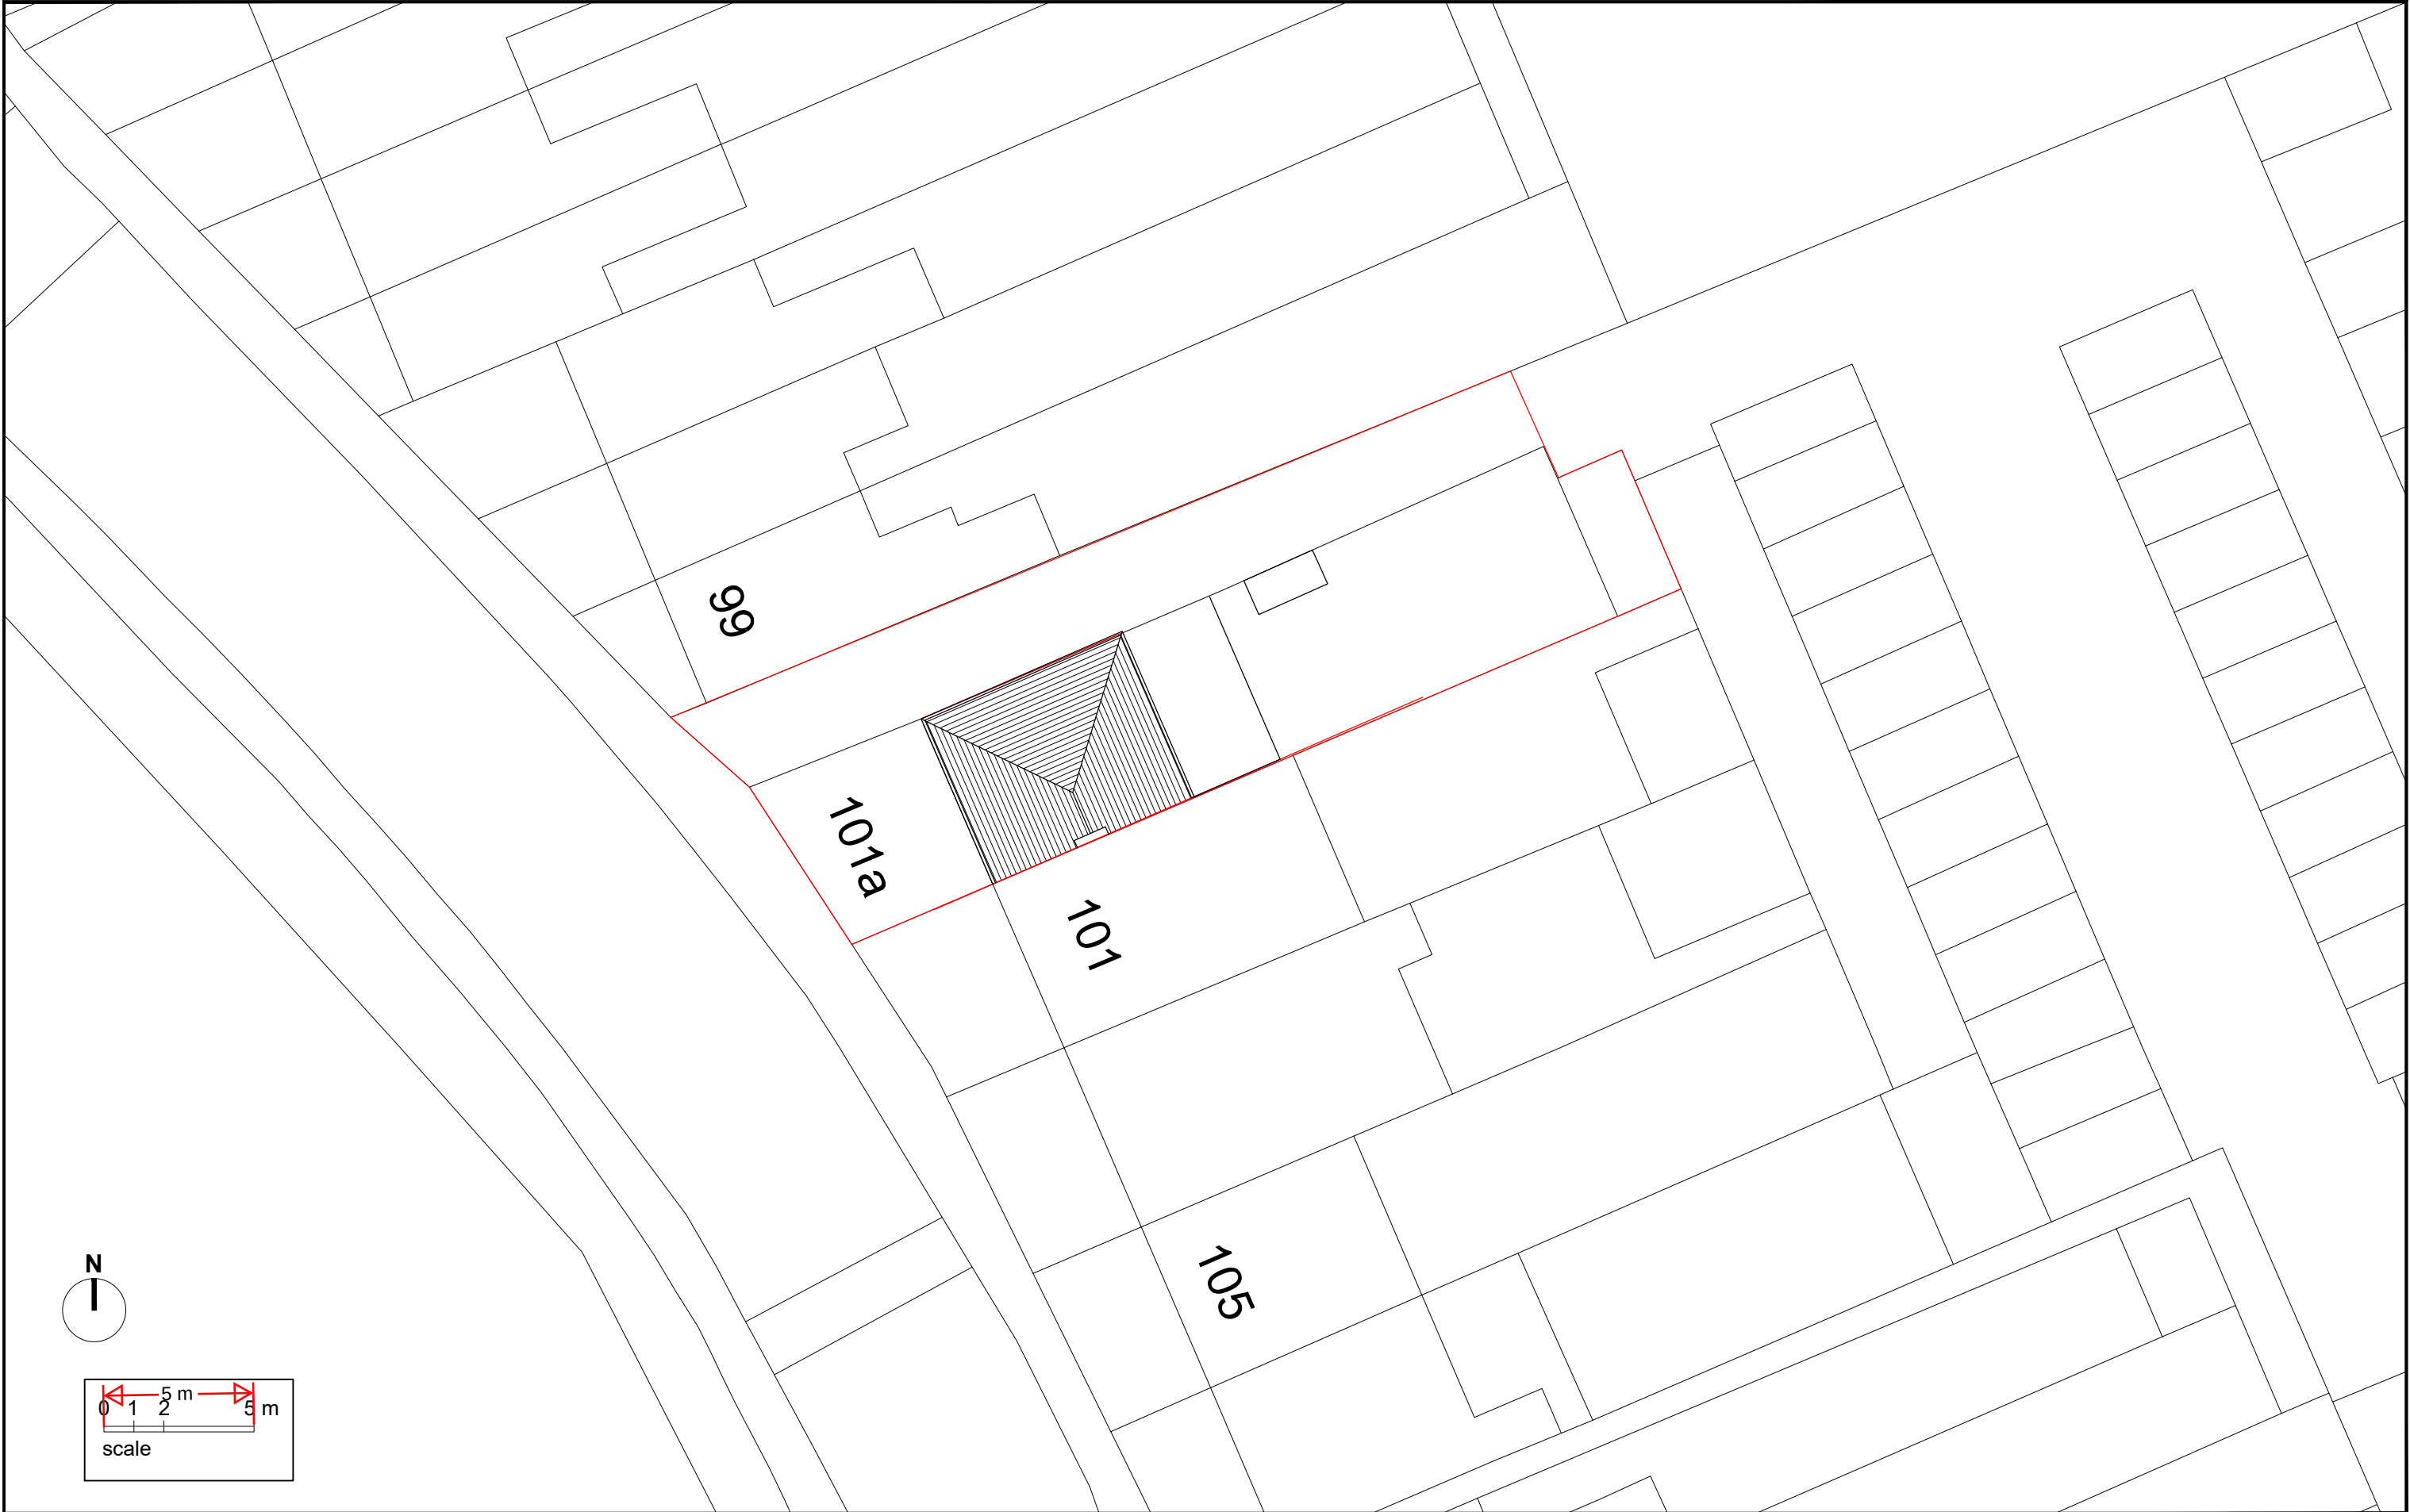

|                                                   |         |                    |                                         |                           |  |  |   |
|---------------------------------------------------|---------|--------------------|-----------------------------------------|---------------------------|--|--|---|
| TITLE:<br>101a Sun Lane,<br>Gravesend<br>DA12 5HW | CLIENT: | DATE:<br>May 2025  | DRAWING TITLE:<br>Existing<br>Site Plan | DRAWING NO:<br>SP 100 -P1 |  |  | HoC Studio Ltd.<br>5-7 Tanner Street,<br>SE1 3LE, London<br>Tel: 0208 133 7255<br>E-mail: info@hocarchitects.co.uk |
|                                                   |         |                    |                                         |                           |  |  |   |
|                                                   |         |                    |                                         |                           |  |  |   |
| 2411-08                                           |         | SCALE:<br>1:200@A3 |                                         | REVISION: Planning        |  |  |   |

