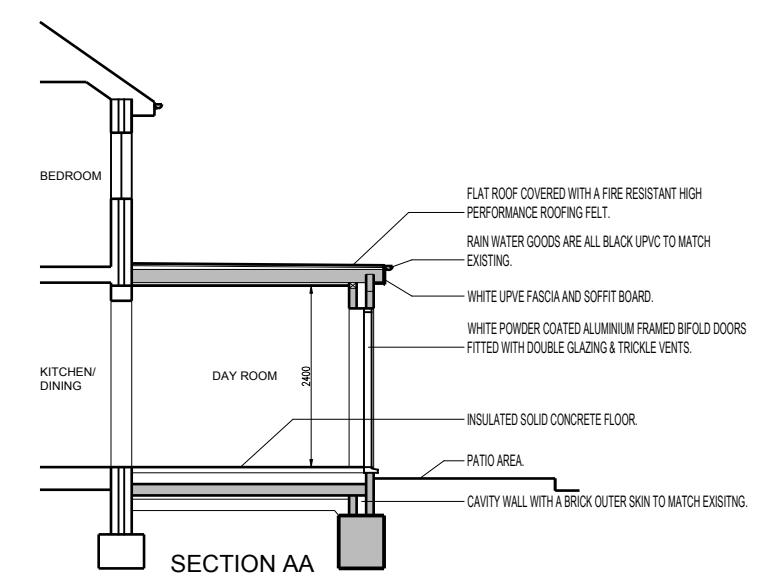
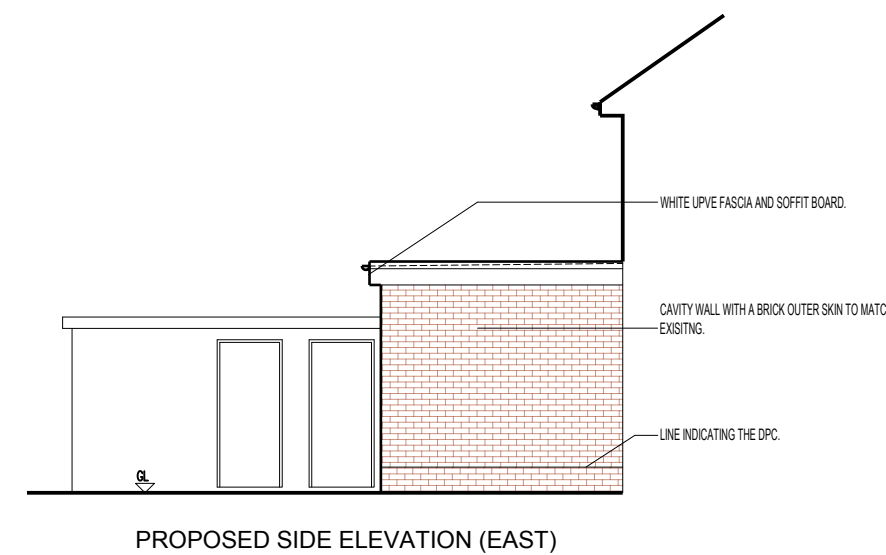
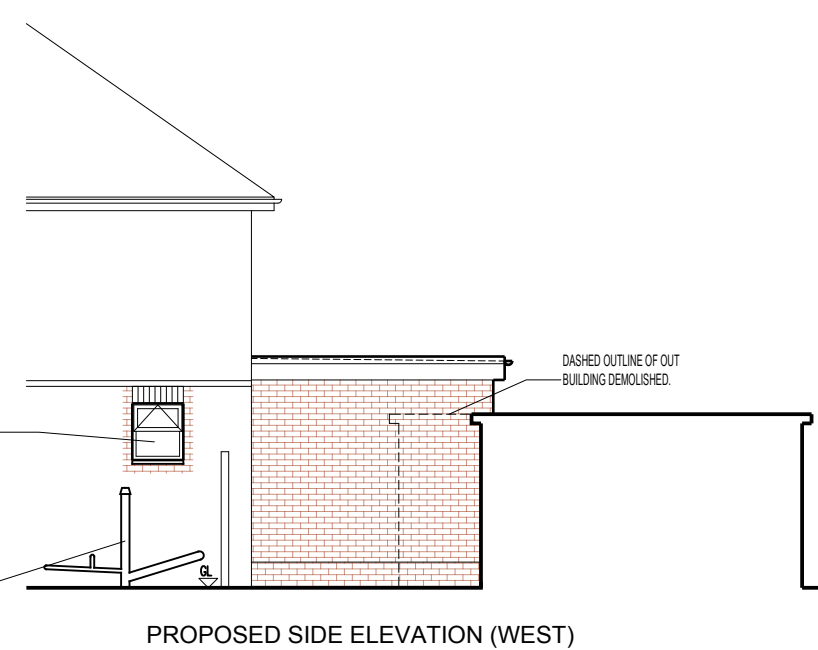
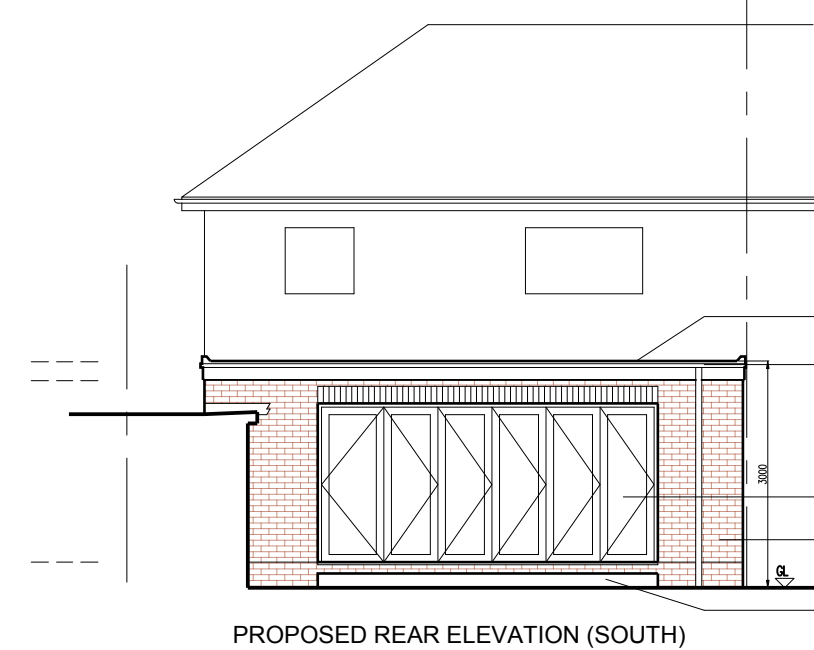
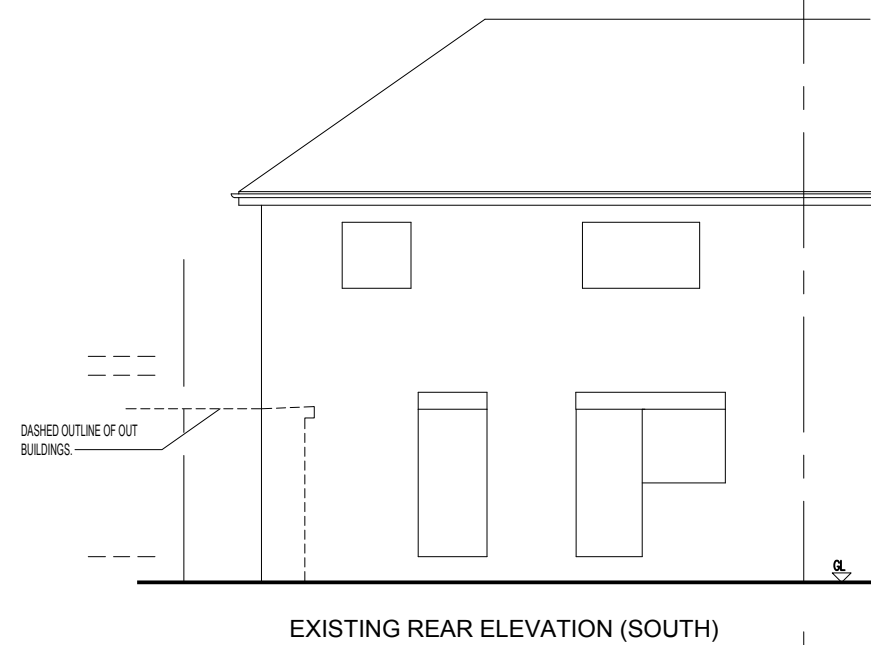
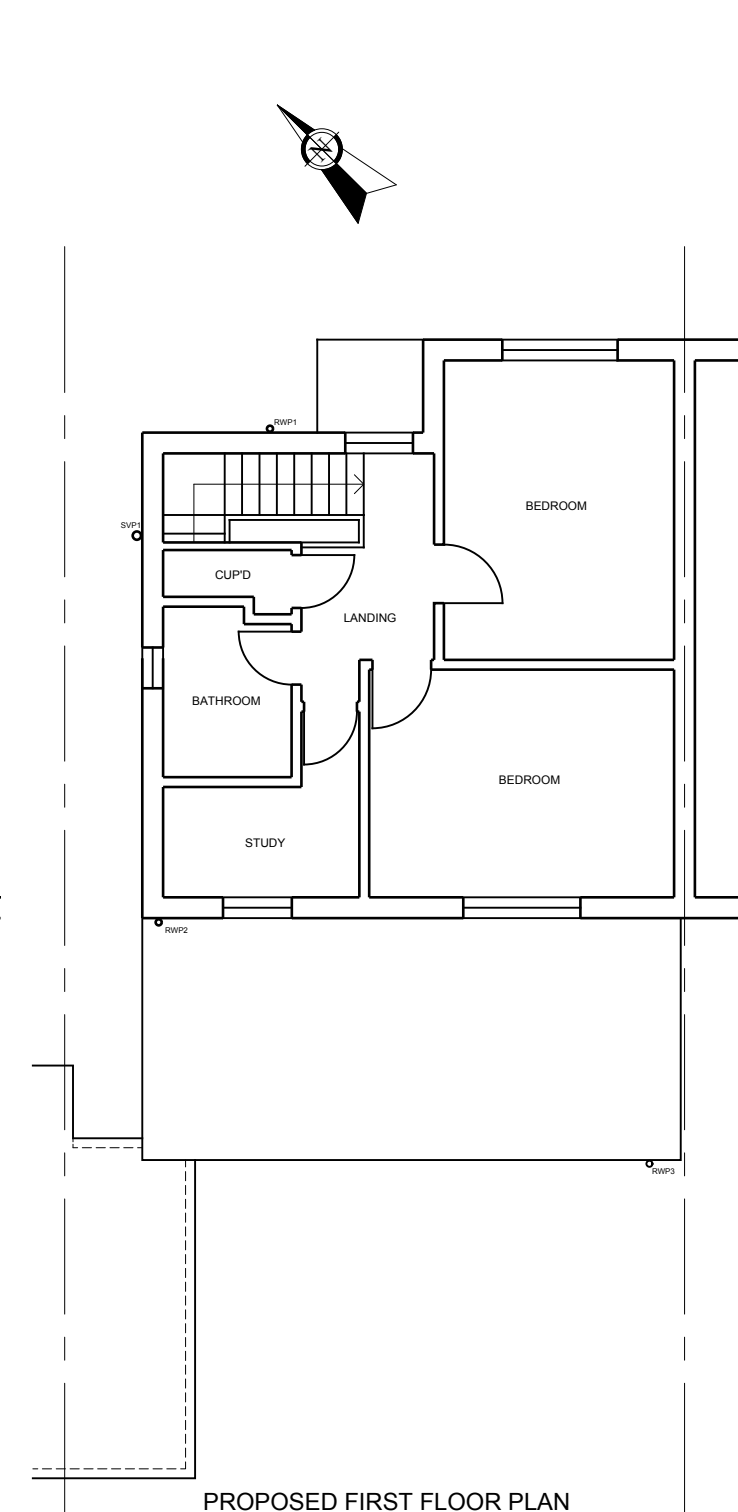
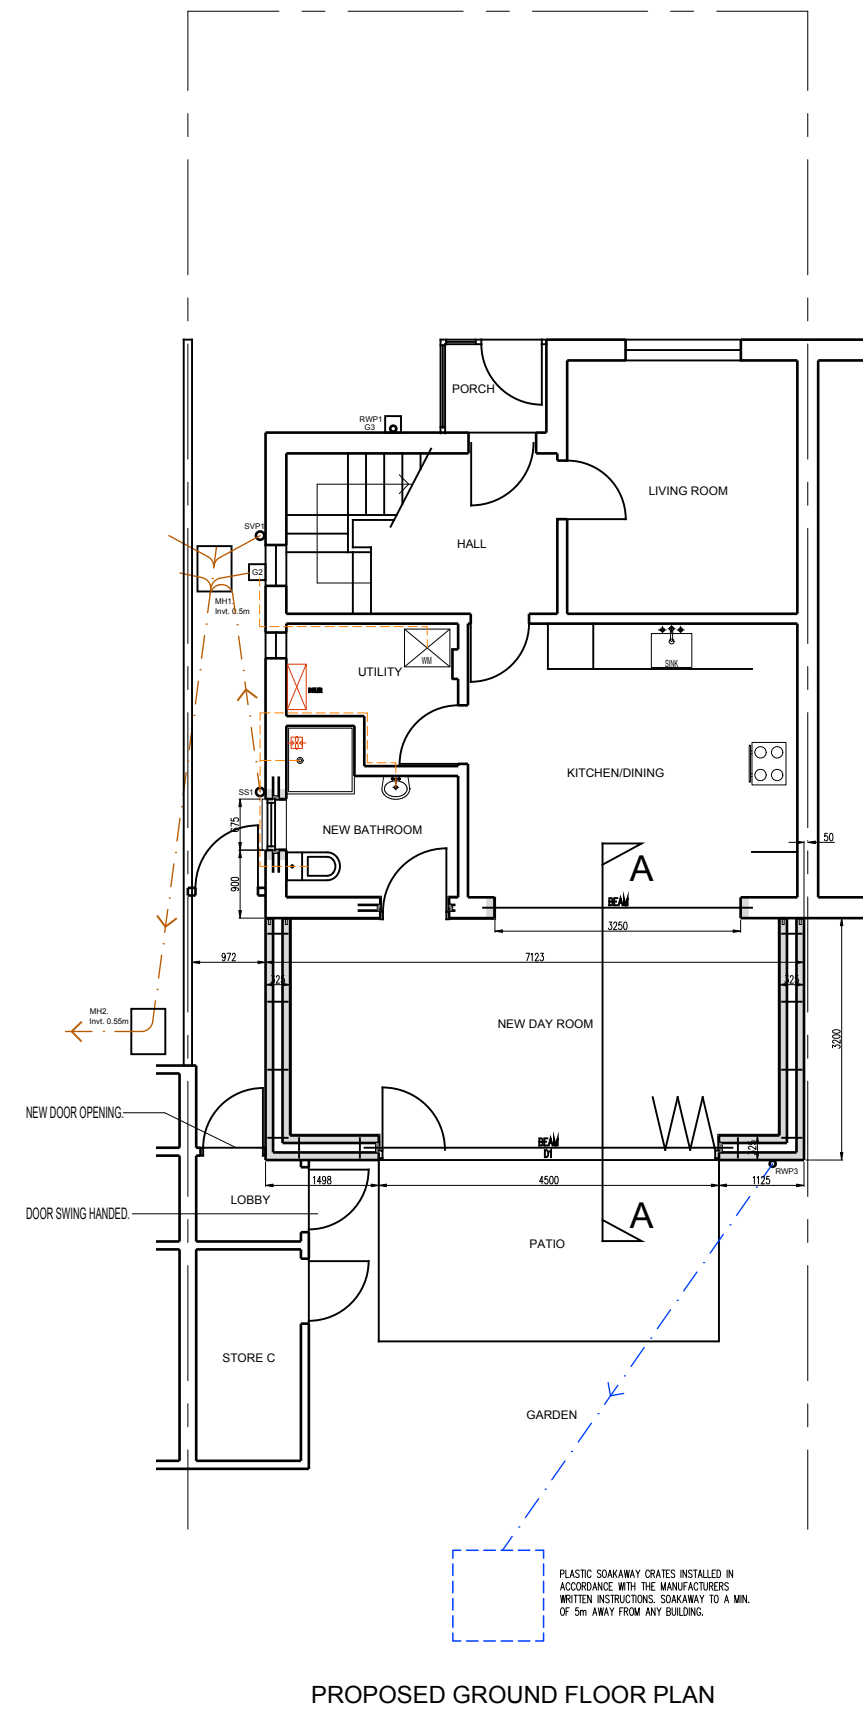
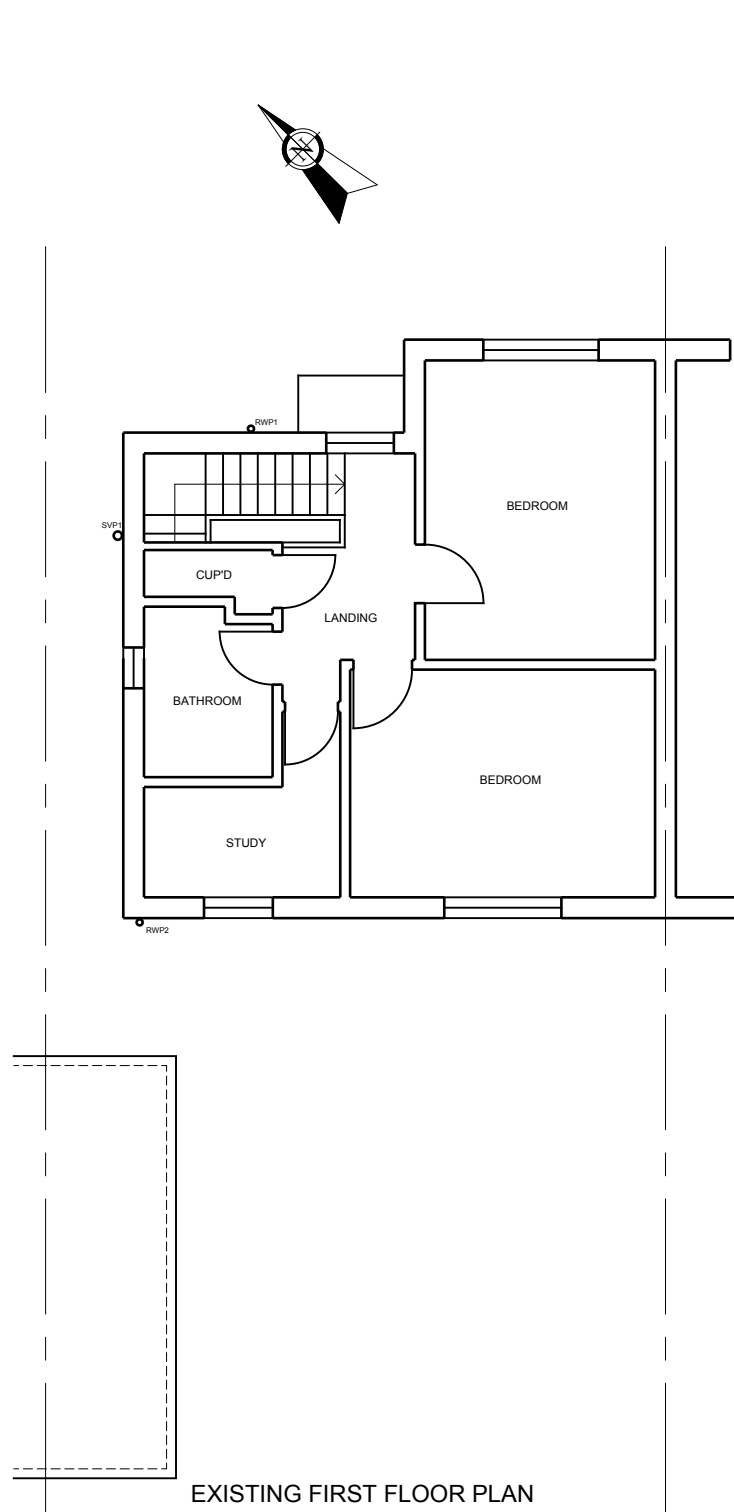
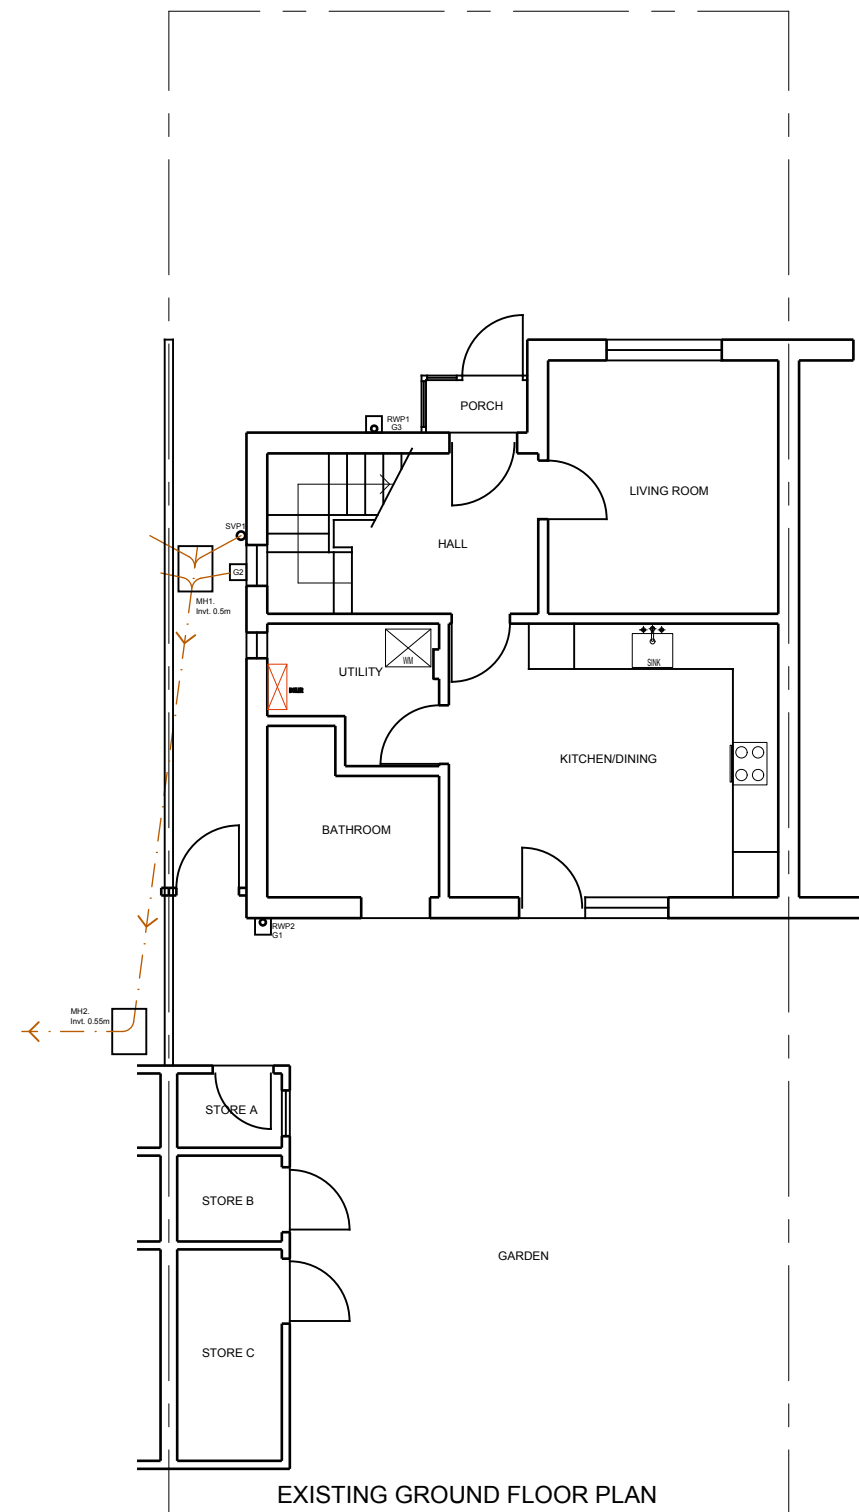


REV A: MAR 2024 SCALE BAR ADDED
REV B: MAR 2024 MINOR AMENDMENTS RELATING TO THE OUT BUILDING PLANS, ELEVATIONS AND SECTIONS.
REV C: MAR 2024 OUT BUILDING WINDOW DOORS AND DIVIDING WALLS OMITTED FROM THE EXISTING AND PROPOSED ELEVATIONS AND SECTIONS.

PRACTICE NAME
JAMES DOLAN ARCHITECT

TEL: 07505 996340
Email: jamesdolan57@icloud.com

PROJECT
**9 CYGNET GARDENS
NORTHFLEET
GRAVESEND
DA11 7DW**

TITLE
SINGLE STOREY REAR EXTENSION

EXISTING & PROPOSED, FLOOR PLANS,
ELEVATIONS AND SECTION

SCALE	DATE	DRAWN BY:
1:100	FEB 2024	JD

DWG No.	REVISION
9CG/2024/01	C