


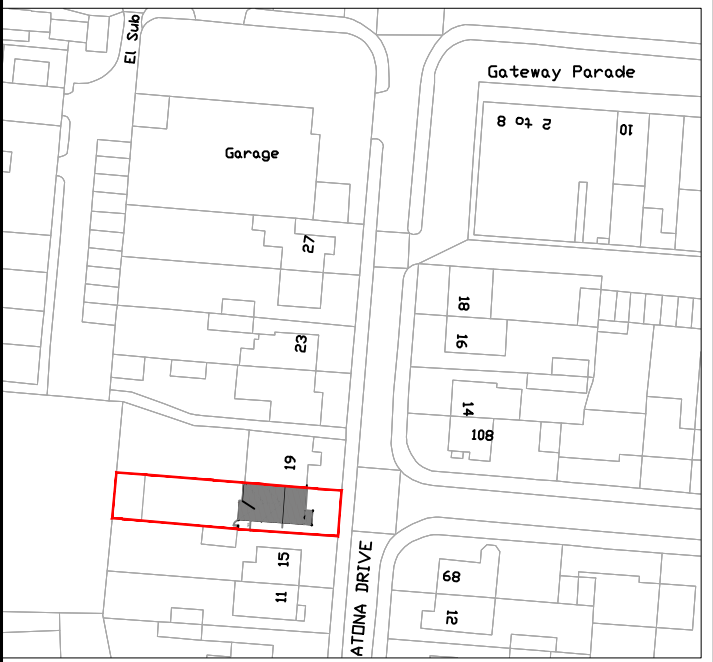


Location Plan
Scale 1:1250
0 10m 20m 30m 40m 50m



HouseHolder
Application

P1	ISSUED TO COUNCIL		
Rev		Date	
Job Title			
17 Latona Drive Gravesend DA12 4RS			
Drawing Title			
Existing Block Plan With Site Plan			
Scale	1:200	Date	MAY 25
Job No.	515-1000-785	Dwg No.	S01
		Rev	P1

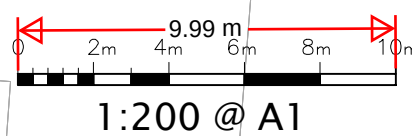

1:200 @ A1
Existing Block Plan Scale 1:200