




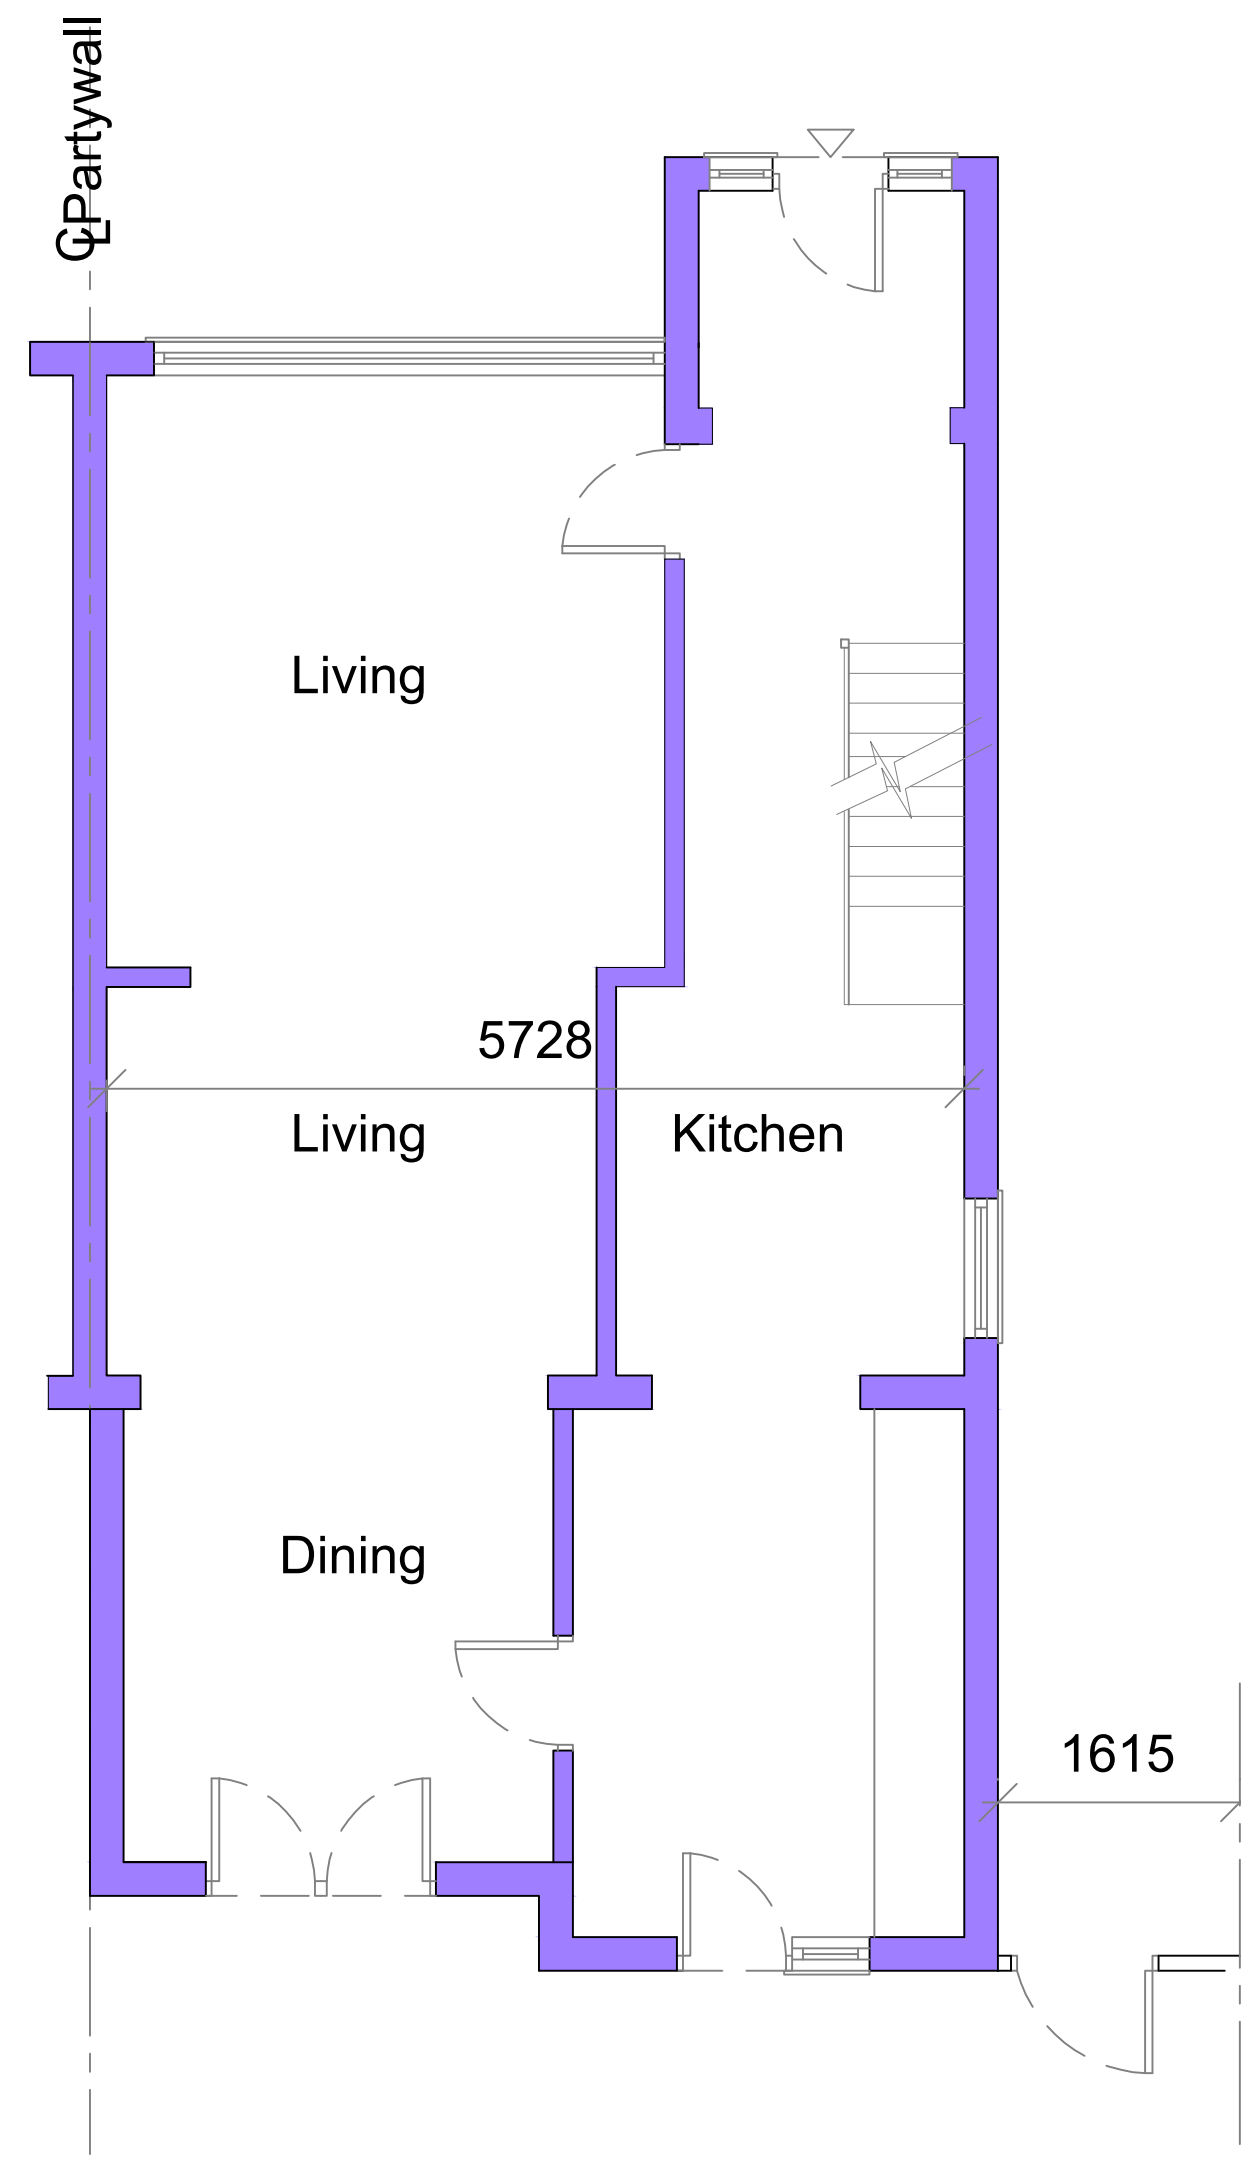


Existing Ground Floor Plan

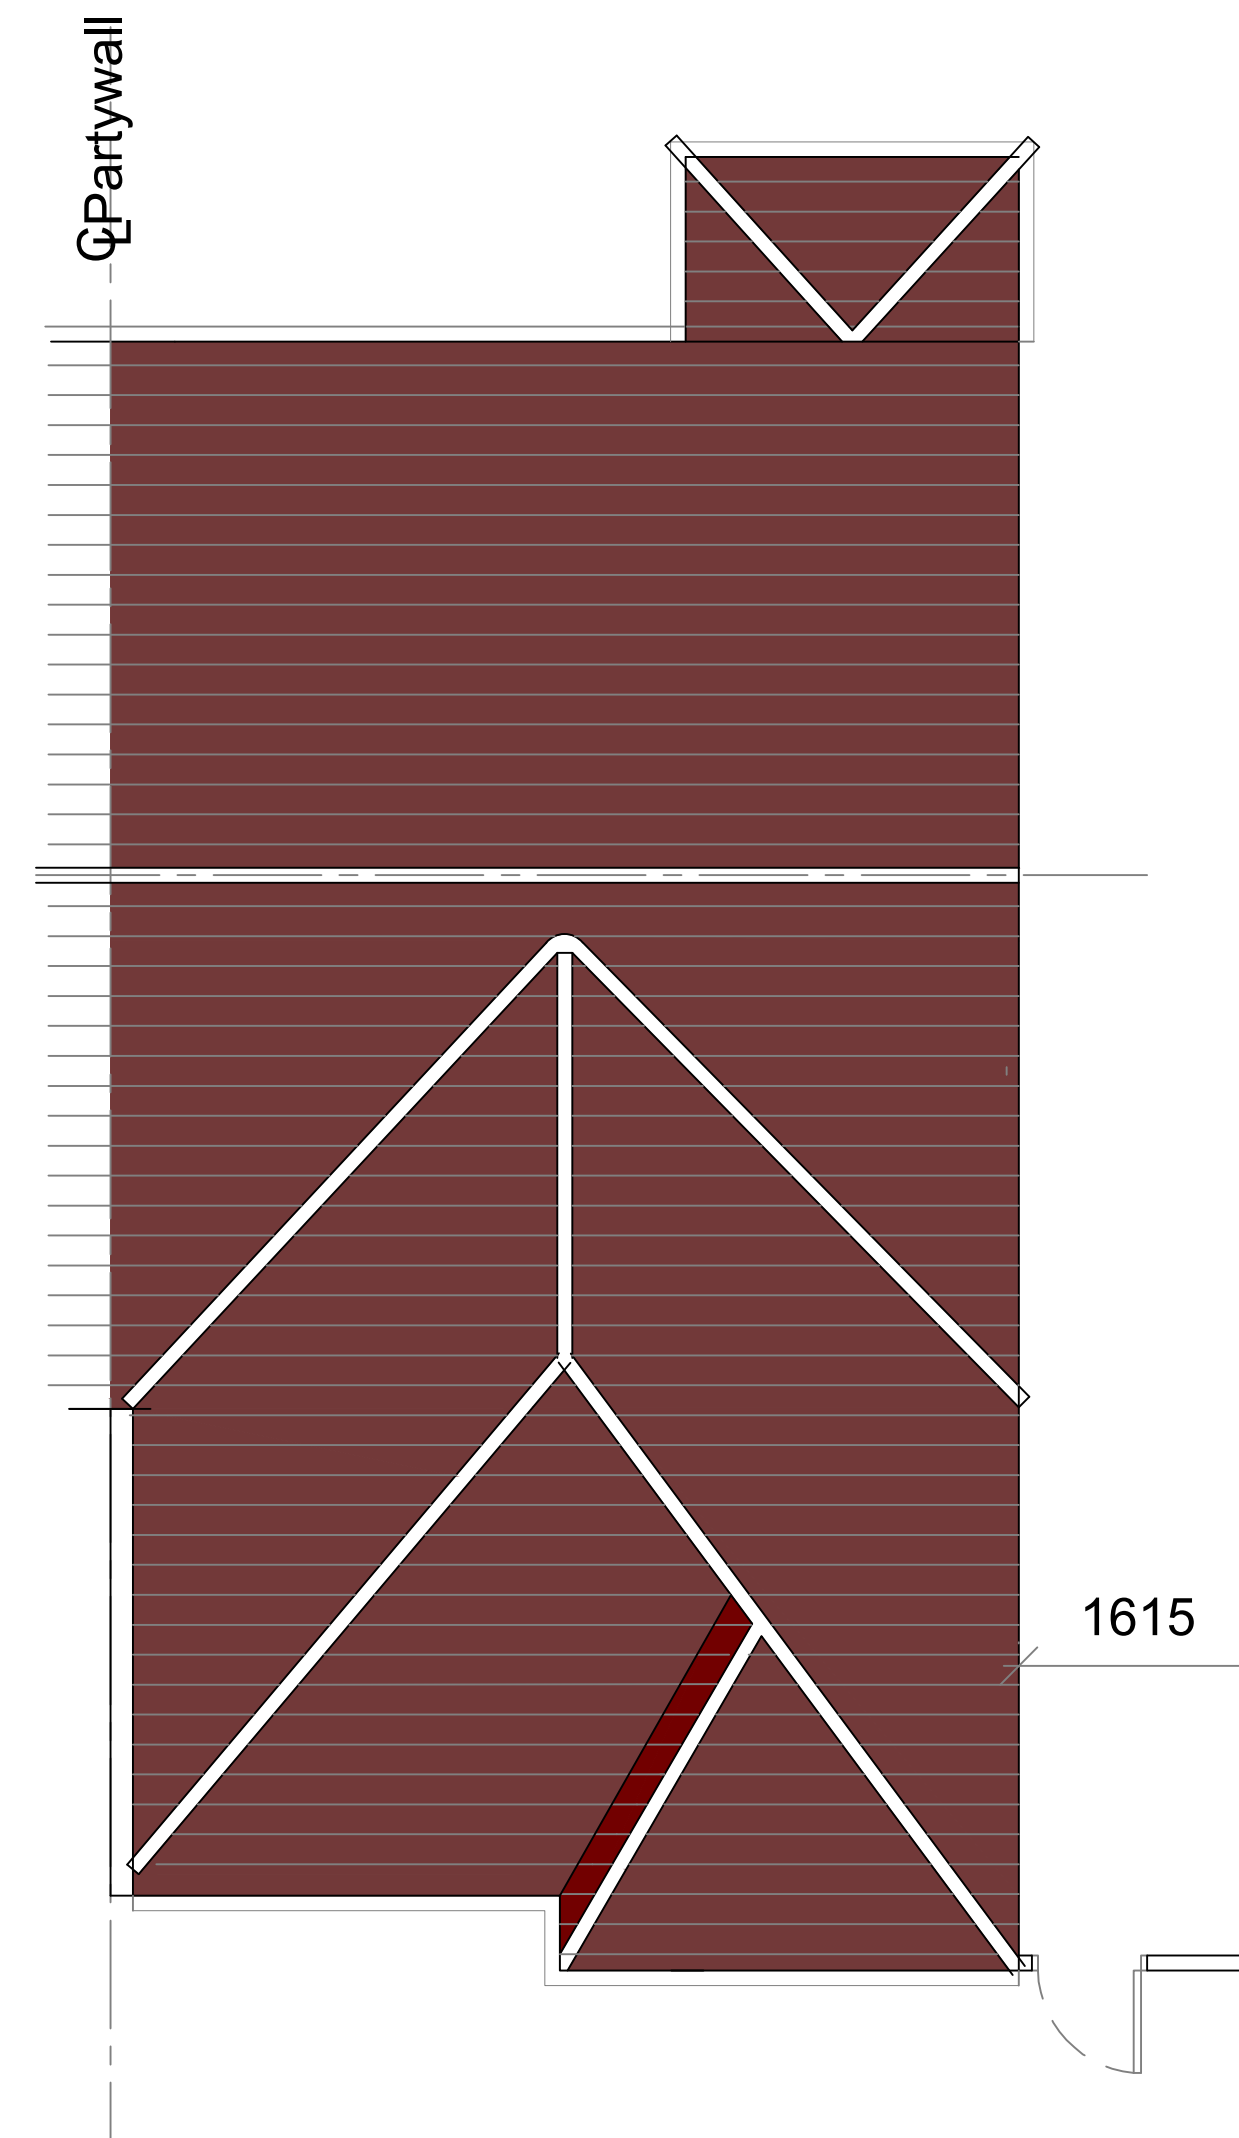


Existing Roof Plan

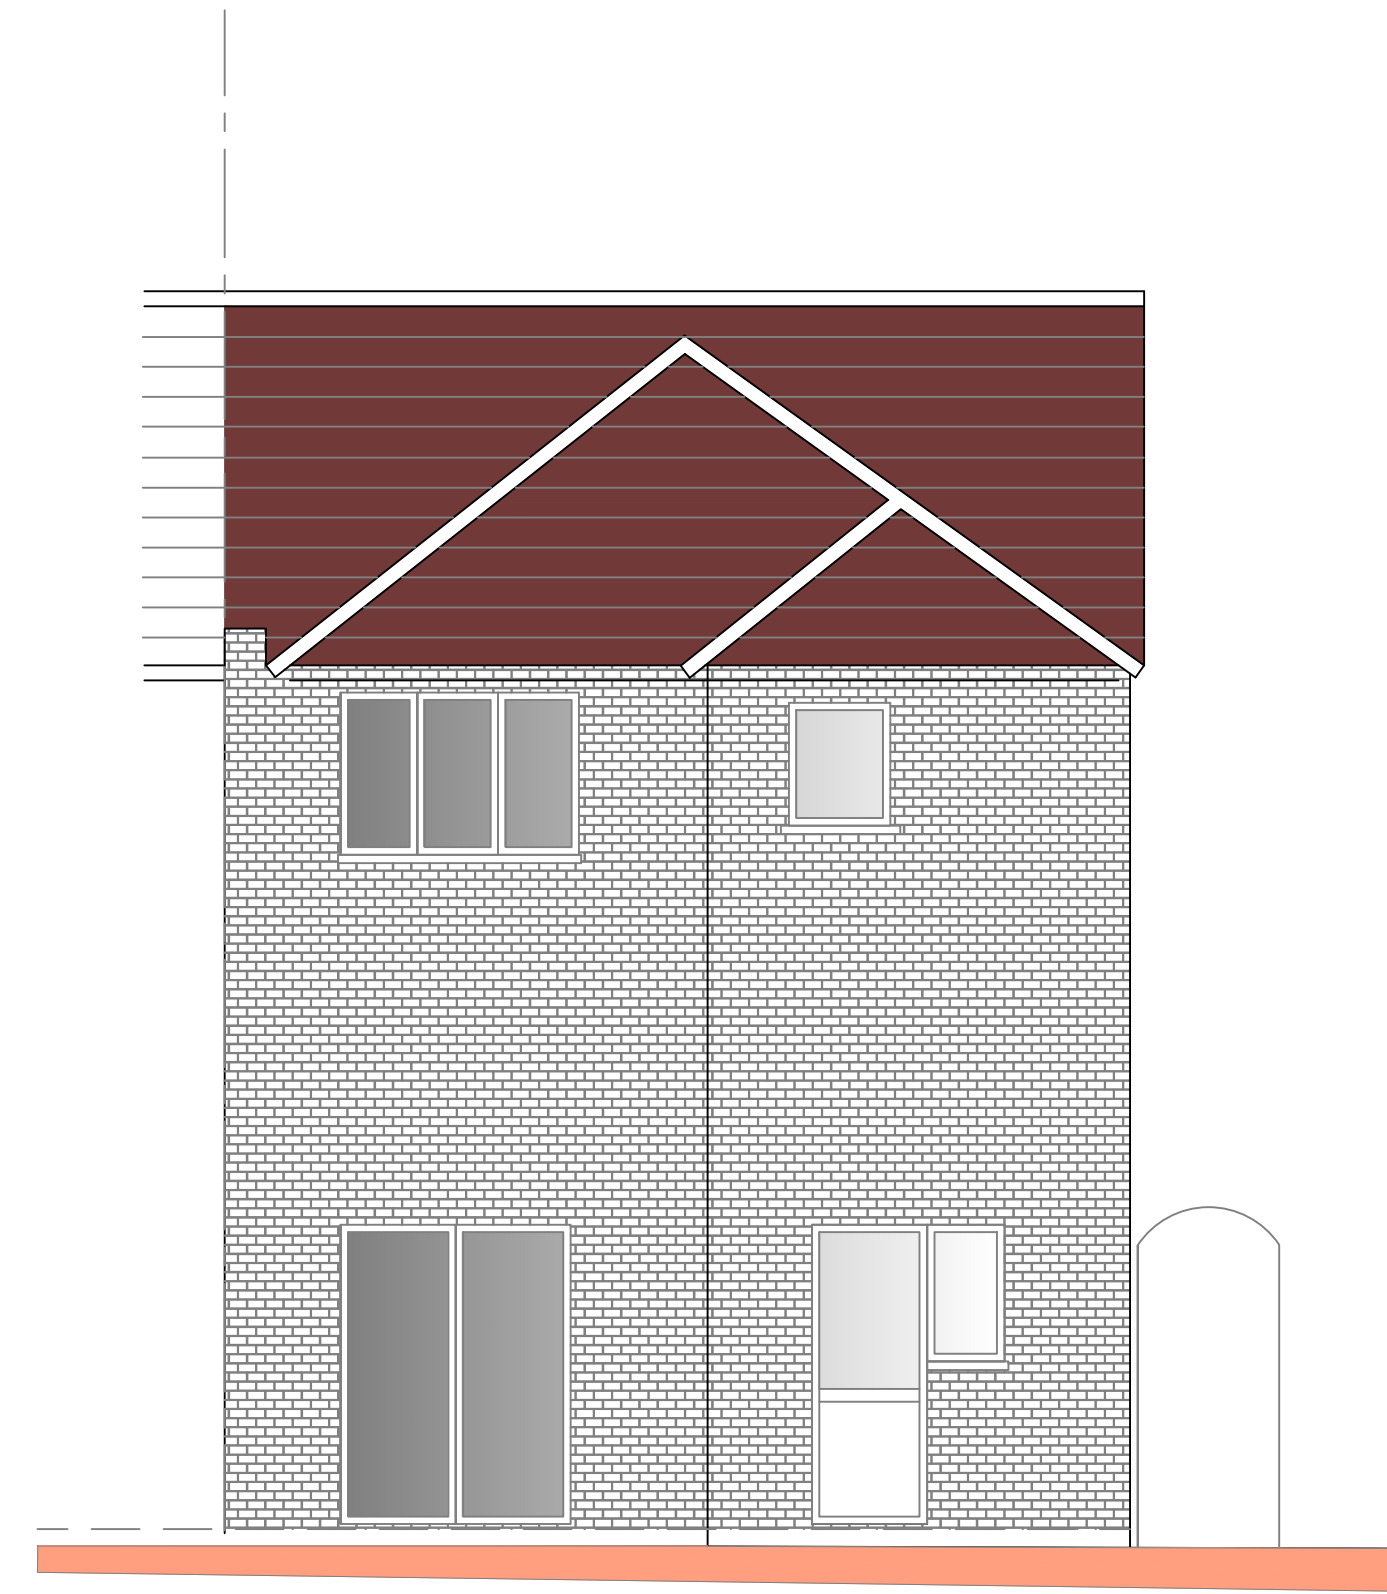


Existing Rear Elevation

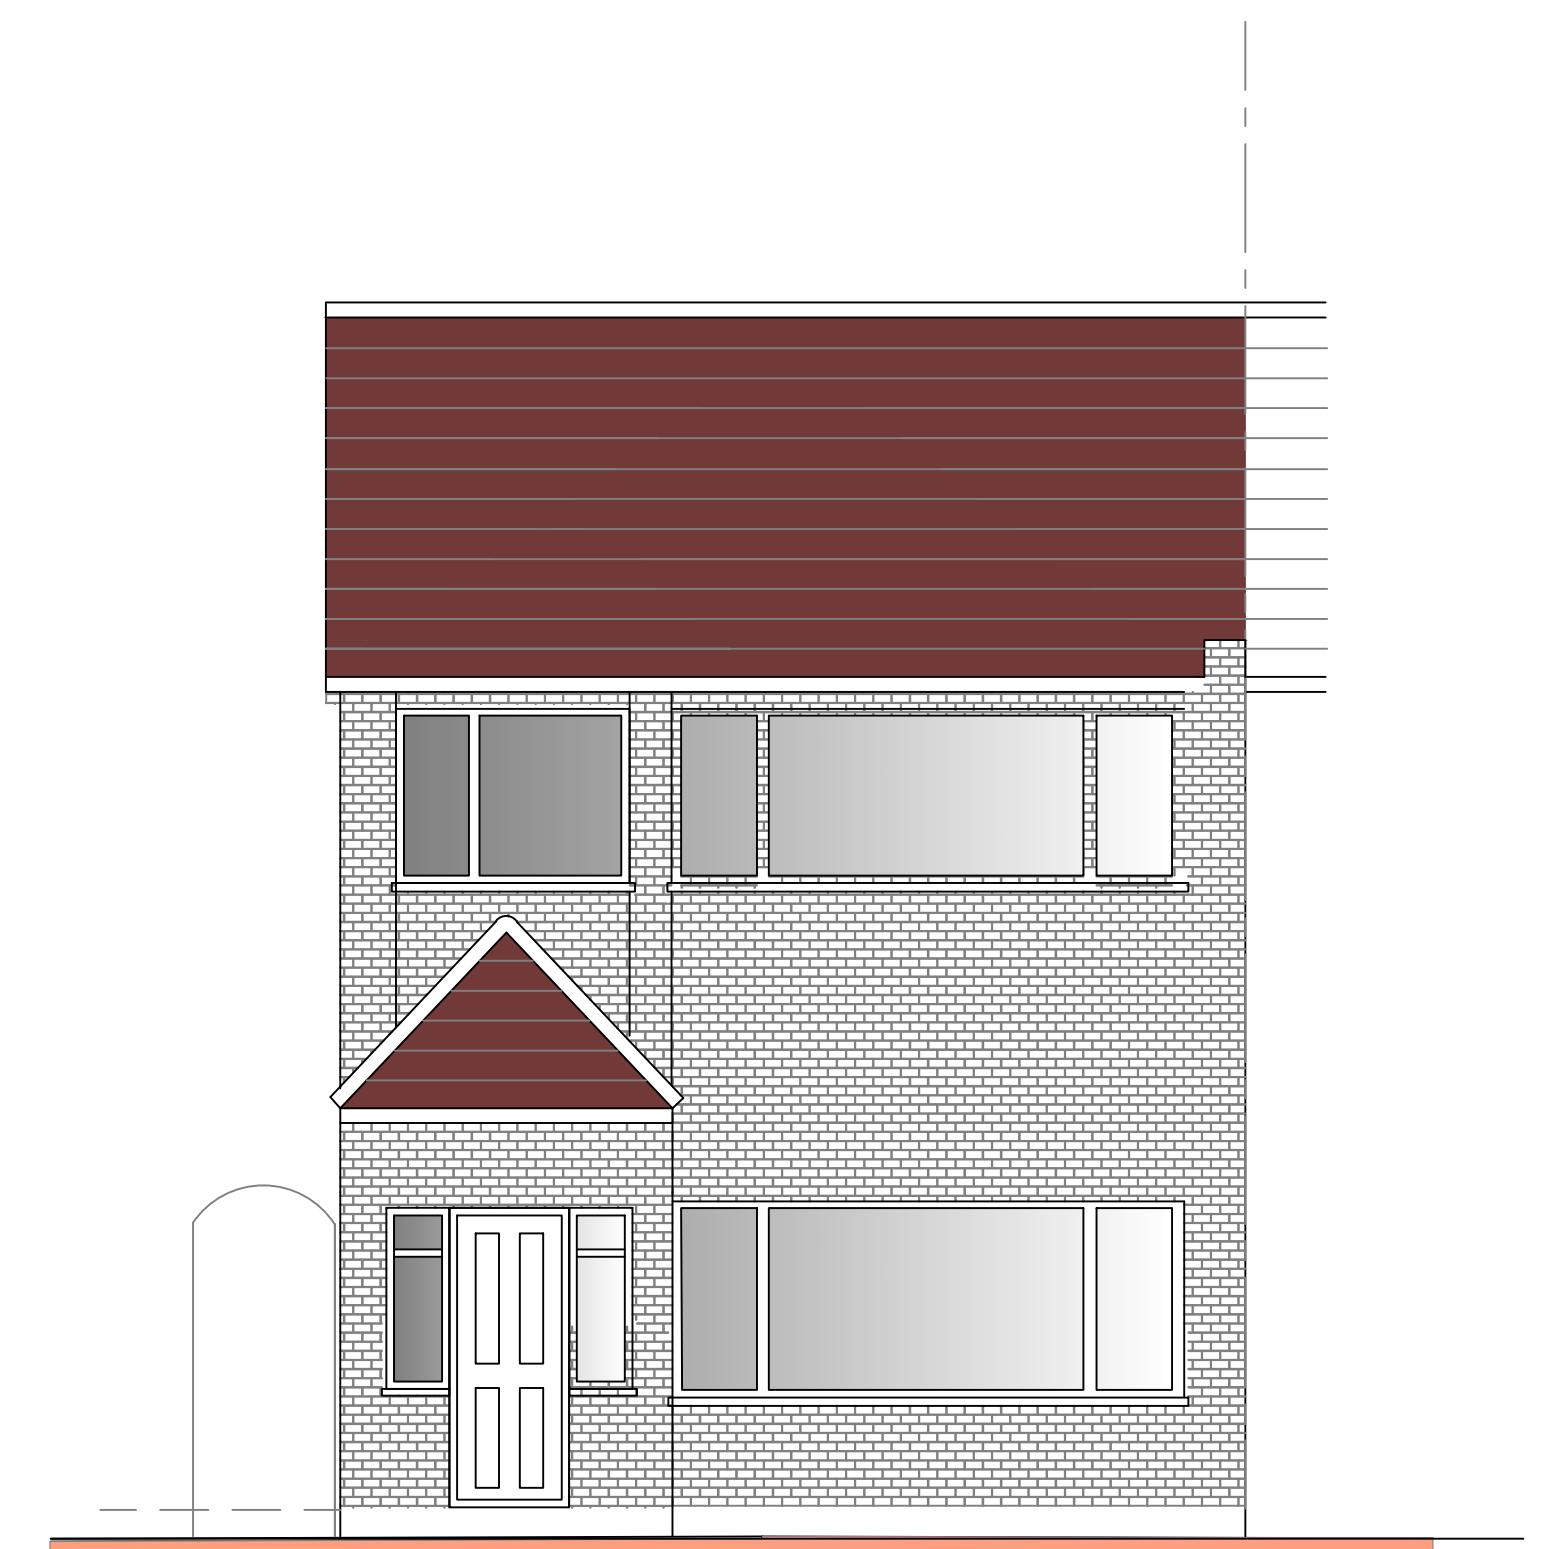


Existing Front Elevation

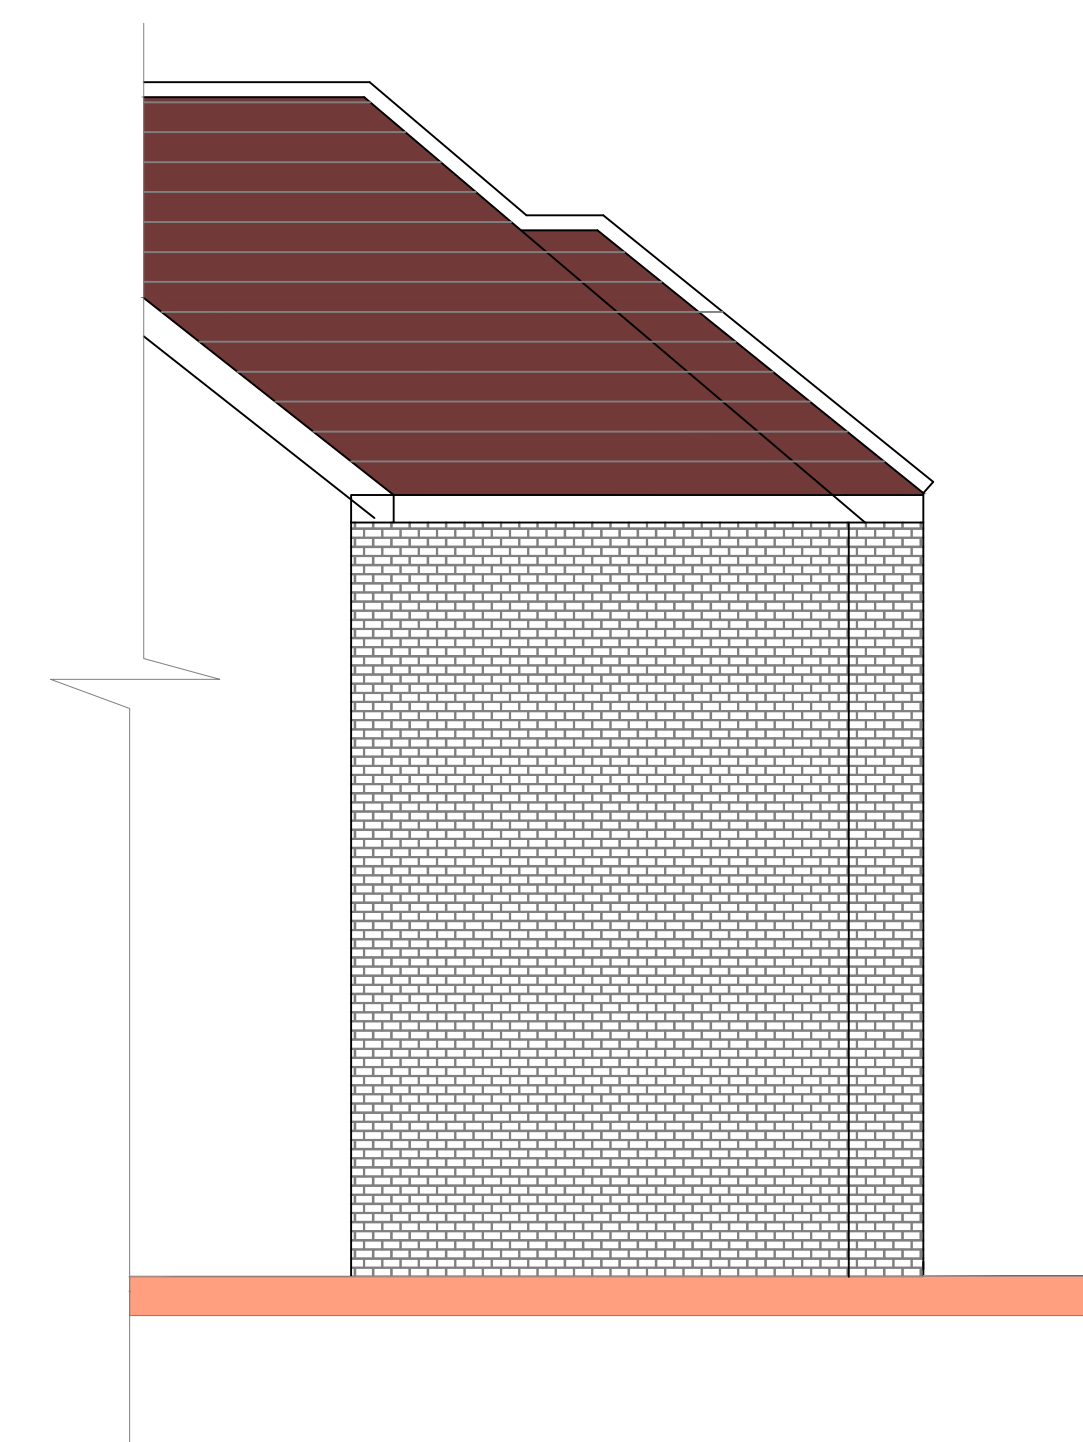

Existing Other Side Elevation

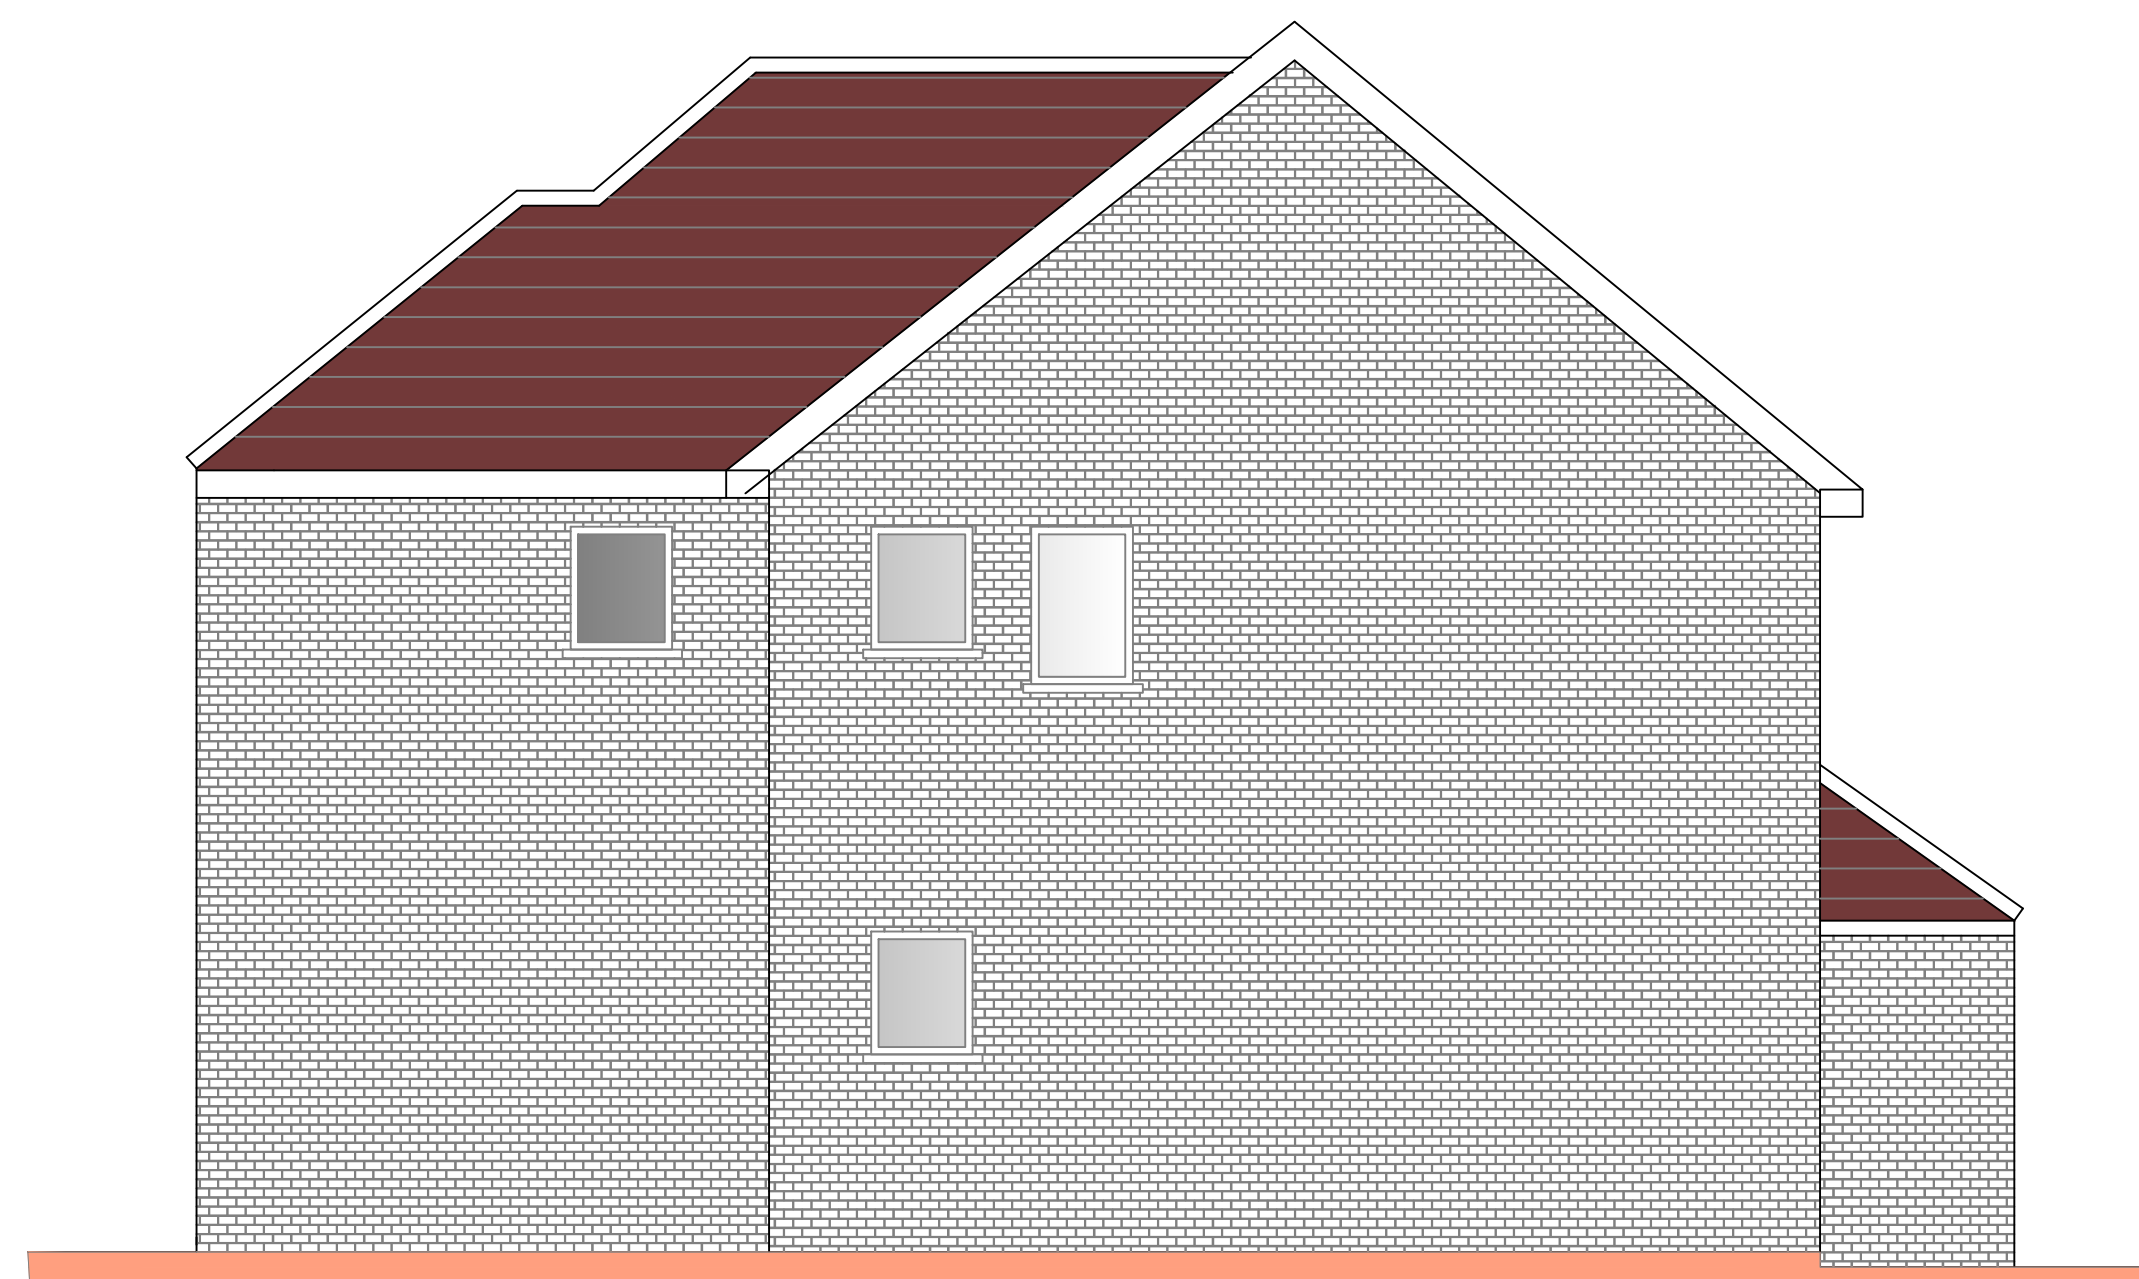

Existing Side Elevation

 

HouseHolder Application

P1	ISSUED TO COUNCIL				
Rev		Date			
Job Title					
17 Latona Drive Gravesend DA12 4RS					
Drawing Title					
Existing Plans					
Scale	Date				
1:50 @ A1					
Job No.	Dwg No.		Rev		
515-1000-785	S03		P1		