


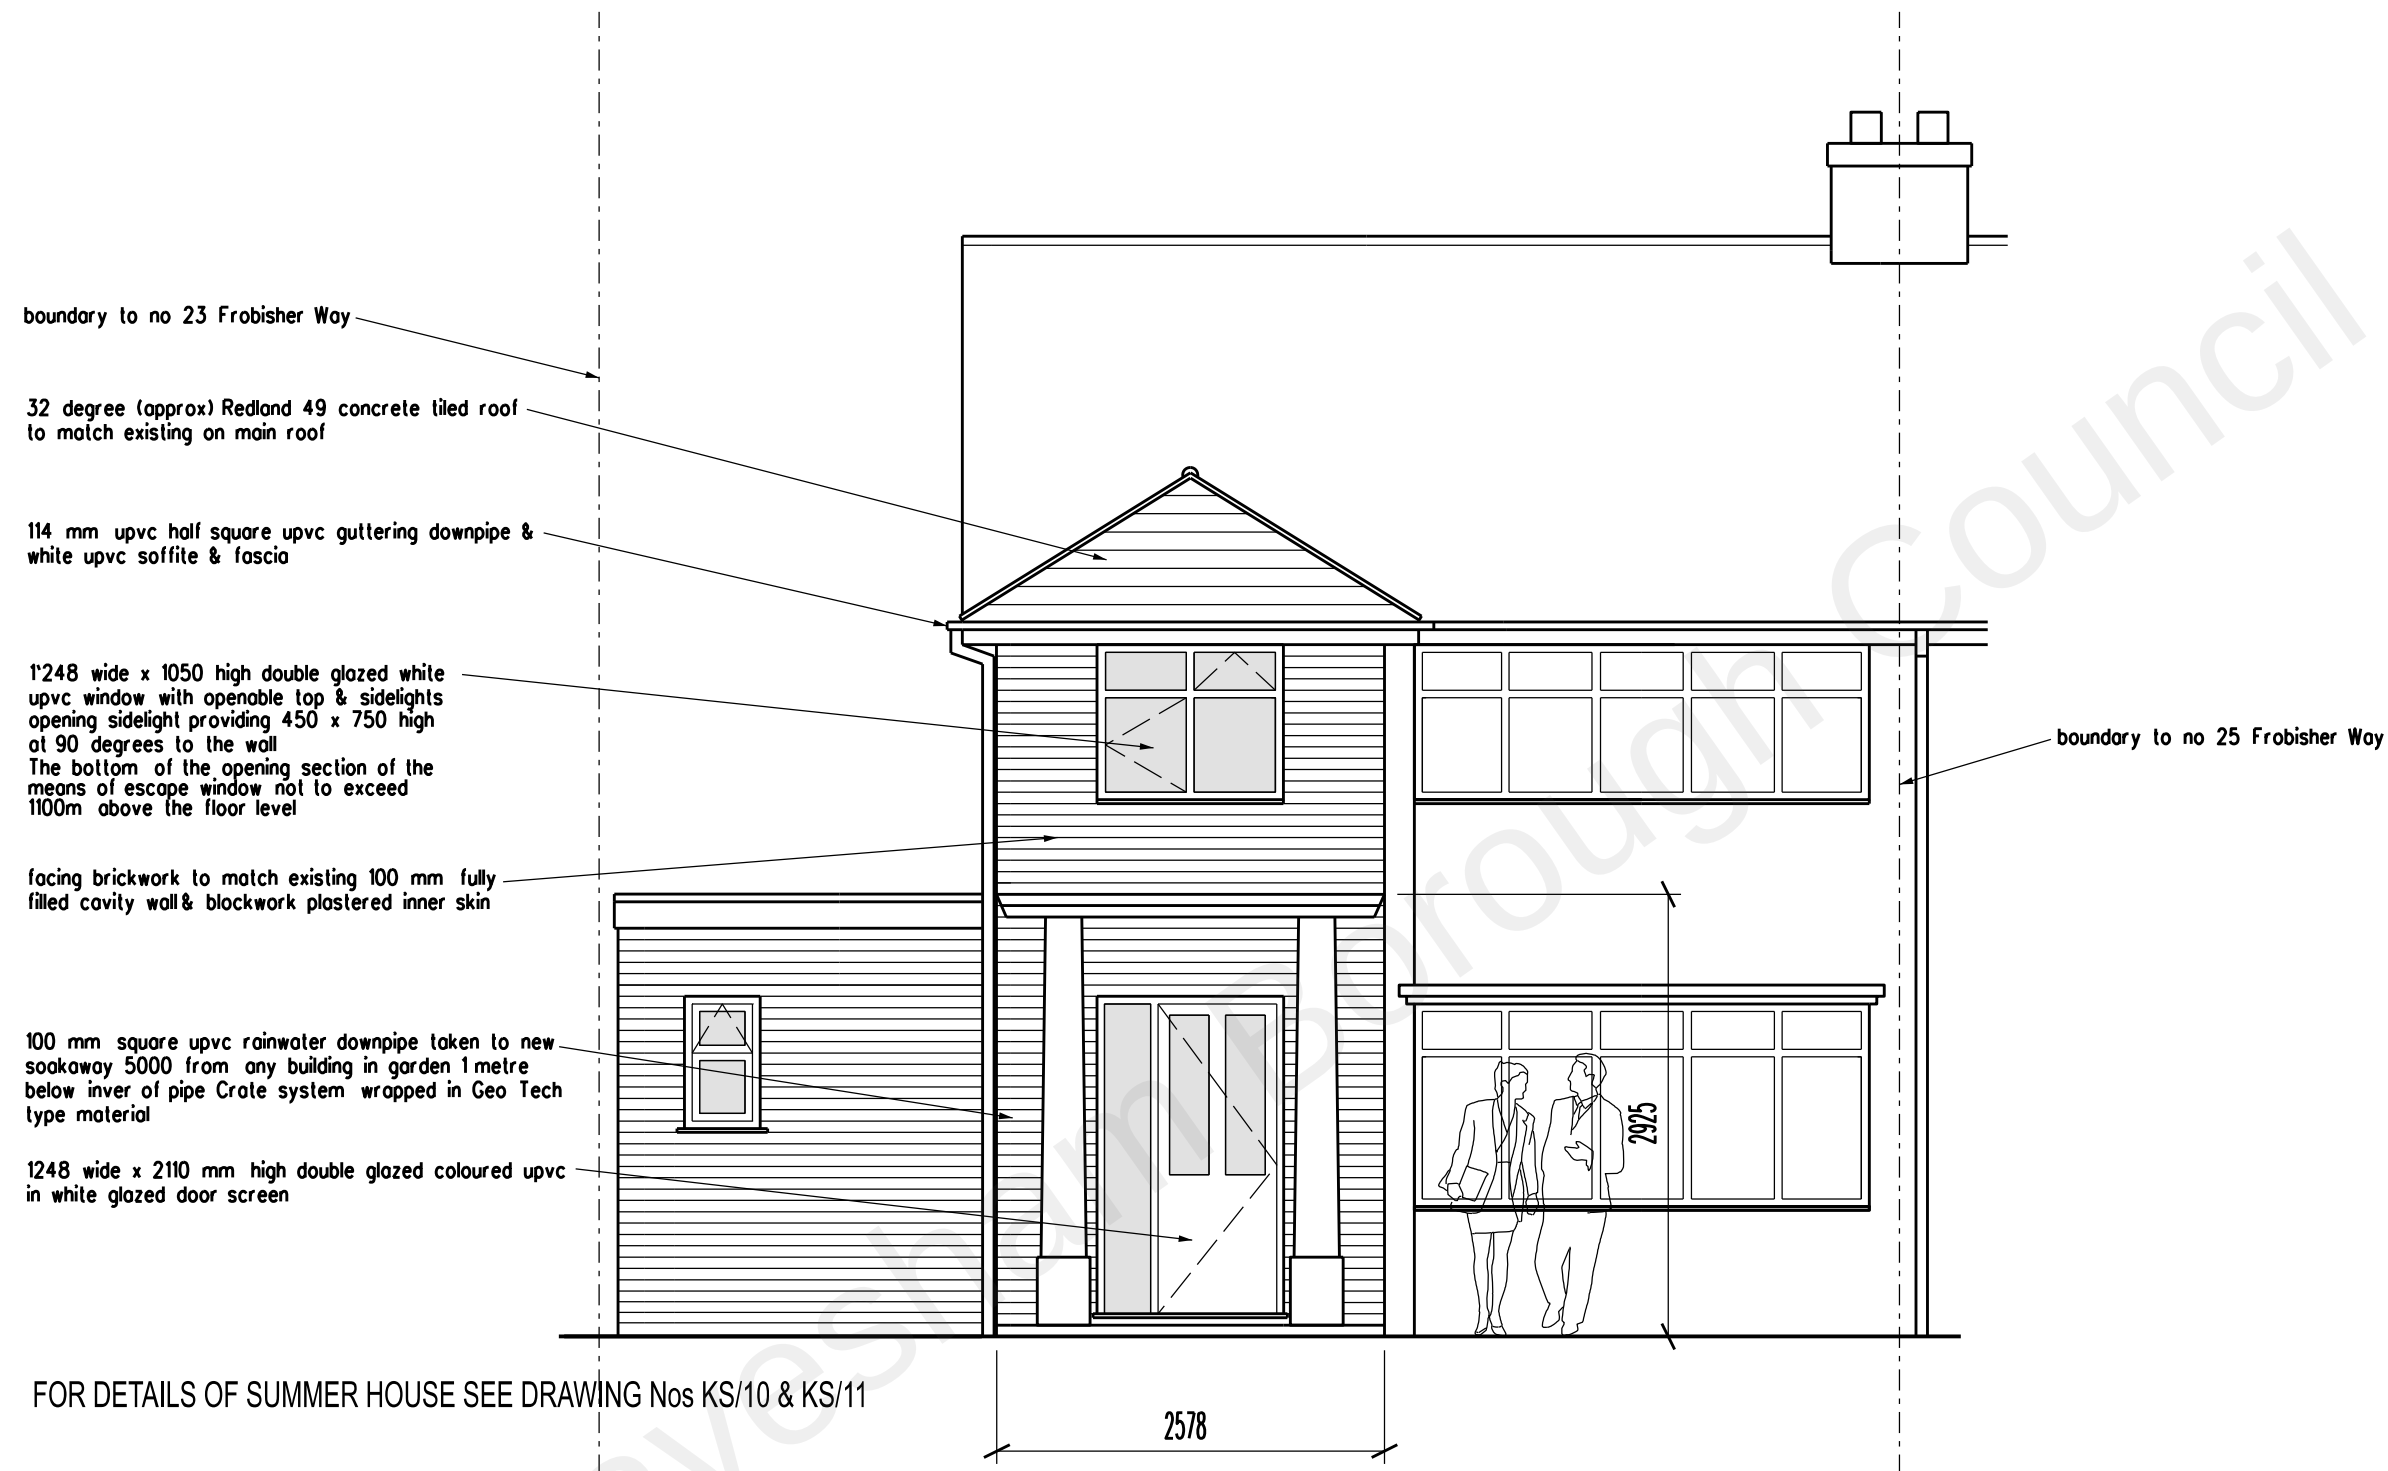

FOR DETAILS OF SUMMER HOUSE SEE DRAWING Nos KS/10 & KS/11

- D. Out building roof changed to 19/12/21 flat roof.
C. Open porch added. 09/11/21
B. Amended to show summer house in lieu of garage 01/09/21
A. Garage height reduced. July 2020

ARCHITECT
TA ARCHITECTS
11 JOYDENS WOOD ROAD BEXLEY
KENT DA5 2HS Tel 07905 130591
ta140256@googlemail.com

JOB
PROPOSED DOUBLE STOREY
FRONT & REAR EXTENSIONS AT
23 FROBISHER WAY
GRAVESEND KENT DA12 4QY

DRAWING
PROPOSED FRONT ELEVATION

SCALE
1:50 AT A3
DATE
MAY 2020

DRAWING NO.
KS/05 D