




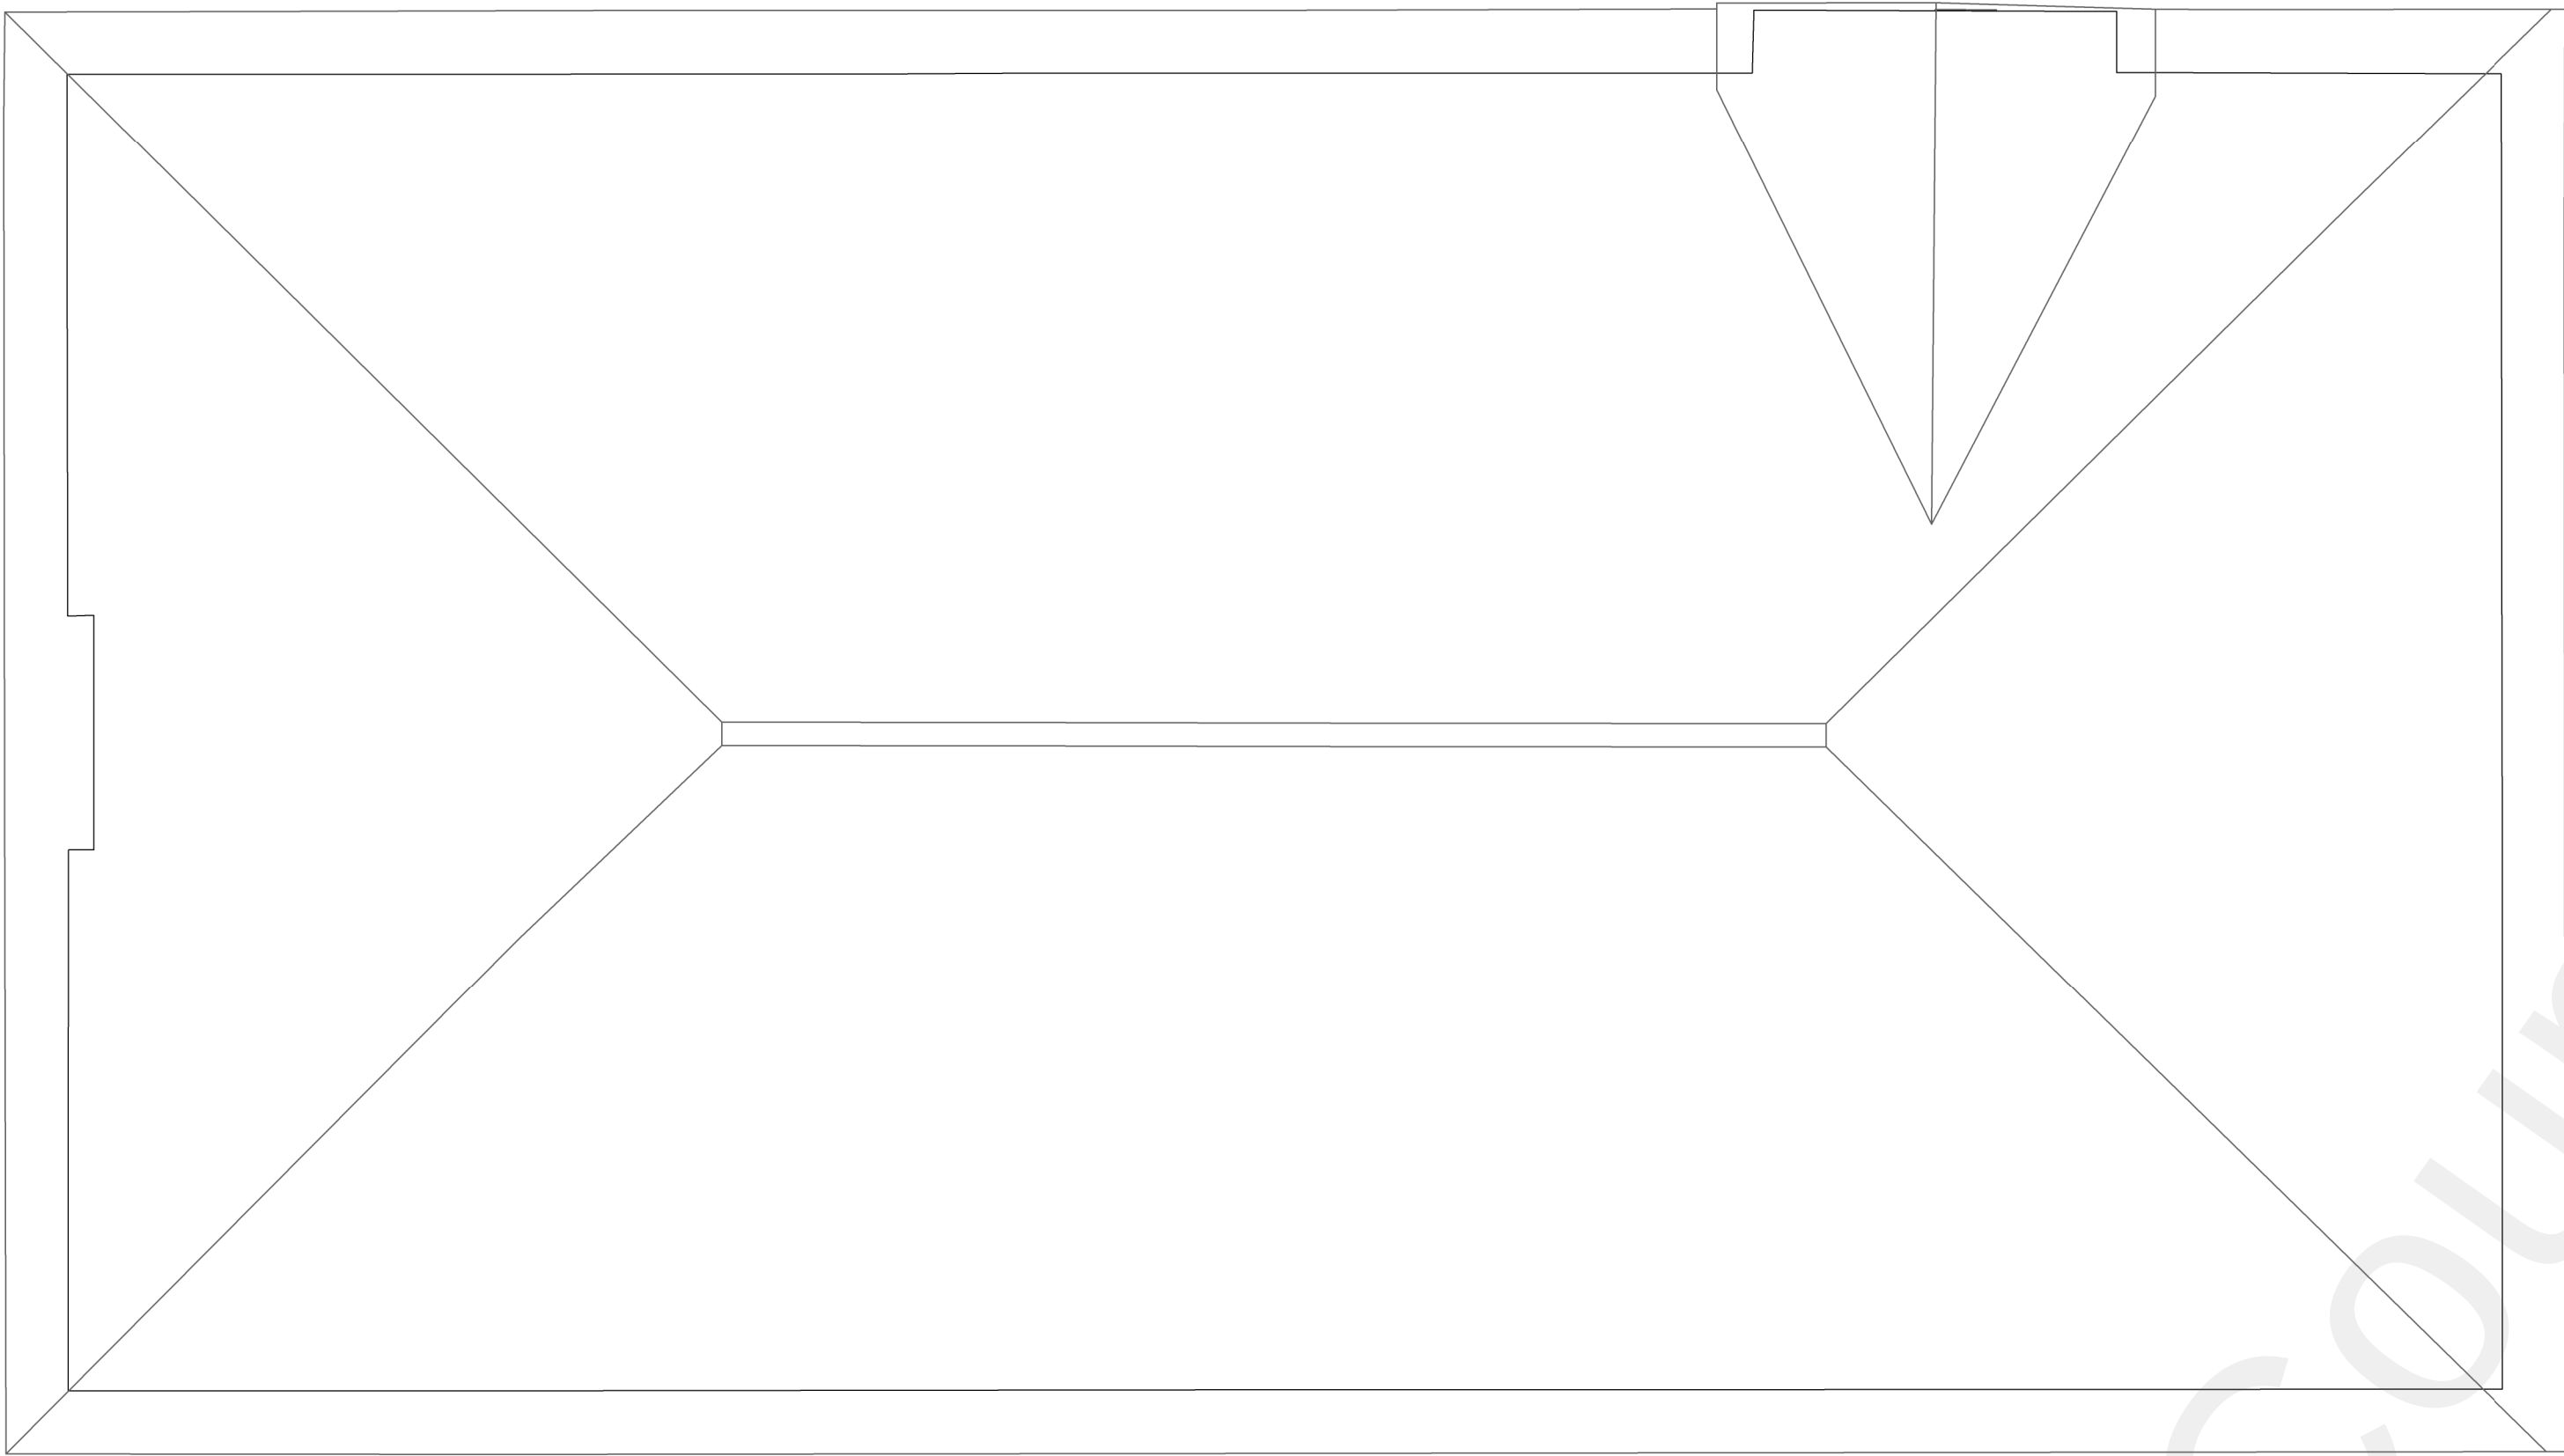


ROOF PLAN

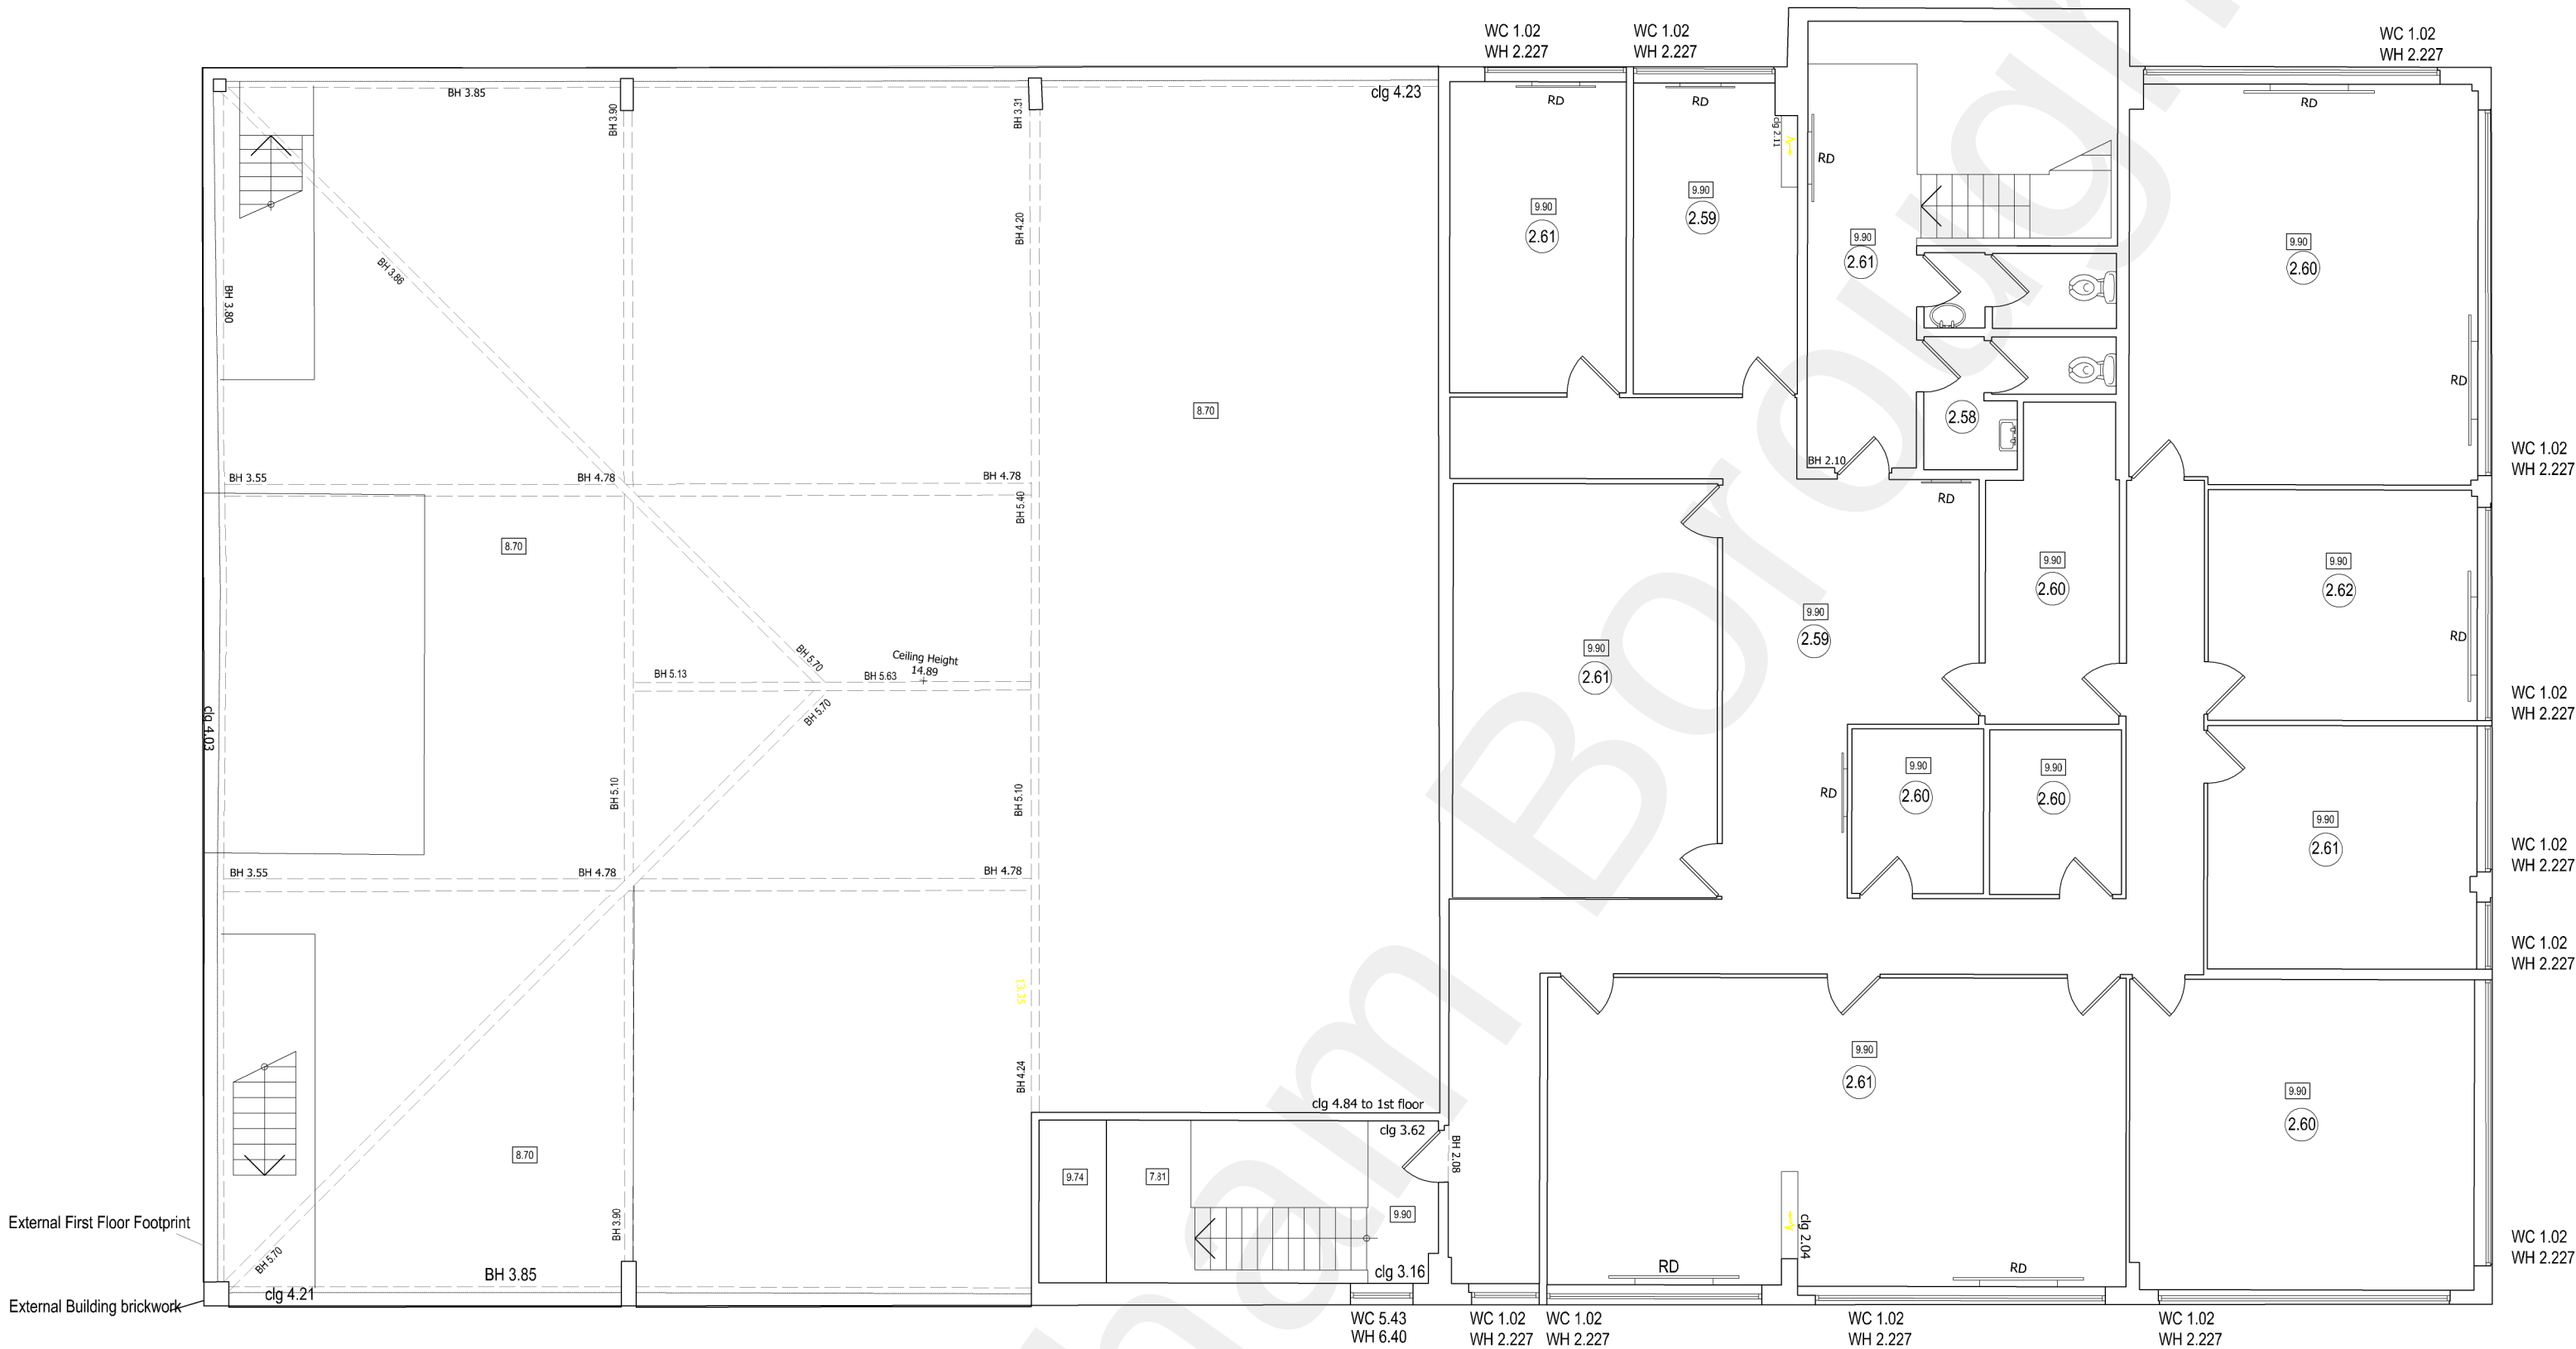

FIRST FLOOR PLAN

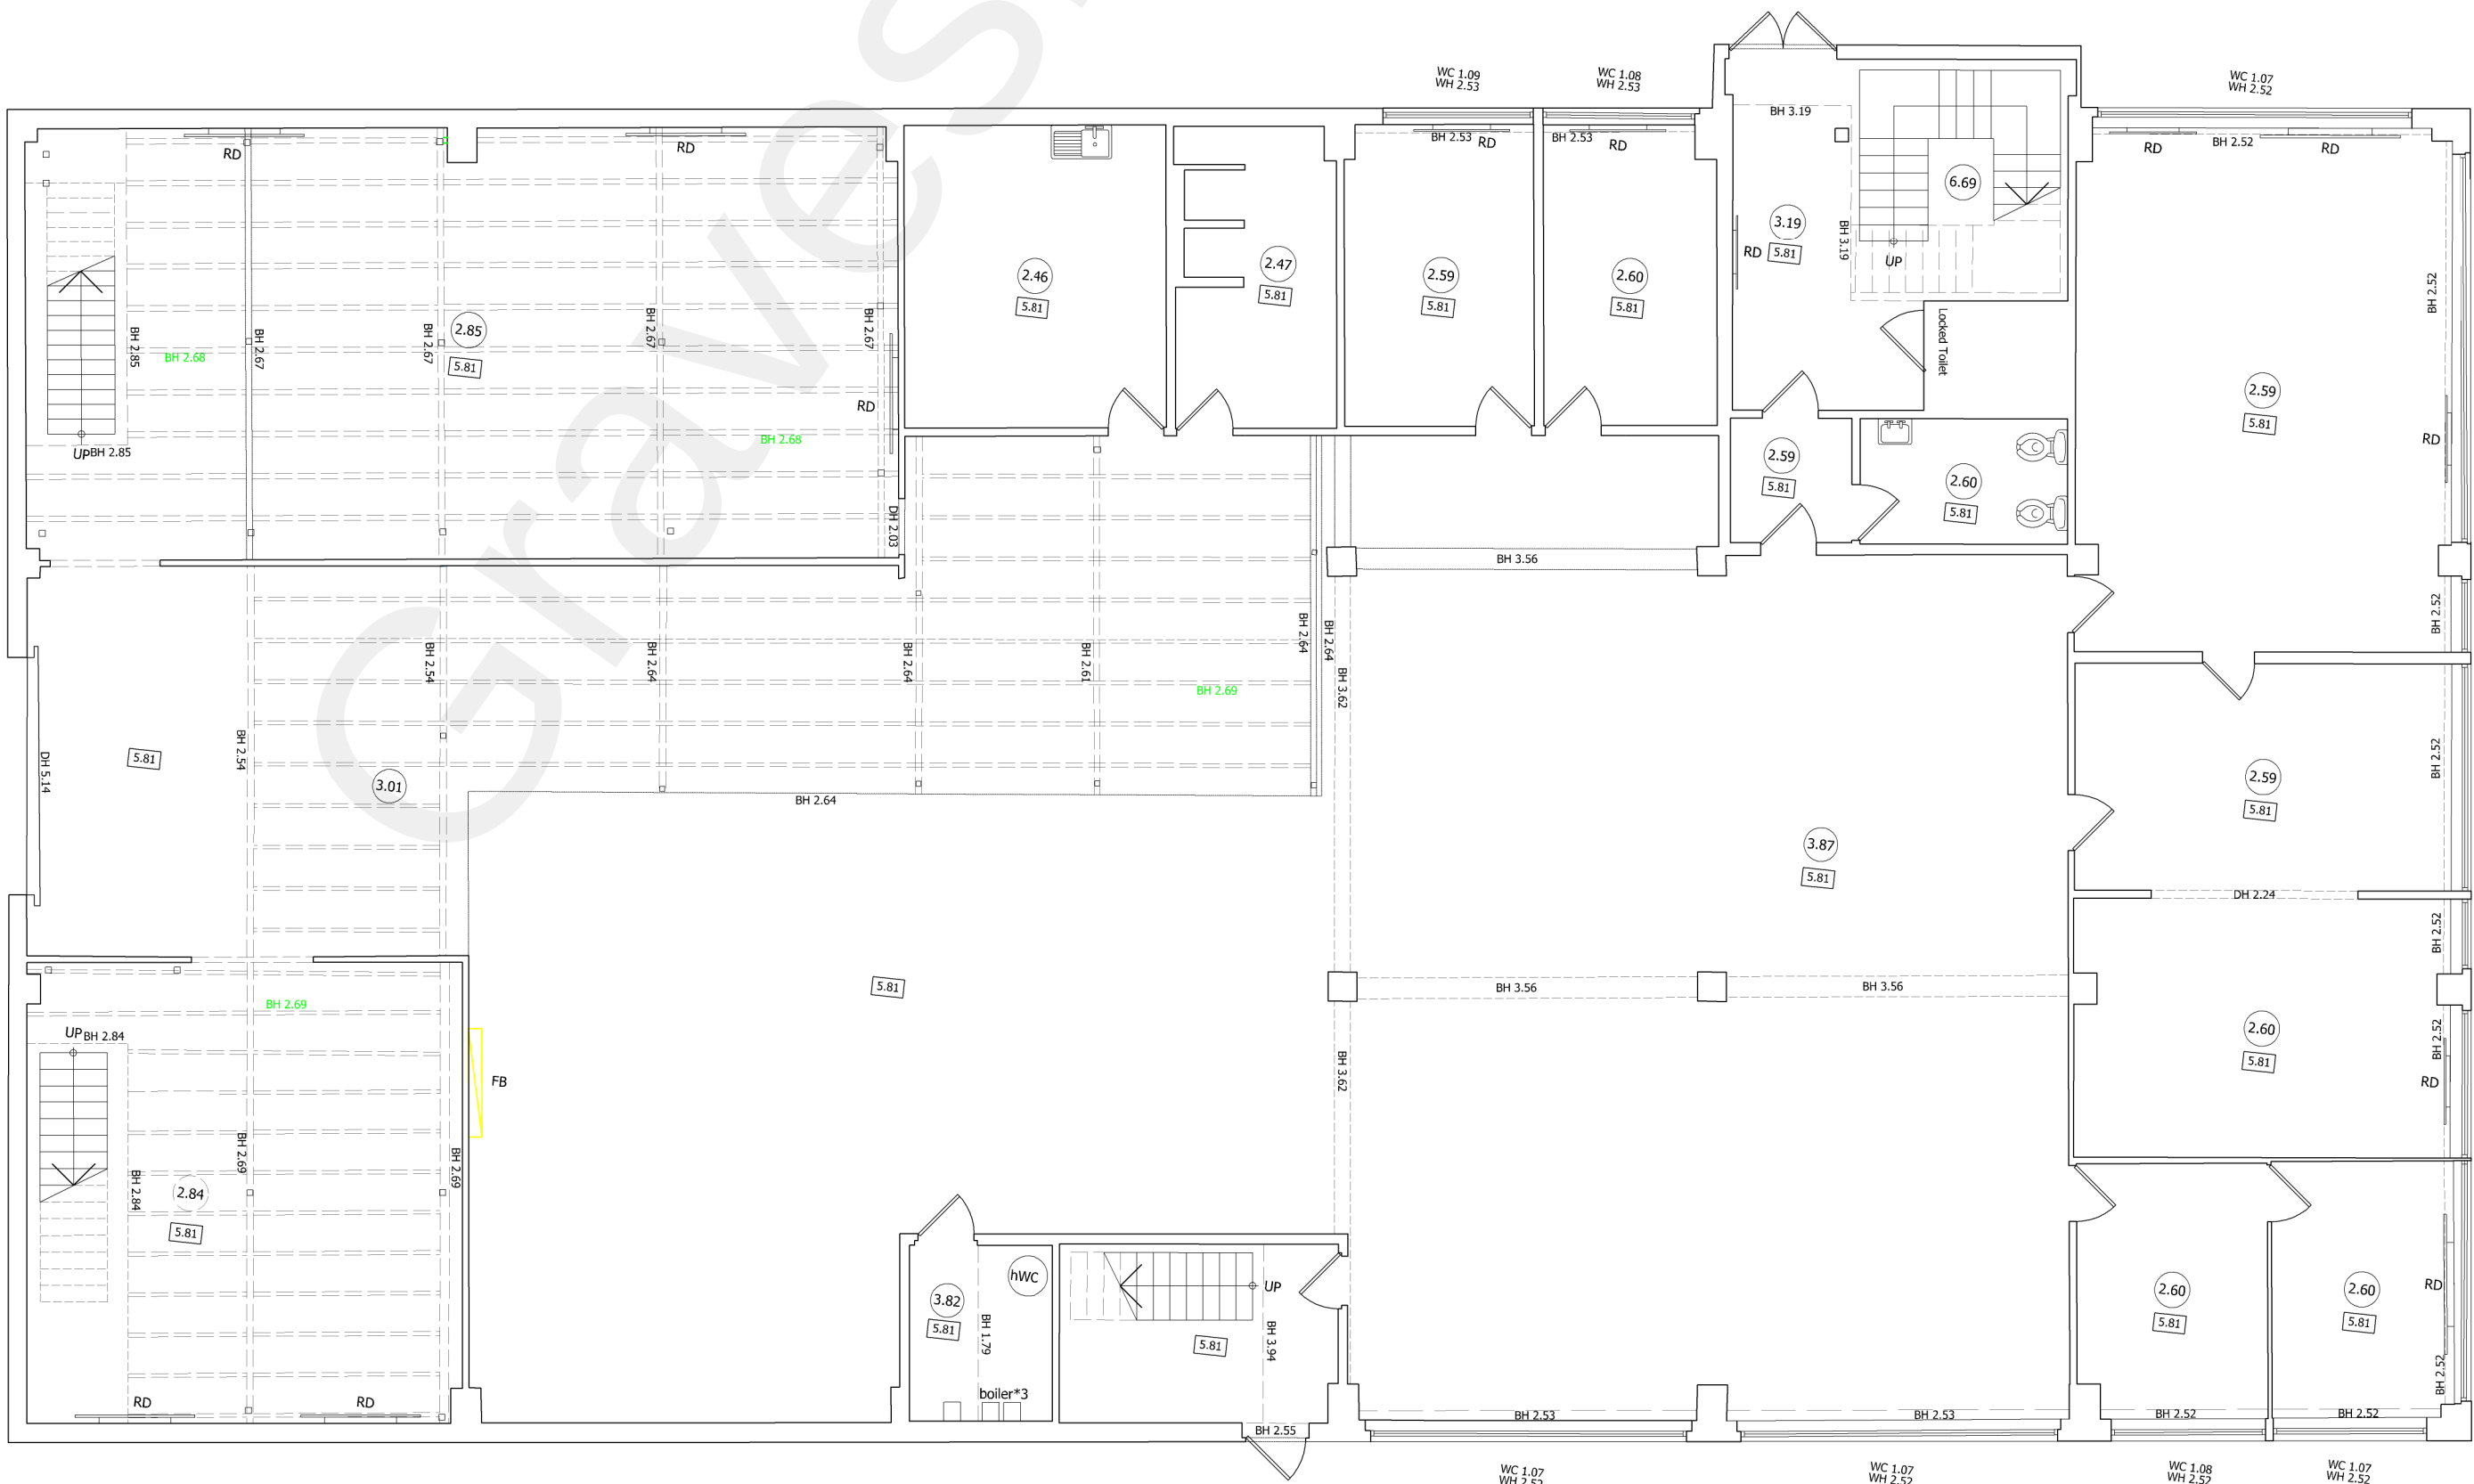

GROUND FLOOR PLAN

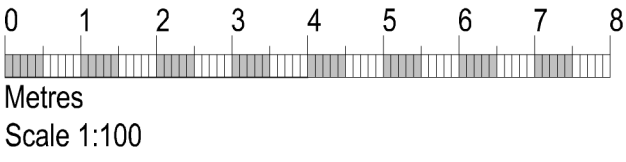

Rev:
A. 04JAN22 Scale notes added.

Client:
SHANNON PROPERTY
MANAGEMENT LTD

Job:
PROPOSED CHANGE OF USE
GYMNASIUM TO WAREHOUSE
WITH ASSOCIATED OFFICES
UNIT F1, WEST MILL, IMPERIAL
BUSINESS PARK,
GRAVESEND, DA11 0DL

Title:
SURVEY AS EXISTING
FLOOR AND ROOF PLANS

JOHN NAIOSH

Chartered Building Surveyors

35A Market Place
Wantage, Oxon OX12 8AH
Telephone: 01235 770900
Email: johnnaish@johnnaish.co.uk

Date:
NOV21

Checked:
A1

Drawing No:
4463 - SU02 - A

Drawn:
Midland Survey

Scale:
1:100

Rev: