



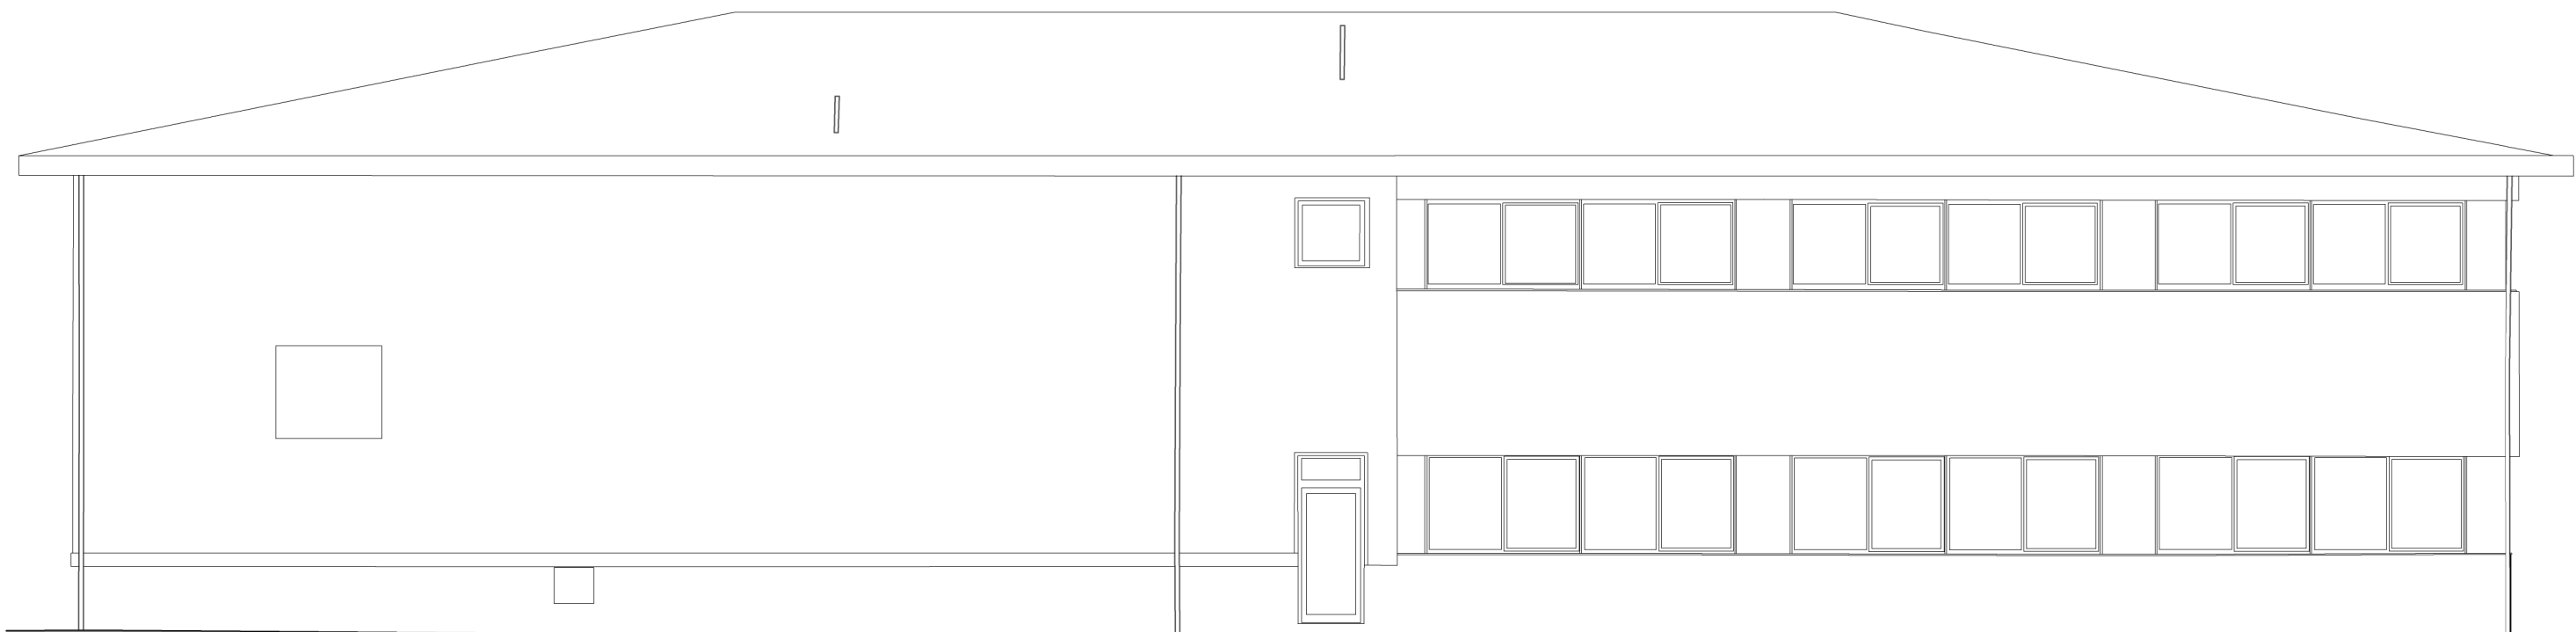


SOUTH ELEVATION

Datum 0.0m
0 1 2 3 4 5 6 7 8
Metres
Scale 1:100

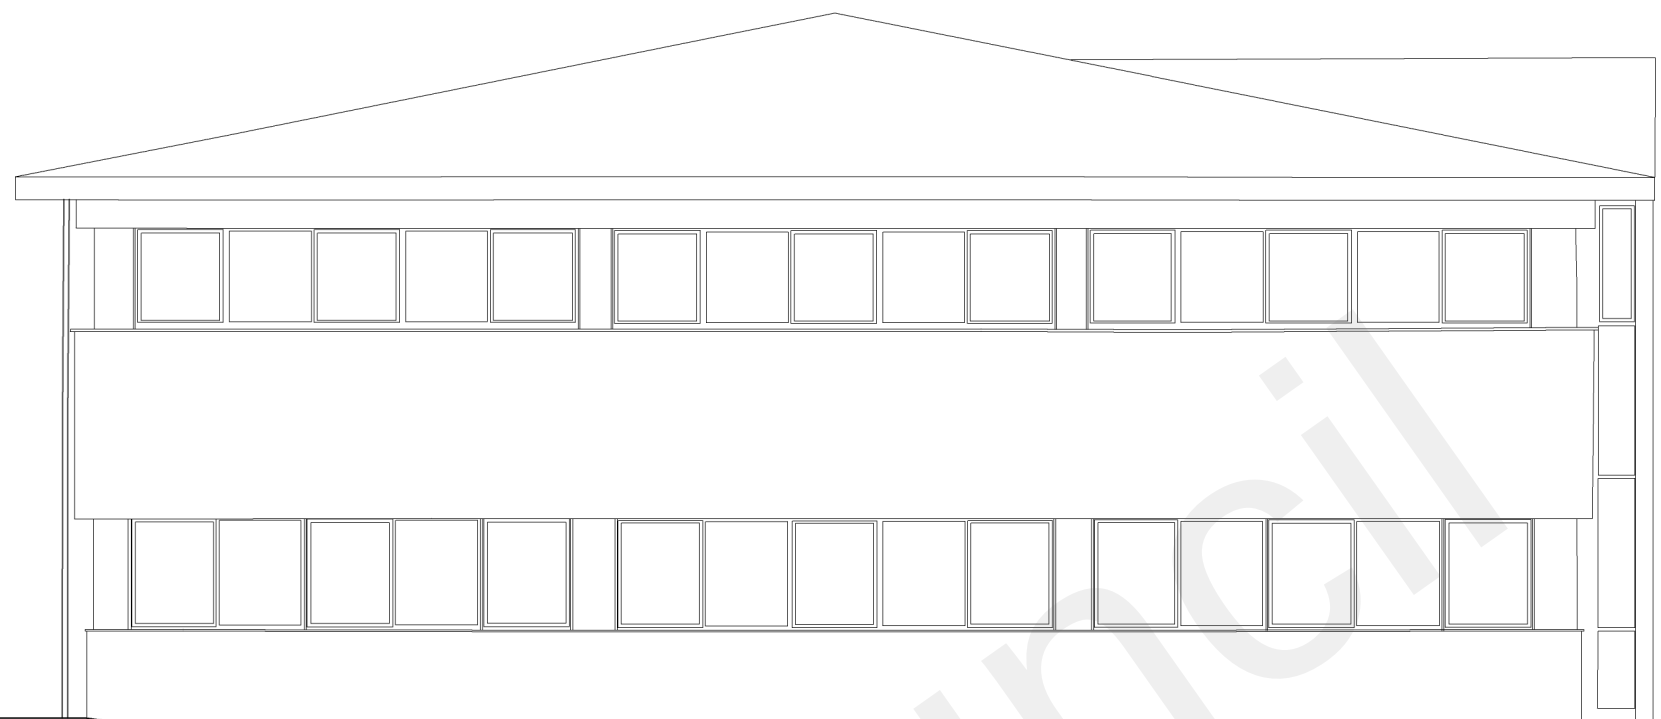


EAST ELEVATION

Datum 0.0m
0 1 2 3 4 5 6 7 8
Metres
Scale 1:100

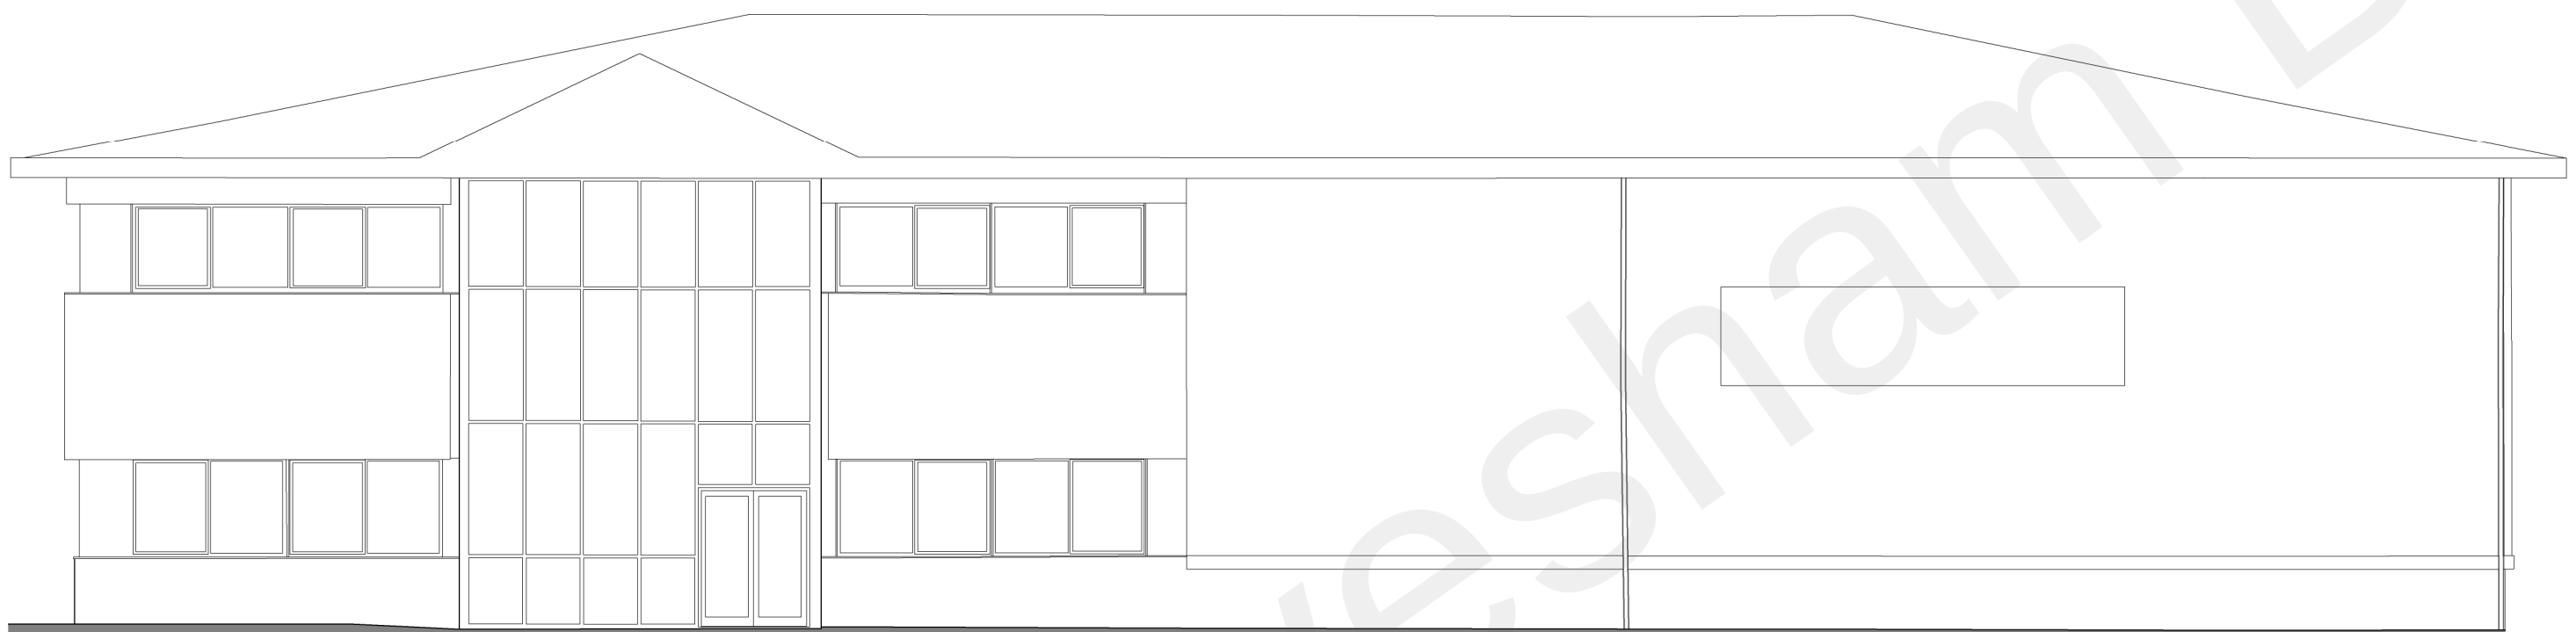

NORTH ELEVATION

Datum 0.0m
0 1 2 3 4 5 6 7 8
Metres
Scale 1:100

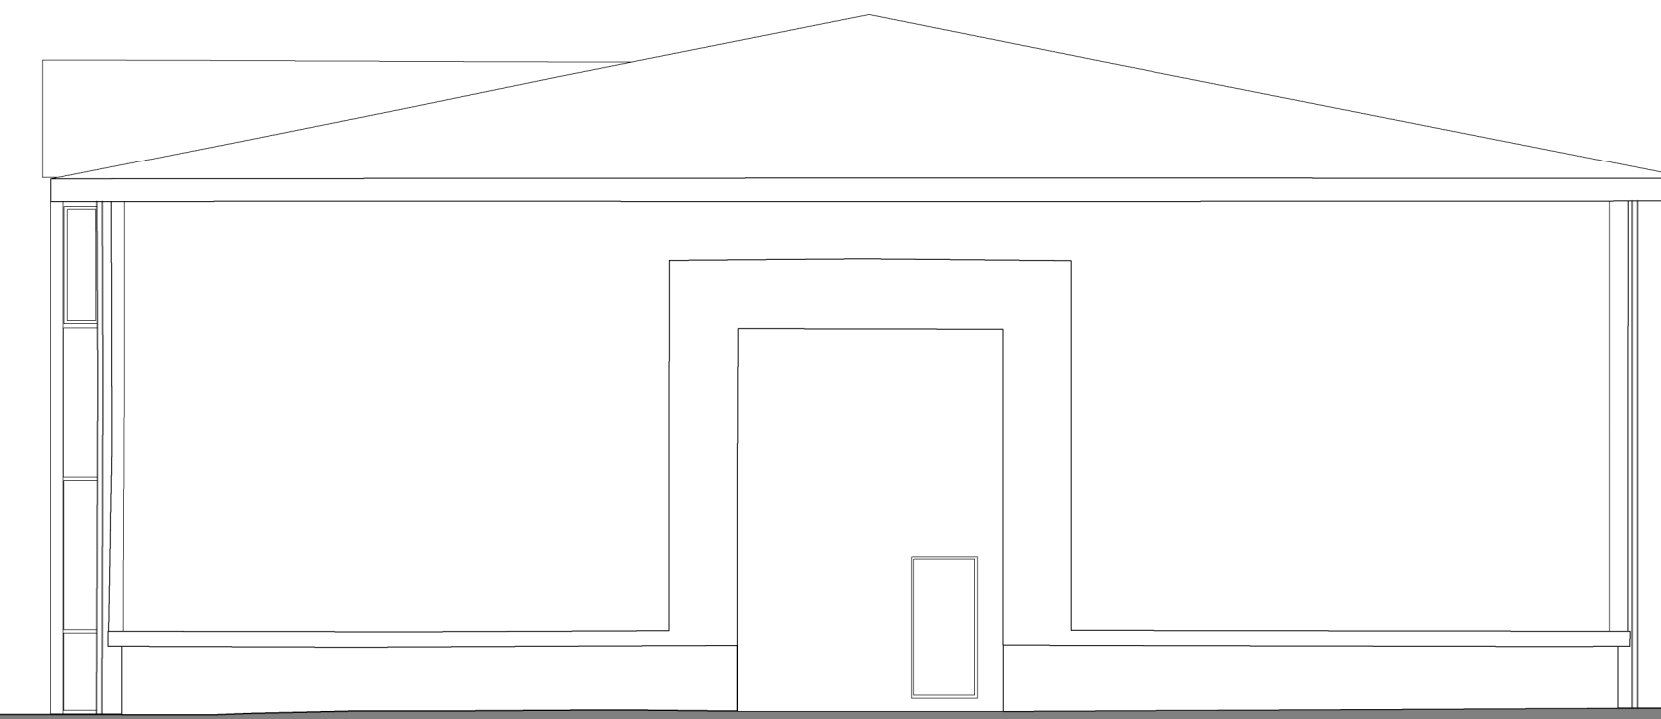

WEST ELEVATION

Datum 0.0m
0 1 2 3 4 5 6 7 8
Metres
Scale 1:100

Rev:
A. 04JAN22 Scale notes added.

Client:
SHANNON PROPERTY
MANAGEMENT LTD

Job:
PROPOSED CHANGE OF USE
GYMNASIUM TO WAREHOUSE
WITH ASSOCIATED OFFICES
UNIT F1, WEST MILL, IMPERIAL
BUSINESS PARK,
GRAVESEND, DA11 0DL

Title:
SURVEY AS EXISTING
ELEVATIONS Unchanged

JOHN NAISH
Chartered Building Surveyors

35A Market Place
Wantage, Oxon OX12 8AH

Telephone: 01235 770900
Email: johnnaish@johnnaish.co.uk

Date: NOV21	Drawn: Midland Survey
Checked:	Scale: A1 1:100
Drawing No: 4463 - SU03 - A	Rev: