




NOTES:
DO NOT SCALE FROM DRAWING.

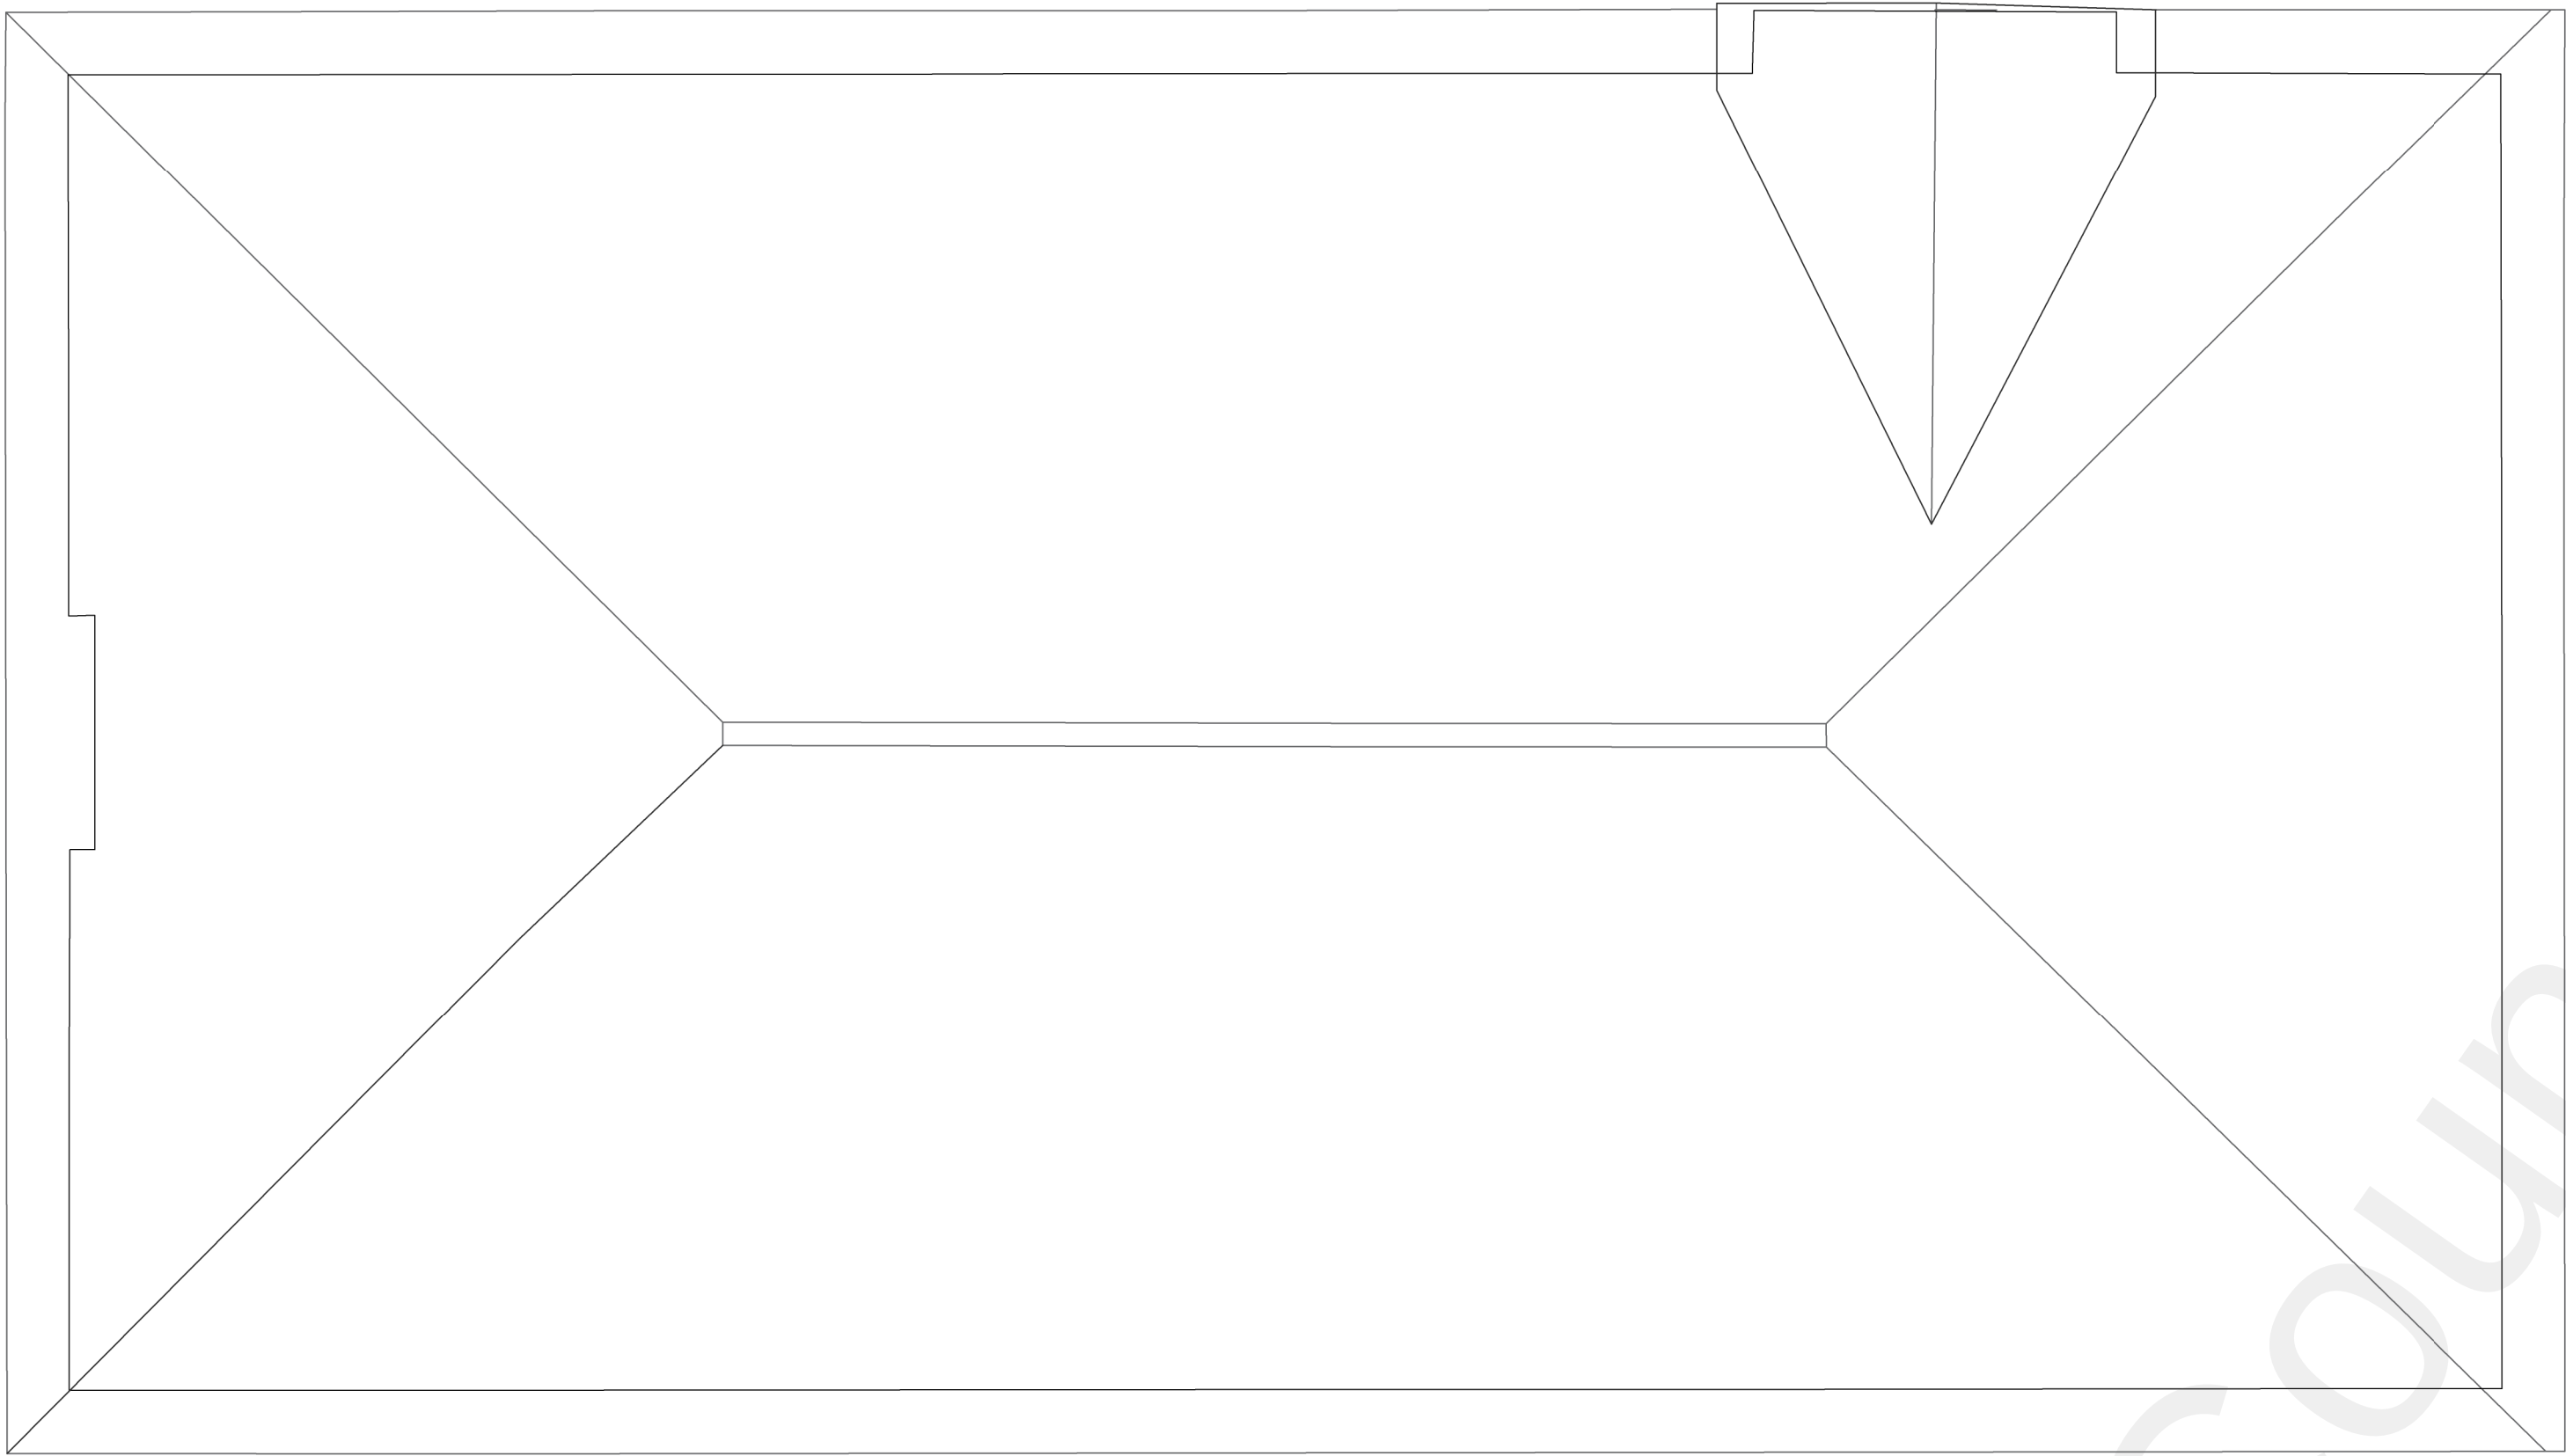


ROOF PLAN

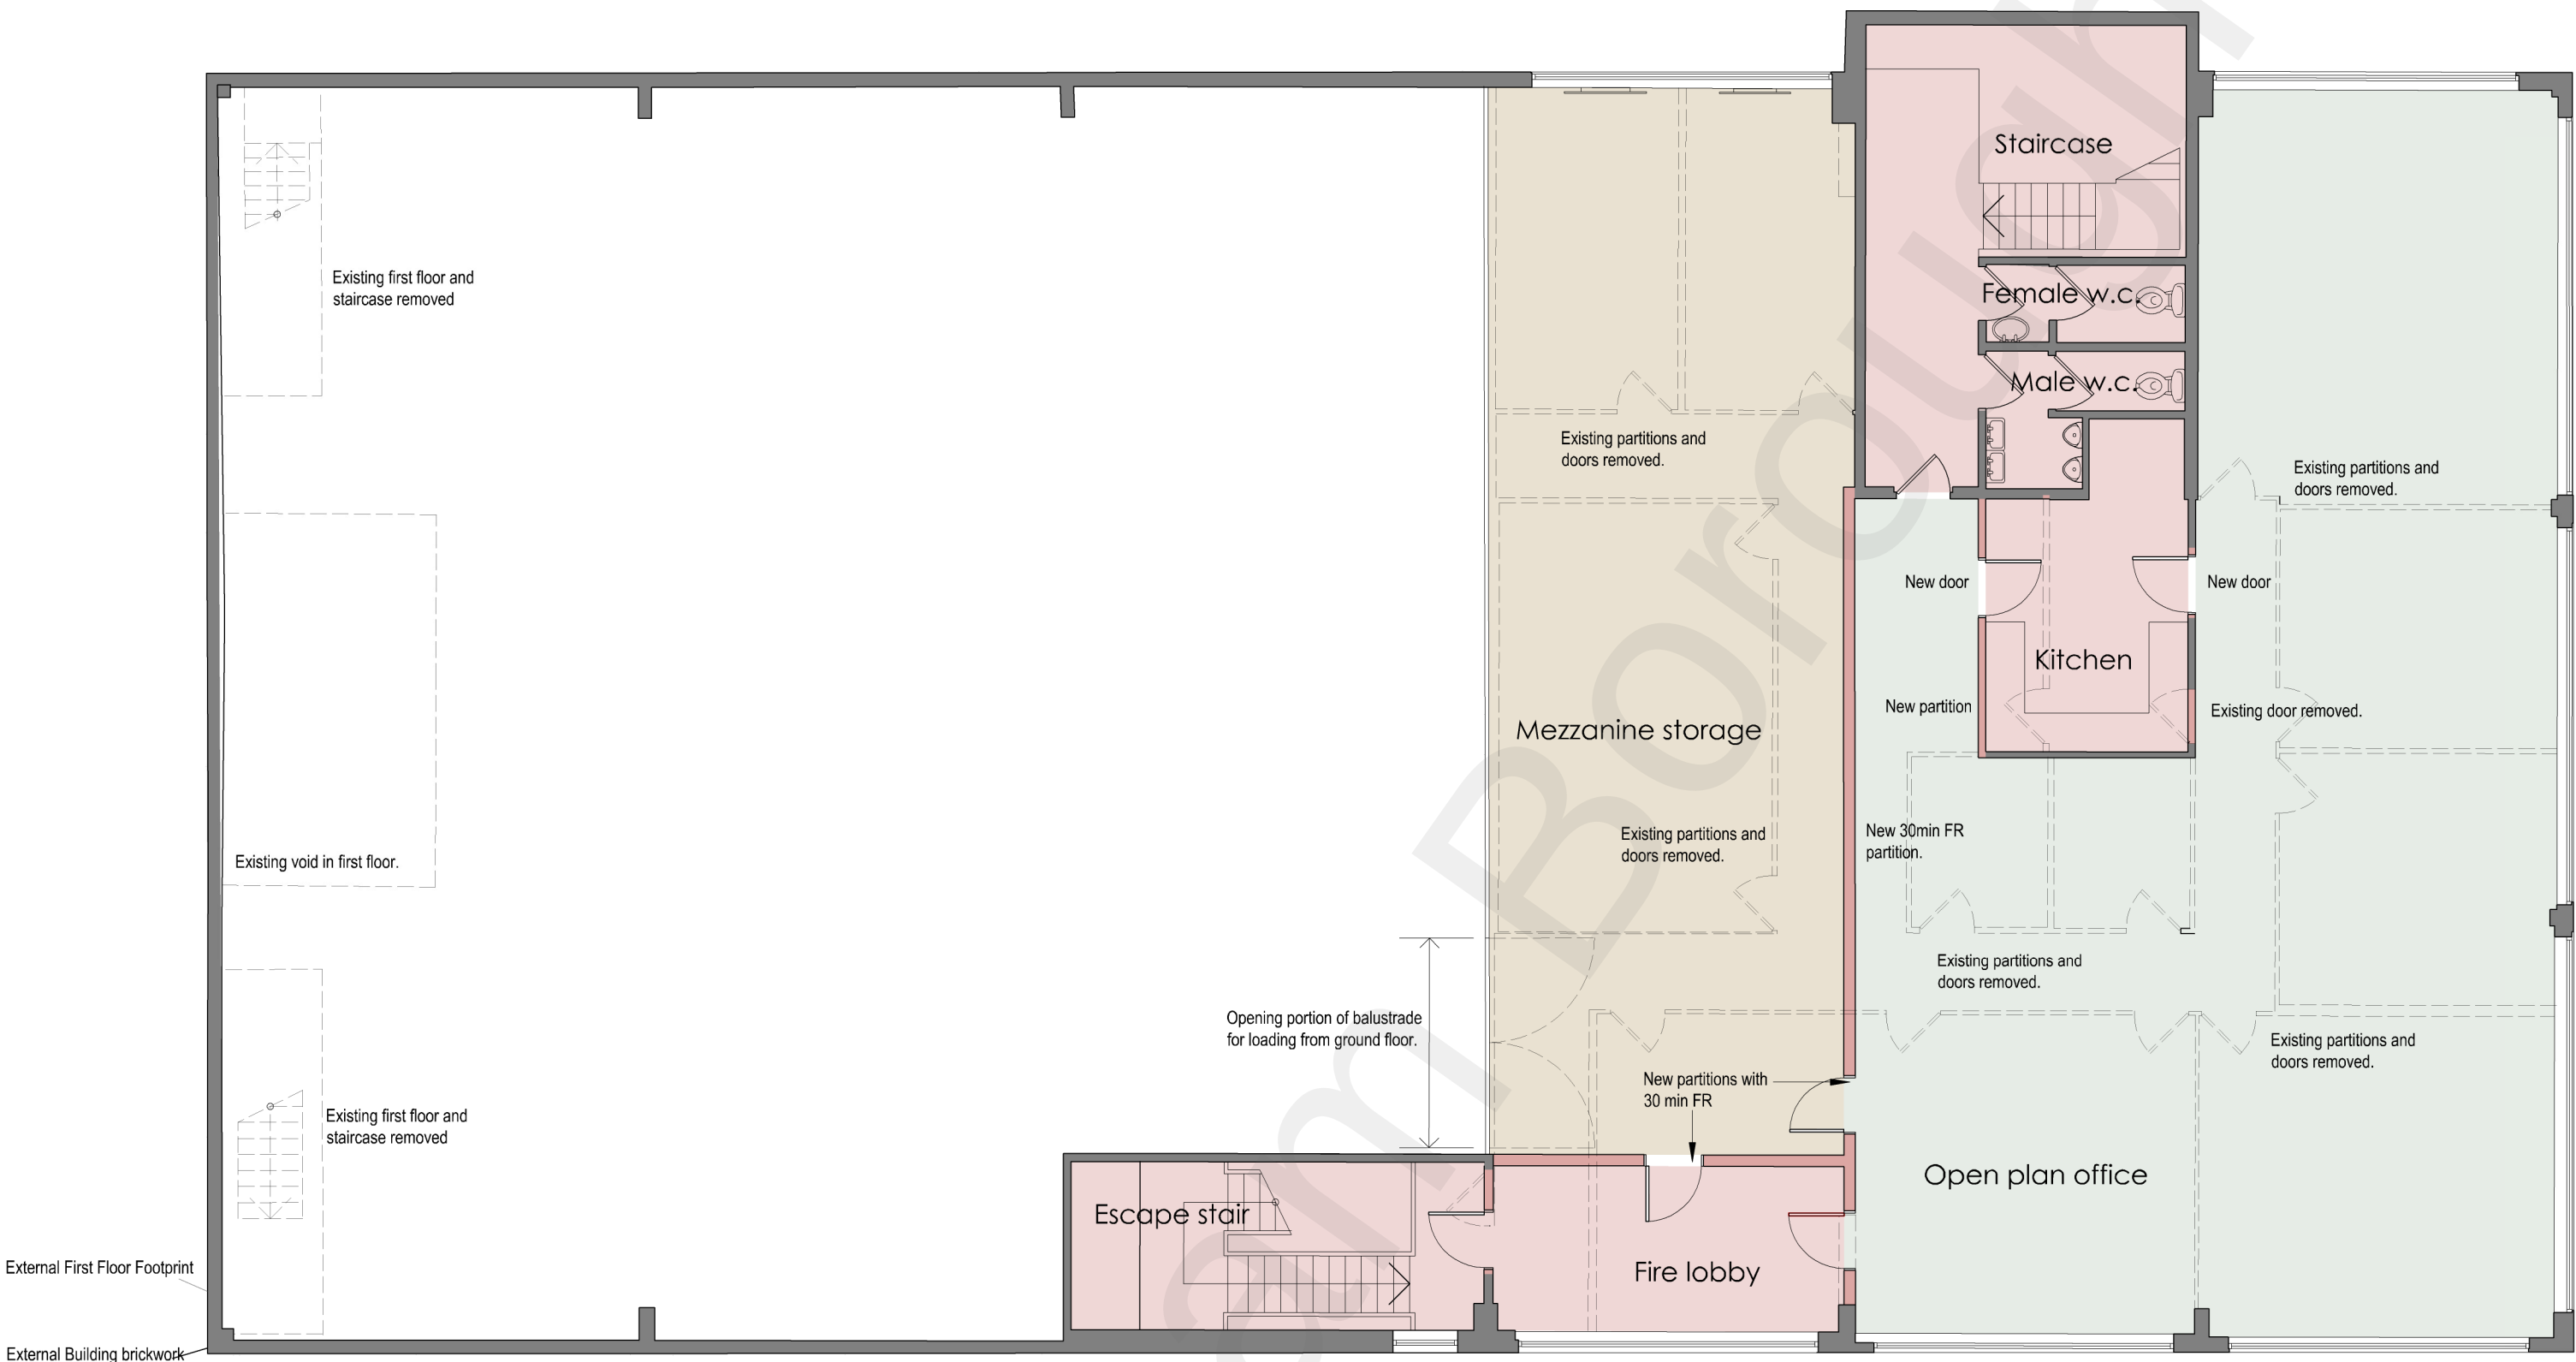

FIRST FLOOR PLAN

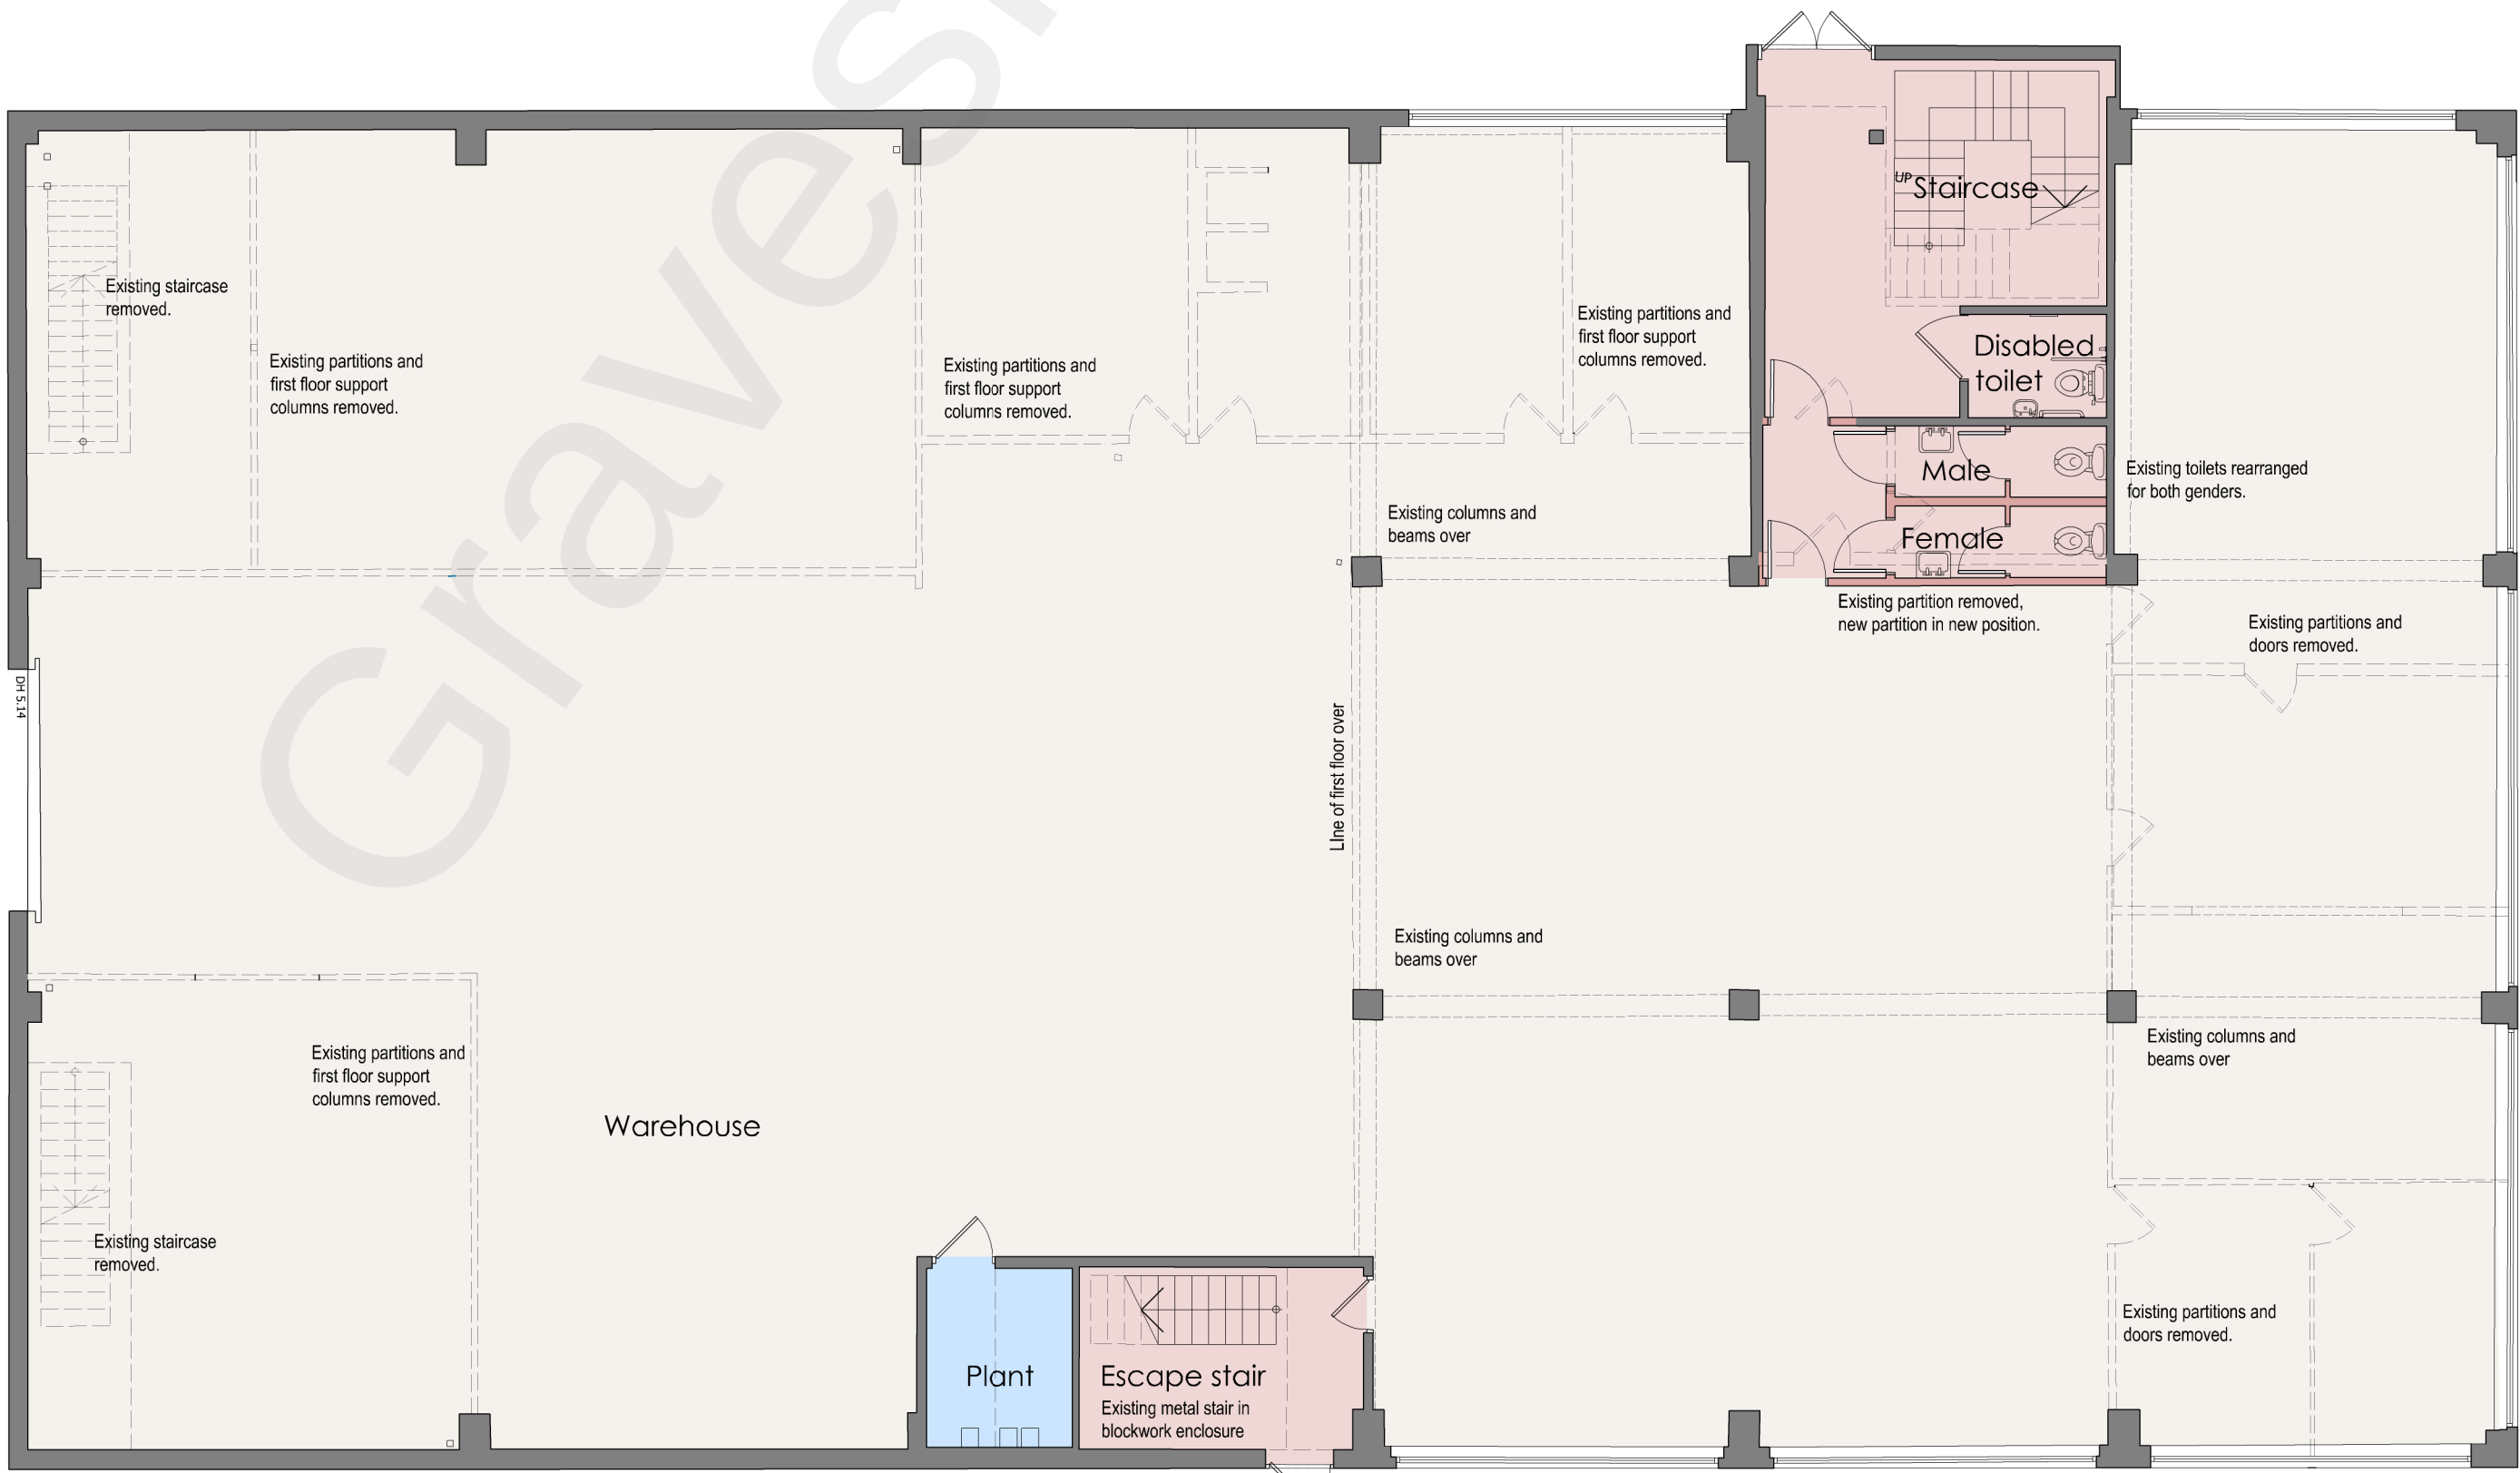

GROUND FLOOR PLAN

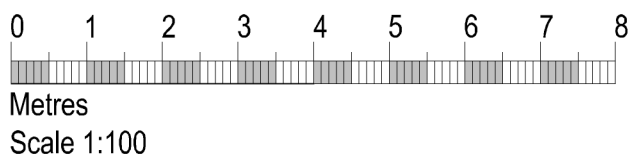

Rev: A. 04JAN22 Scale notes added.

Client: SHANNON PROPERTY MANAGEMENT LTD

Job: PROPOSED CHANGE OF USE GYMNASIUM TO WAREHOUSE WITH ASSOCIATED OFFICES UNIT F1, WEST MILL, IMPERIAL BUSINESS PARK, GRAVESEND, DA11 0DL

Title: FLOOR AND ROOF PLANS As Proposed

JOHN NAISH
Chartered Building Surveyors

35A Market Place
Wantage, Oxon OX12 8AH

Telephone: 01235 770900
Email: johnnaish@johnnaish.co.uk

Date:	02DEC21	Drawn:	Arc Design
Checked:	A1	Scale:	1:100
Drawing No:	4463 - P02 - B	Rev:	