


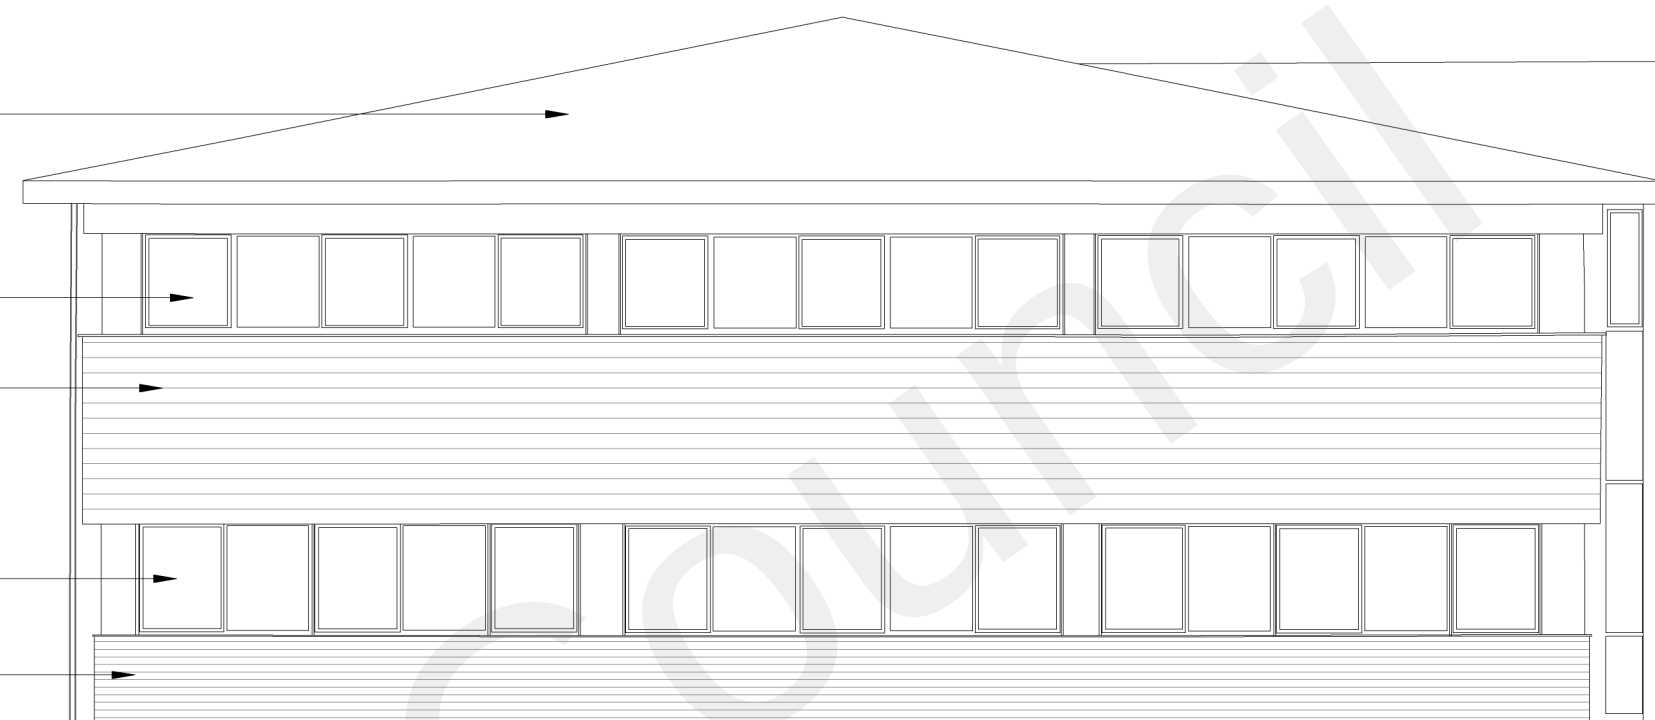

SOUTH ELEVATION


Datum 0.0m
0 1 2 3 4 5 6 7 8
Metres
Scale 1:100



EAST ELEVATION


Datum 0.0m
0 1 2 3 4 5 6 7 8
Metres
Scale 1:100

Elevations are unchanged from the existing
for the purpose of this application

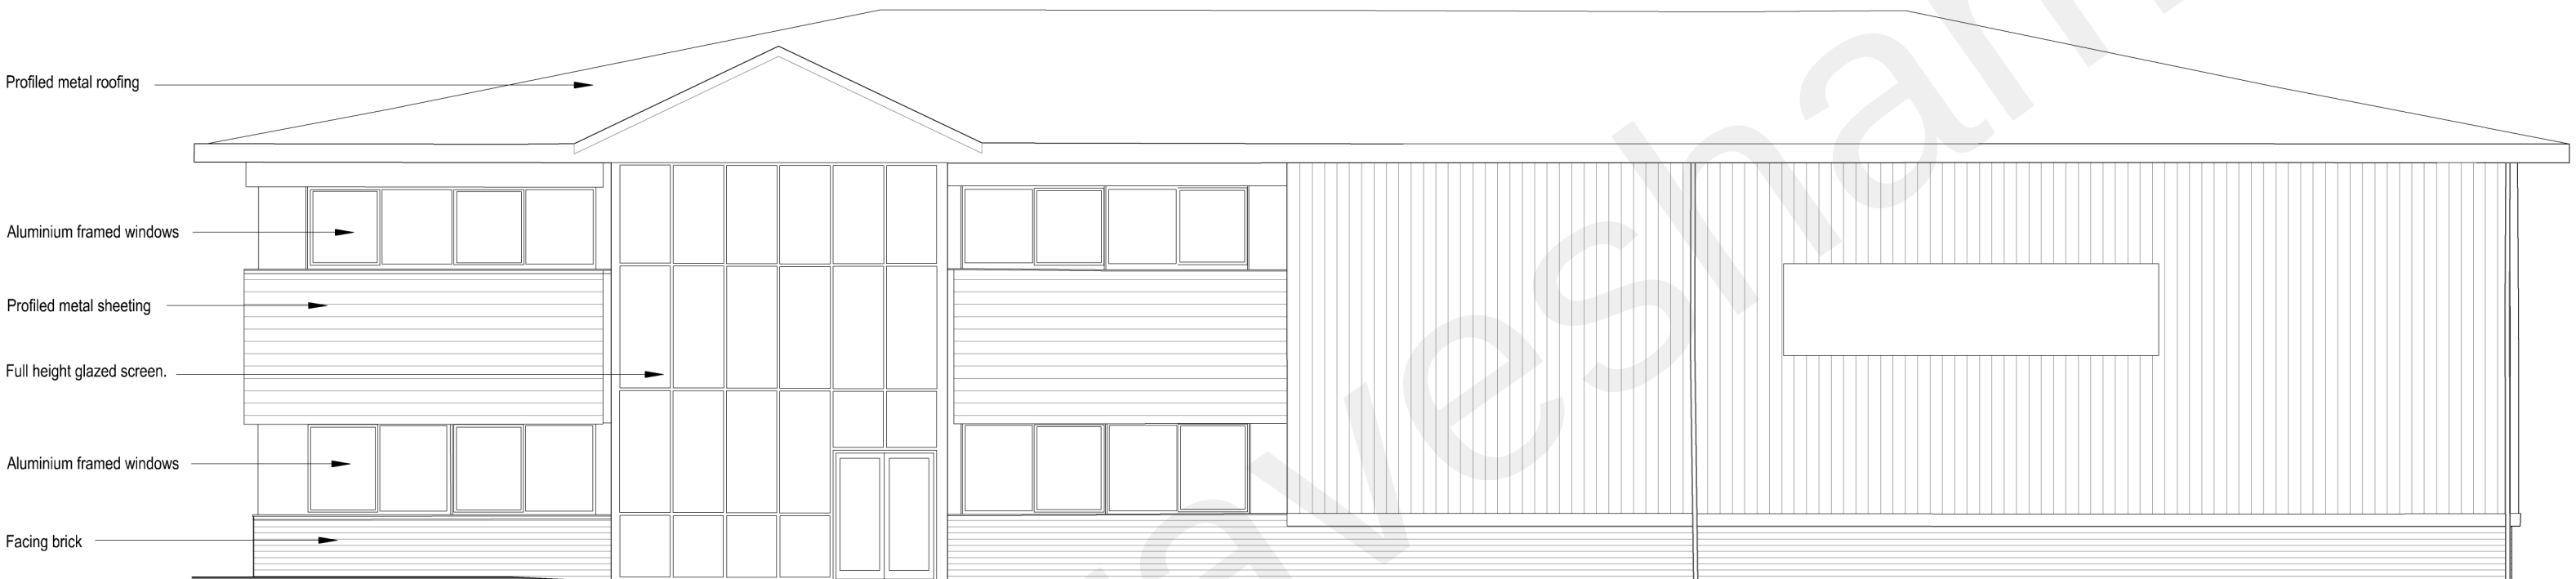

NORTH ELEVATION

Datum 0.0m
0 1 2 3 4 5 6 7 8
Metres
Scale 1:100

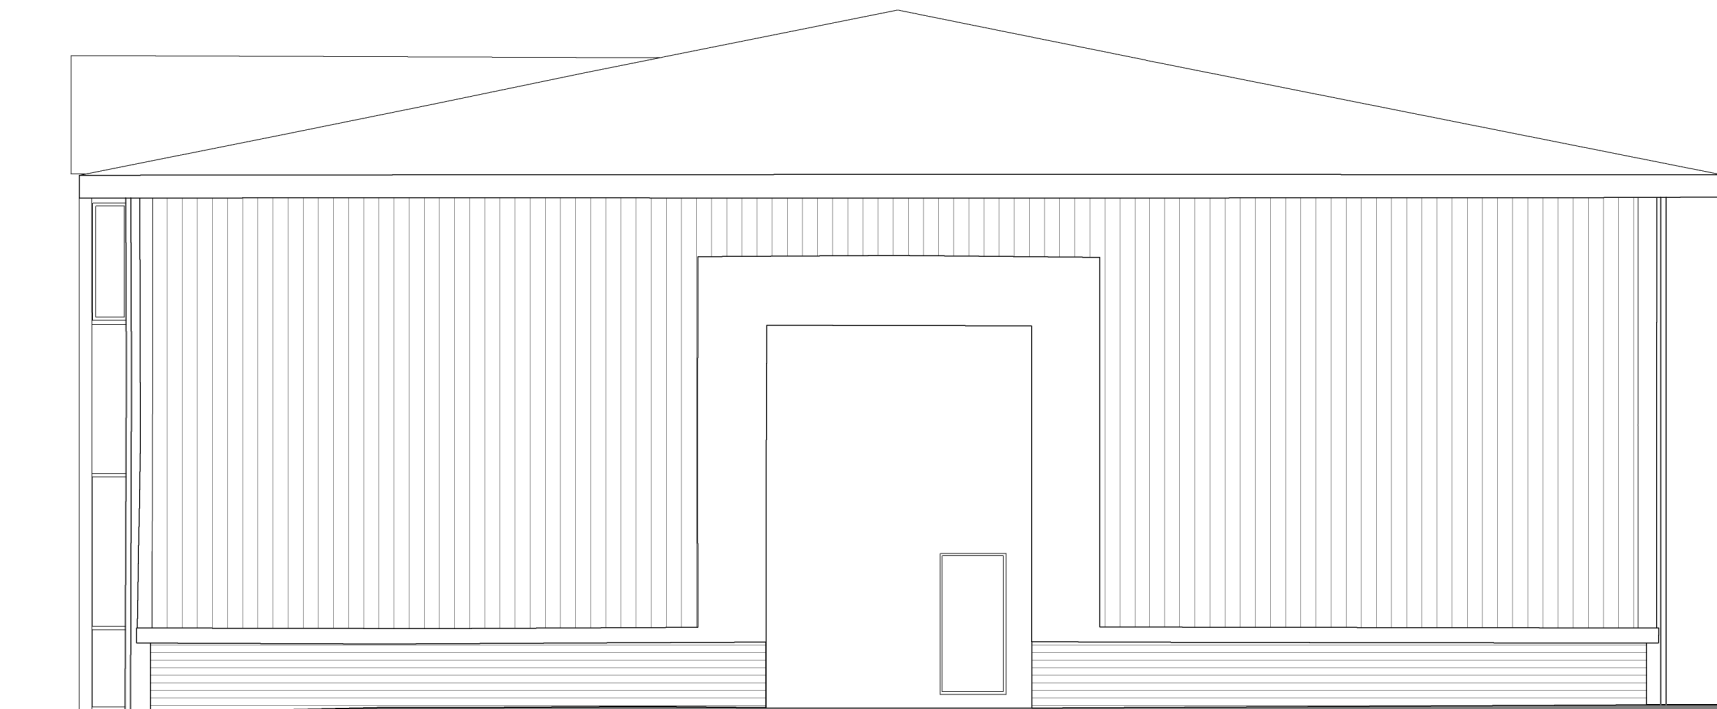

WEST ELEVATION

Datum 0.0m
0 1 2 3 4 5 6 7 8
Metres
Scale 1:100

Rev:
B. 04JAN22 Scale notes added.

Client:
**SHANNON PROPERTY
MANAGEMENT LTD**

Job:
**PROPOSED CHANGE OF USE
GYMNASIUM TO WAREHOUSE
WITH ASSOCIATED OFFICES
UNIT F1, WEST MILL, IMPERIAL
BUSINESS PARK,
GRAVESEND, DA11 0DL**

Title:
ELEVATIONS Unchanged

JOHN NAISH
Chartered Building Surveyors

35A Market Place
Wantage, Oxon OX12 8AH

Telephone: 01235 770900
Email: johnnaish@johnnaish.co.uk

Date: 02DEC21 Drawn: Arc Design

Checked: Scale: A1 1:100

Drawing No: 4463 - P03 - B

Rev: