



NOTES:
DO NOT SCALE FROM DRAWING.

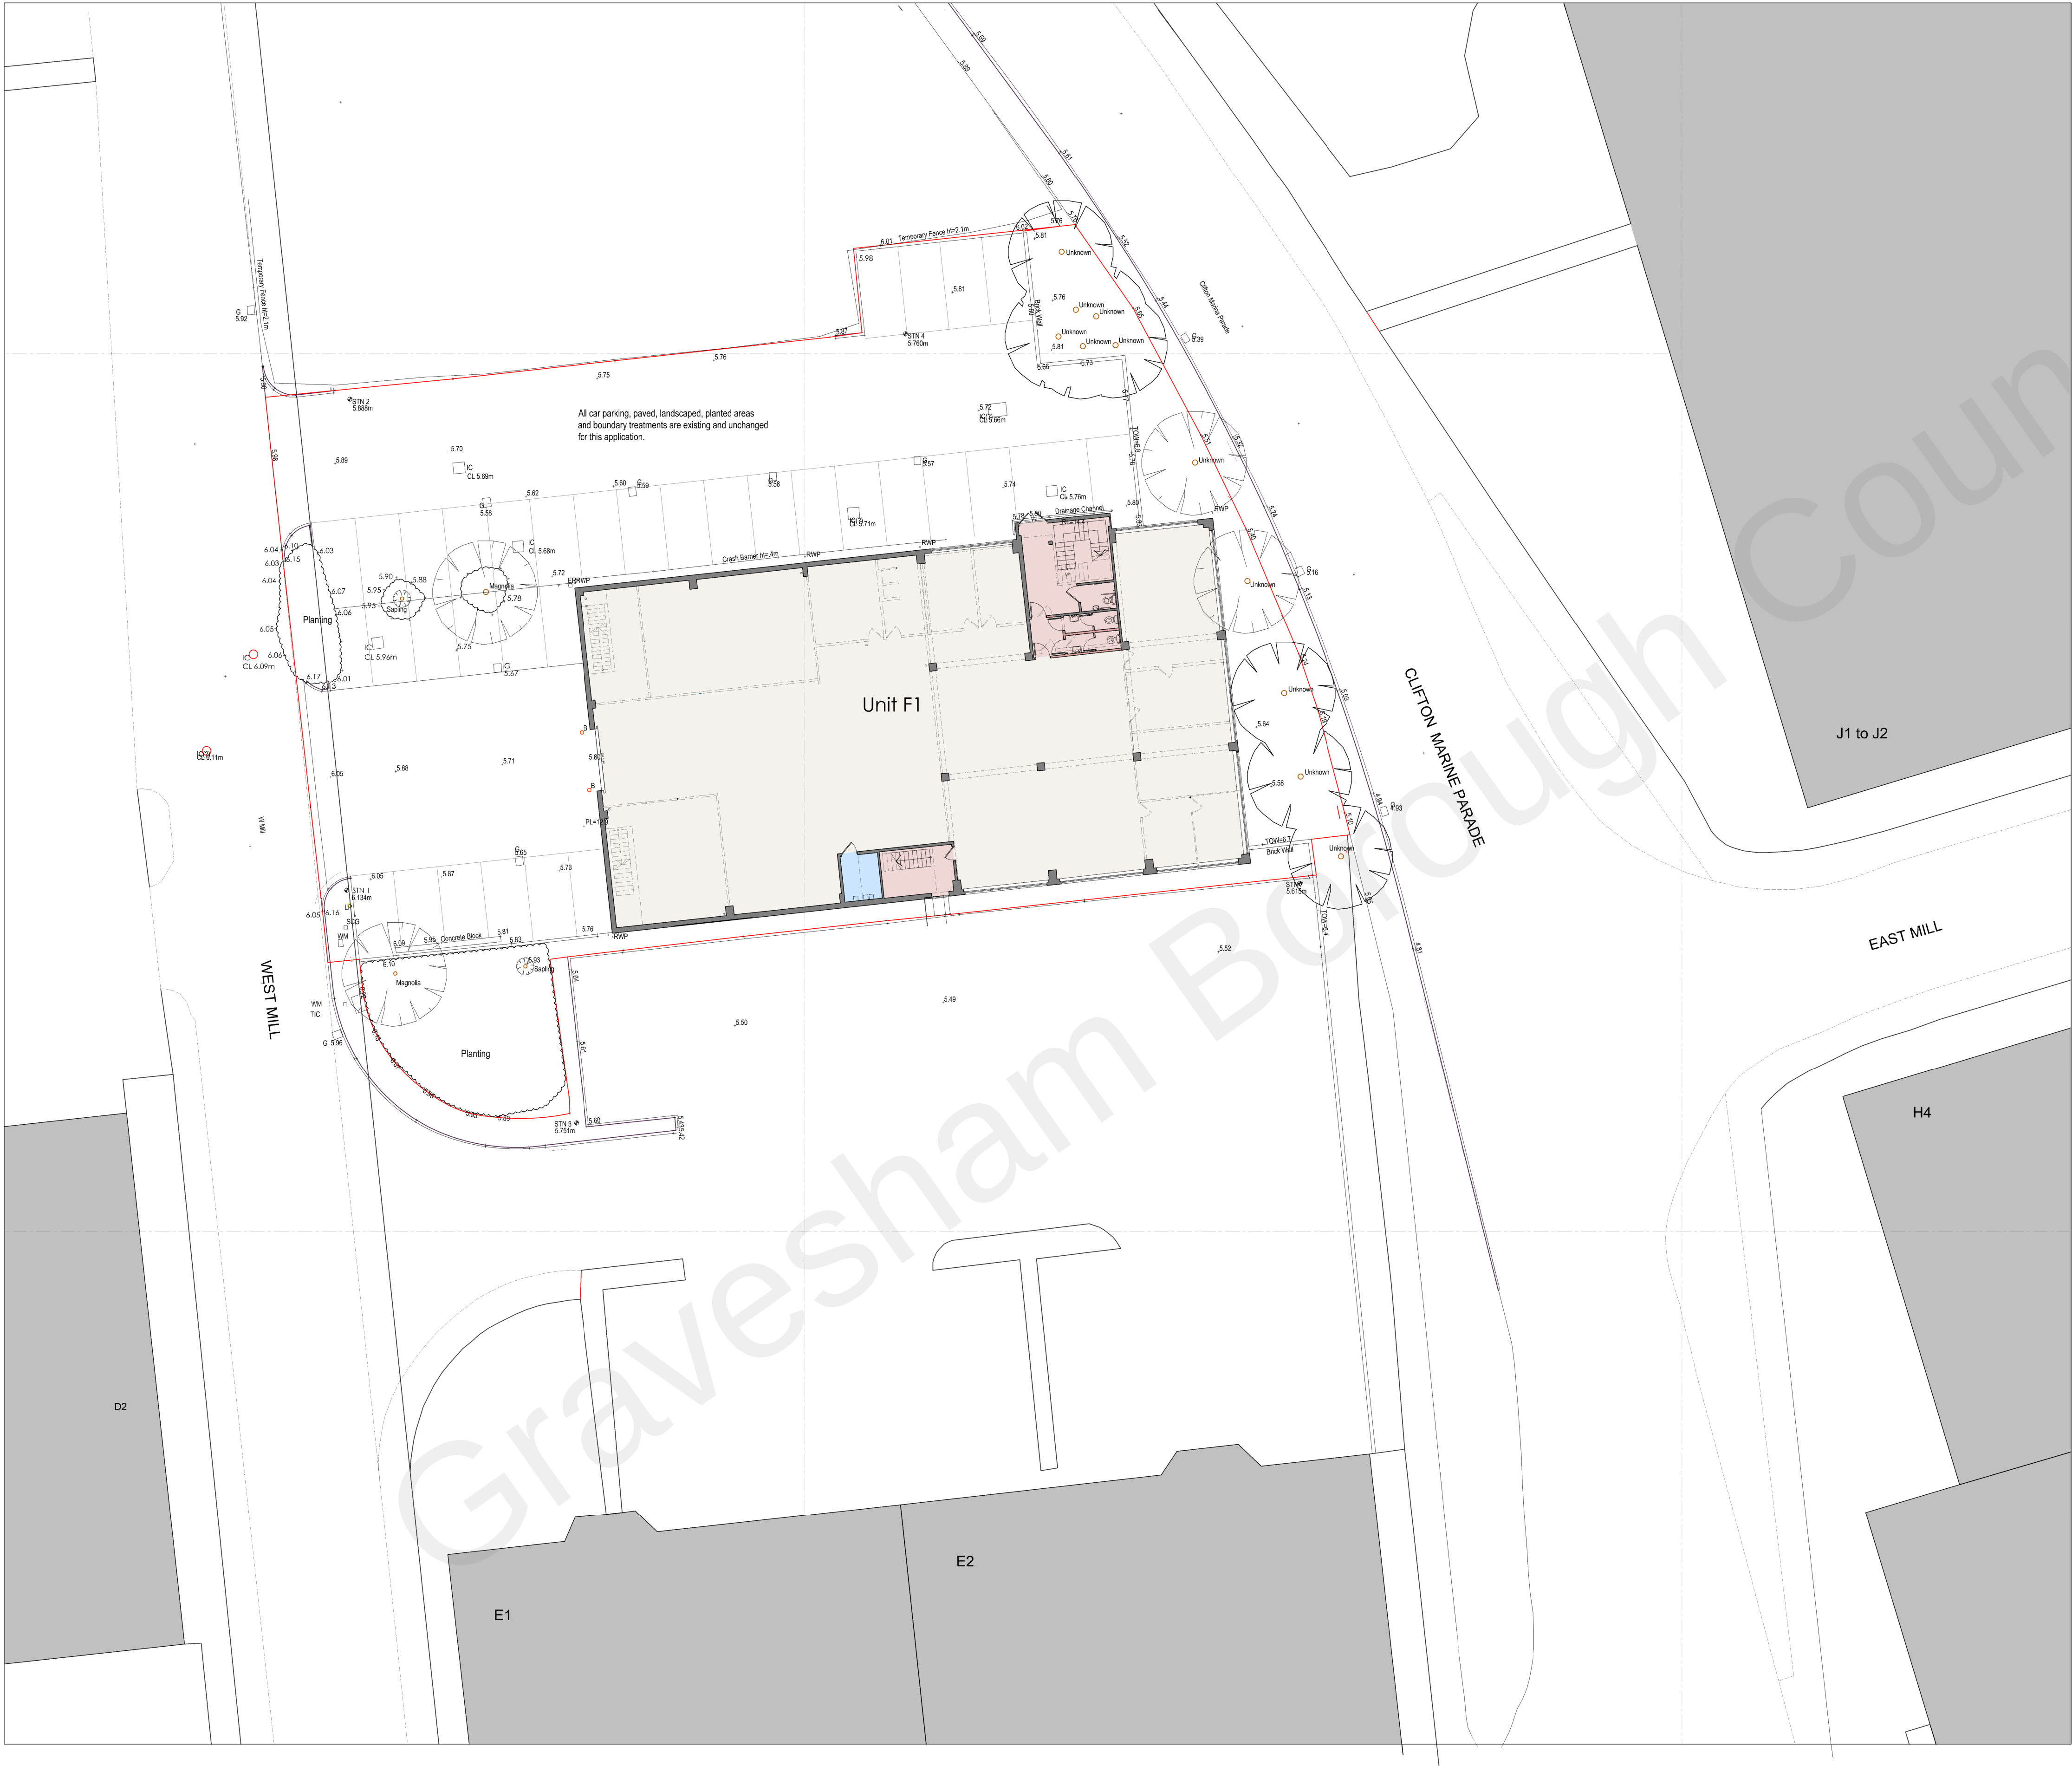

SITE PLAN
Scale 1:200

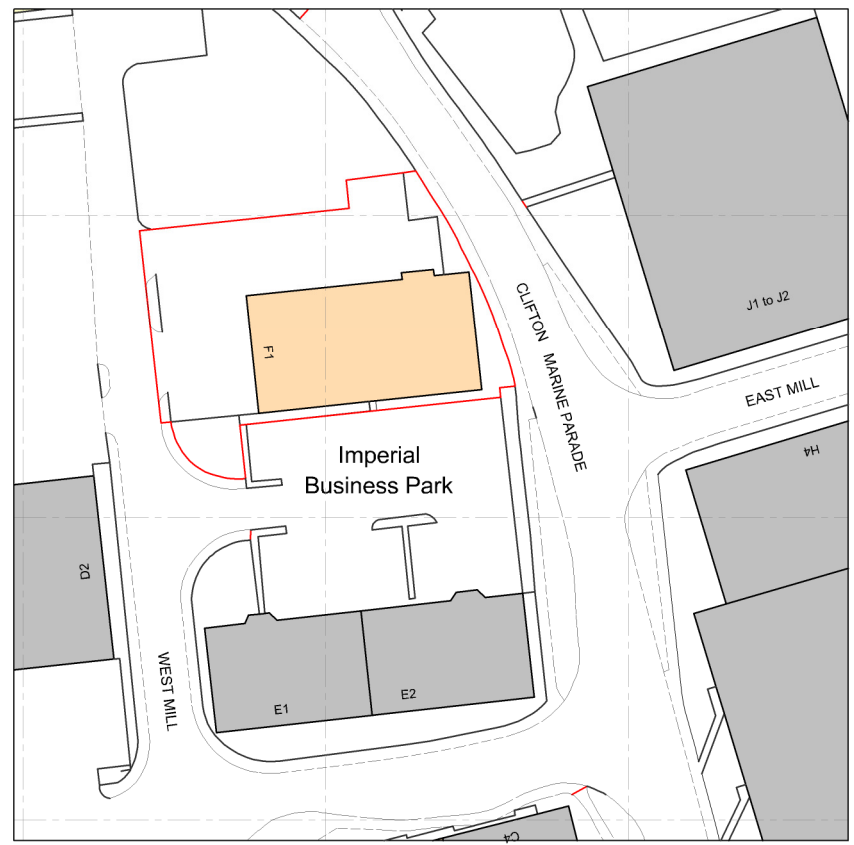

LOCATION PLAN
Scale 1:1250.

Rev:
B. 03JAN22 Scale notes added.

Client:
**SHANNON PROPERTY
MANAGEMENT LTD**

Job:
**PROPOSED CHANGE OF USE
GYMNASIUM TO WAREHOUSE
WITH ASSOCIATED OFFICES
UNIT F1, WEST MILL, IMPERIAL
BUSINESS PARK,
GRAVESEND, DA11 0DL**

Title:
SITE AND LOCATION PLANS

JOHN NAISH
Chartered Building Surveyors

35A Market Place
Wantage, Oxon OX12 8AH
Telephone: 01235 770900
Email: johnnaish@johnnaish.co.uk

Date: 02DEC21 Drawn: Arc Design

Checked: A1 Scale: 1:200, 1:1250

Drawing No: 4463 - P01 - B Rev: