

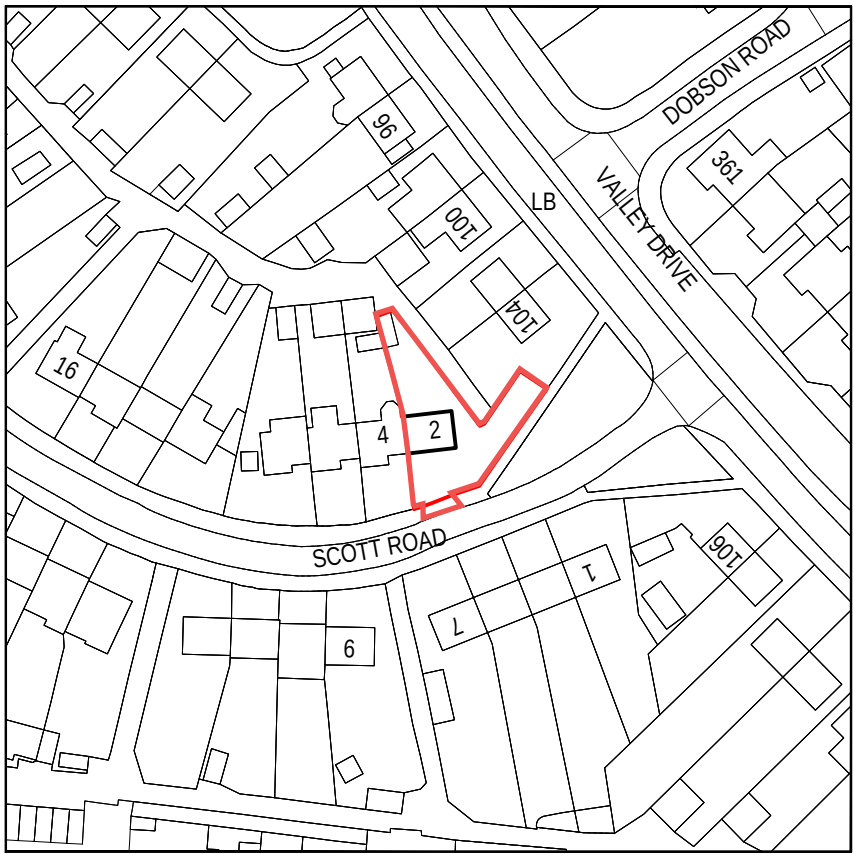
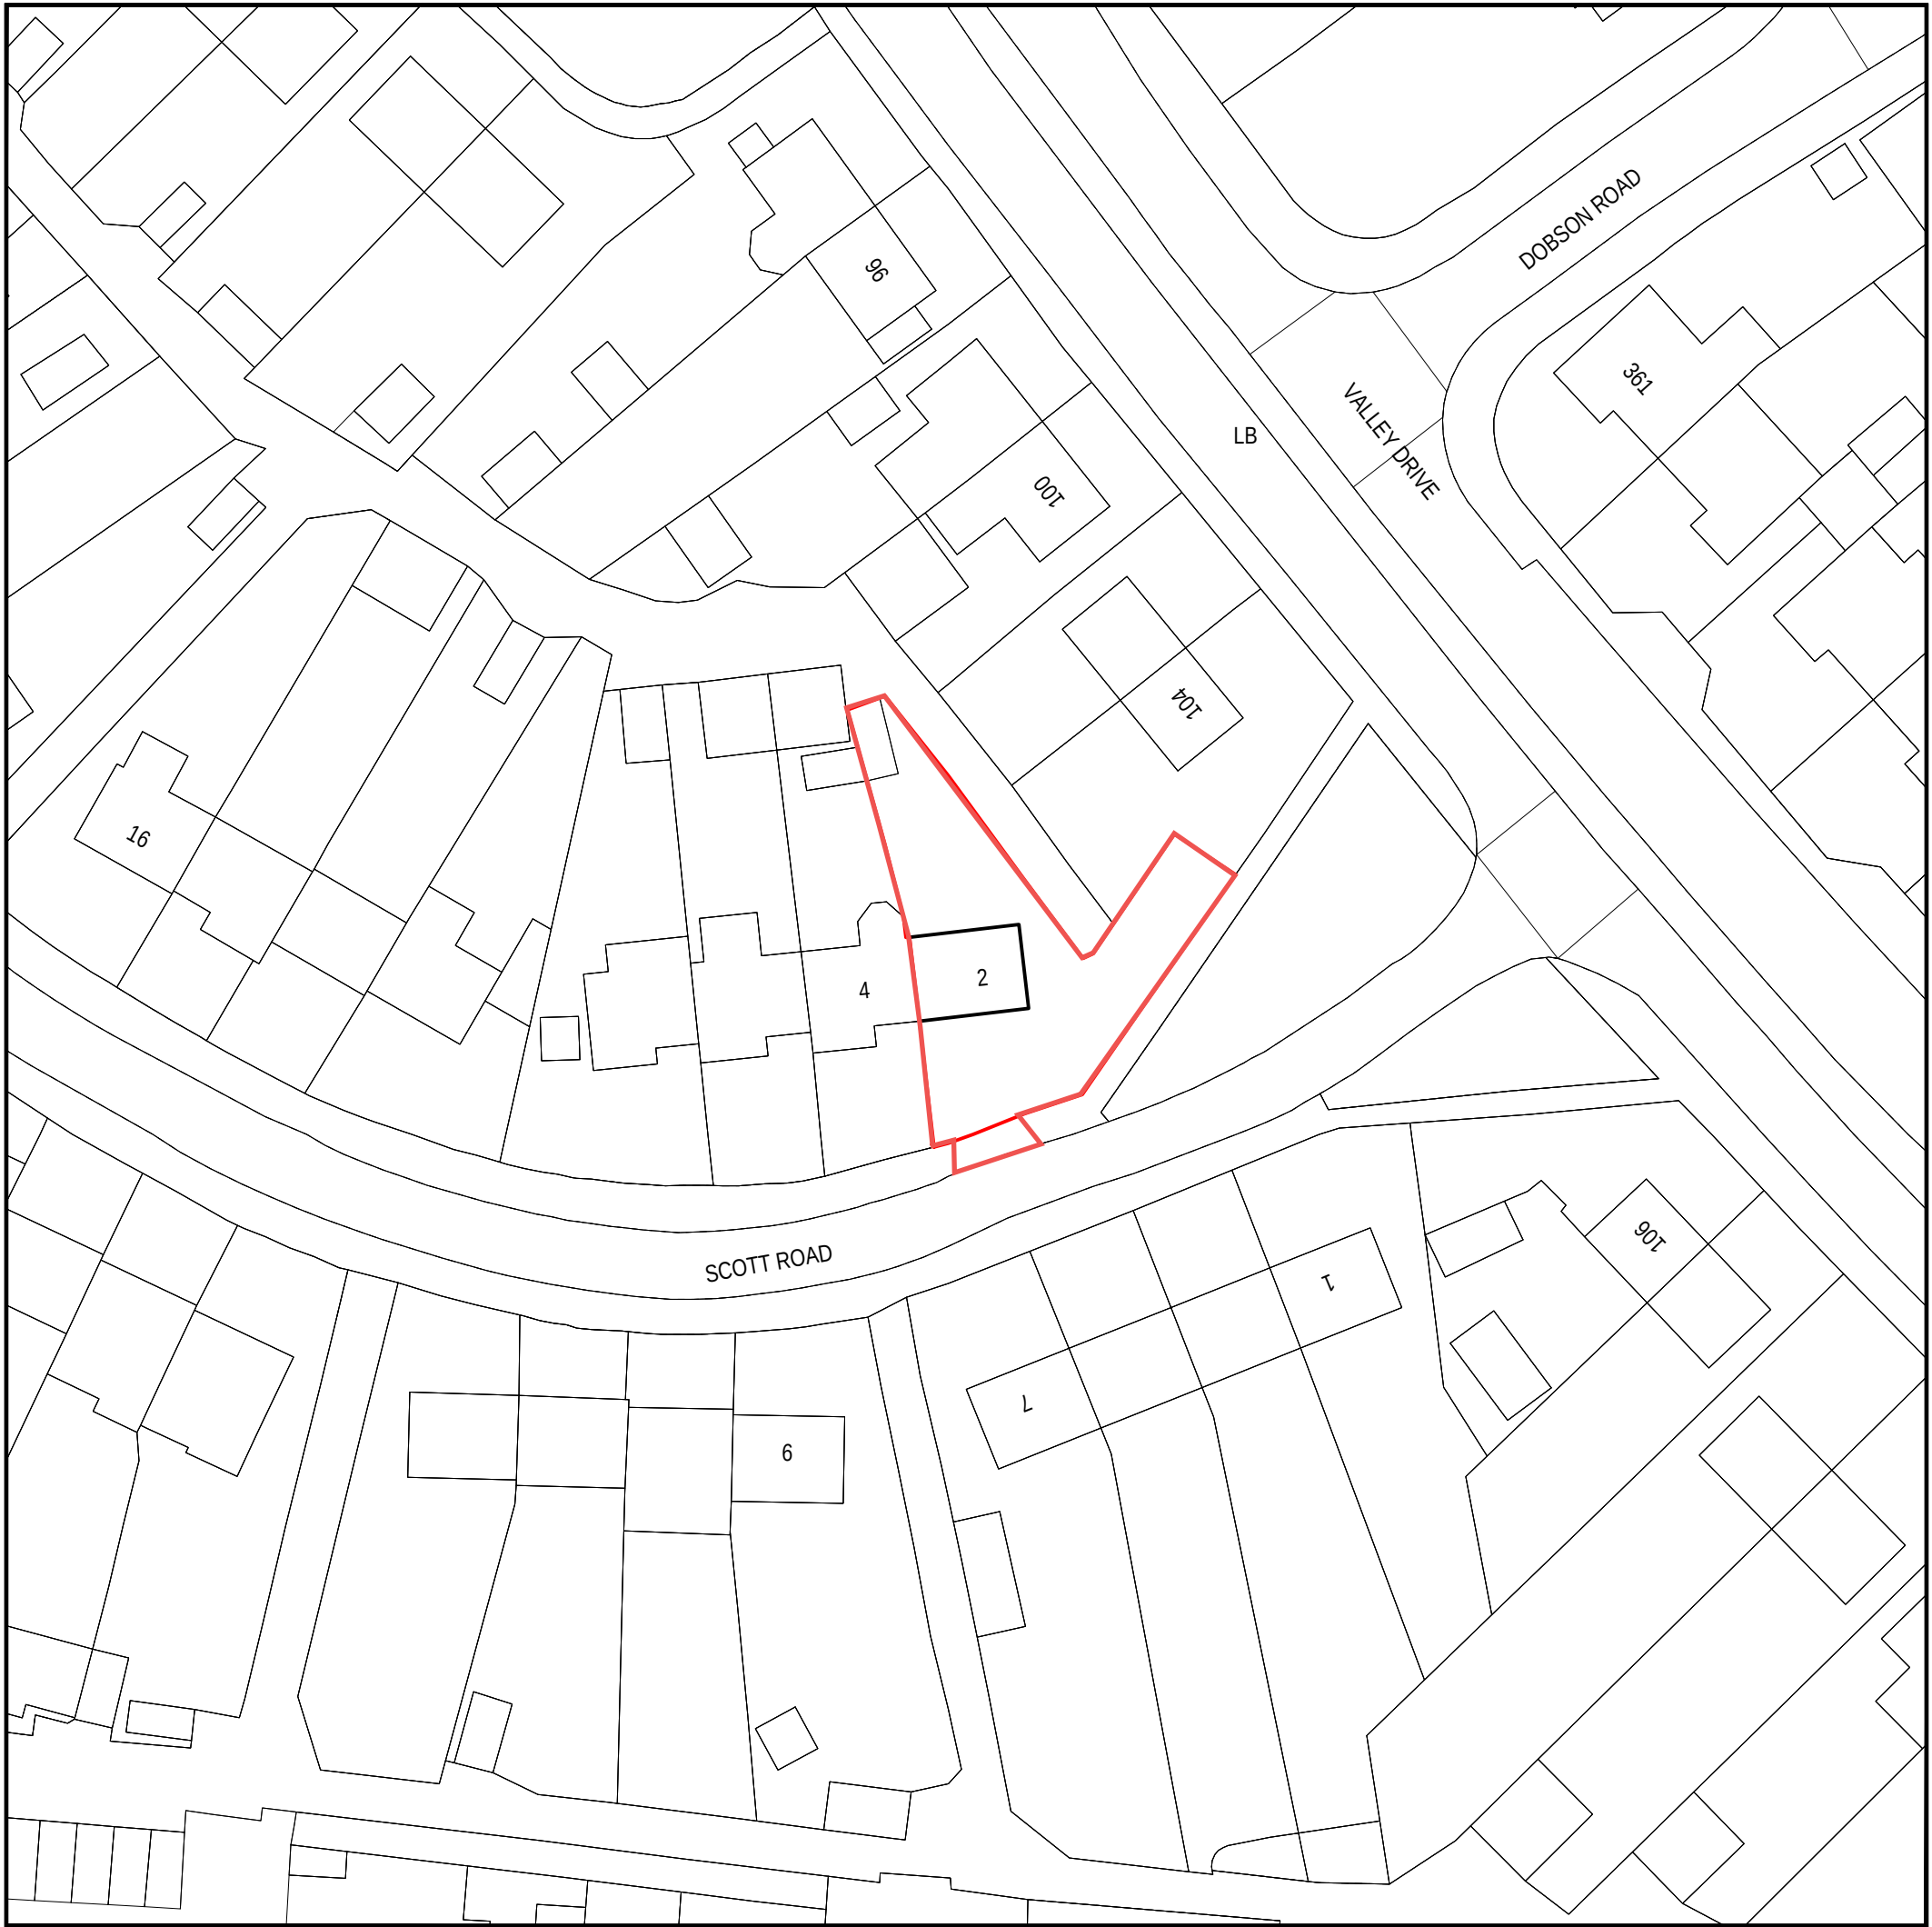
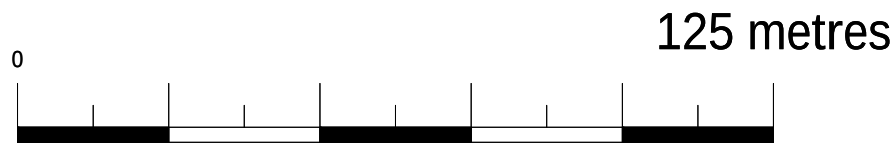
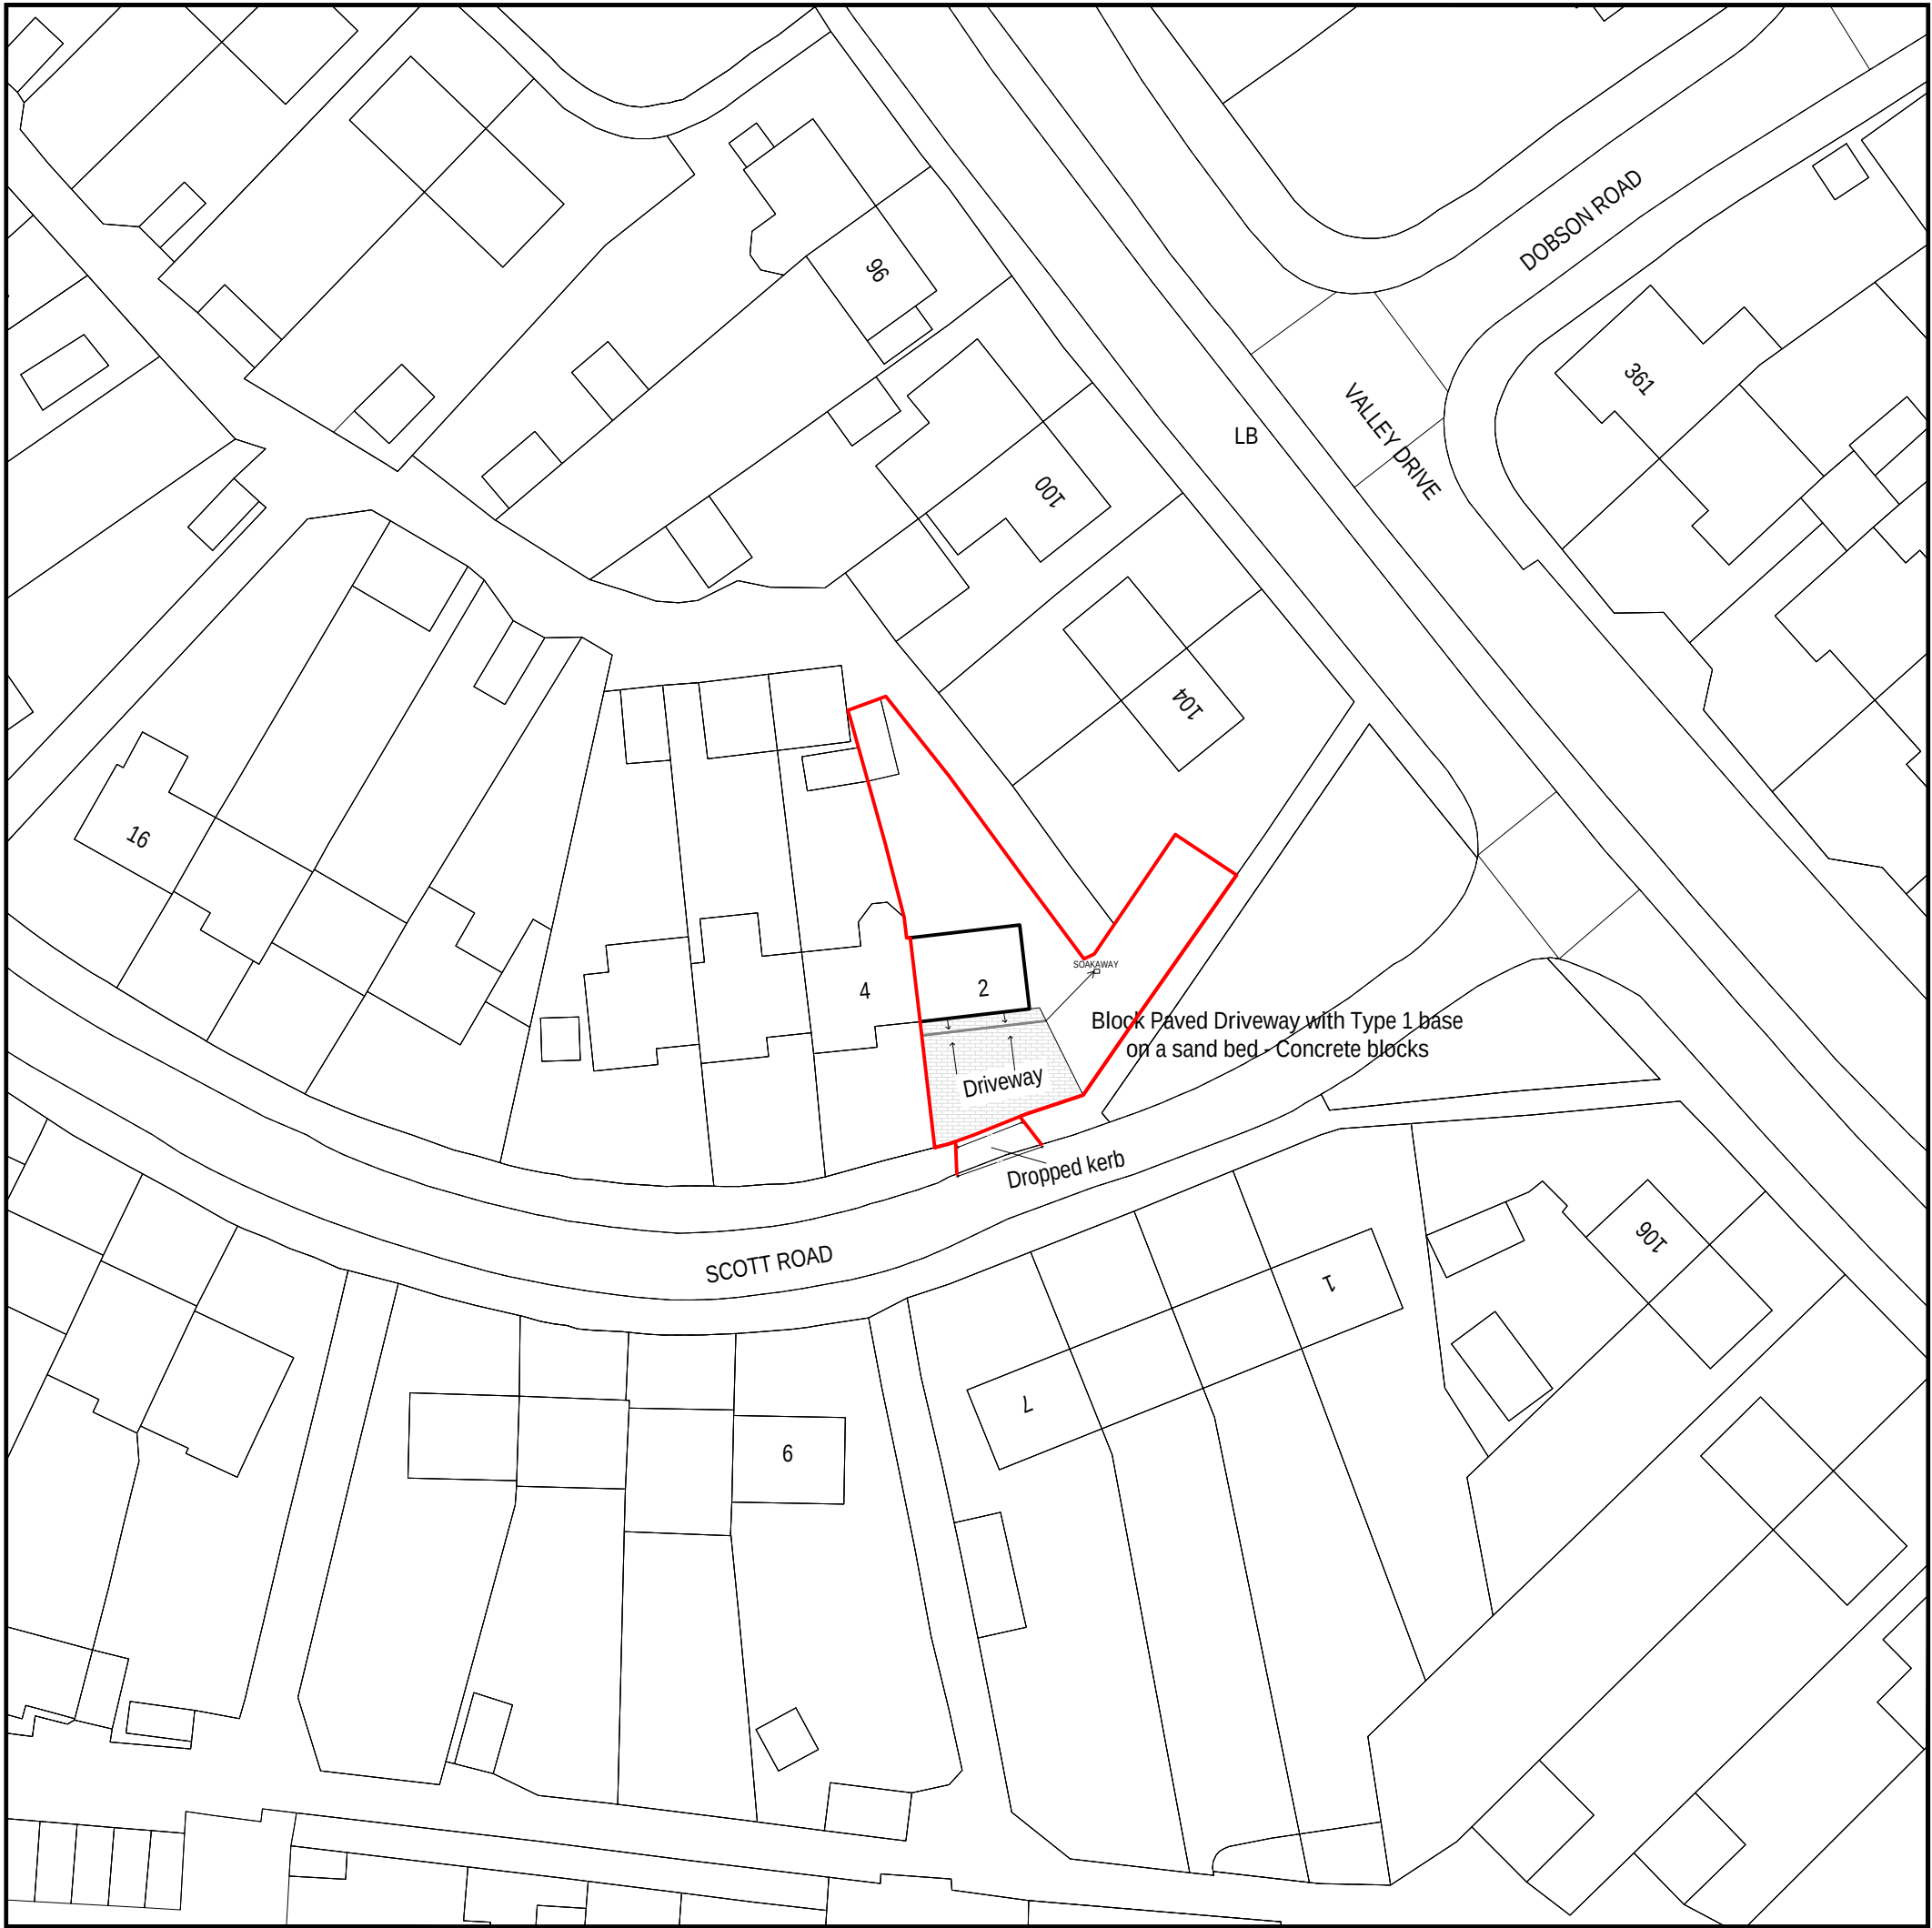




Location Plan
Scale 1:1250

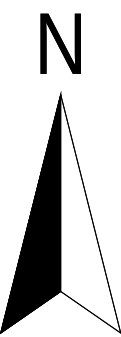

Existing Block Plan
Scale 1:500

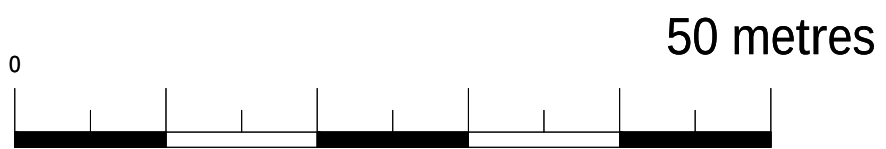

Proposed Block Plan
Scale 1:500

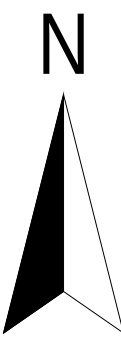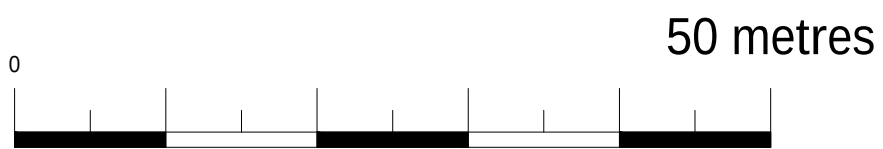

Note to Contractor: Contractor is recommended to carry out an intrusive site investigation prior to commencing works on site to ensure all details designed for this project are appropriate. Contractor to cross reference with Structural Calculations package for suitability, to assess site levels and confirm any design assumptions within the calculations package prior to works commencing on site. If the Contractor requires any additional information, please send a Request For Information to hello@planituk.co.uk before ordering materials and starting the works - requests will be acknowledged and responded to as soon as possible. Please ensure that the drawings have been submitted to Building Control for a Full Plans submission and the compliance report has been discharged before starting works on site.

Drawn by:
FD

Title Number
-

Project:
2 Scott Road, Gravesend, DA12 5TS

Date:
13.12.2024

No.:
24-1783


Client:
-

Drawing Title:
EXISTING BLOCK PLAN
PROPOSED BLOCK PLAN, LOCATION PLAN

Scale:
1:500, 1:1250 @A1, 1:1000,
1:2500 @A3

Rev:
03




Page:
001

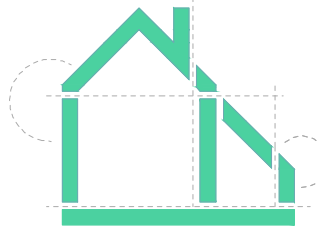

Plan It
Architectural Services

www.planituk.co.uk

EXISTING

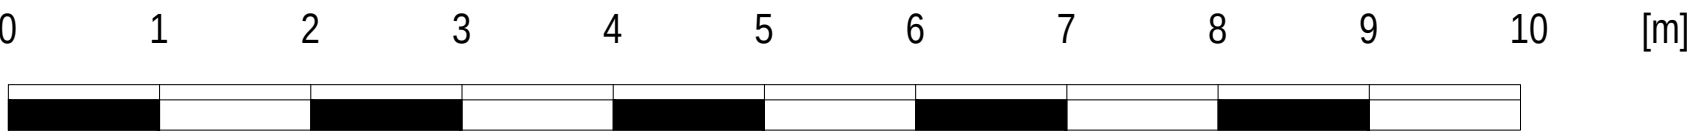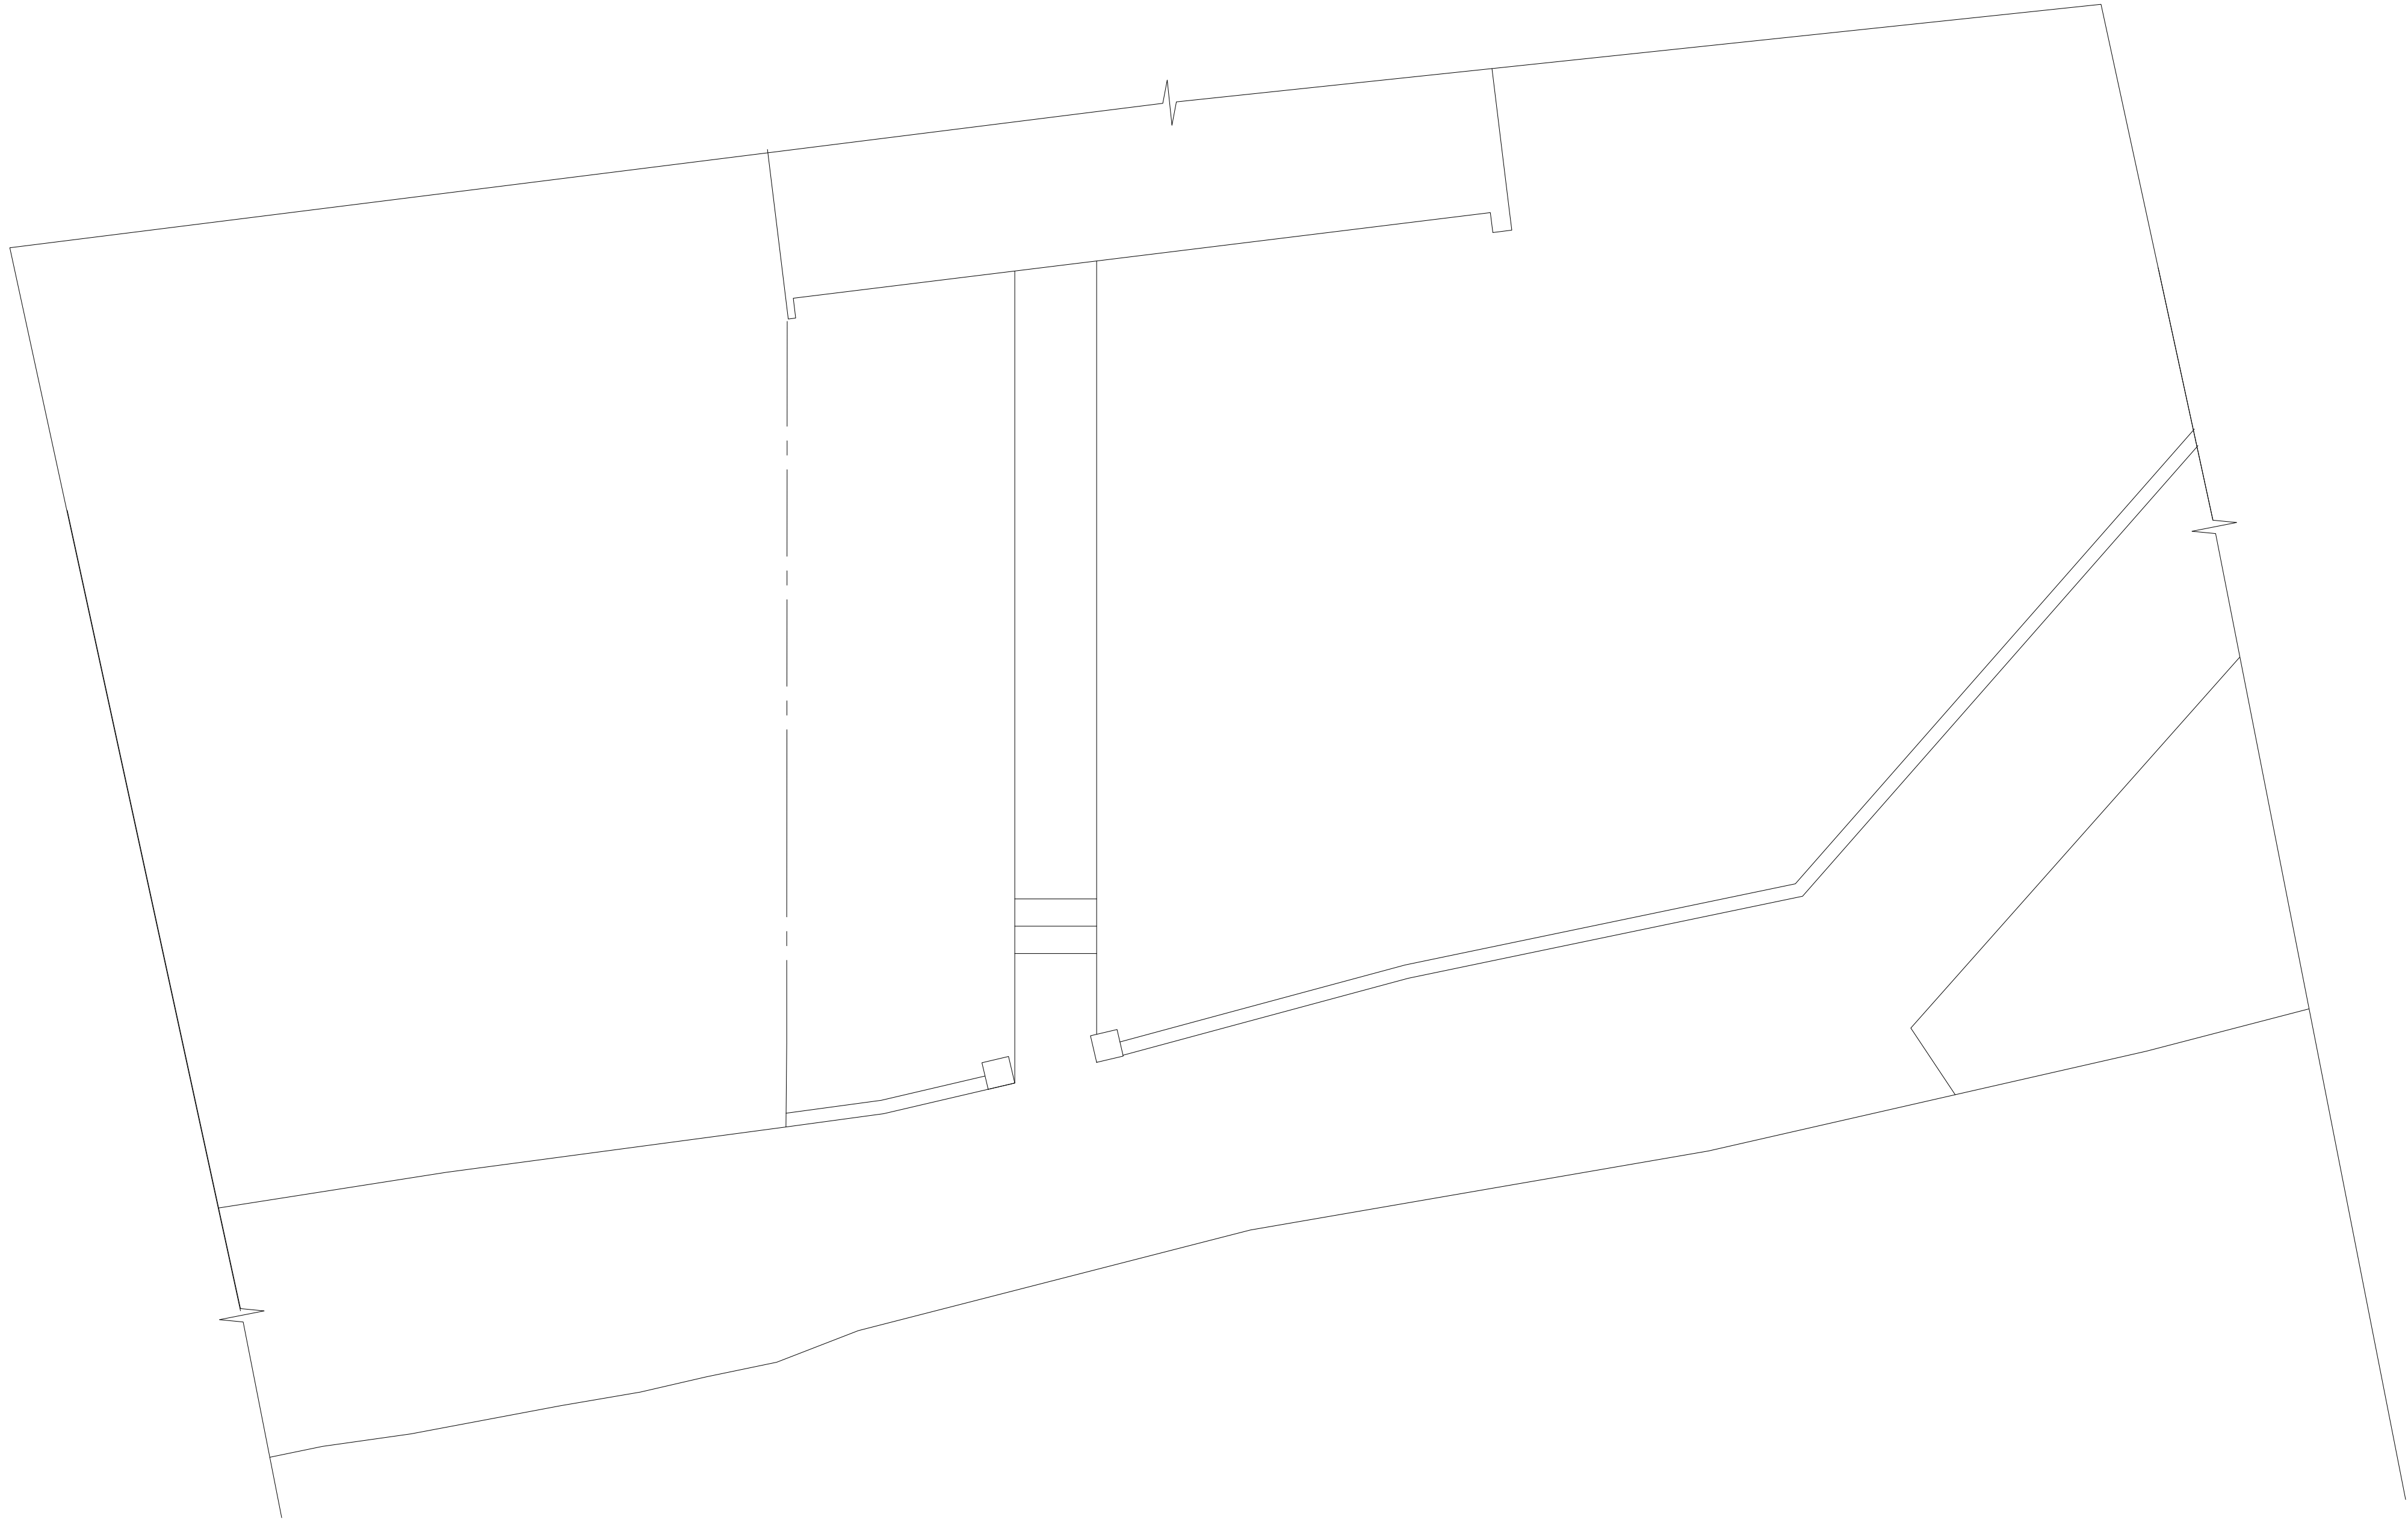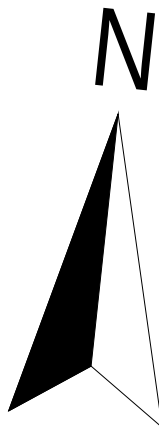

Note to Contractor: Contractor is recommended to carry out an intrusive site investigation prior to commencing works on site to ensure all details designed for this project are appropriate. Contractor to cross reference with Structural Calculations package for suitability, to assess site levels and confirm any design assumptions within the calculations package prior to works commencing on site. If the Contractor requires any additional information, please send a Request For Information to hello@planituk.co.uk before ordering materials and starting the works - requests will be acknowledged and responded to as soon as possible. Please ensure that the drawings have been submitted to Building Control for a Full Plans submission and the compliance report has been discharged before starting works on site.

Drawn by:
FD

Title Number
-

Project:
2 Scott Road, Gravesend, DA12 5TS

Date:
13.12.2024

No.:
24-1783

Rev:
03

Client:
-


Drawing Title:
EXISTING PLANS

Scale:
1:50 @A1, 1:100 @A3


Page:
002



PROPOSED

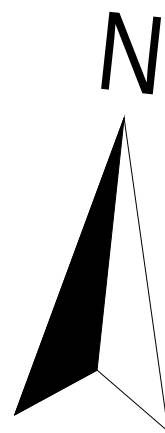

- Symbol Key:
- Proposed wall
 - Boundary line
 - Details above
 - Waste drainage layout
 - Demolished
 - Rainwater layout

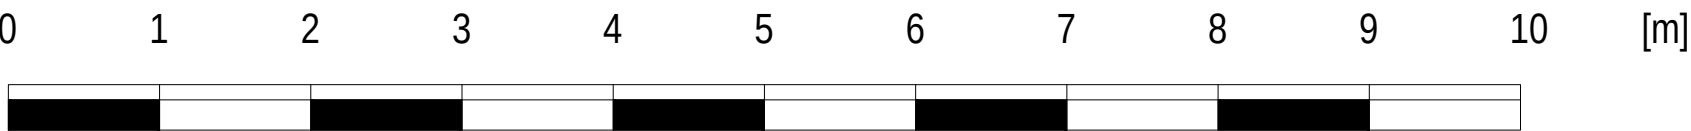

Note to Contractor: Contractor is recommended to carry out an intrusive site investigation prior to commencing works on site to ensure all details designed for this project are appropriate. Contractor to cross reference with Structural Calculations package for suitability, to assess site levels and confirm any design assumptions within the calculations package prior to works commencing on site. If the Contractor requires any additional information, please send a Request For Information to hello@planituk.co.uk before ordering materials and starting the works - requests will be acknowledged and responded to as soon as possible. Please ensure that the drawings have been submitted to Building Control for a Full Plans submission and the compliance report has been discharged before starting works on site.

Drawn by: FD	Title Number -	Project: 2 Scott Road, Gravesend, DA12 5TS
Client: -	Drawing Title: PROPOSED PLANS	Date: 13.12.2024

No.: 24-1783
Rev: 03
Page: D03



EXISTING




Front Elevation




Right Side Elevation



Rear Elevation

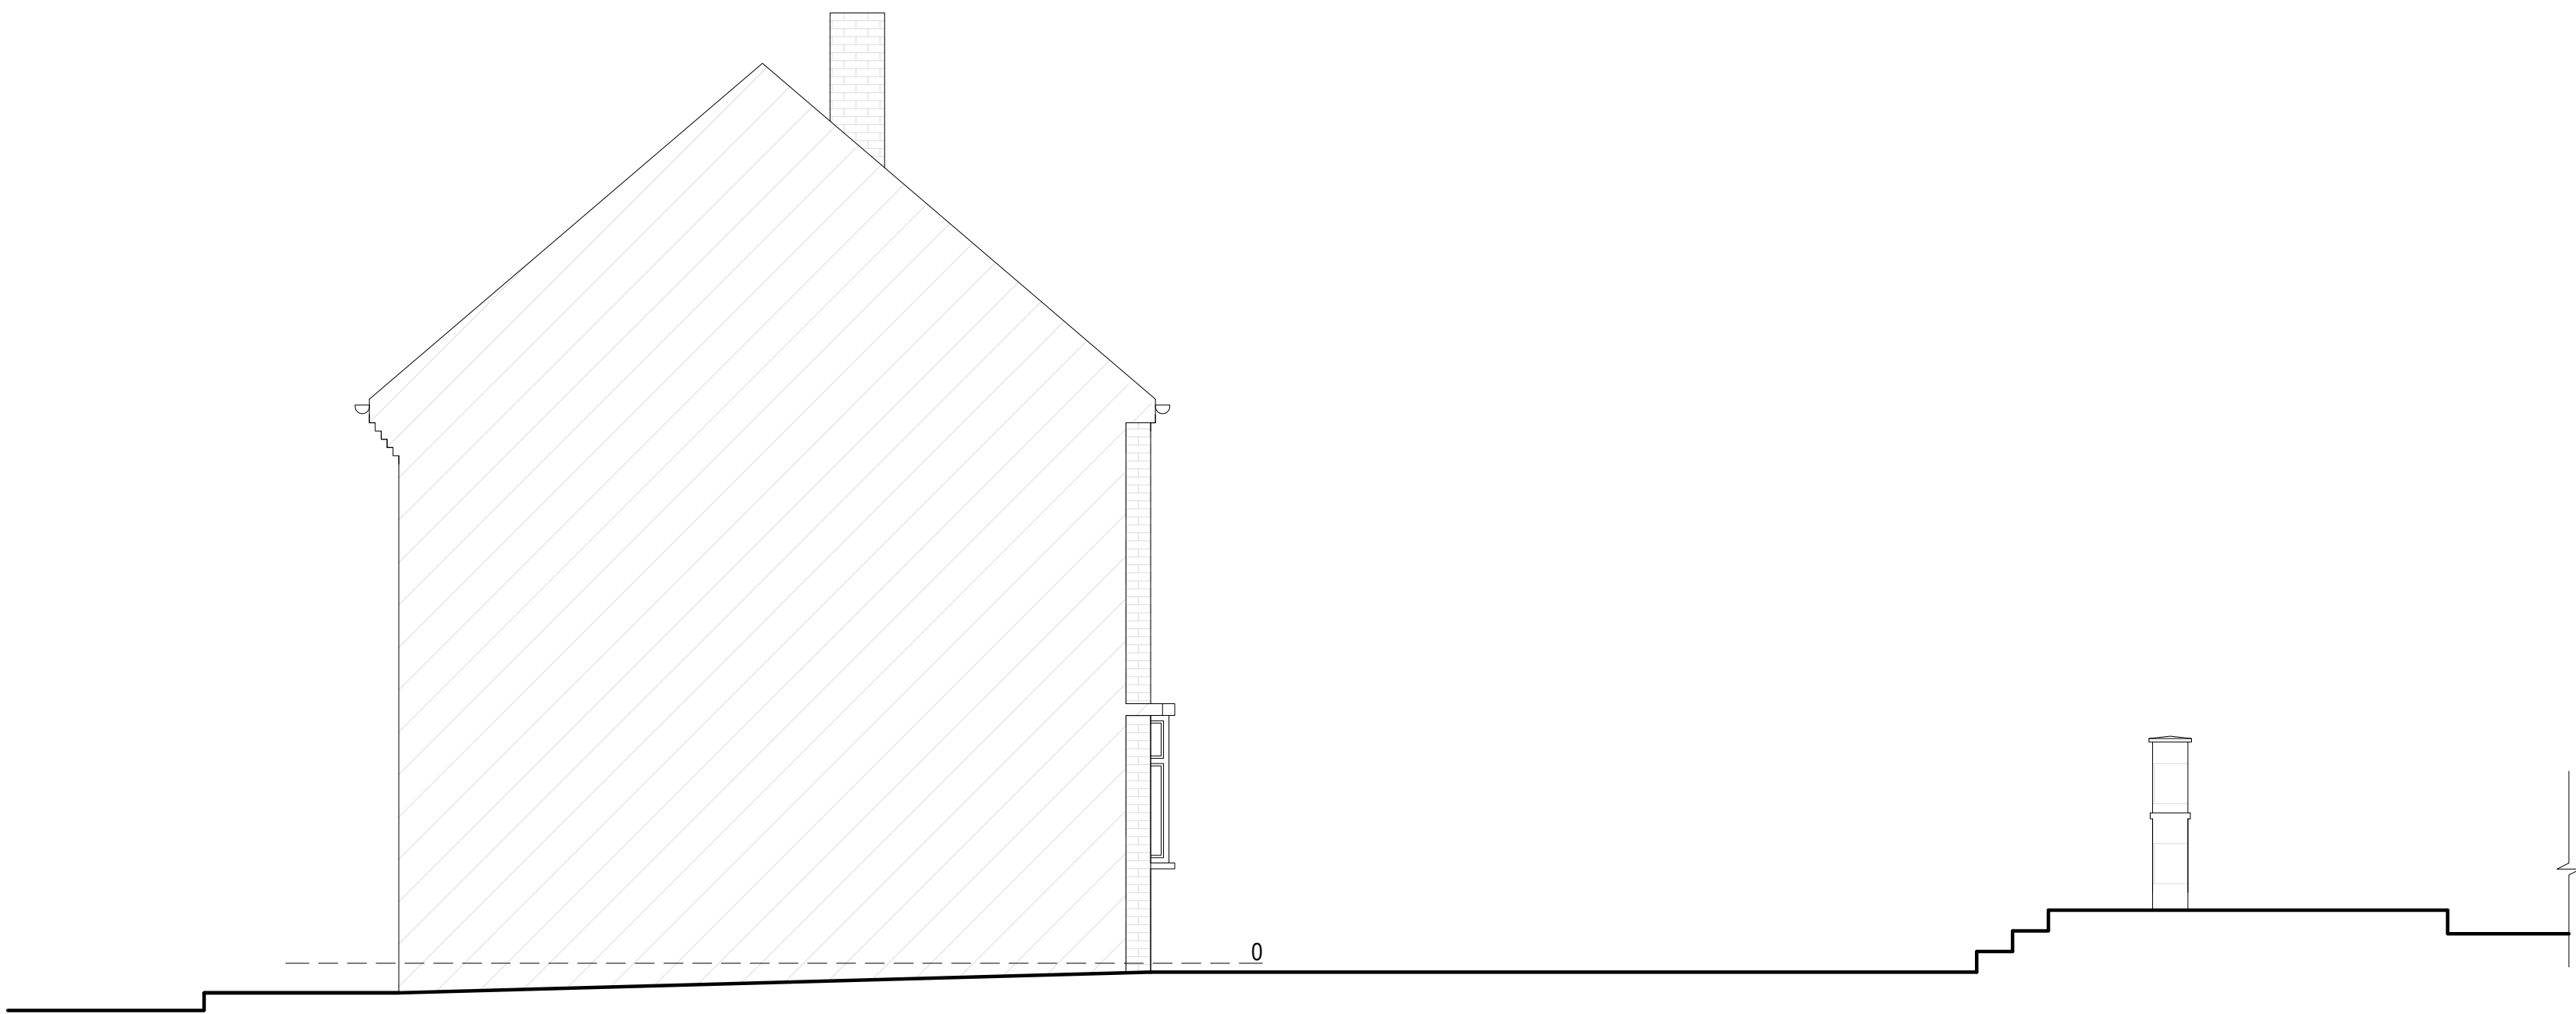

Left Side Elevation

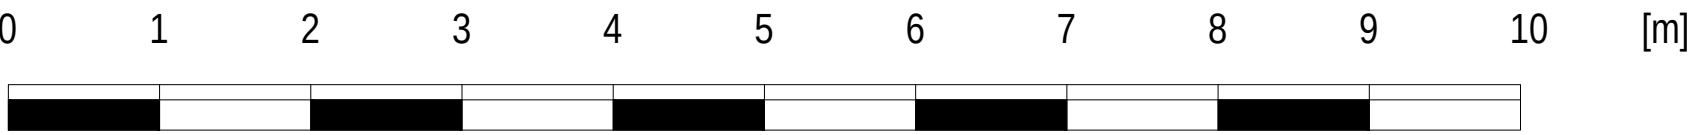

Note to Contractor: Contractor is recommended to carry out an intrusive site investigation prior to commencing works on site to ensure all details designed for this project are appropriate. Contractor to cross reference with Structural Calculations package for suitability, to assess site levels and confirm any design assumptions within the calculations package prior to works commencing on site. If the Contractor requires any additional information, please send a Request For Information to hello@planituk.co.uk before ordering materials and starting the works - requests will be acknowledged and responded to as soon as possible. Please ensure that the drawings have been submitted to Building Control for a Full Plans submission and the compliance report has been discharged before starting works on site.

Drawn by:
FD

Title Number
-

Project:
2 Scott Road, Gravesend, DA12 5TS

Date:
13.12.2024

No.:
24-1783


Rev:
03

Page:
D04

Client:
-

Drawing Title:
EXISTING ELEVATIONS

Scale:
1:50 @A1, 1:100 @A3

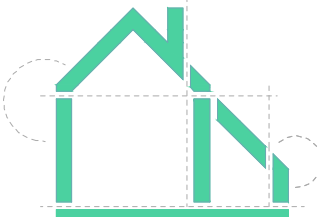

Plan It
Architectural Services
www.planituk.co.uk

PROPOSED




Front Elevation




Right Side Elevation



Rear Elevation

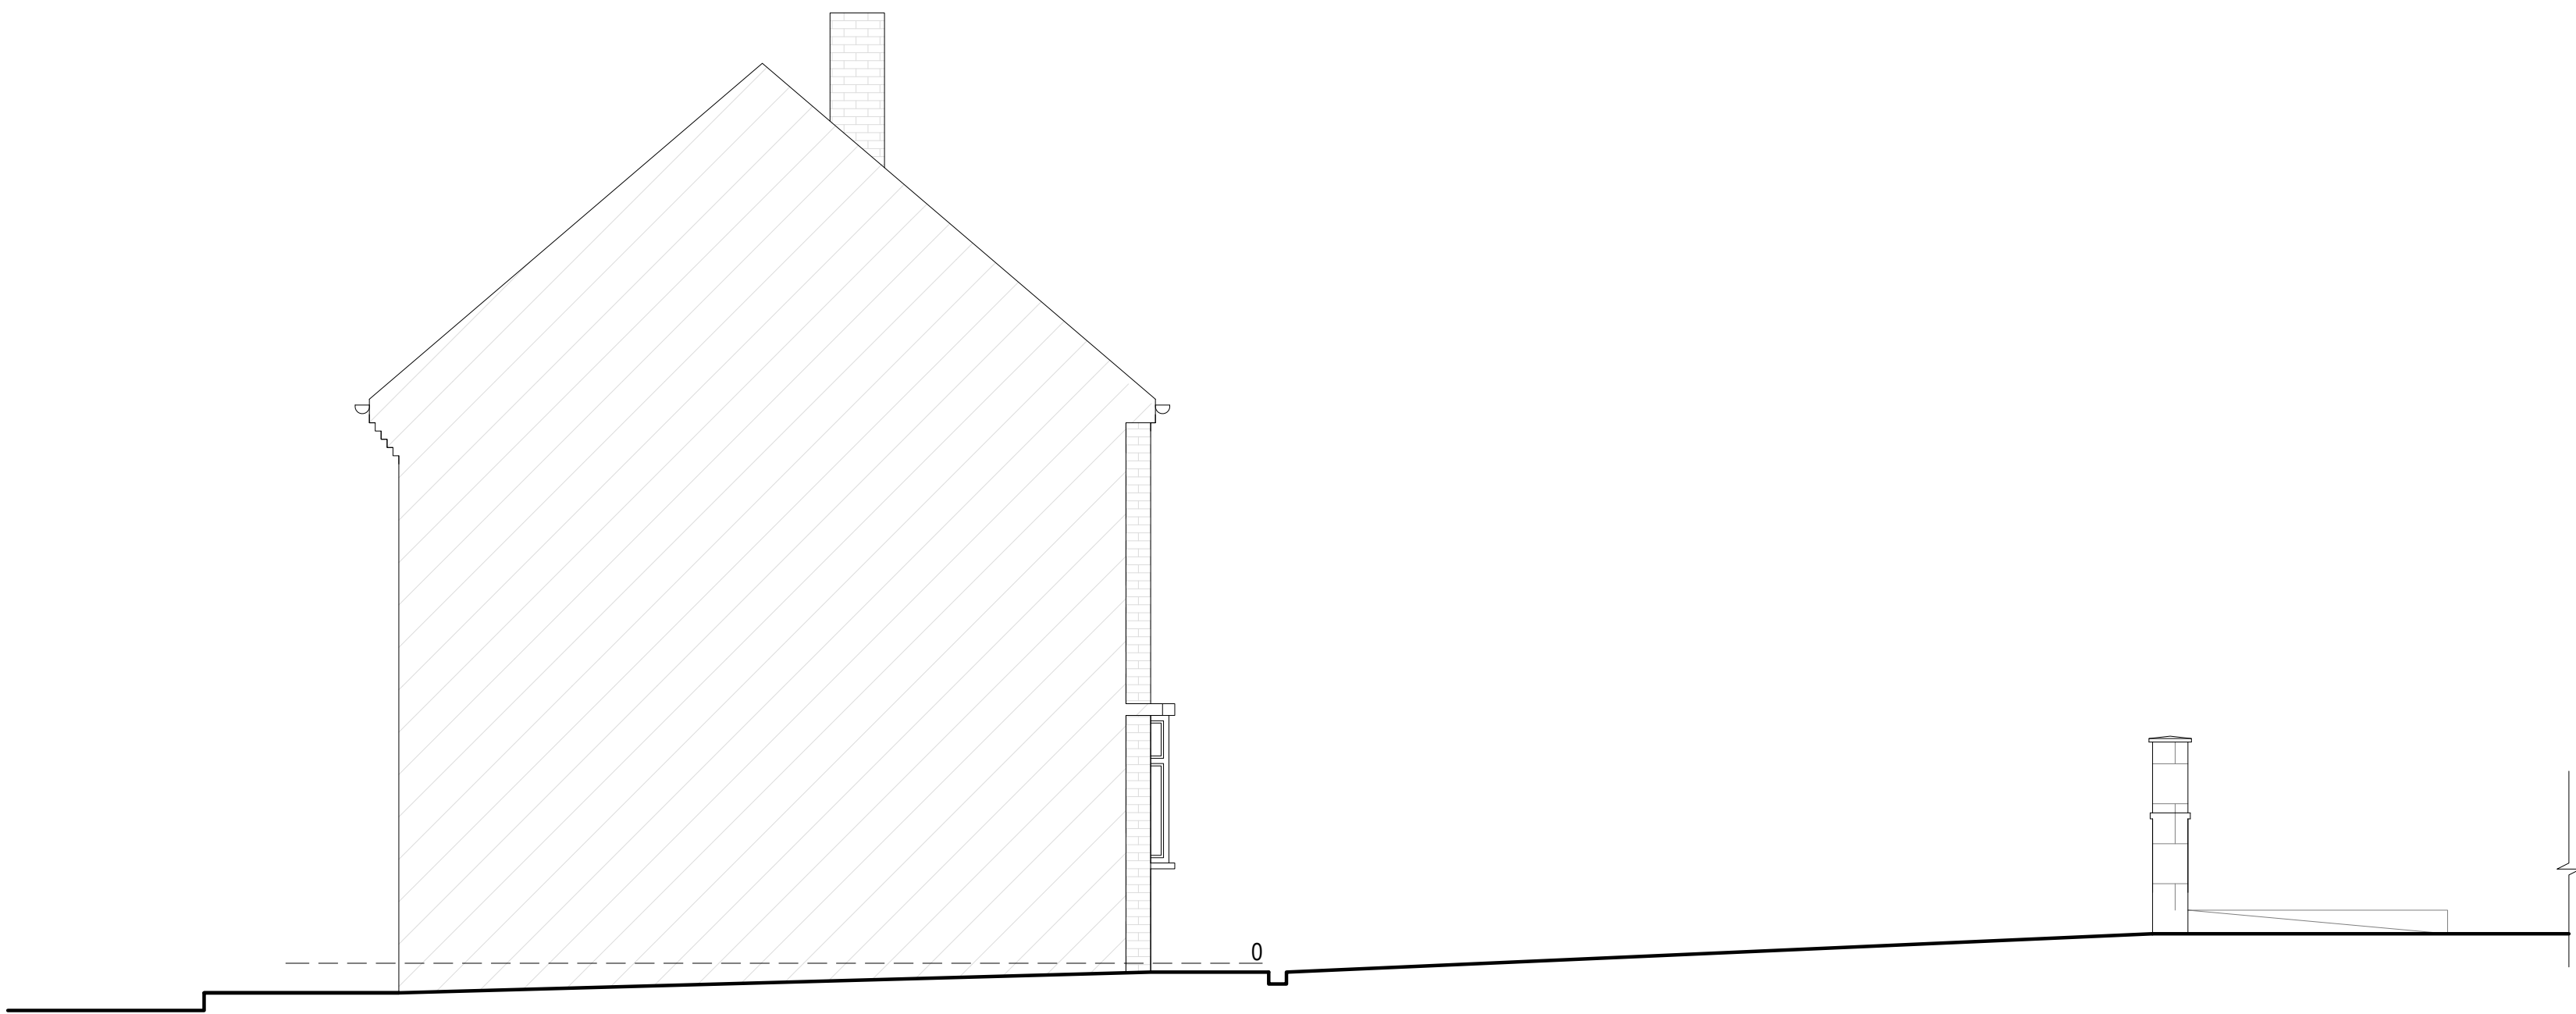

Left Side Elevation

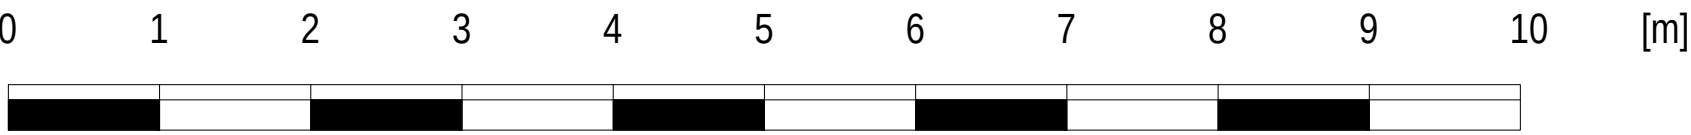

Note to Contractor: Contractor is recommended to carry out an intrusive site investigation prior to commencing works on site to ensure all details designed for this project are appropriate. Contractor to cross reference with Structural Calculations package for suitability, to assess site levels and confirm any design assumptions within the calculations package prior to works commencing on site. If the Contractor requires any additional information, please send a Request For Information to hello@planituk.co.uk before ordering materials and starting the works - requests will be acknowledged and responded to as soon as possible. Please ensure that the drawings have been submitted to Building Control for a Full Plans submission and the compliance report has been discharged before starting works on site.

Drawn by:
FD

Title Number
-

Project:
2 Scott Road, Gravesend, DA12 5TS

Date:
13.12.2024

No.:
24-1783

Rev:
03

Client:
-

Drawing Title:
PROPOSED ELEVATIONS

Scale:
1:50 @A1, 1:100 @A3

Page:
005

