



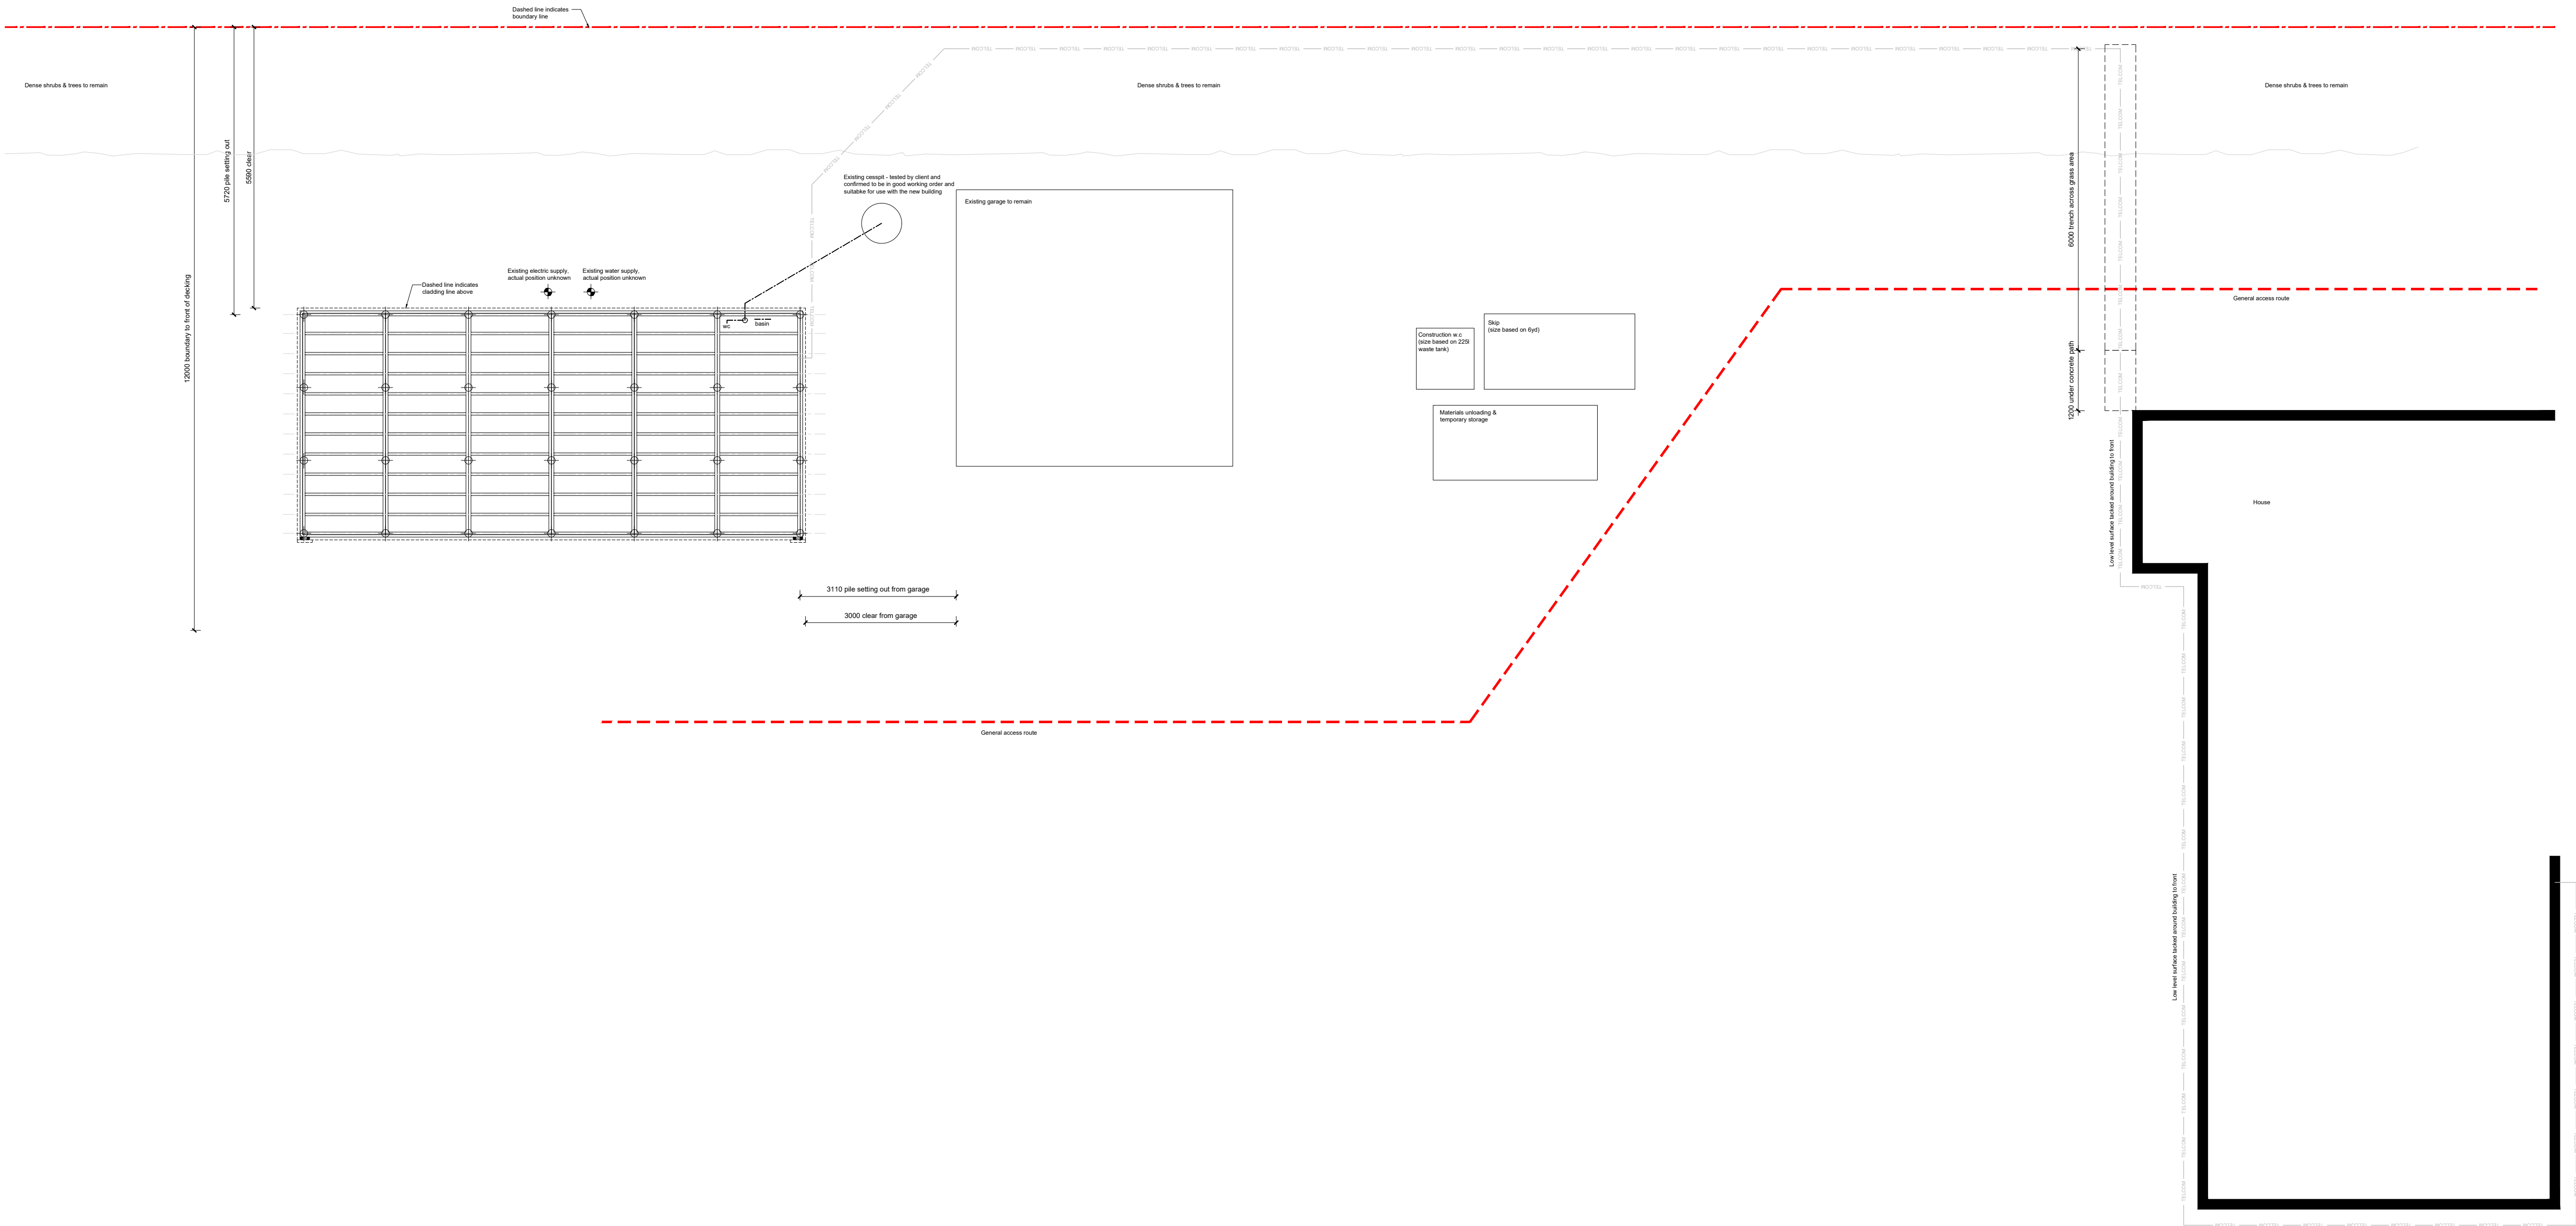

Scale 1:75 (m)

 

A 02.10.26 Dwg No. added as requested by Planning Authority MB		
Revision	Date	Amendment
Initials		

Drawing Title	
Site Plan & Setting Out	
Drawing Number	
001	
Revision	Scale @ A1
A	1:75
Drawn By	Date Started
MB	11.08.2026

Project	
Hornfield, Harvel Gravesend	
Nichola Collins	

Rooms To Grow	
279 Beehive Lane, Great Badow, Charnoford CM2 8LJ	
Tel: 01245 960960	
Email: info@roomstogrow.co.uk	