

Project:

Box+111_Gravesend

Drawing:

10-Cycle GA

Drawing number:

1326

Date drawn:


19th March 2024

Scale:


1:25 @ A3

General notes:
To be read in conjunction with all other relevant drawings schedules and specifications.
Do not scale from this drawing. Use figured dimensions only. If in doubt contact below.
Report all discrepancies to us before commencing construction or fabrication.
Green Roof Shelters Limited,
115 Bartholomew Road, London, NW5 2BJ
020 7485 7618
info@greenroofshelters.co.uk

© Green Roof Shelters.

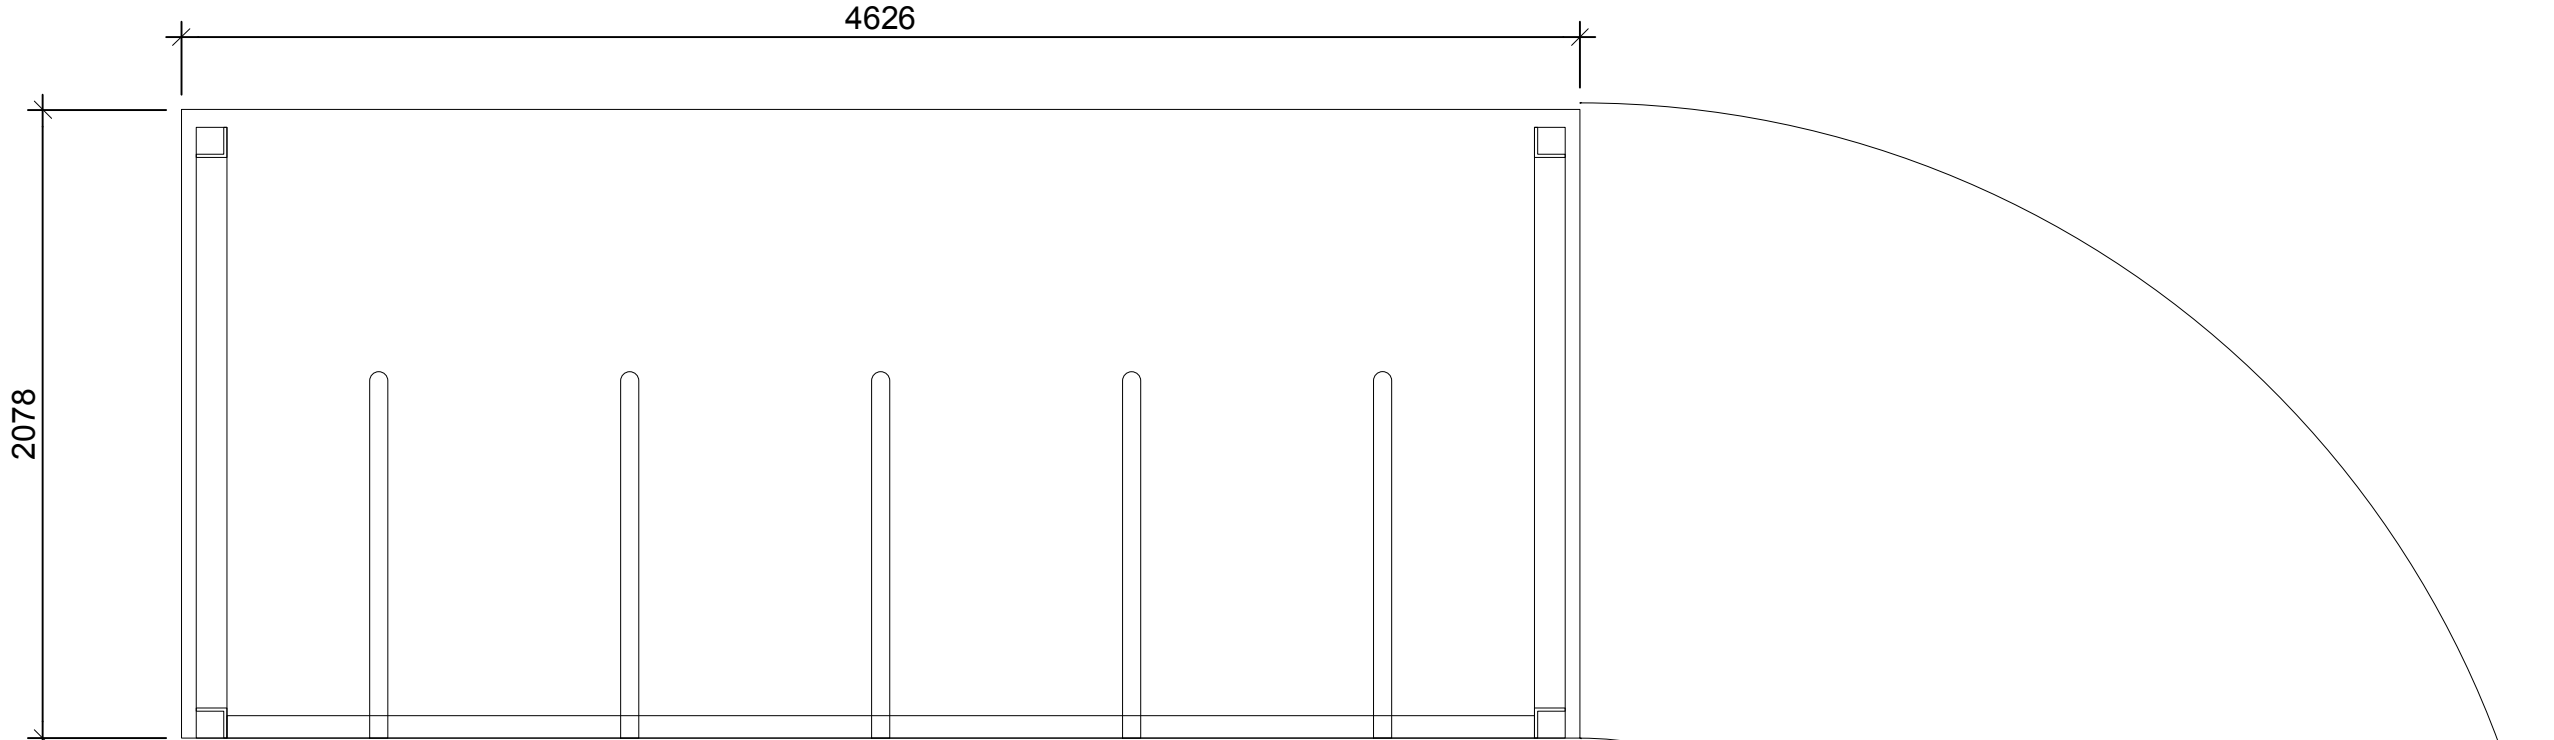

Schematic plan 1:25

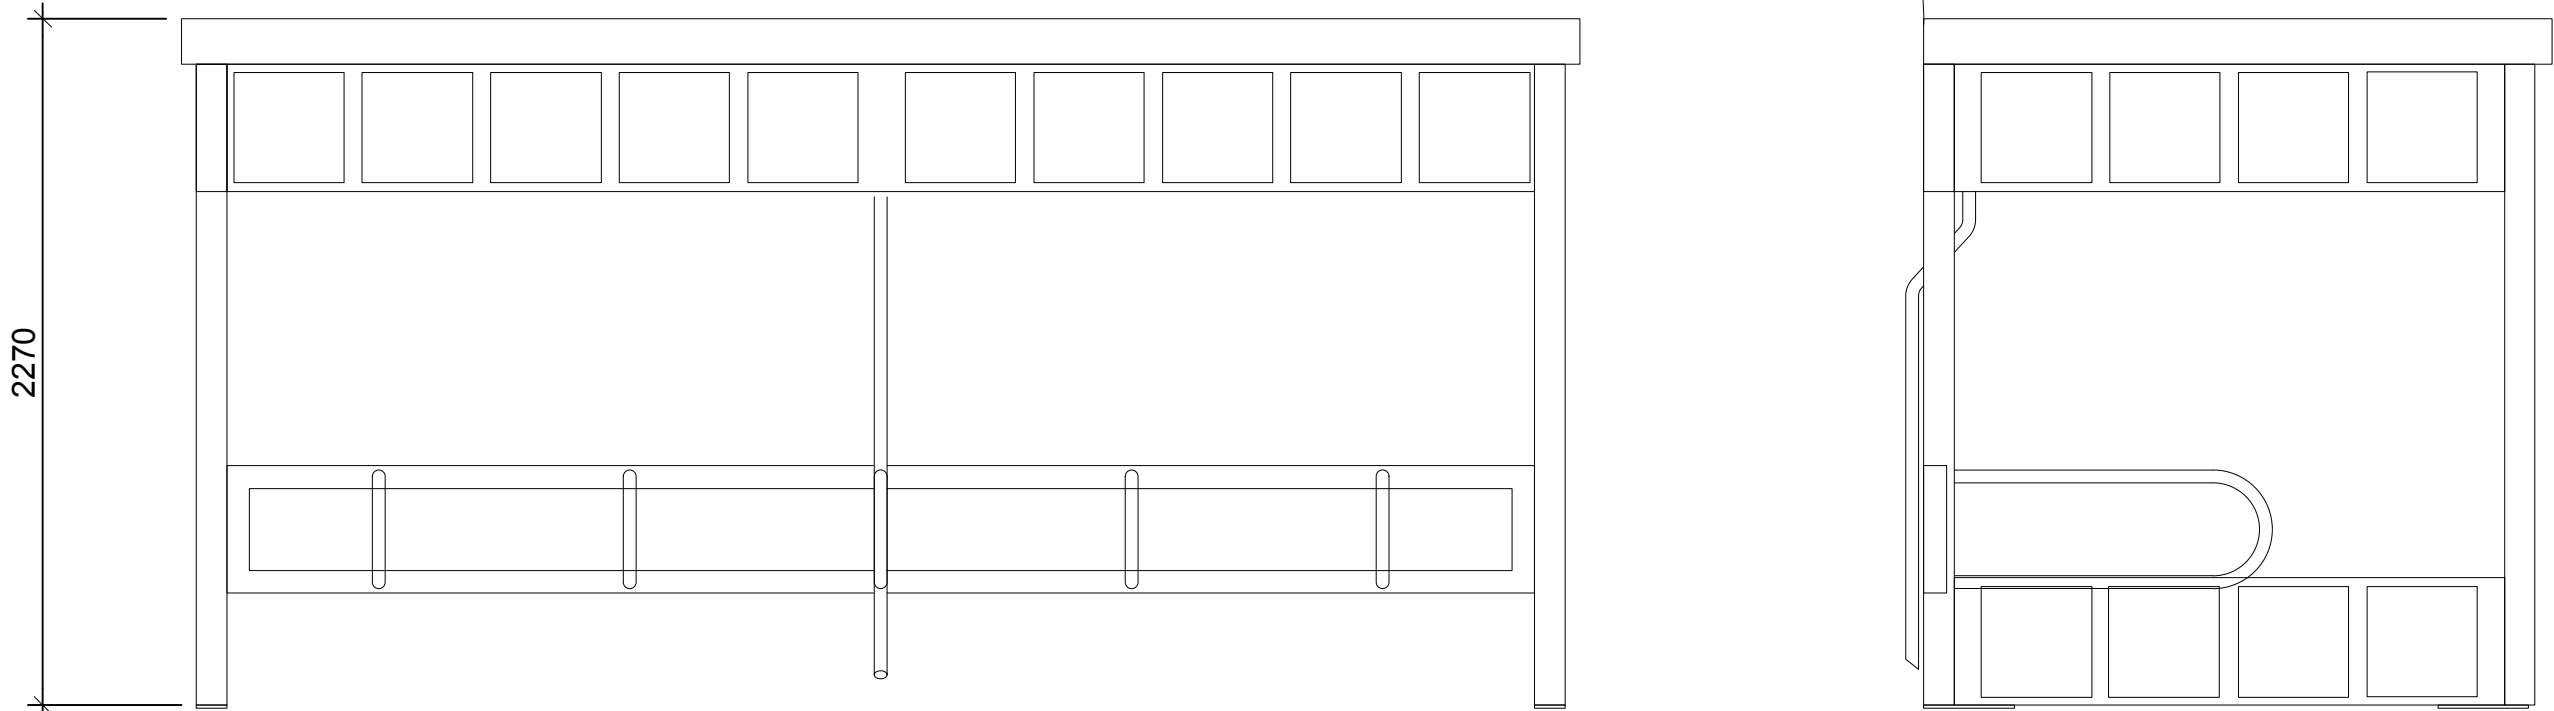

Notes:
Delivered with biodiverse green roof - tailored to enable net gain of plant habitat on your site.
Roof substrate depth 140-200mm (225 Kg/m2 load)
Delivered with GRS habitat panels to ends and rear - mixture of materials and features for beneficial insects and nesting wild birds.

Schematic rear elevation 1:25

DWG for 10-cycle shelter.
Copyright Green Roof Shelters Limited
19th January 2023

Schematic end elevation 1:25

