

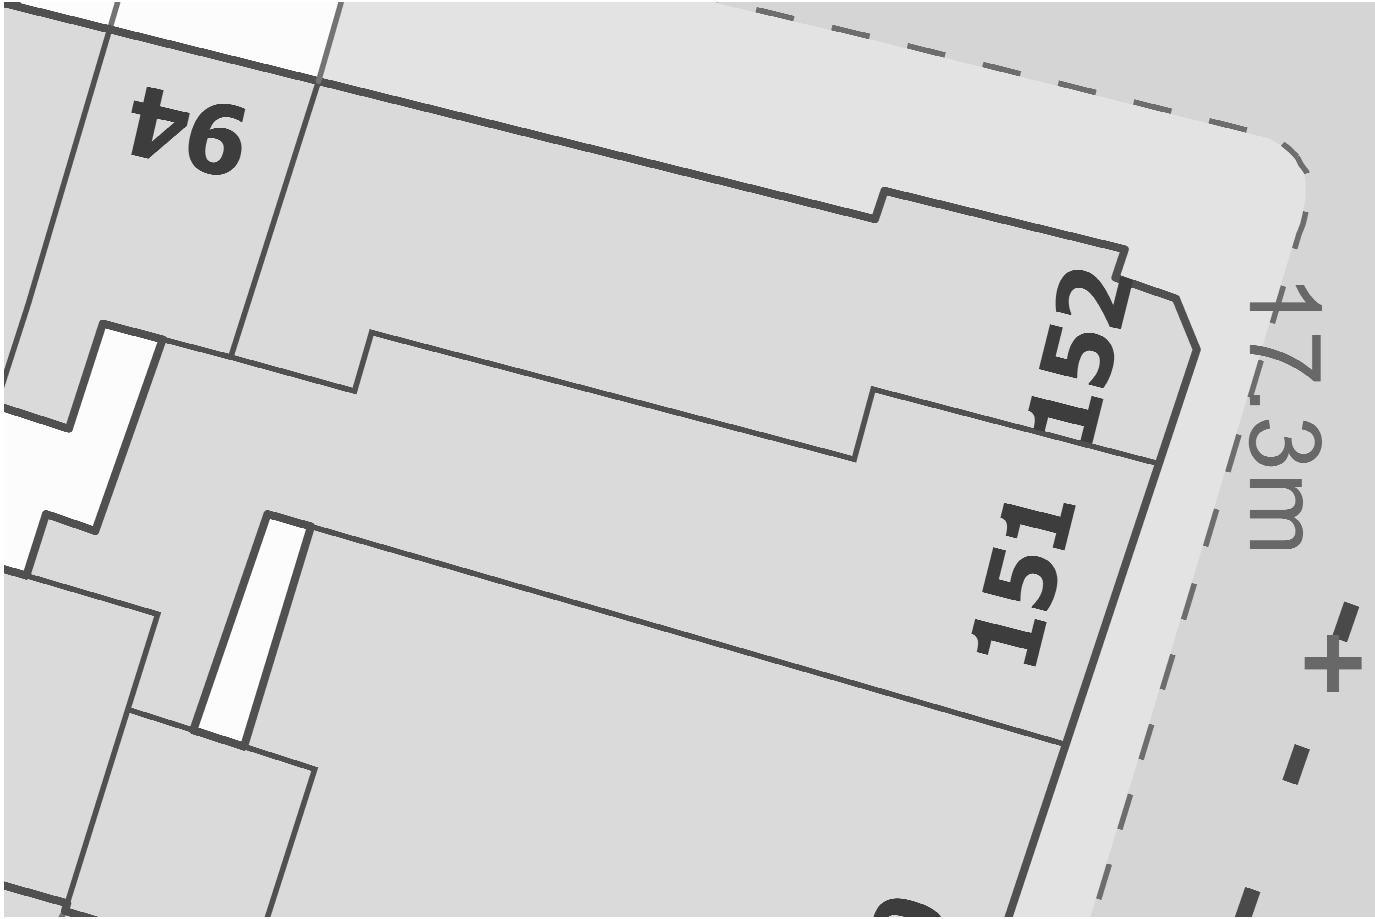
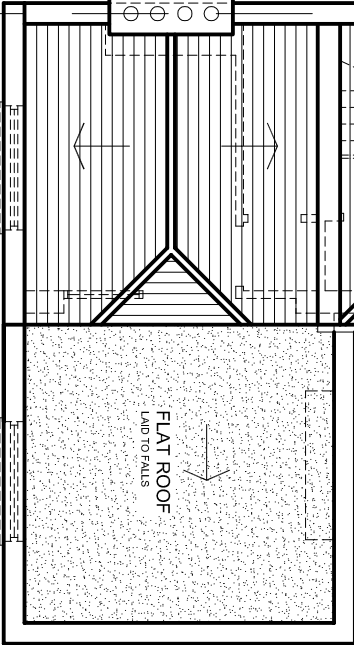
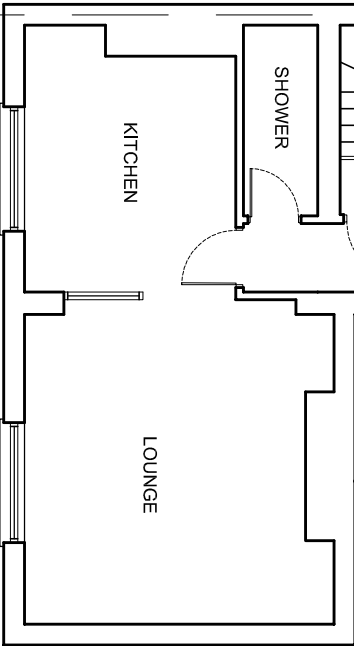
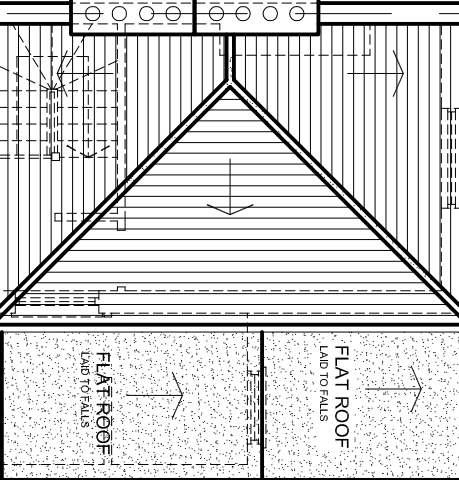
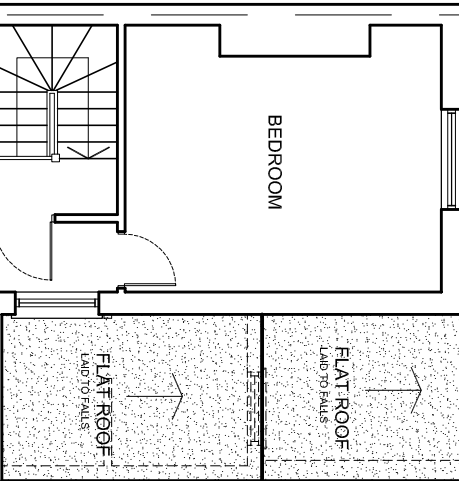
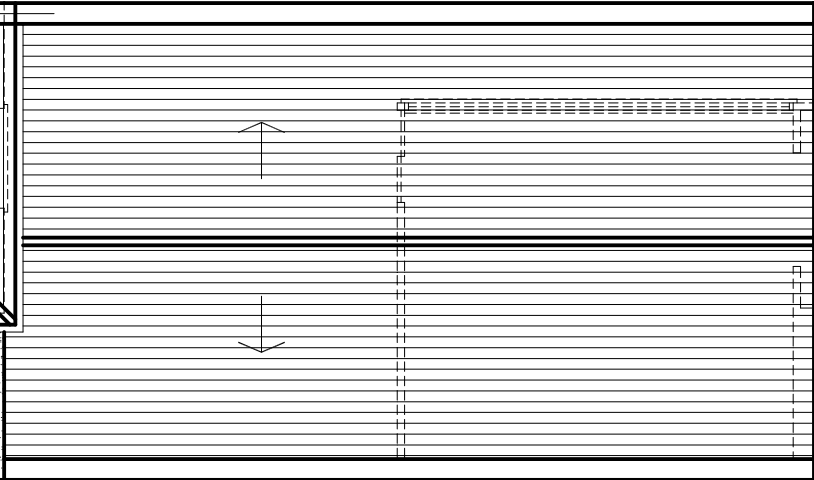
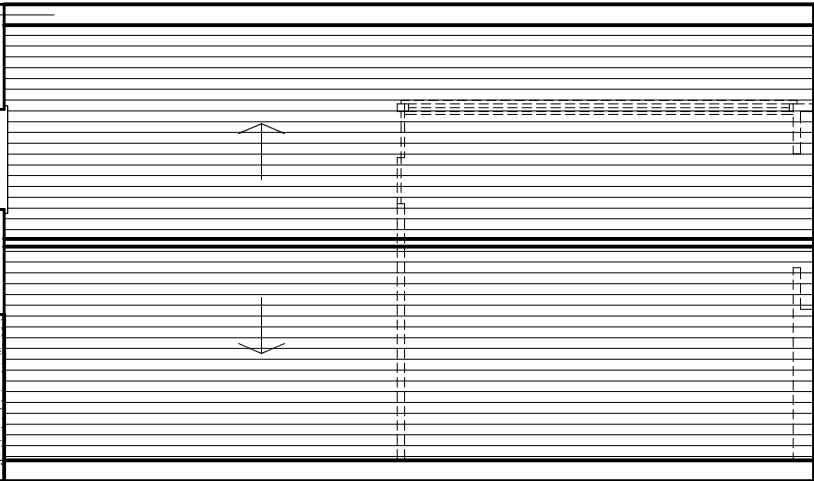
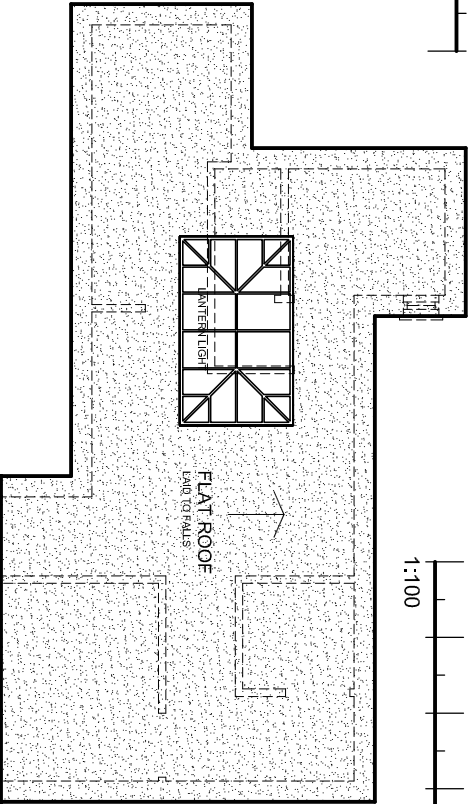


The Contractor is to check all dimensions on site and report any discrepancies to the Contract Administrator. This drawing is to be read in conjunction with all other standard documentation. Dimensions are not to be scaled from this drawing.

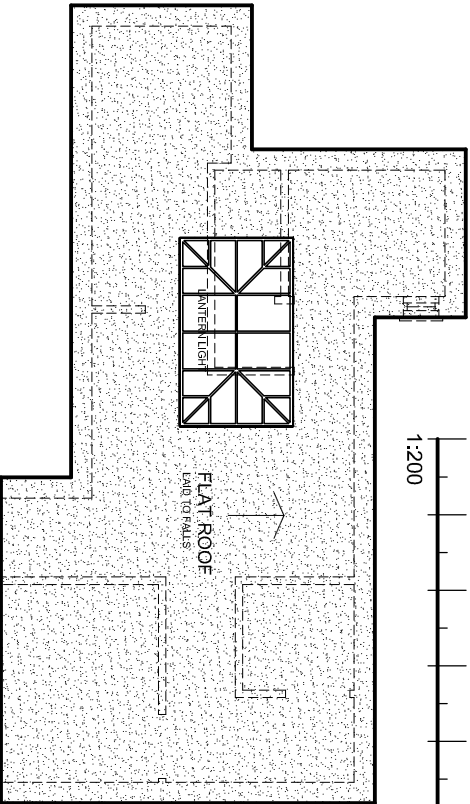

EXISTING BLOCK PLAN
SCALE 1:200

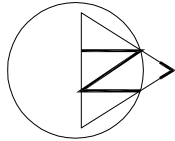

Design And Plan
CONSULTANTS
93 Colmandene Crescent,
Orpington, Kent BR5 2RA
020 3004 9238
07931 931 035
s.nagpat@dapconsultants.co.uk
www.dapconsultants.co.uk

project : 151 Milton Road
Gravesend

drawing title :

Existing Floor Plans

drawn: SN	chkd: SS	date: 26.01.2023
status: Planning		
scale: 1:100@A3		
proj no: 2308	drg no: 02	rev no: A