




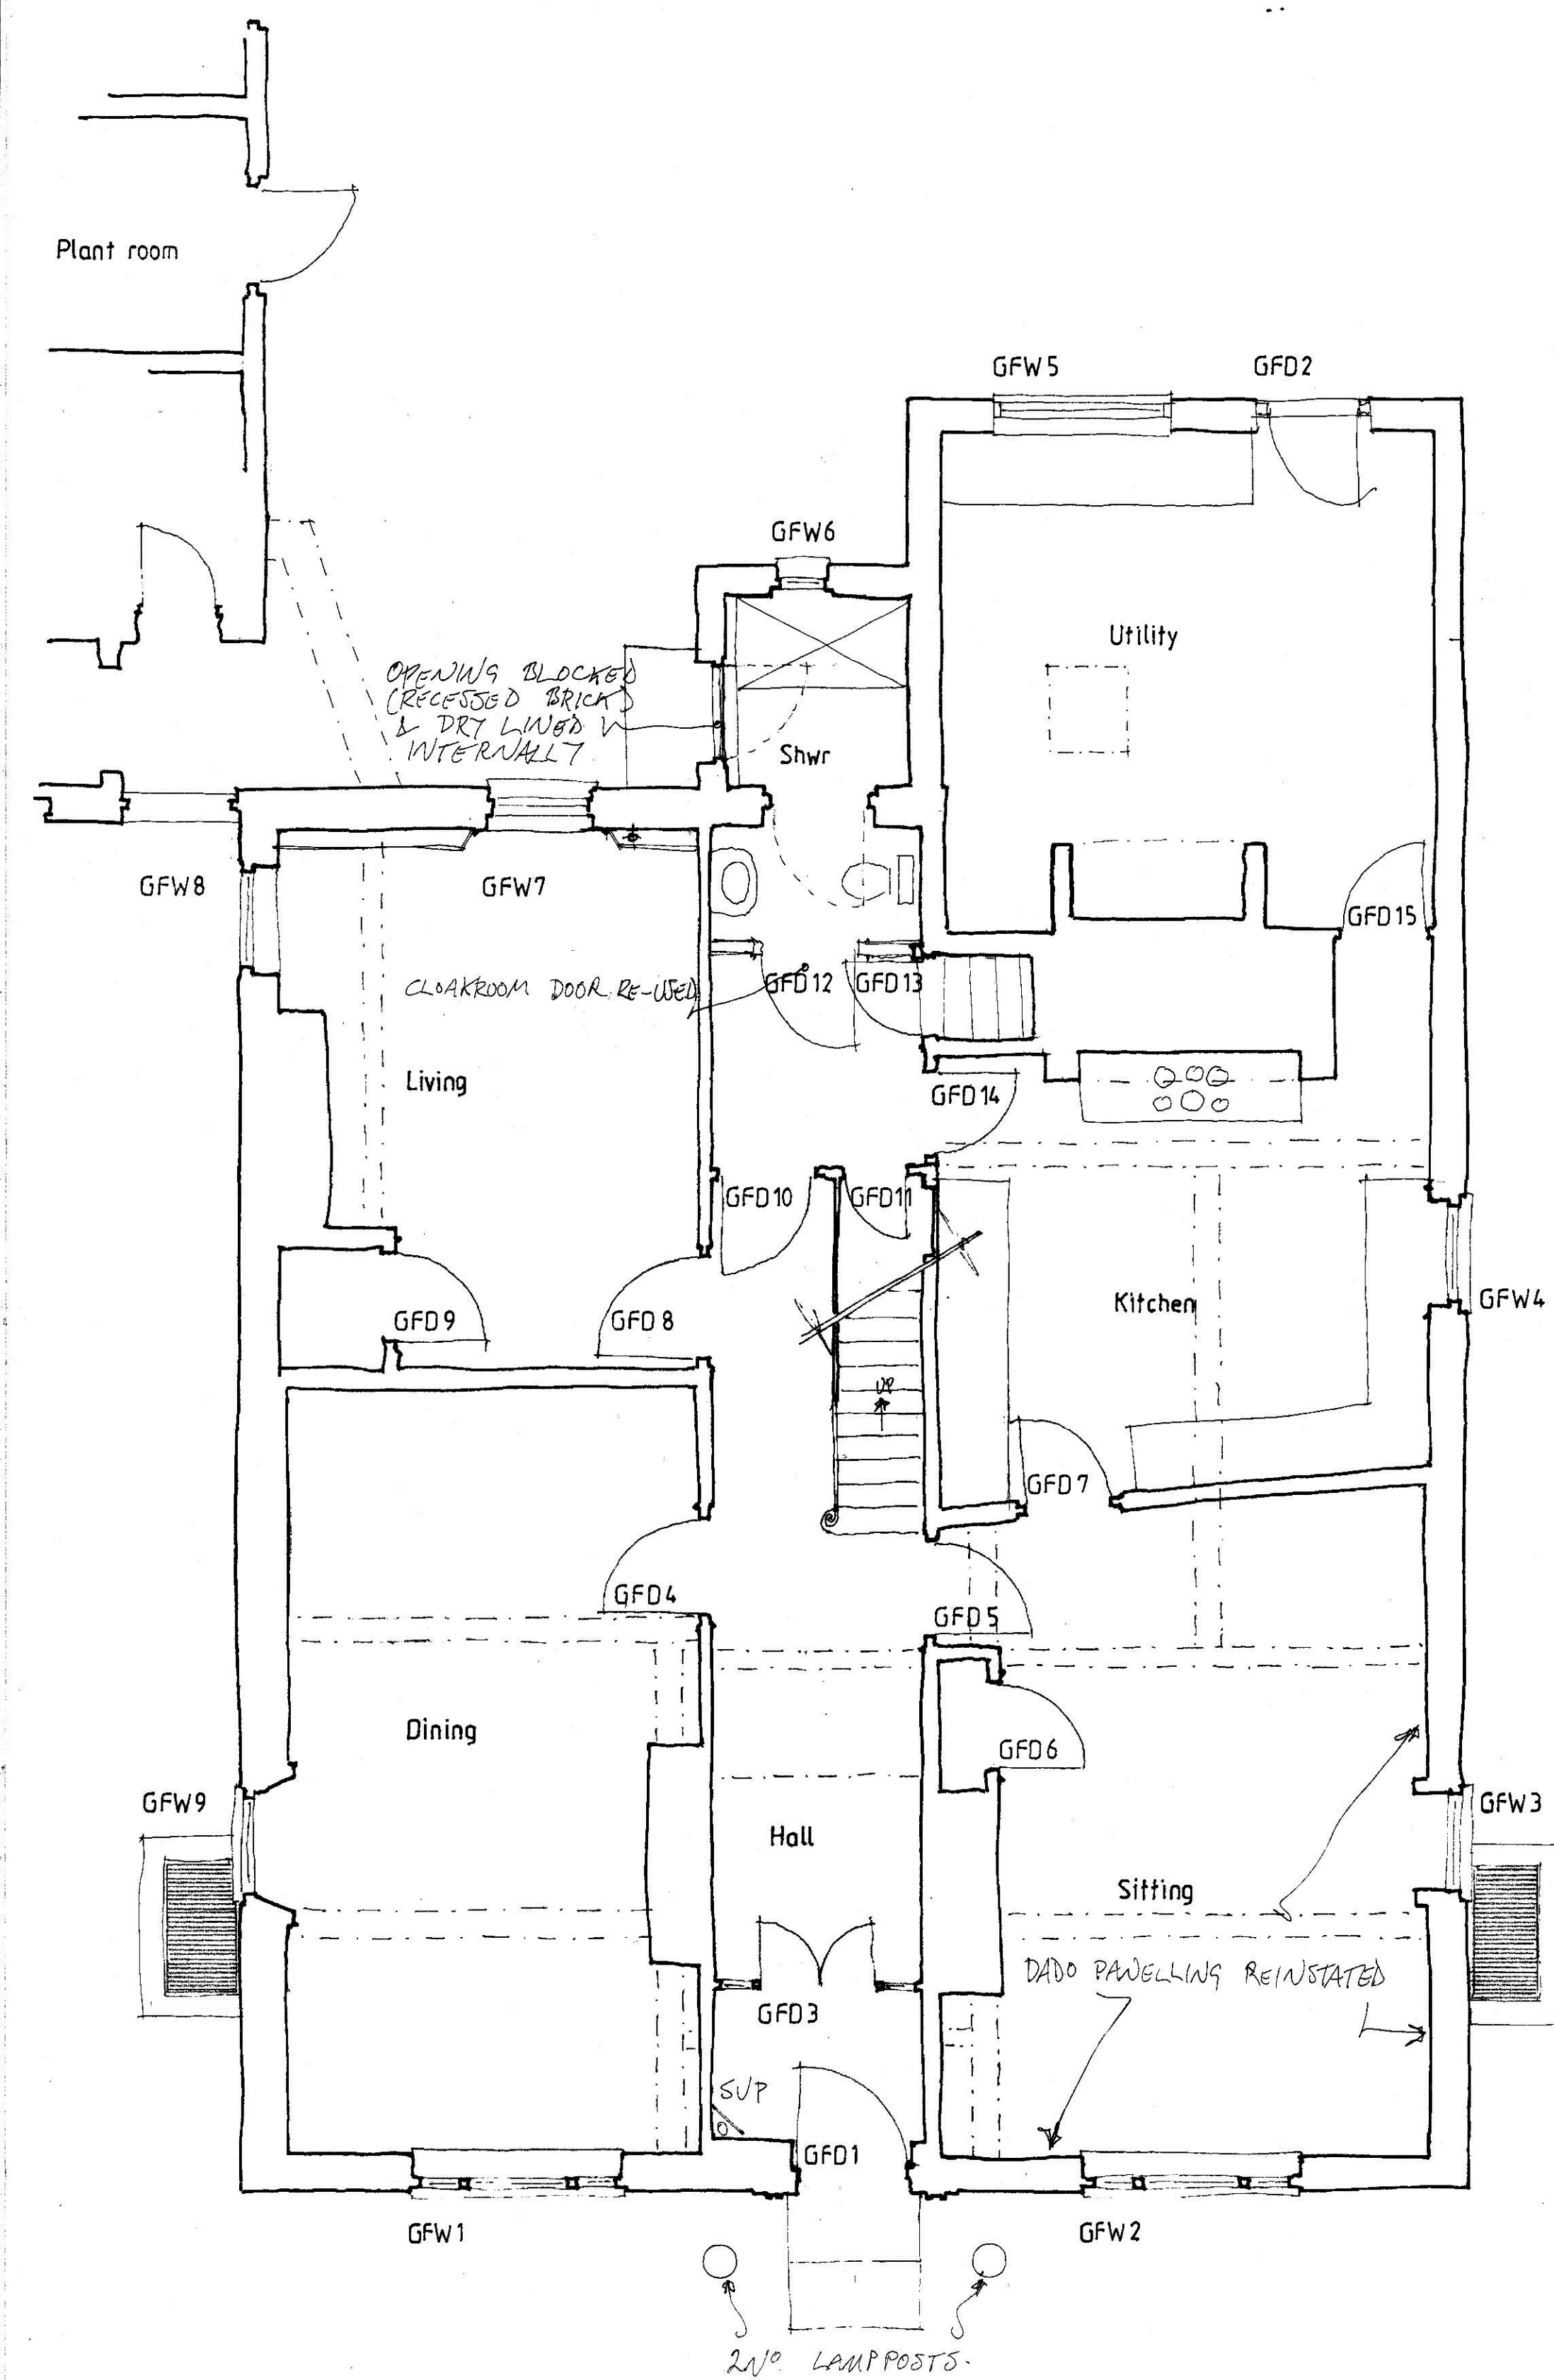

Ground floor

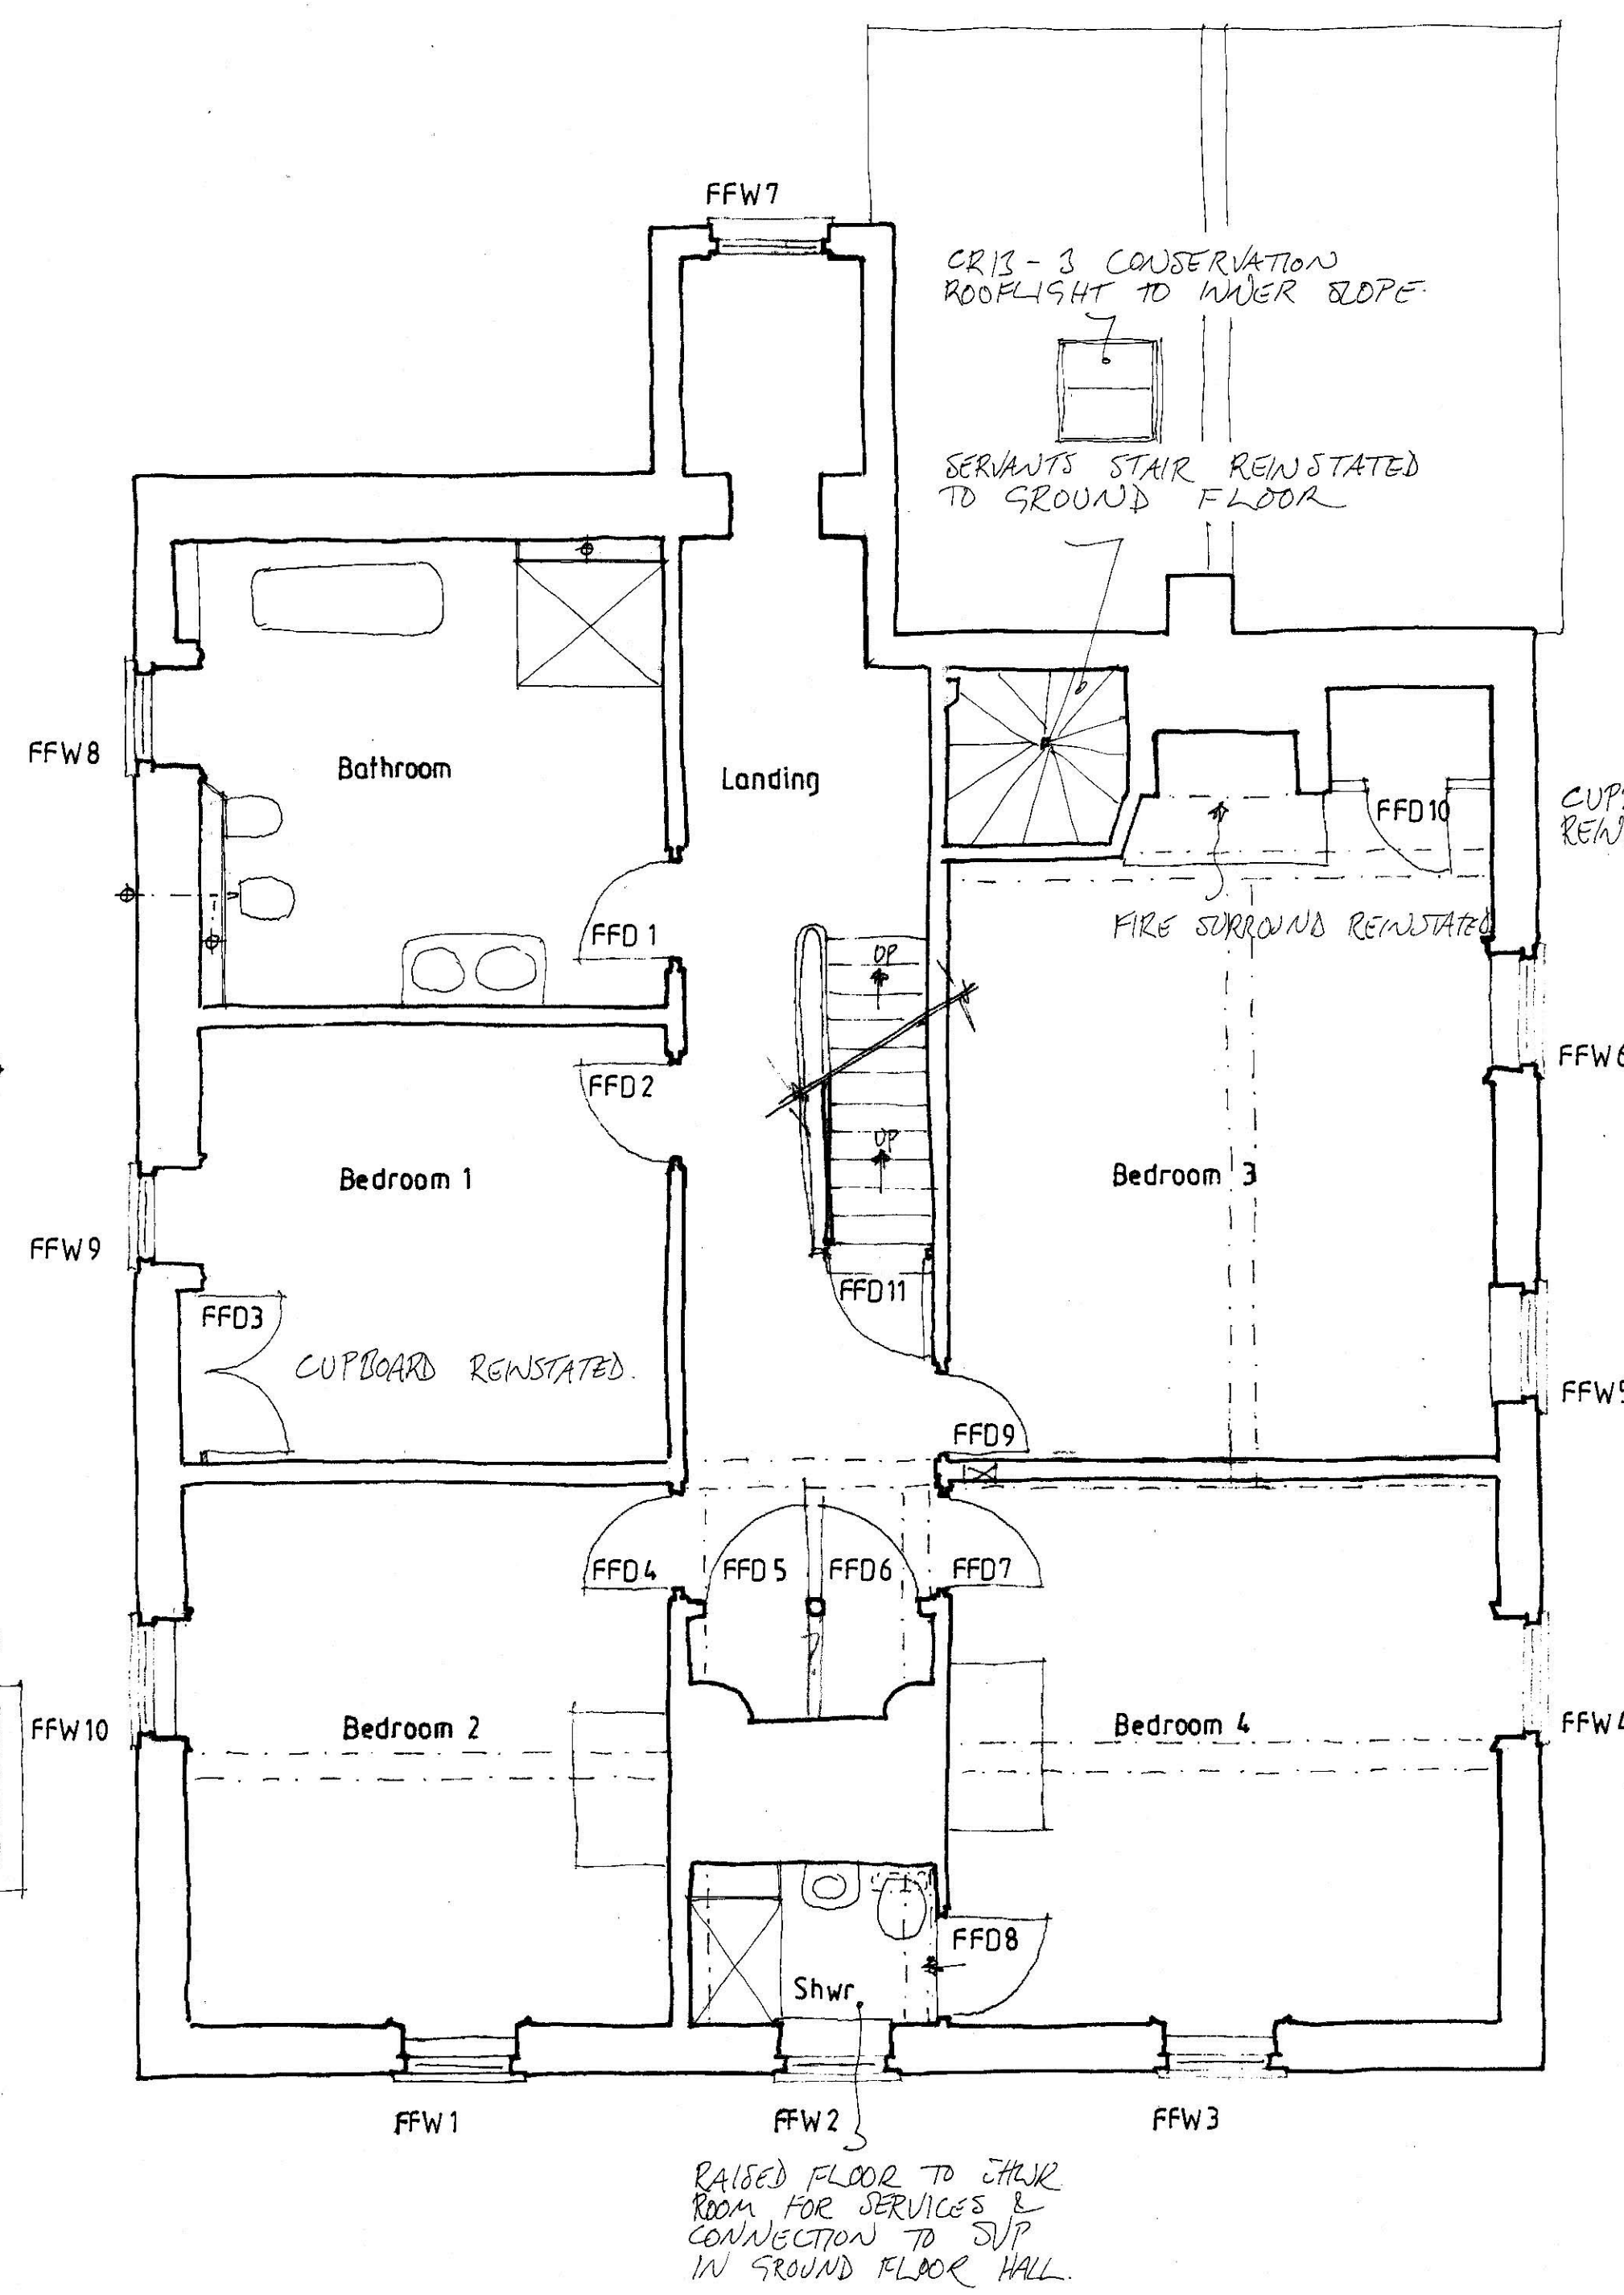

First floor

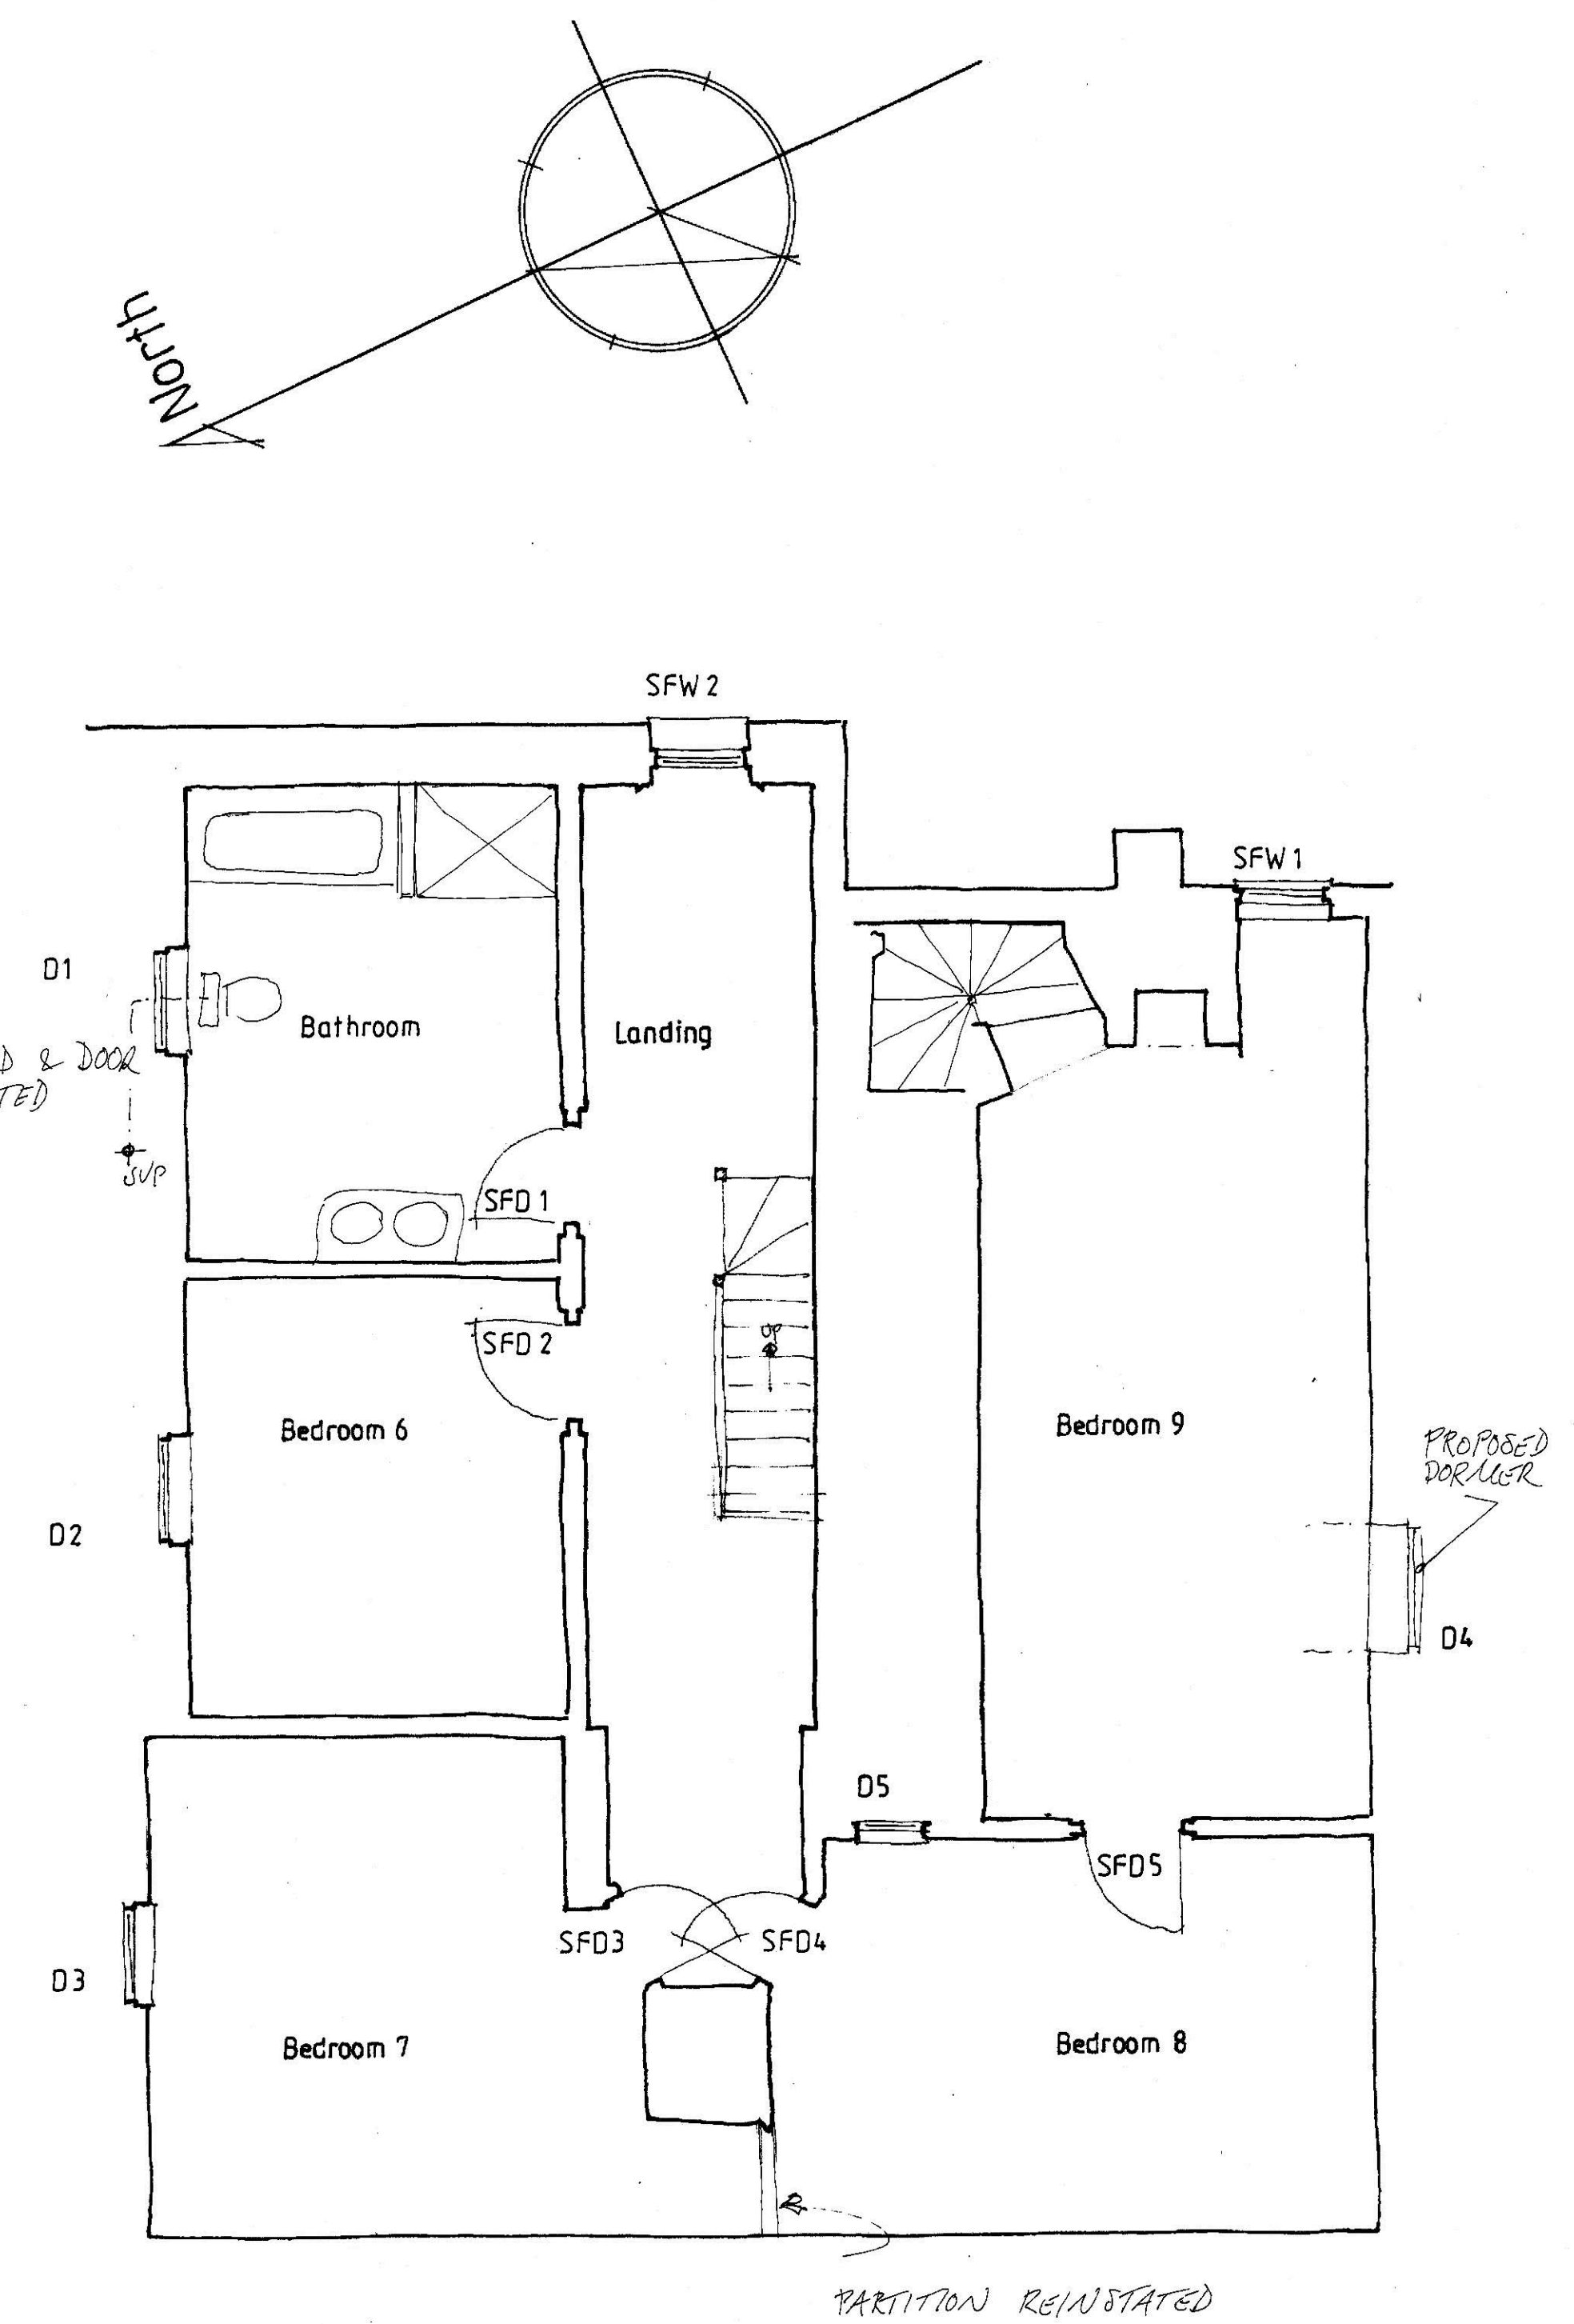

Attic

East Court Manor

Floor plans as proposed

Scale: 1:50 at A1

Drwg: ECM/0123/03 Rev.B

Drwg. by: T. Ellis January 2023 Tel: 01233 770498

Rev. A: amendments following Client feedback Jan. 2023

Rev. B: boxing & plant room added March 2023

Notes:

Drawing based on estate agent's plans

Do not scale from drawing

See A4 schedule

Scale bar:

