




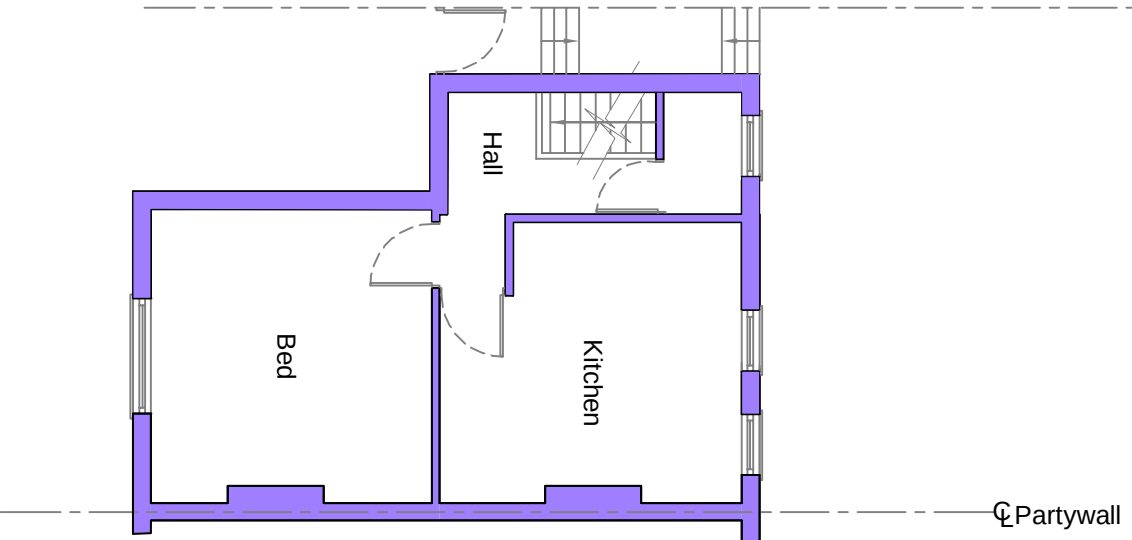


Existing Lower Ground Floor Plan

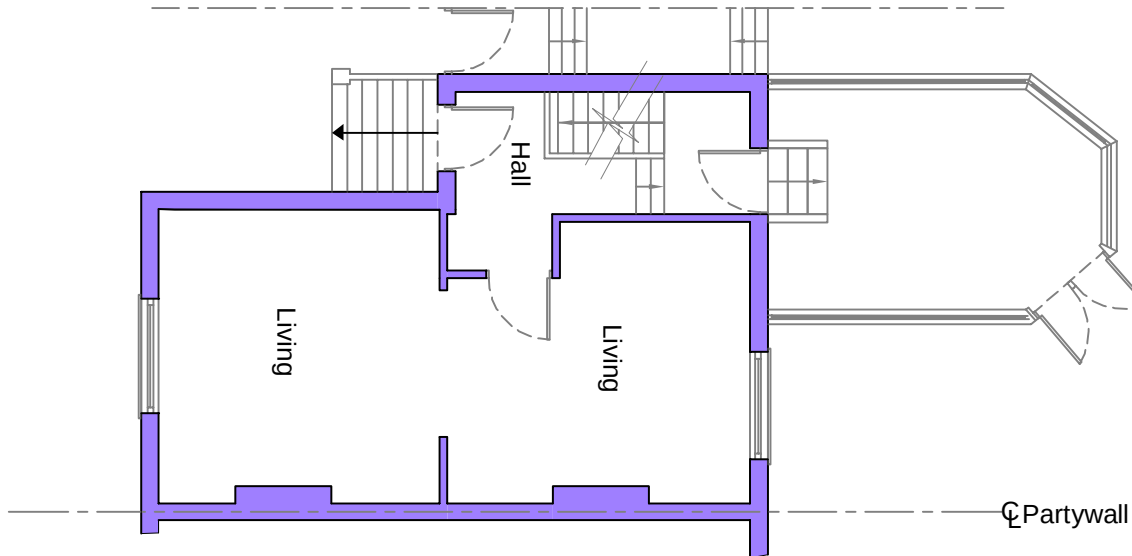


Existing Ground Plan

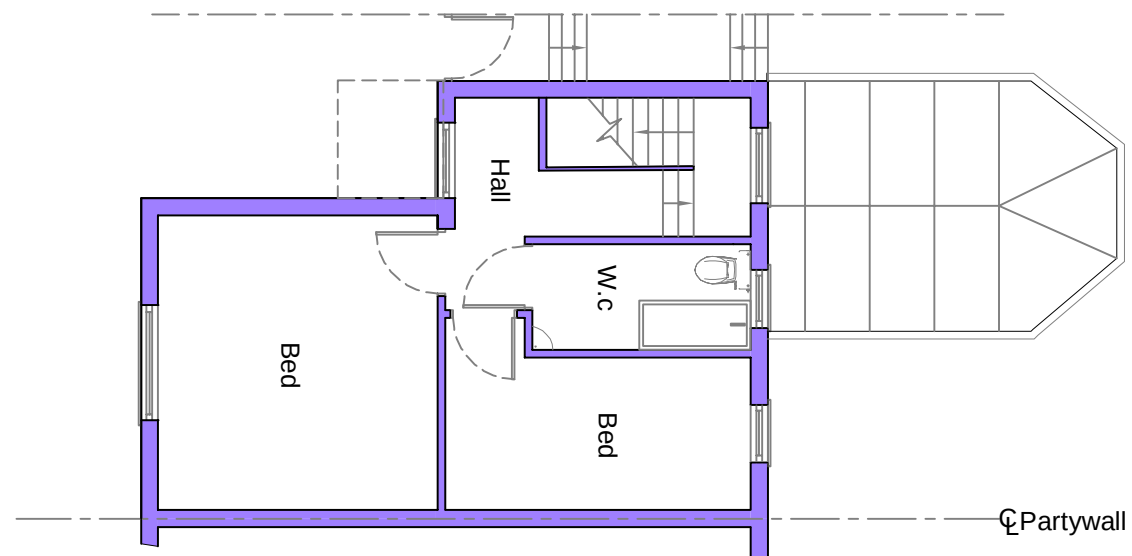


Existing First Floor Plan

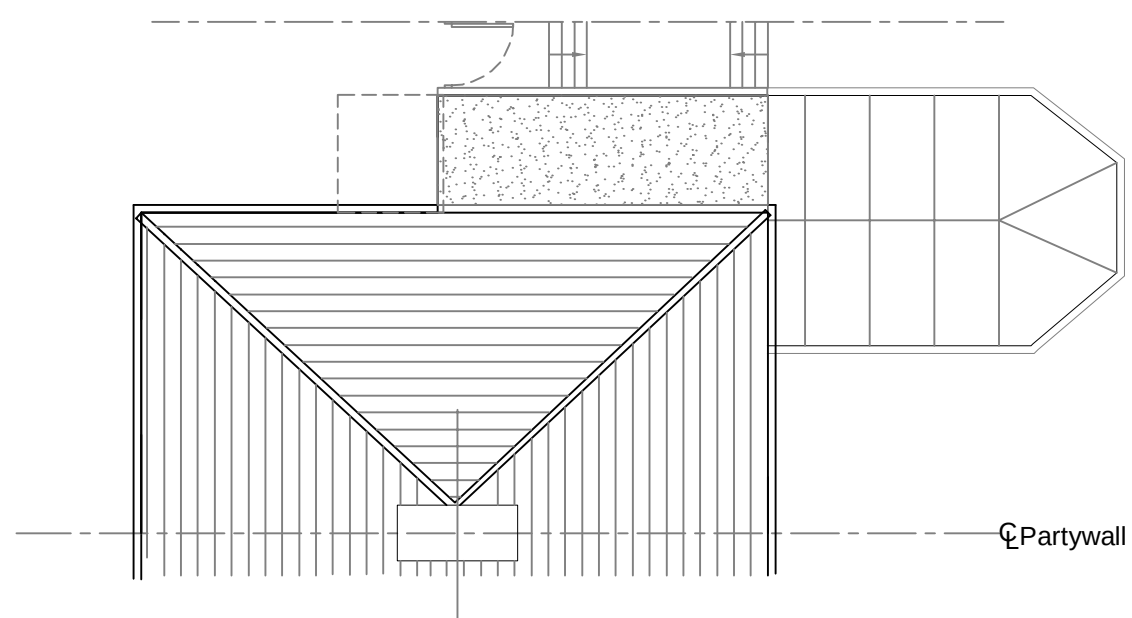


Existing Roof Plan

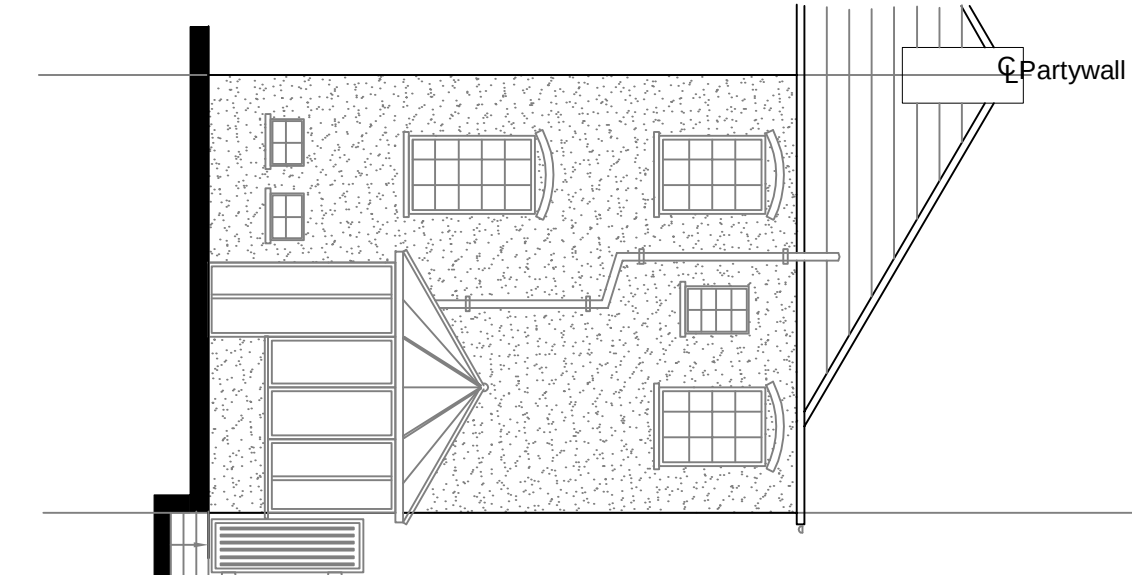


Existing Rear Elevation

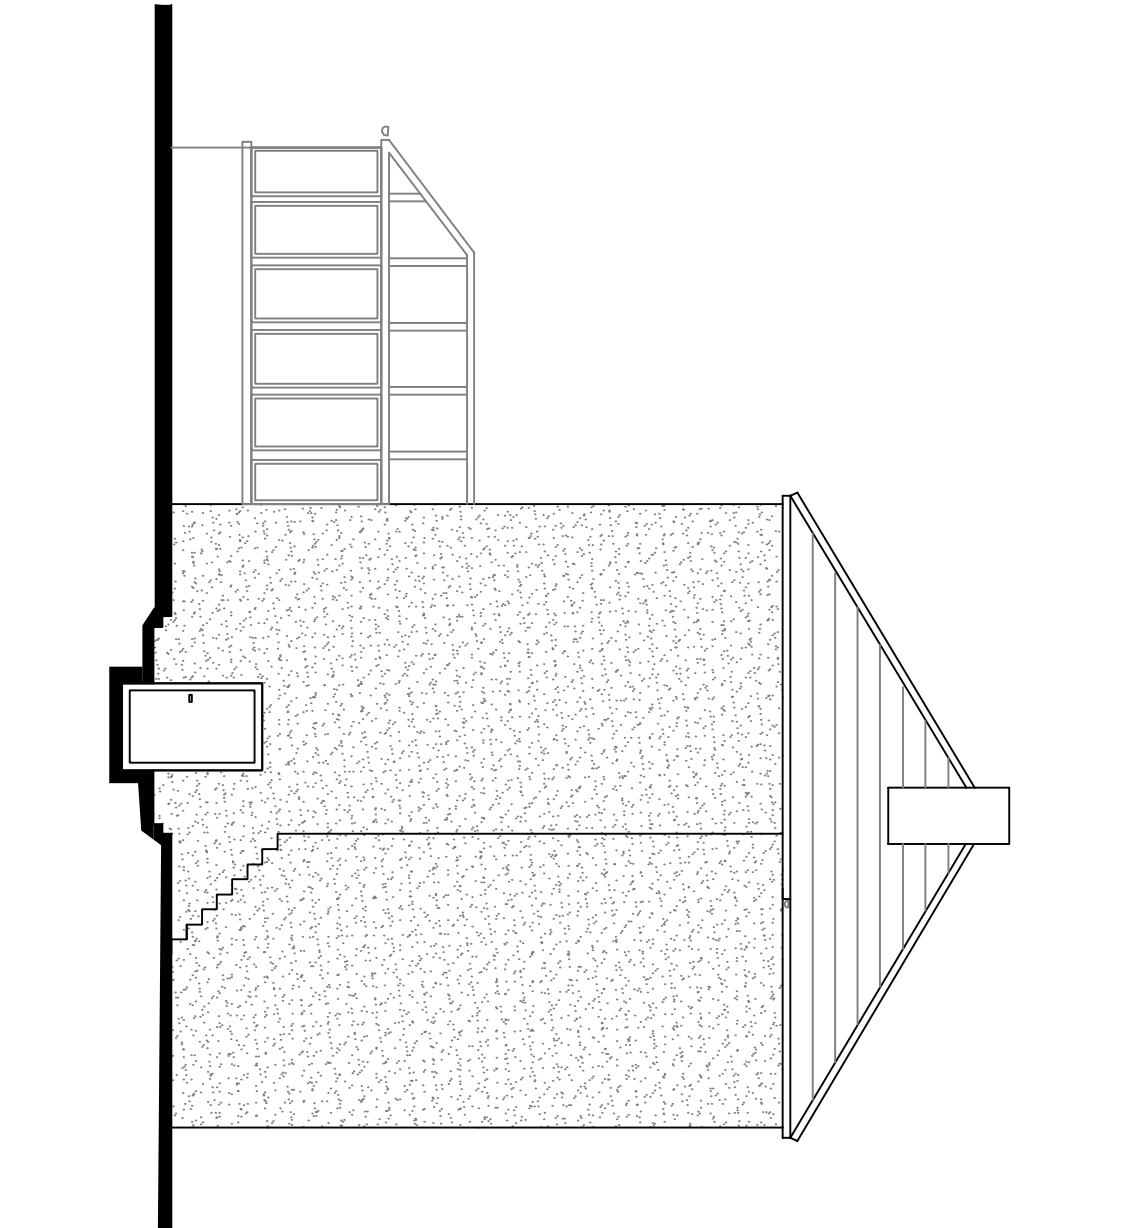


Proposed Side Elevation

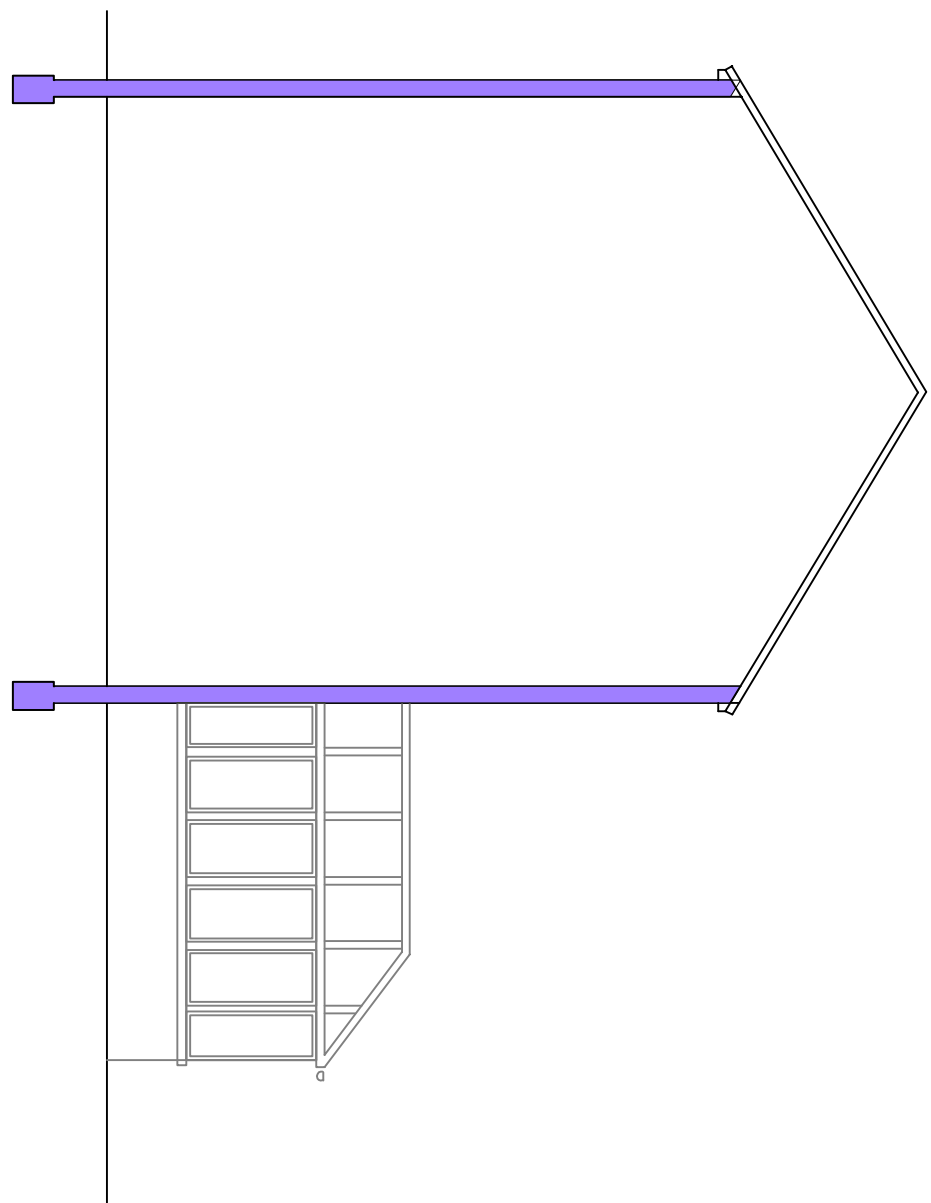


Existing Other Side Elevation

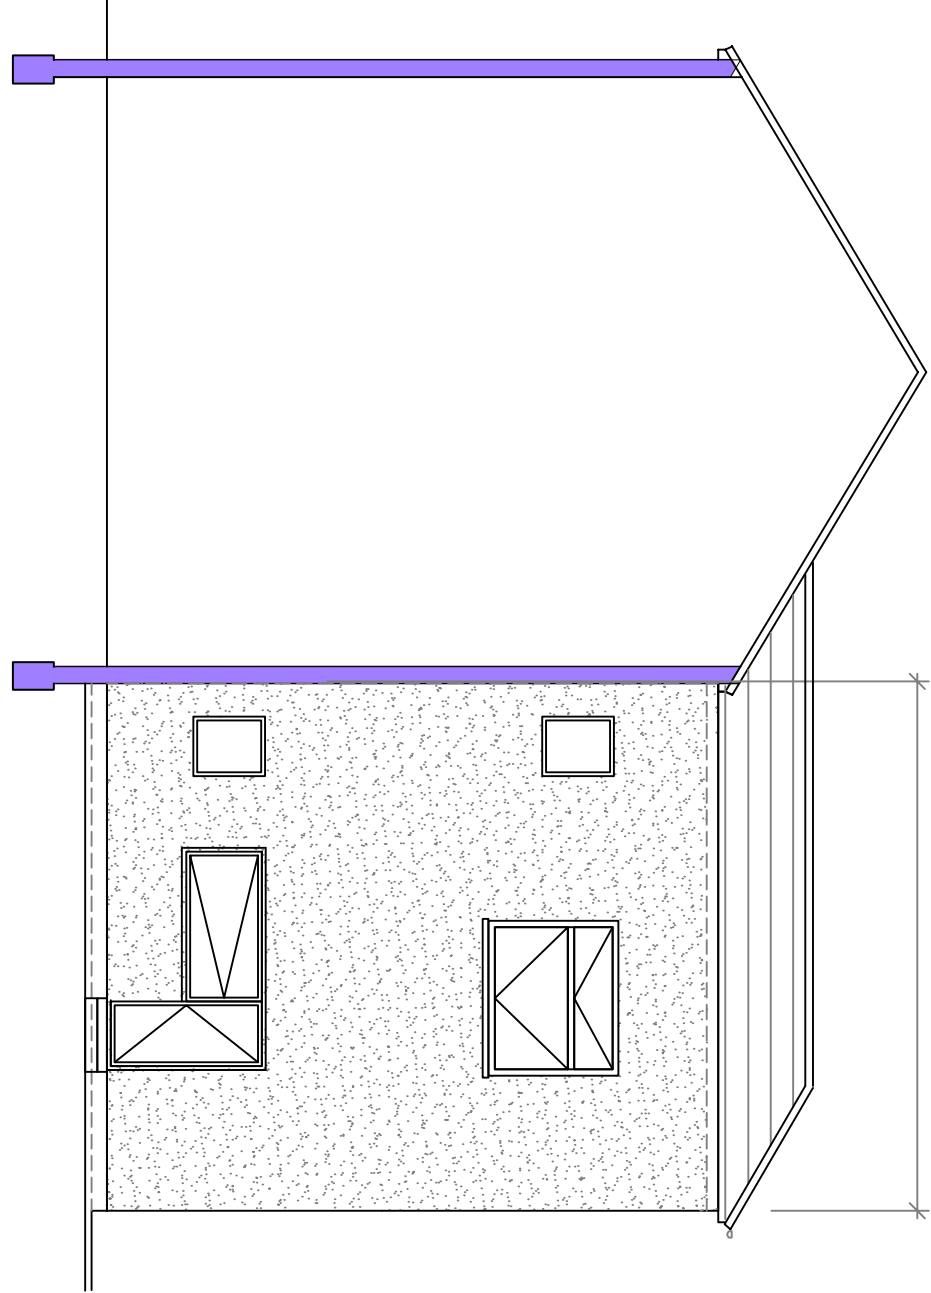


Existing Other Side Elevation

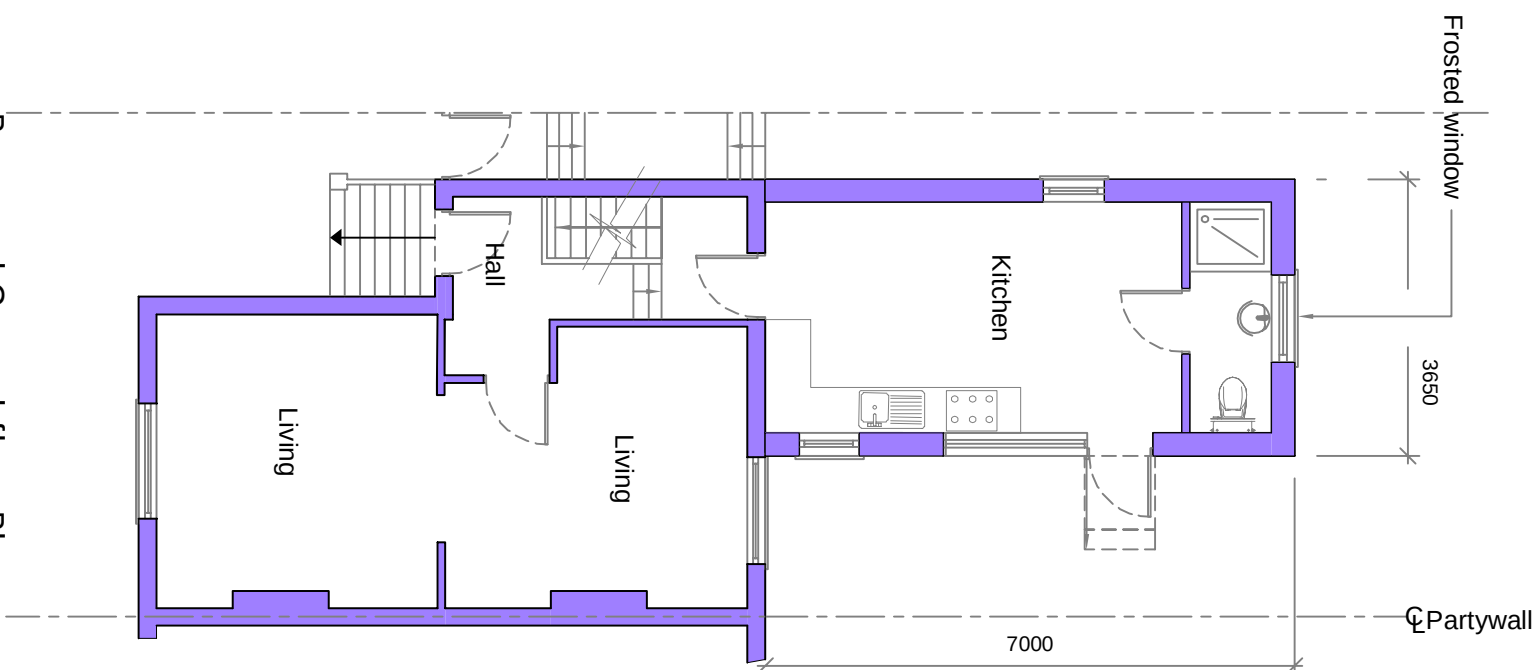


Proposed Ground Floor Plan

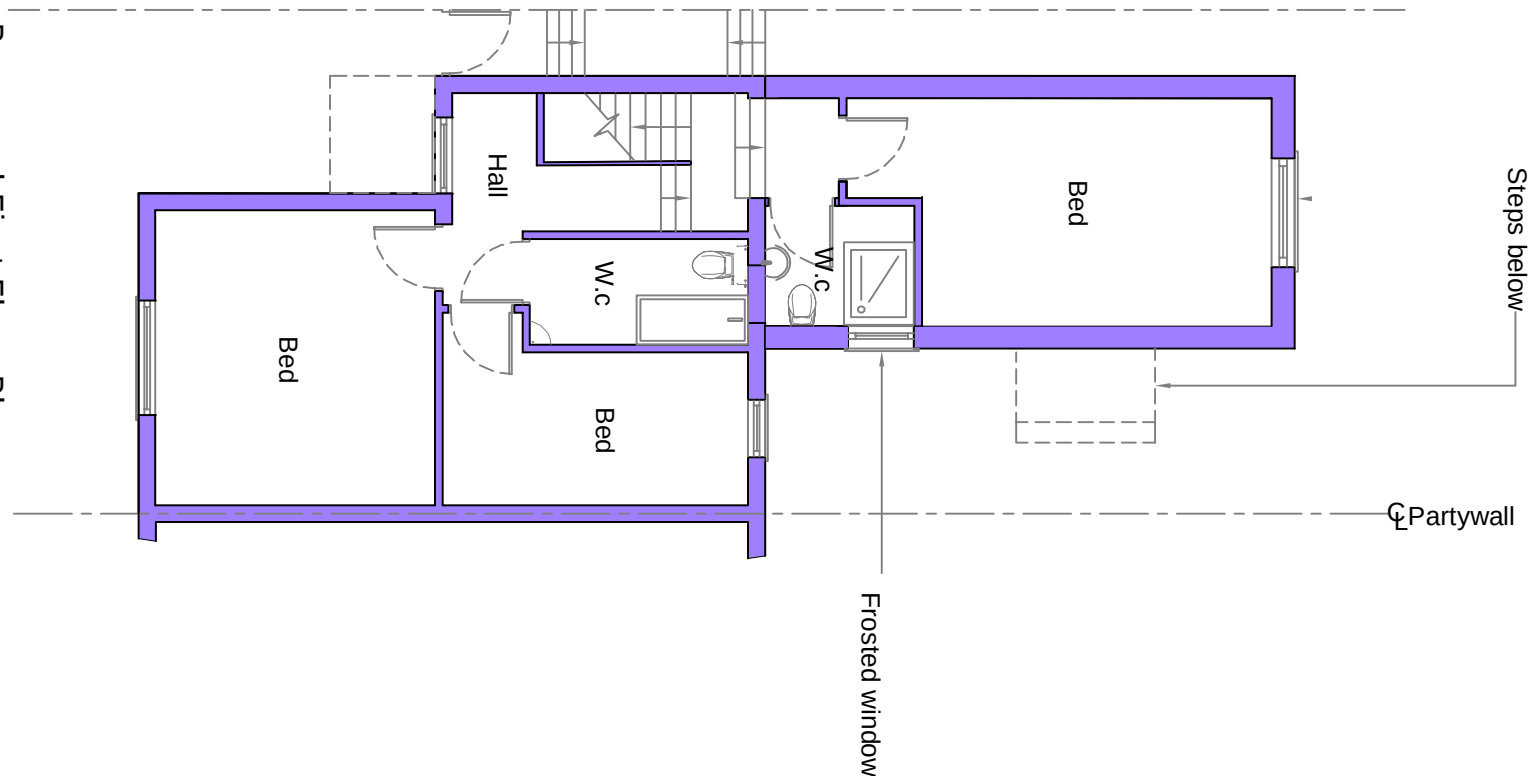


Proposed First Floor Plan

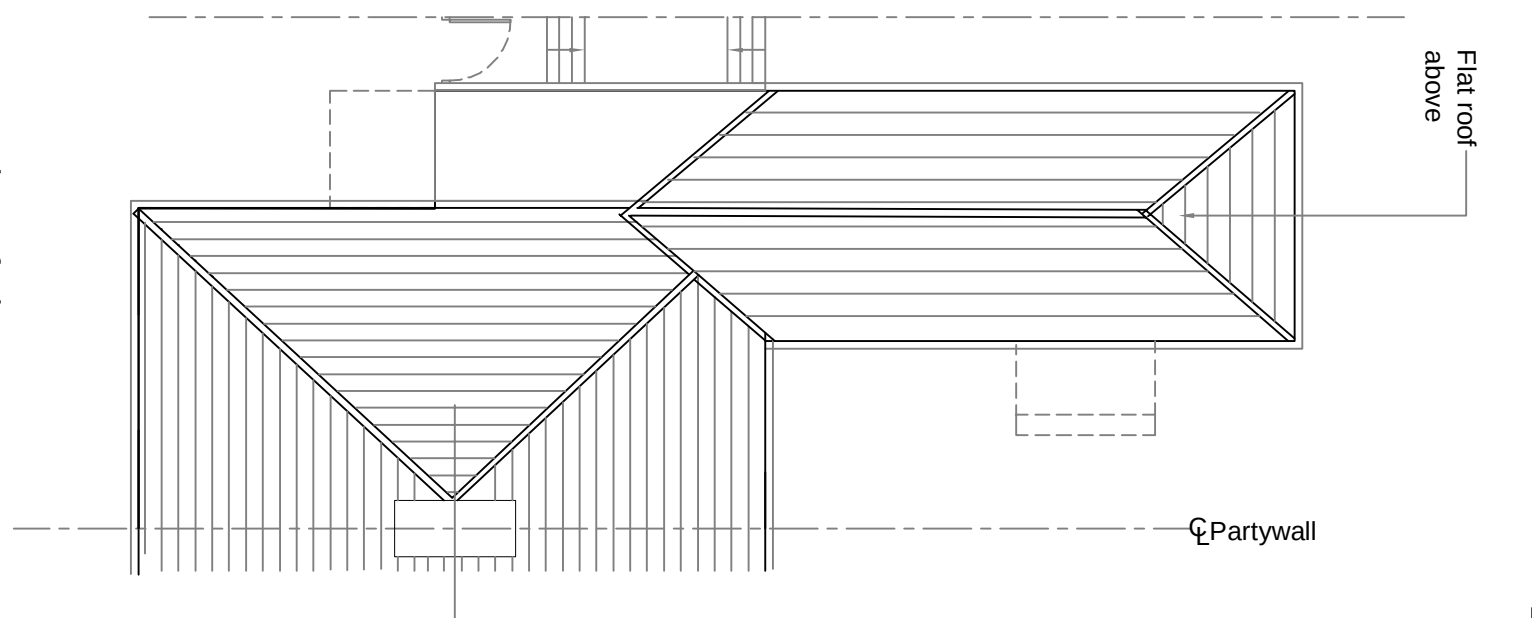


Proposed Roof Plan

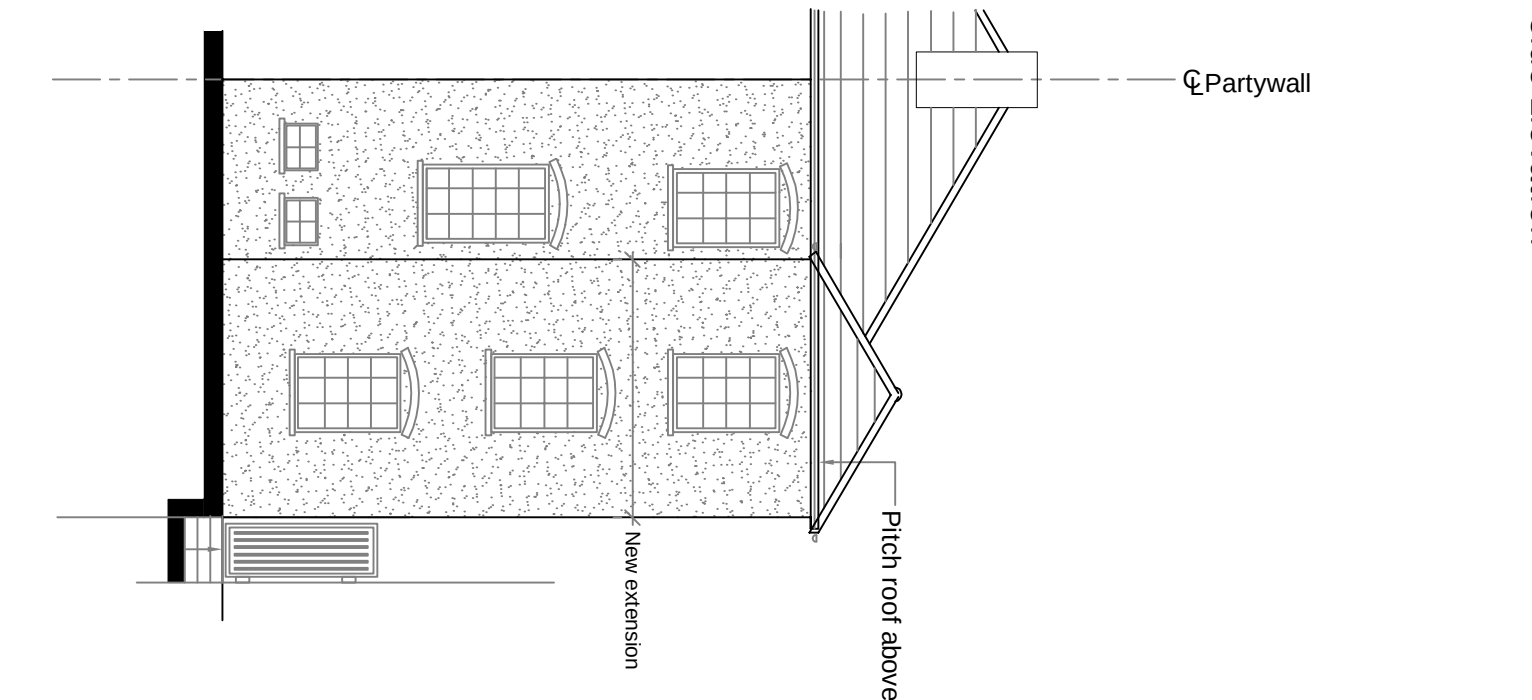

Proposed Rear Elevation

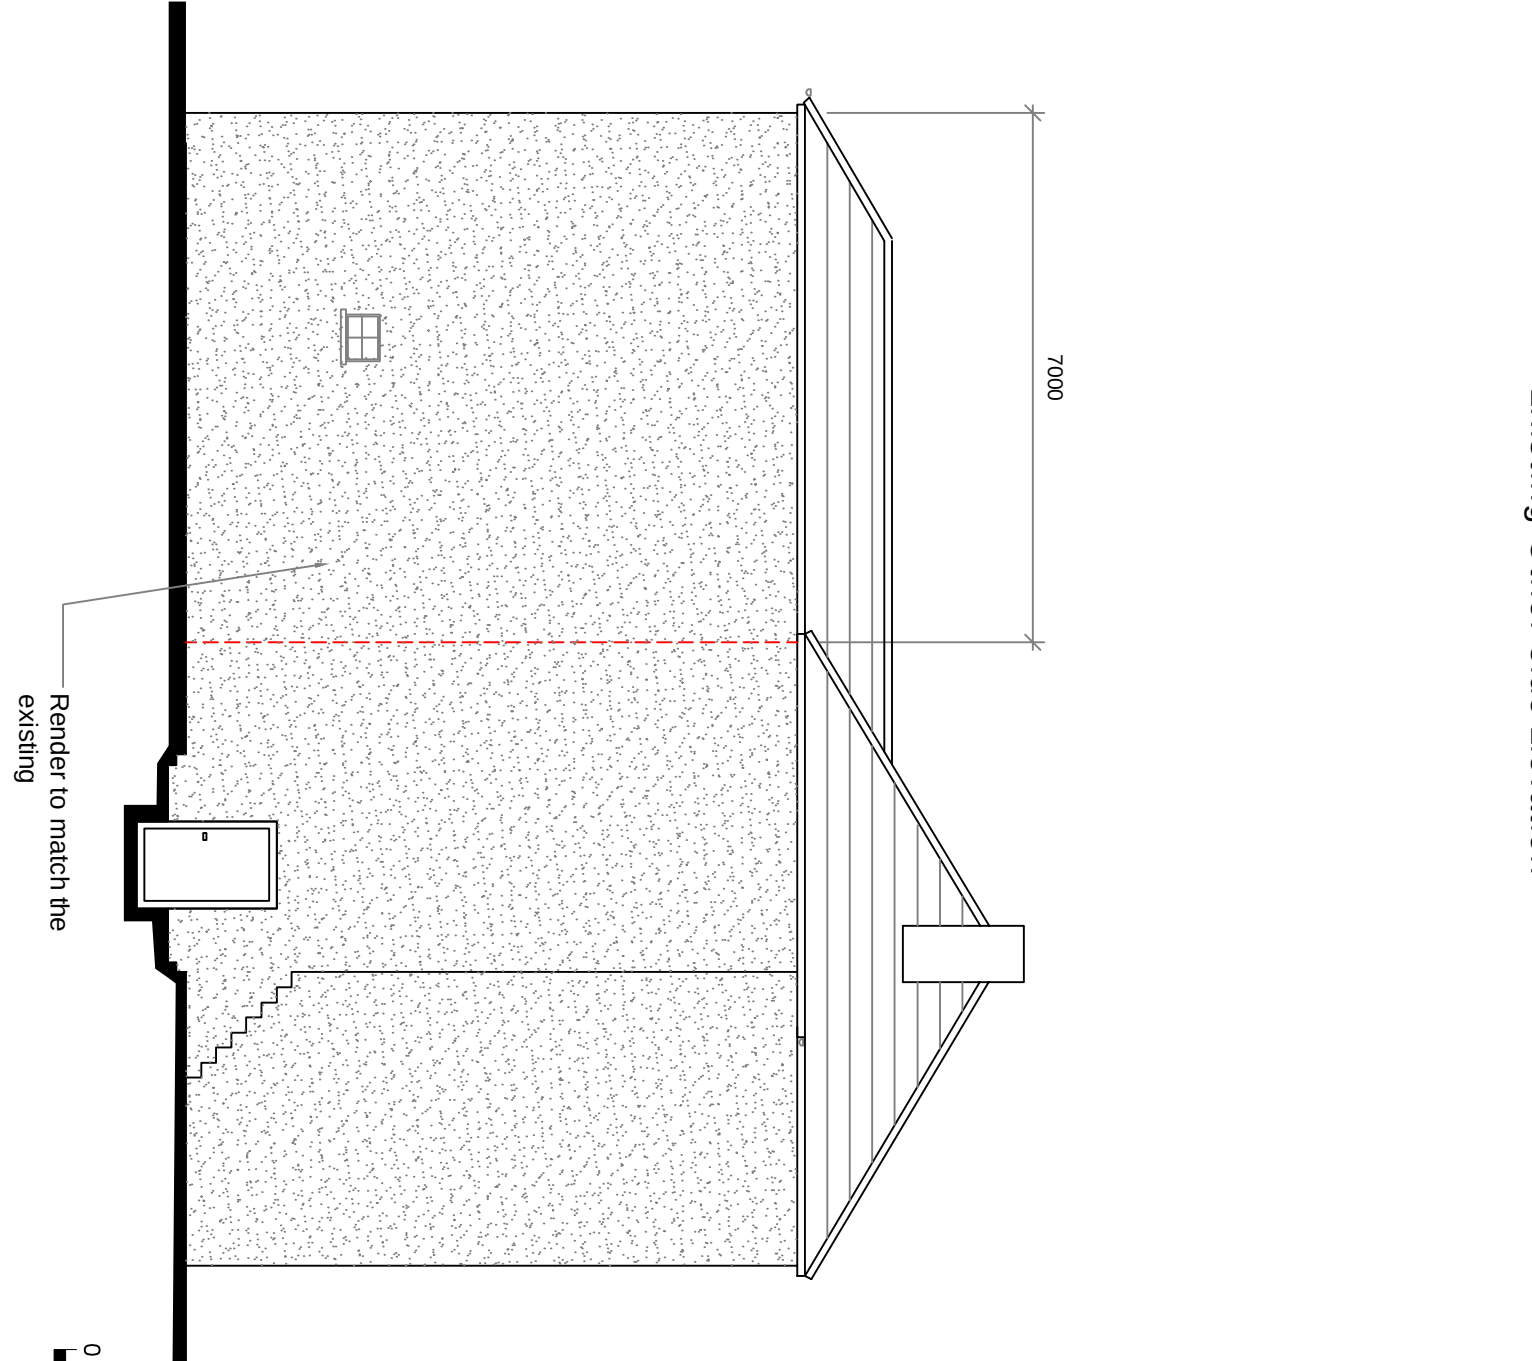

Proposed Side Elevation

 

Housholder
Planning



Structural & Architectural Solutions
9A THE PINNACLE - 160 HIGH ROAD - CHADWELL HEATH RM6 6PN
07949121222

Job Title
3 CAMBRIAN GROVE
GRAVESEND DA11 0PU

Drawing Title
Existing and Proposed Plans
For Double Storey rear Extension

Scale	Date	Drawn No.	Rev
1:100 @ A1	May 23		
Job No.		Proj No.	
51-1000-989		S03	P1