

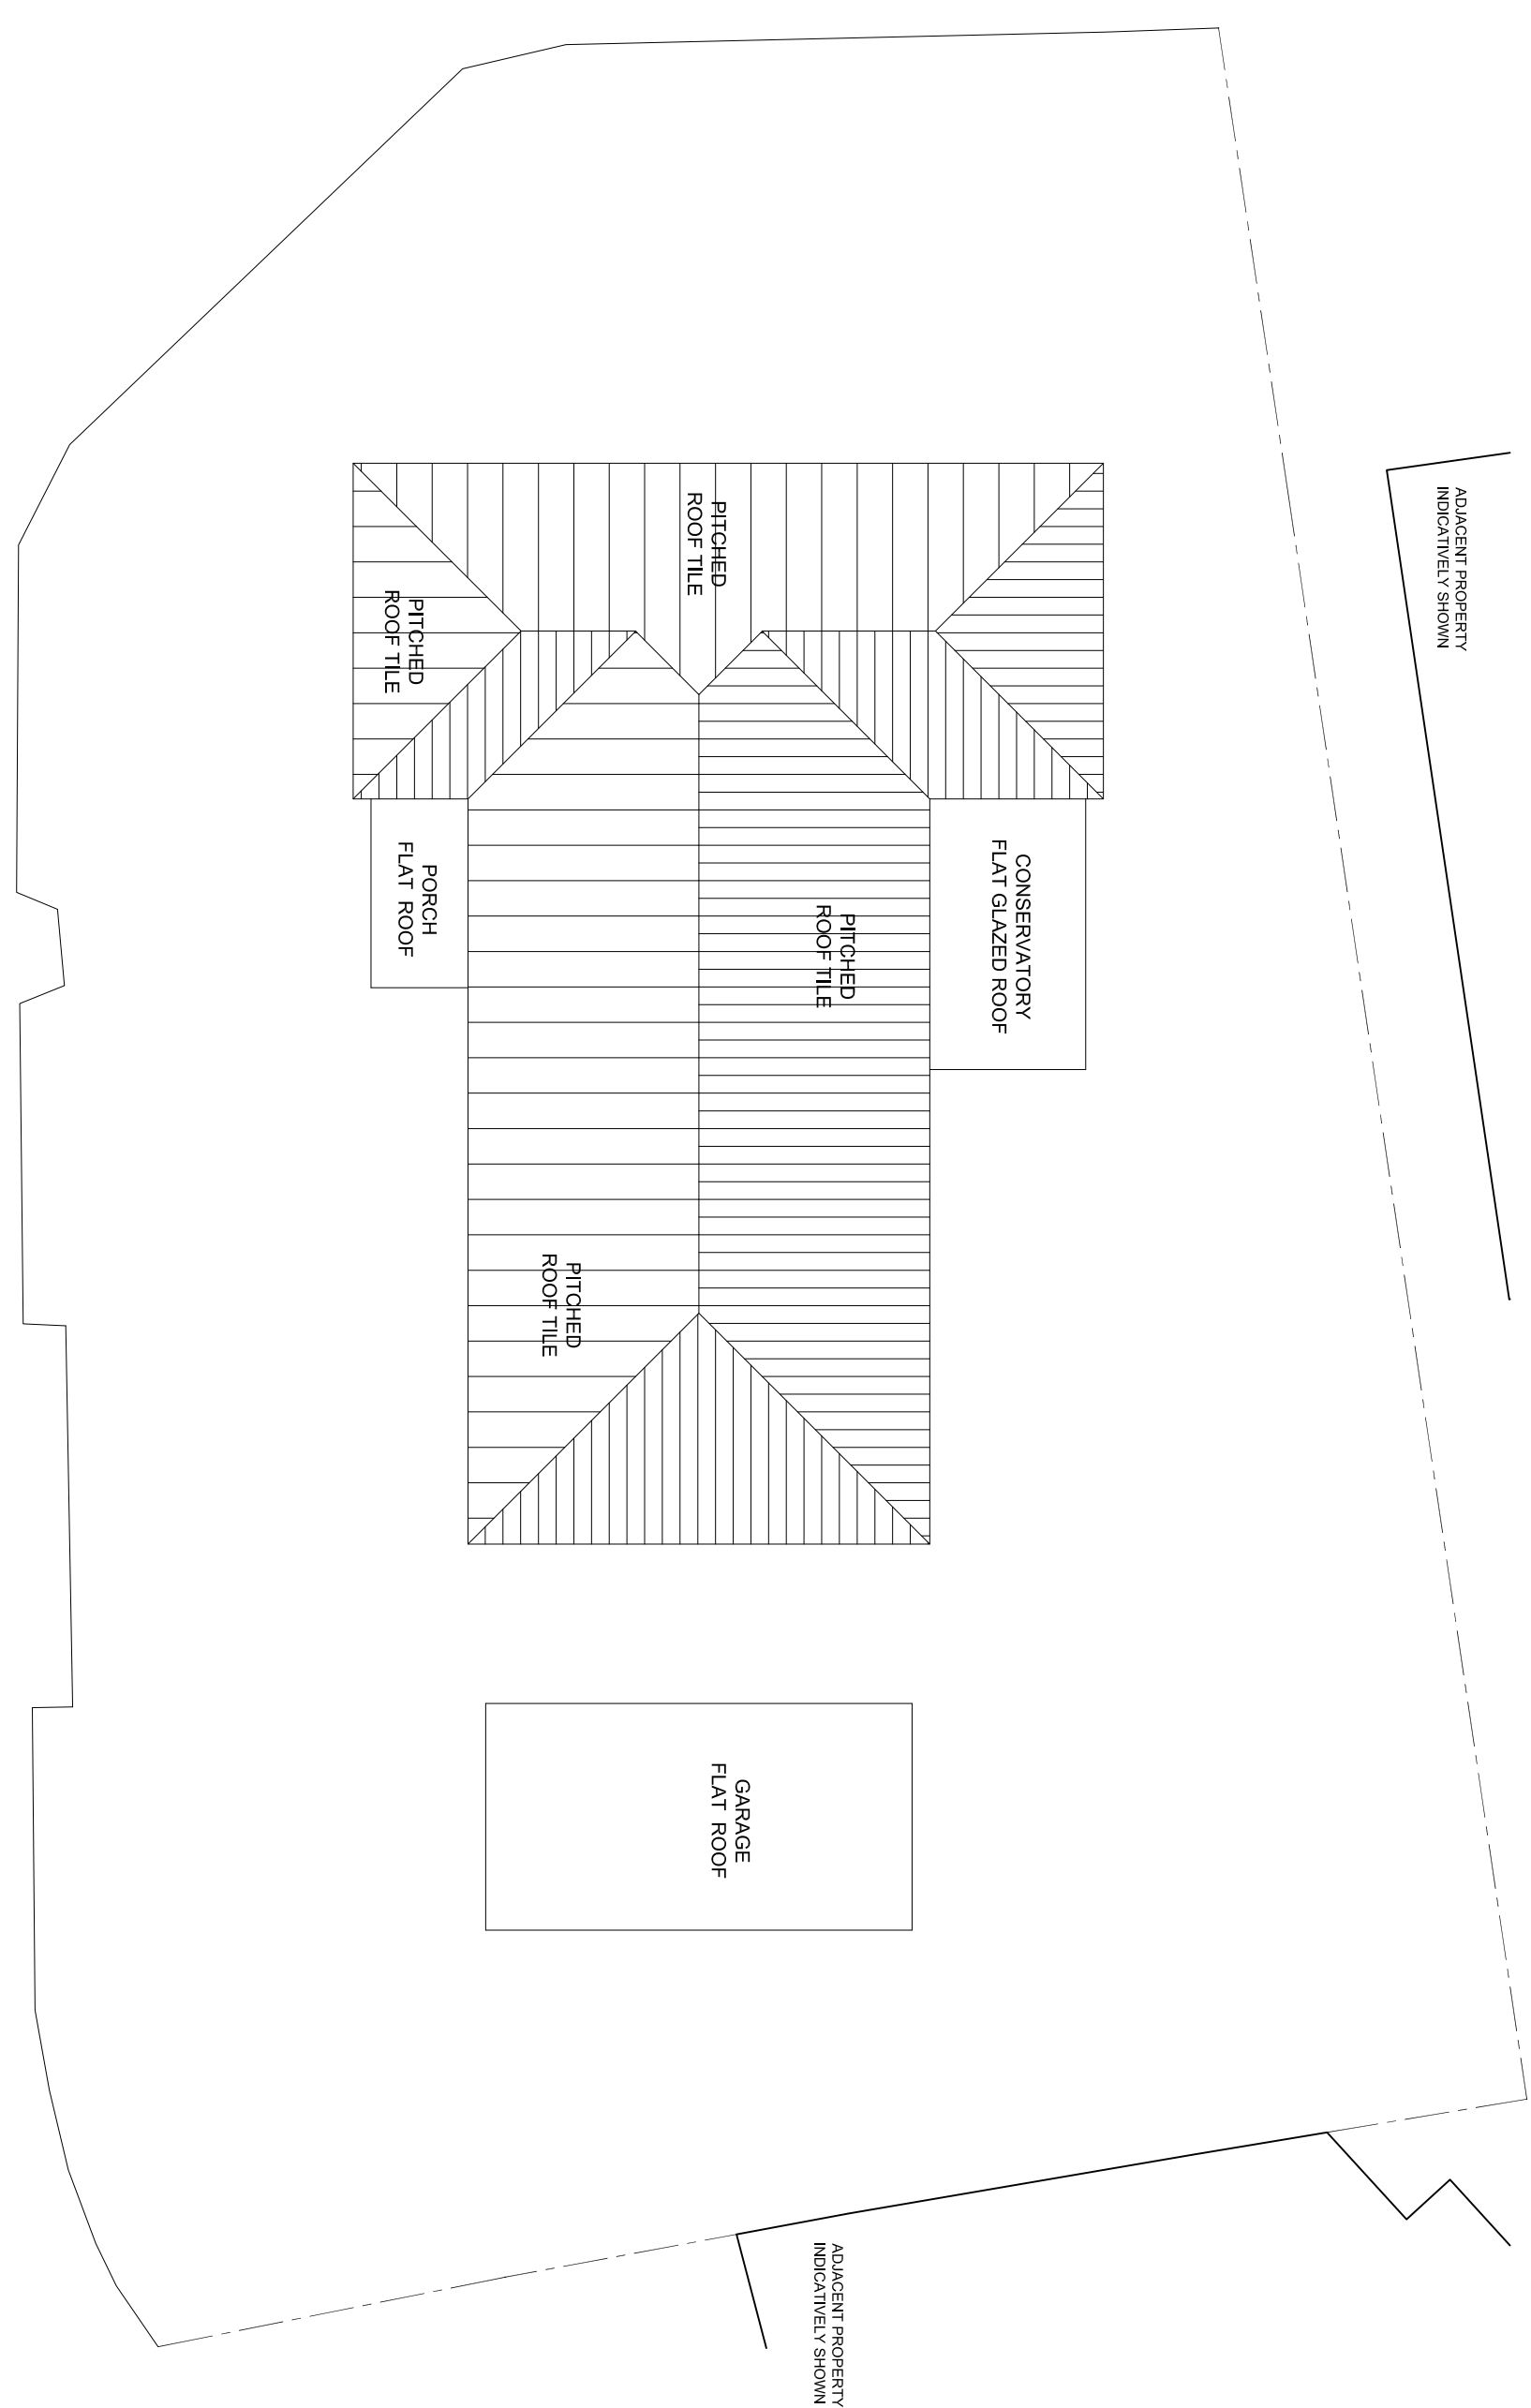
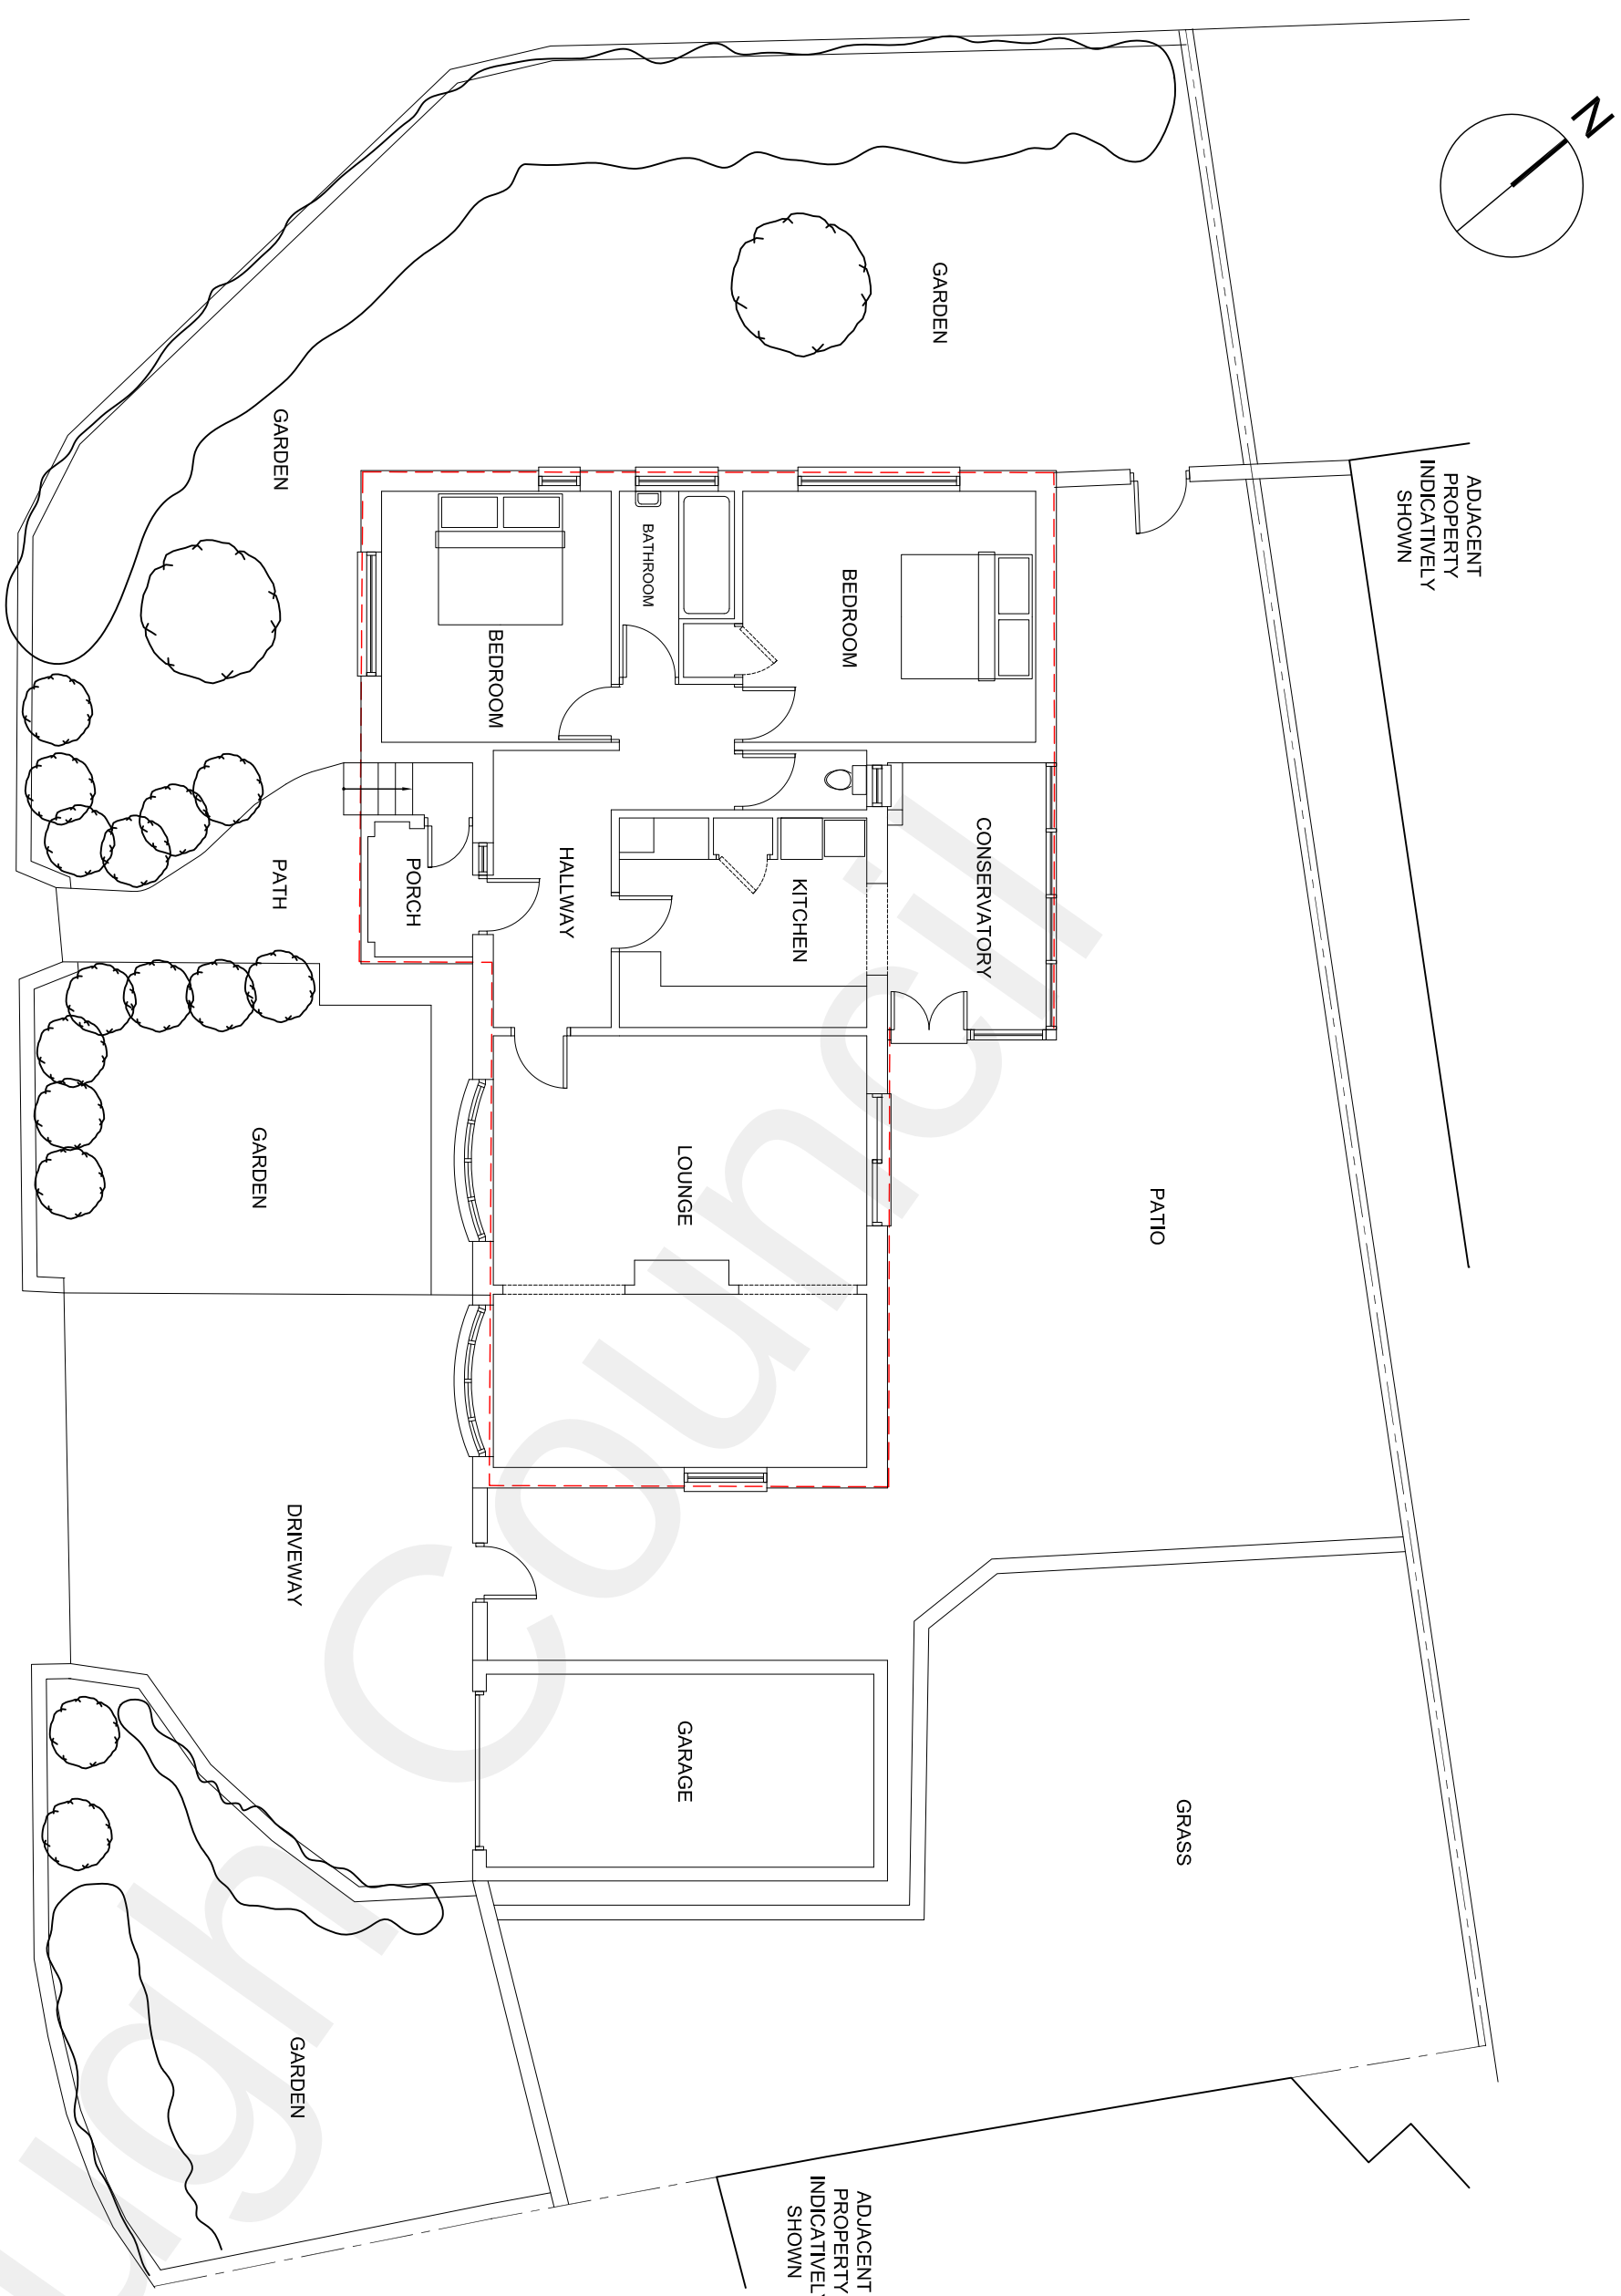


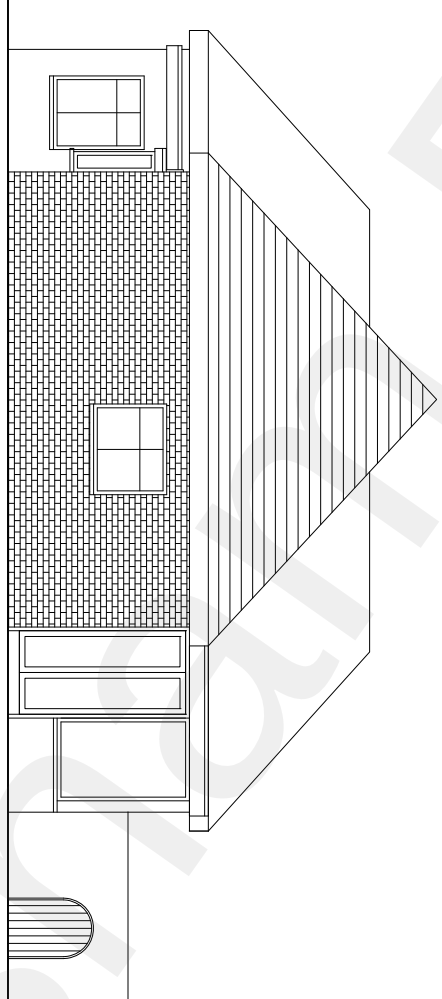

EXISTING GROUND FLOOR PLAN
1:100 @ A1



02
EXISTING ROOF PLAN
1:100 @ A1

- ROOF TILES (PITCHED ROOF)
- FLAT ROOF (PORCH, BAY WINDOWS & GARAGE)
- GLAZED CONSERVATORY ROOF
- FACE BRICK
- HORIZONTAL CLADDING
- UPVC WINDOWS
- UPVC DOORS
- COLOUR COATED METAL GARAGE DOORS
- UPVC GLAZED CONSERVATORY

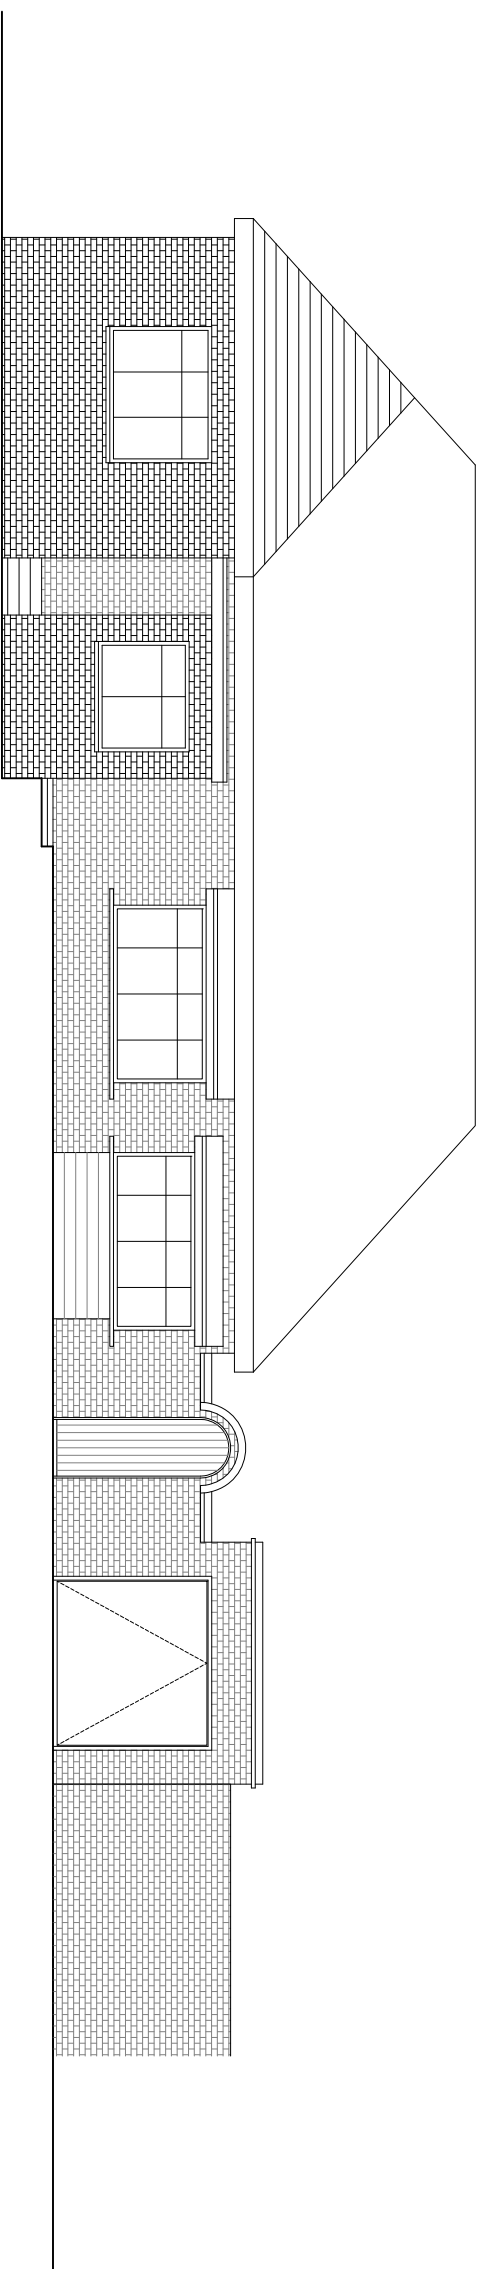

EXISTING FRONT ELEVATION (THE RISE)
1:100 @ A1

04 EXISTING SIDE ELEVATION
1:100 @ A1

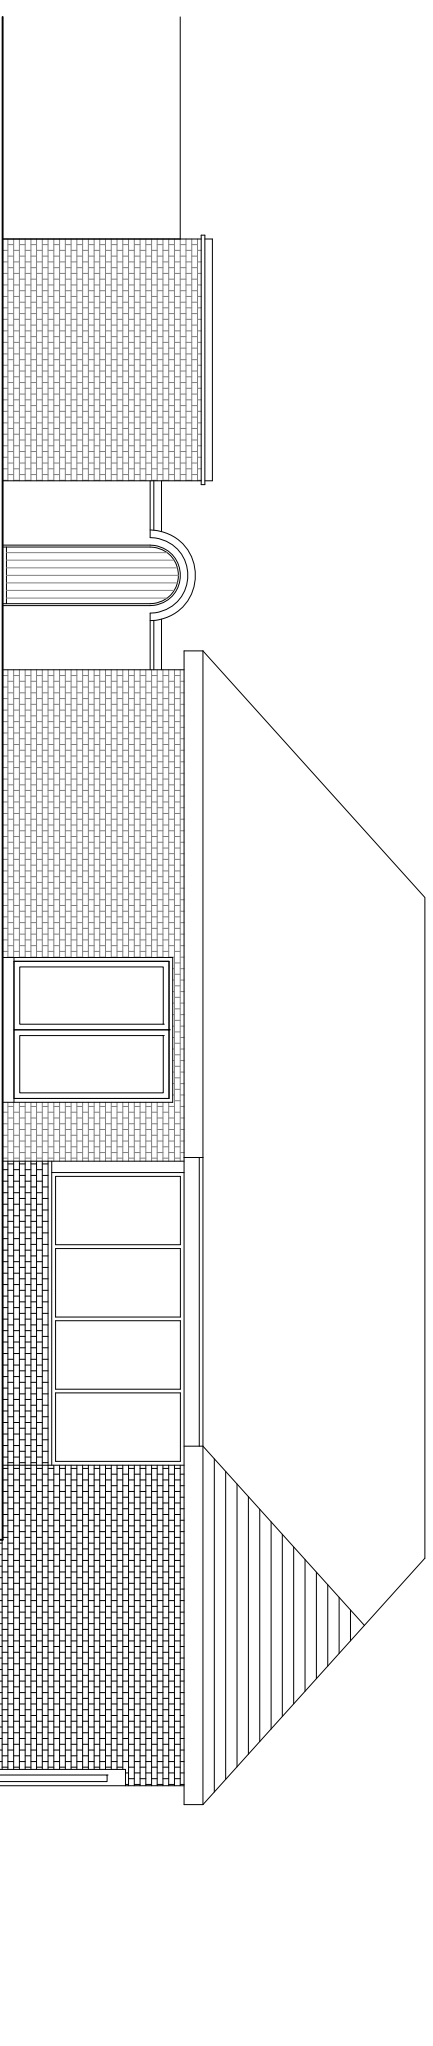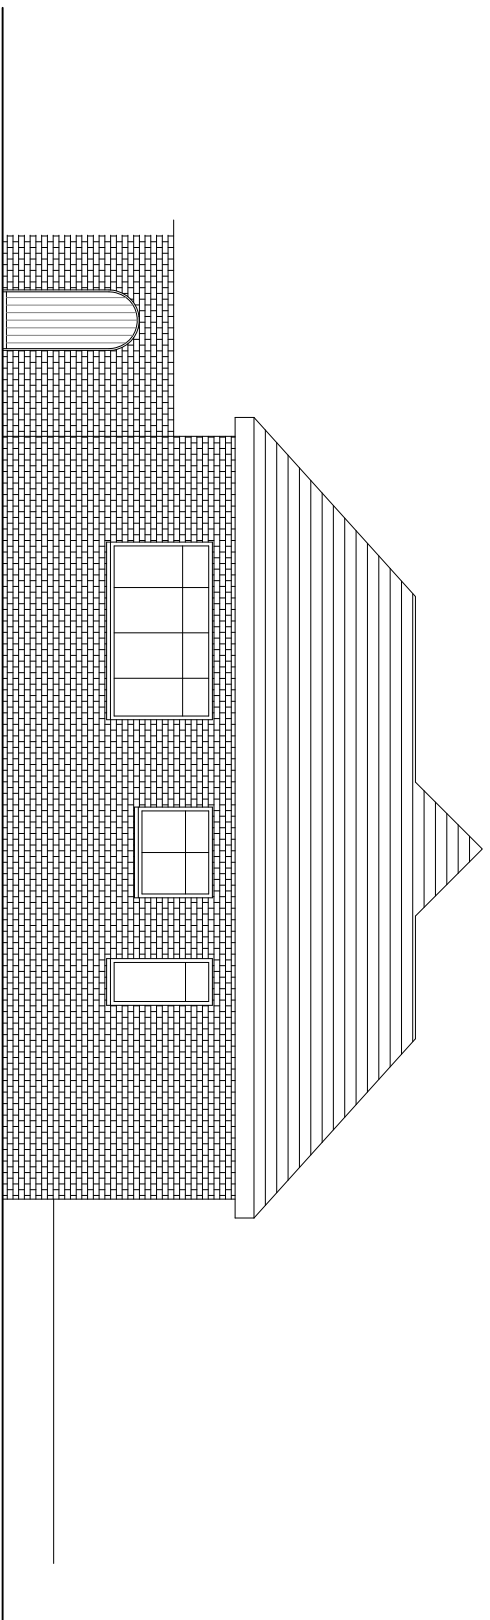

05 EXISTING SIDE ELEVATION (THE DRIVE)
1:100 @ A1

EXISTING REAR ELEVATION
1:100 @ A1

Revisions	
No.	Date
Drawing Status	
FULL PLANNING	
APPLICATION	
15 OCTOBER 2021	
Client/Project	
Mr & Mrs Ellis	
38 The Rise	
Gravesend	
Kent DA12 4BX	
Drawing Title	
EXISTING	
PLANS & ELEVATIONS	
Drawing No.	
A102/P	
Scale	1:100@A1
Revision	-
Project No.	21017
Date	15/10/2021