




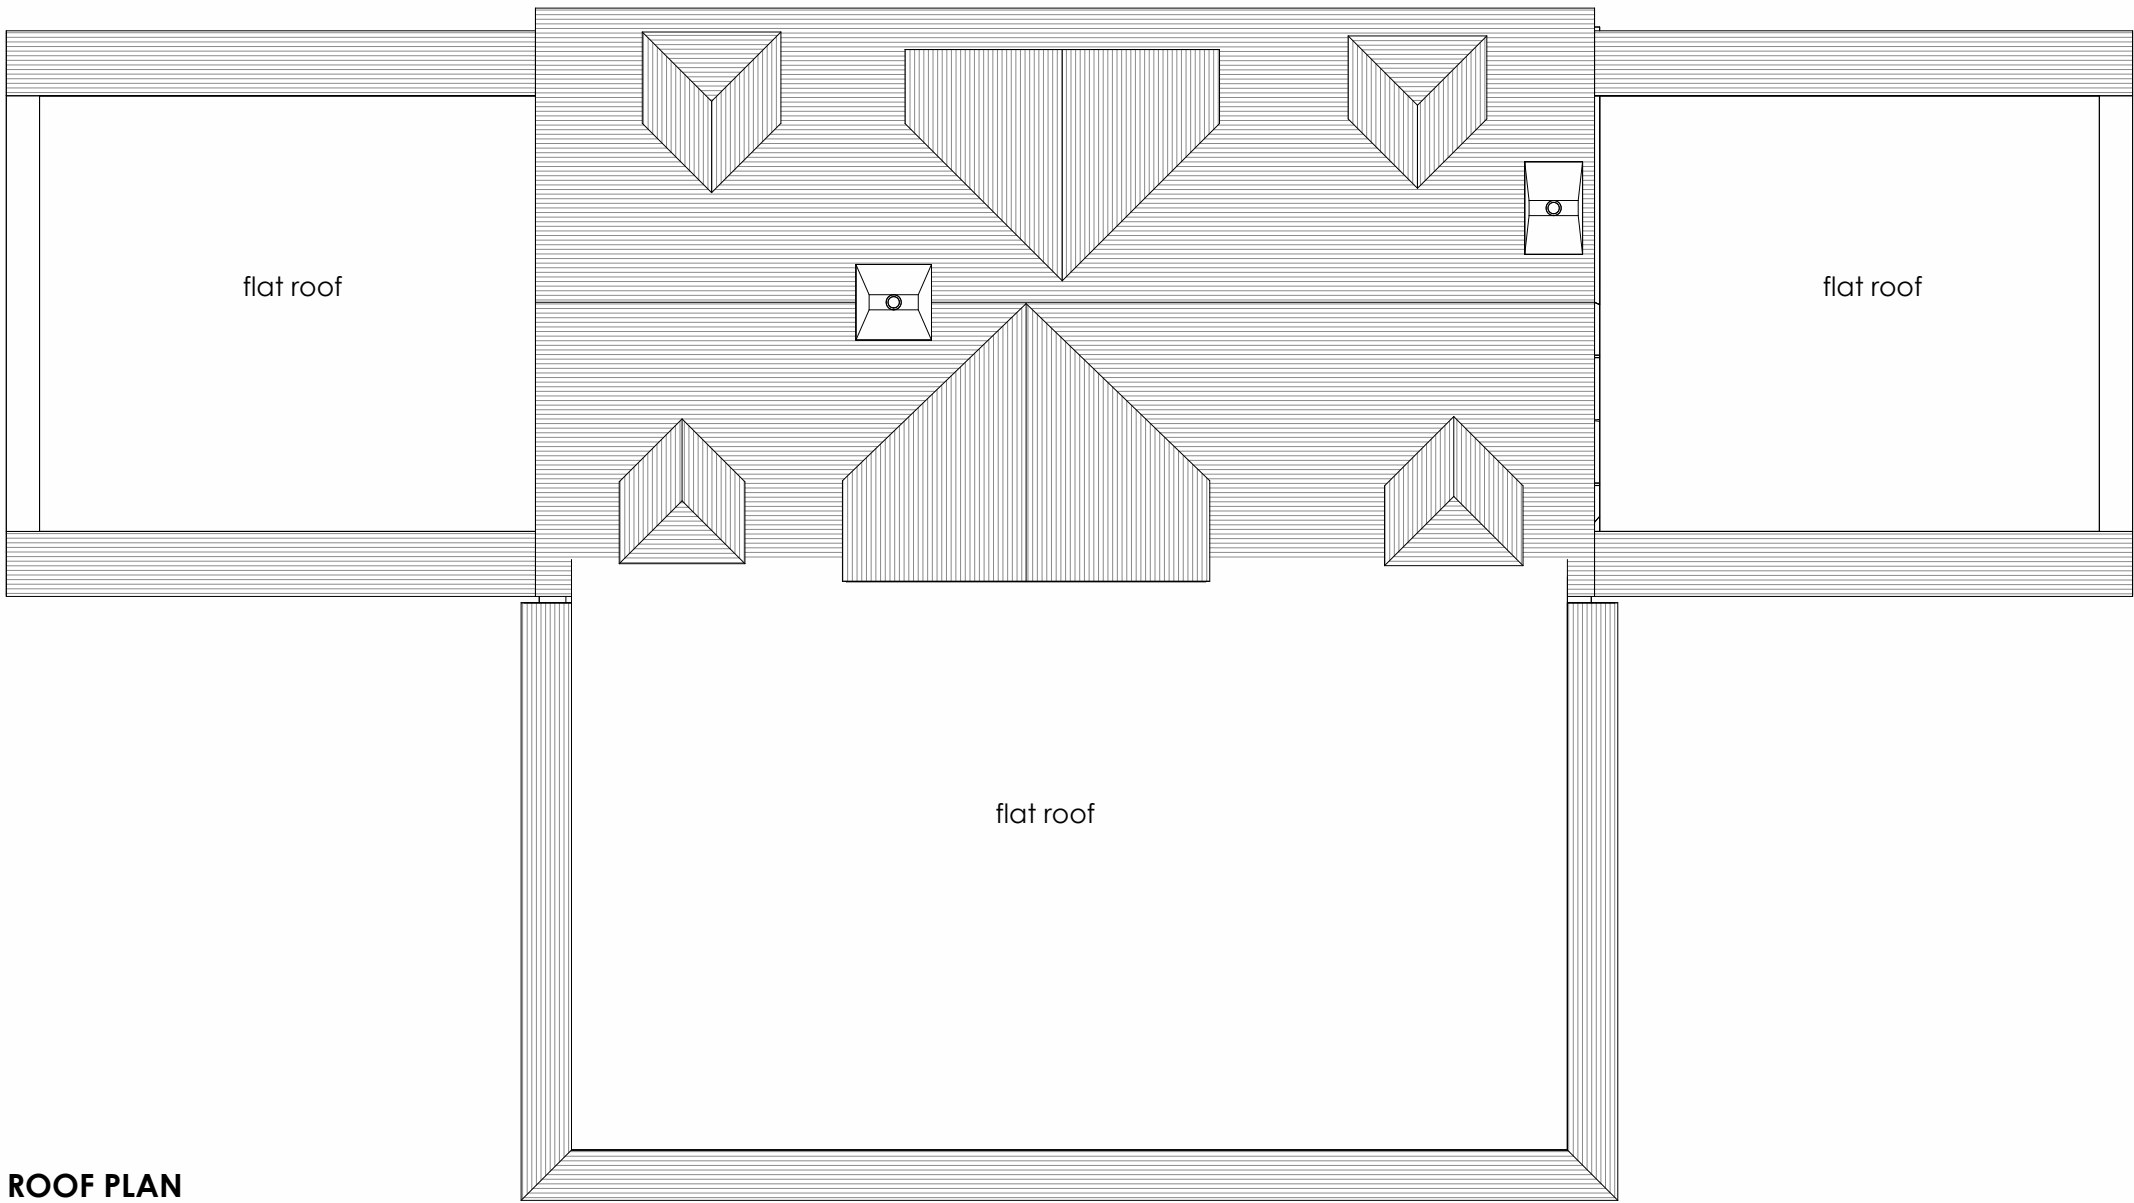


ROOF PLAN
Scale 1:100

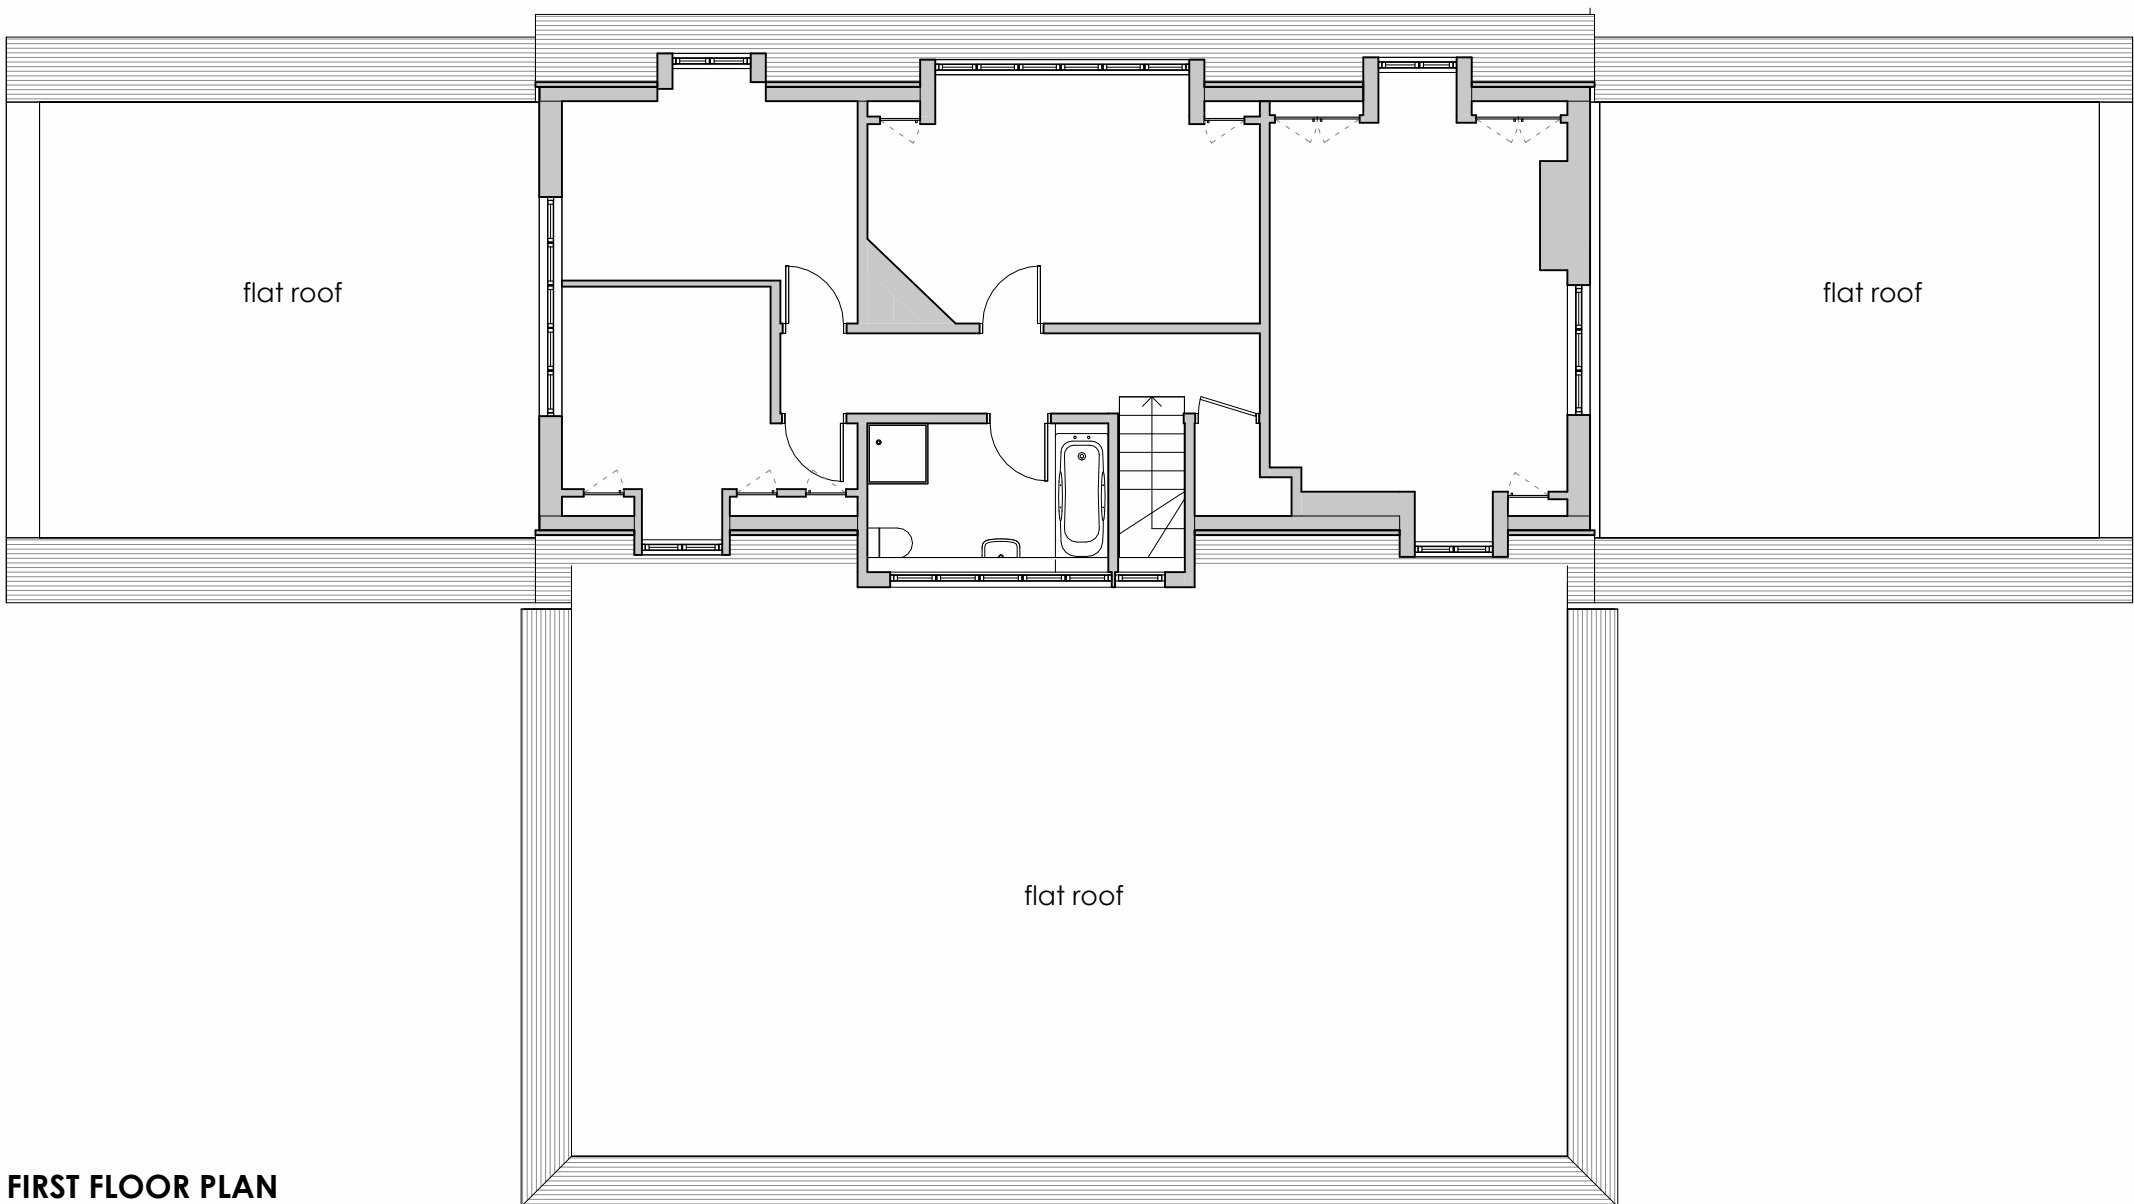

FIRST FLOOR PLAN
Scale 1:100

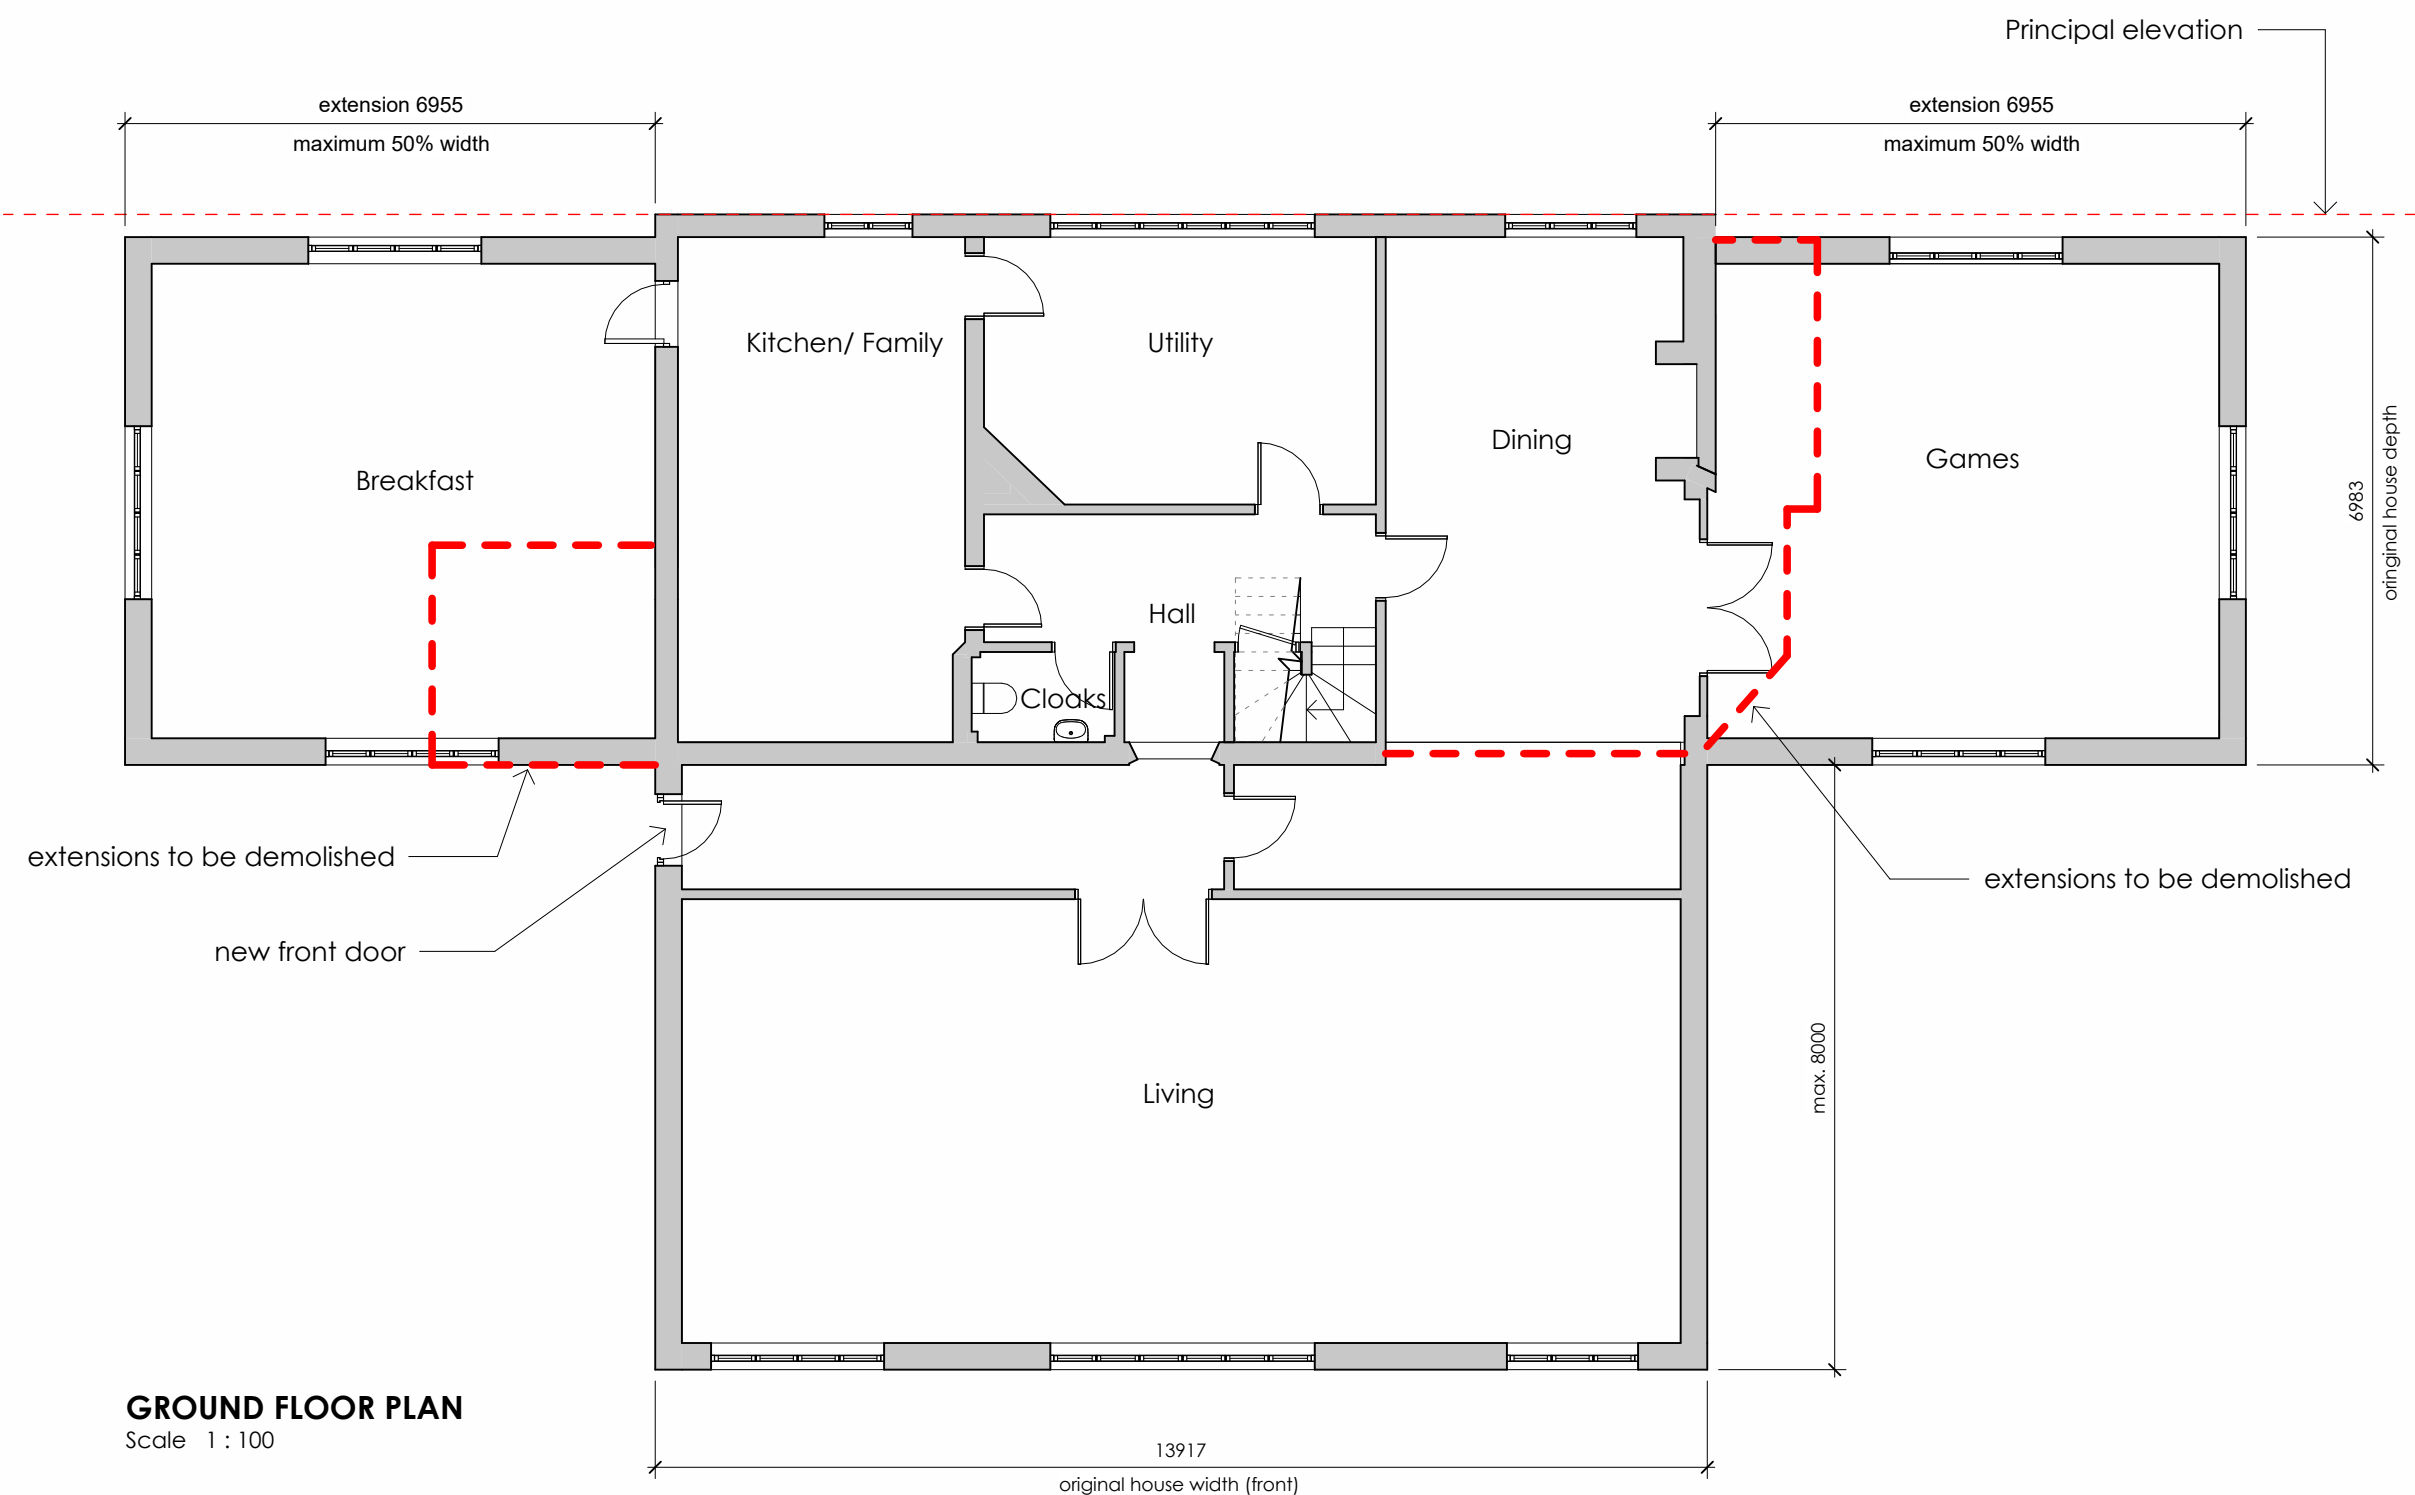

GROUND FLOOR PLAN
Scale 1:100

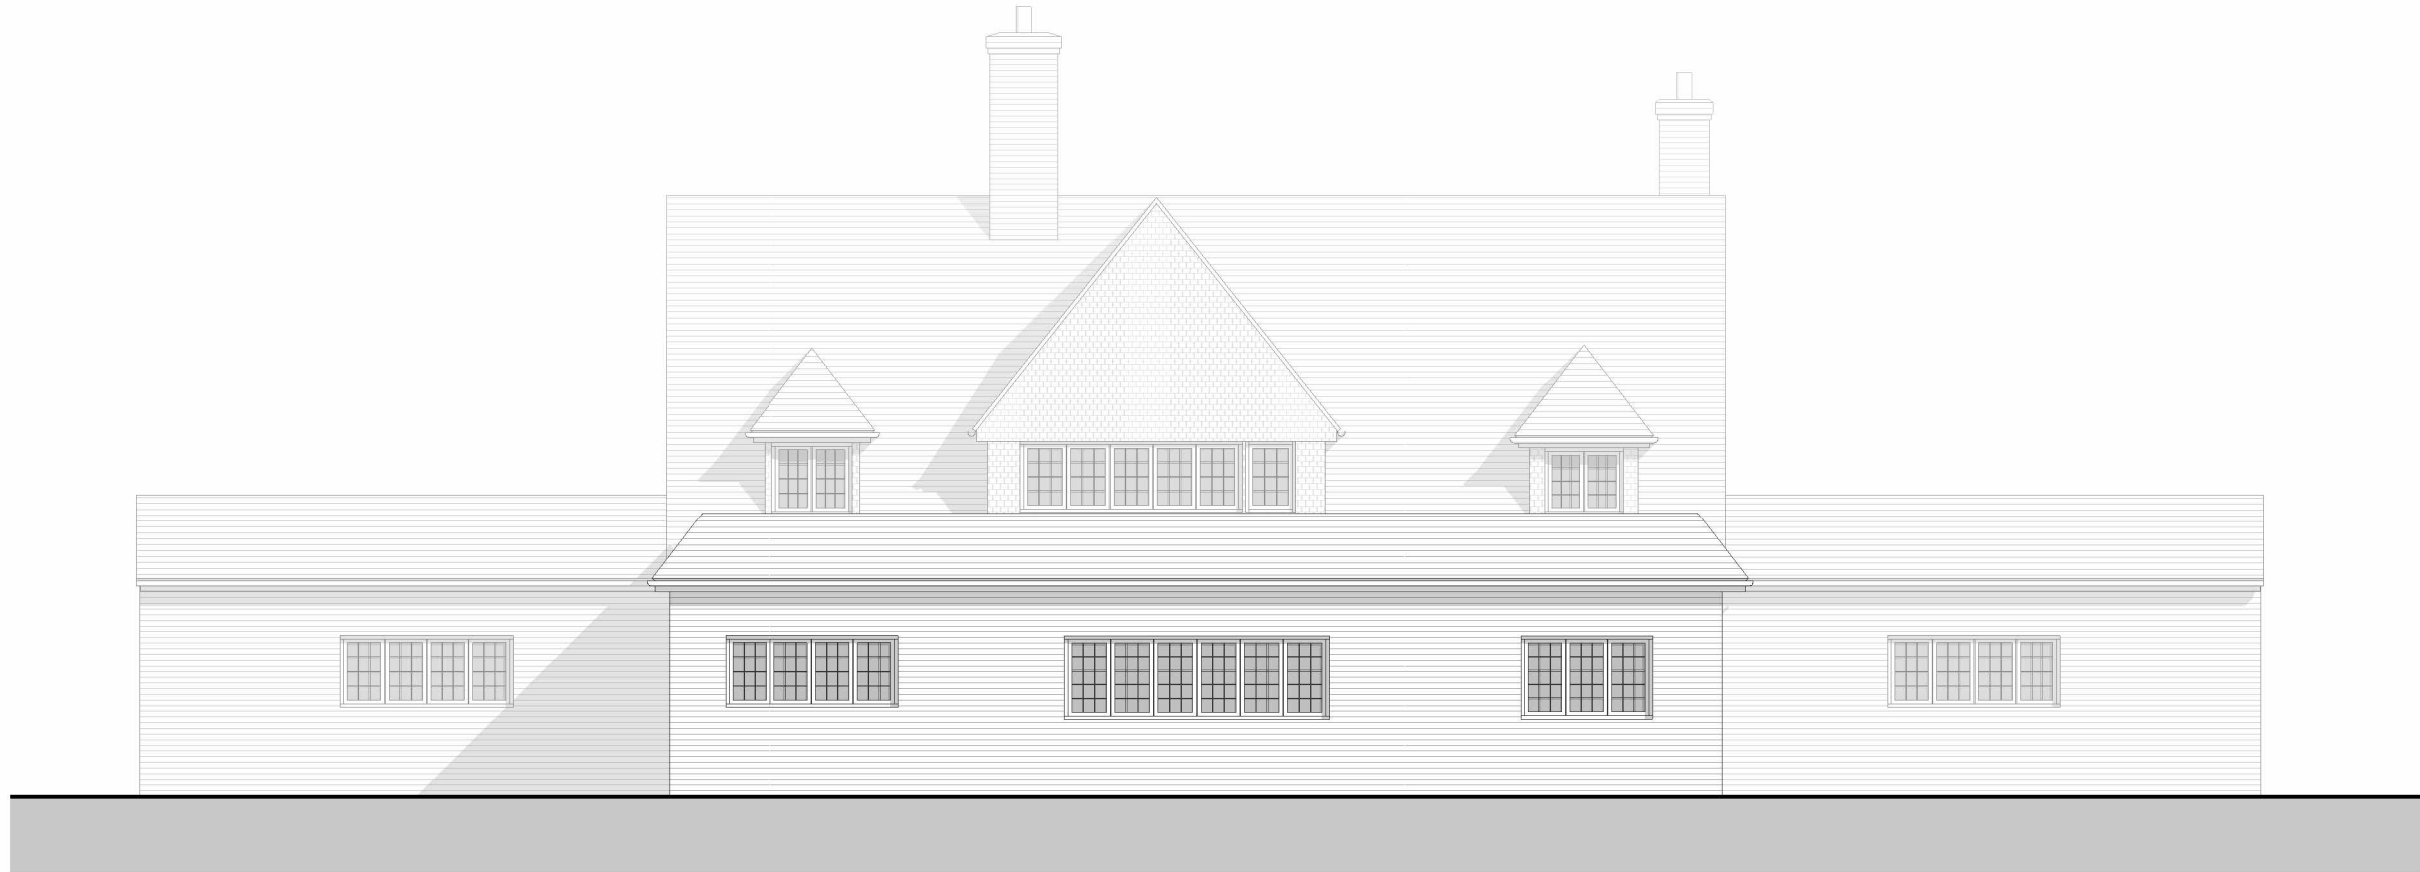

FRONT (NORTH-WEST) ELEVATION
Scale 1:100




REAR (SOUTH-EAST) ELEVATION
Scale 1:100


NOTE: As part of application 2025342, Gravesham Council deemed this to be the principal elevation



SIDE (NORTH-EAST) ELEVATION
Scale 1:100

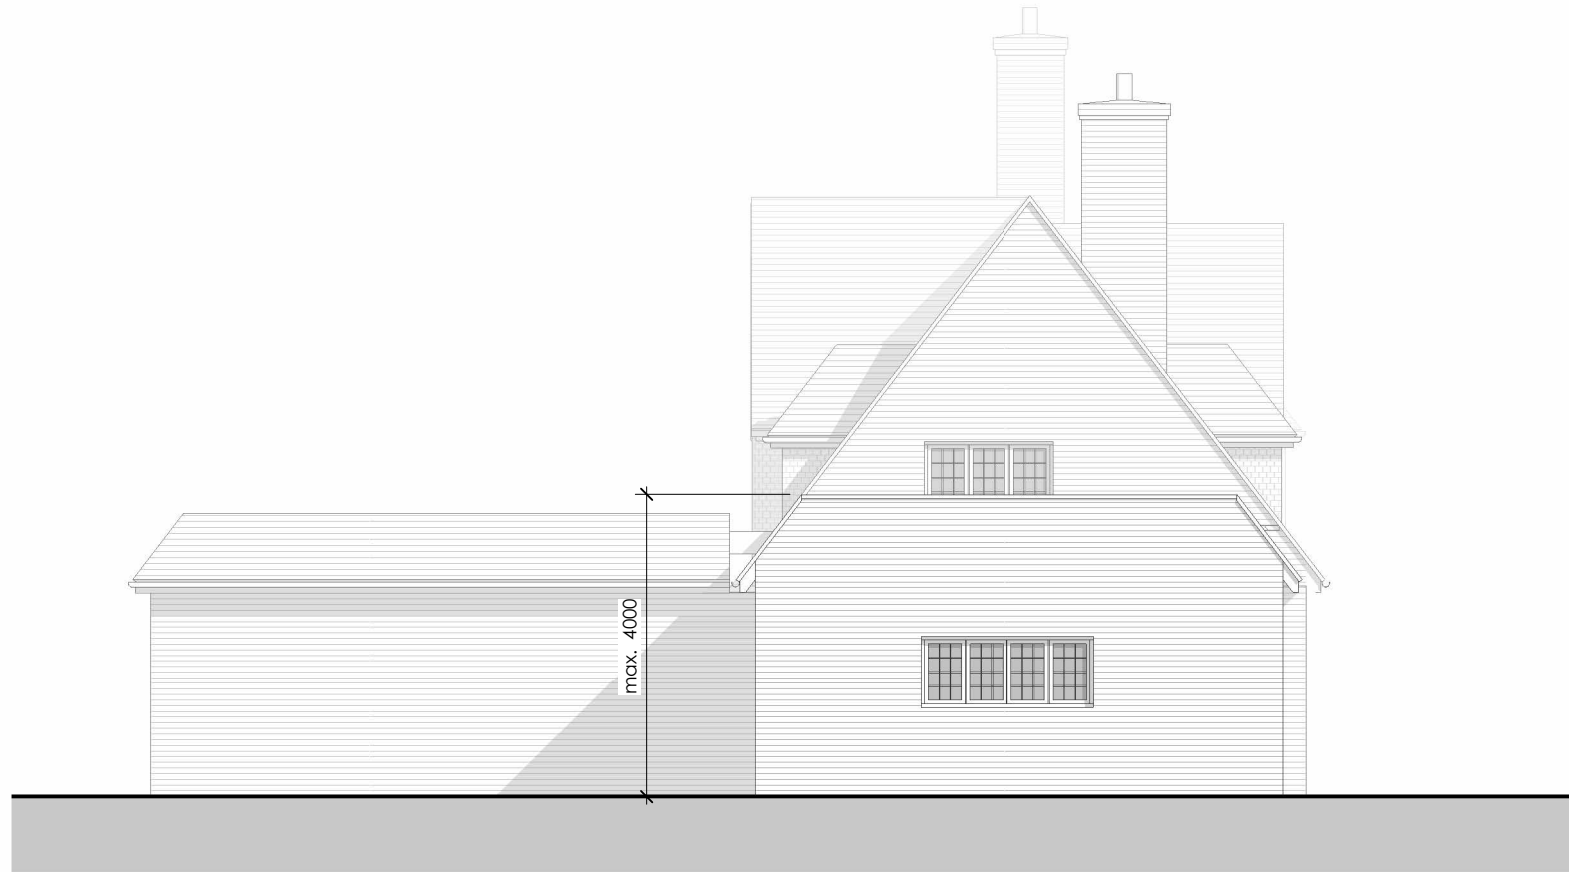

SIDE (SOUTH-WEST) ELEVATION
Scale 1:100

 

A 23/05/2025 8m extension moved from 'principal' elevation to the 'rear' elevation

Rev | Date | Comments

PRELIMINARY

CLIENT
Mr & Mrs Sakaria

PROJECT
Woodside, Pear Tree Lane, Shorne, Kent,
DA12 3JT

TITLE
Permitted Development
House
Plans and Elevations as Proposed

PROJECT NO. DATE
8768 April 2025

DRAWING NO. REVISION
8768 - SK-21 A

SCALE DRAWN
1:100@ A1 PR

CHECKED
PH

Nepiclar House, London Road,
Wrotham Heath, TN15 7TS
phone: 01732 753333
fax: 01732 753334
info@offsetarchitects.co.uk
www.offsetarchitects.com

