



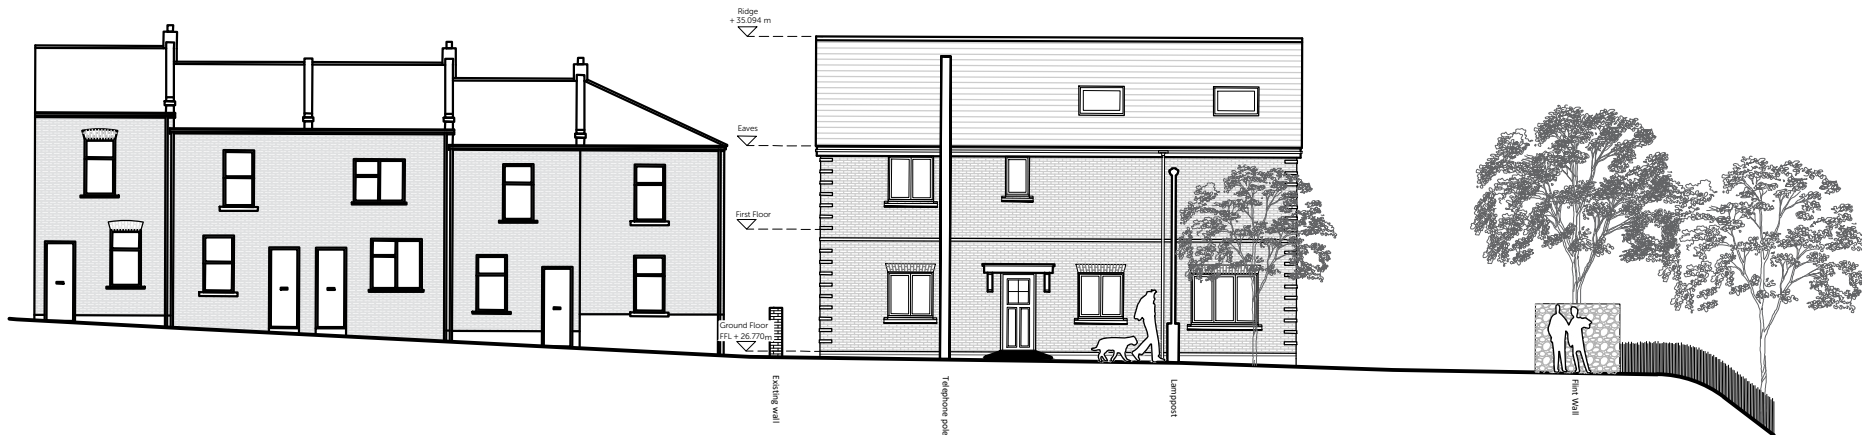

Street Elevation

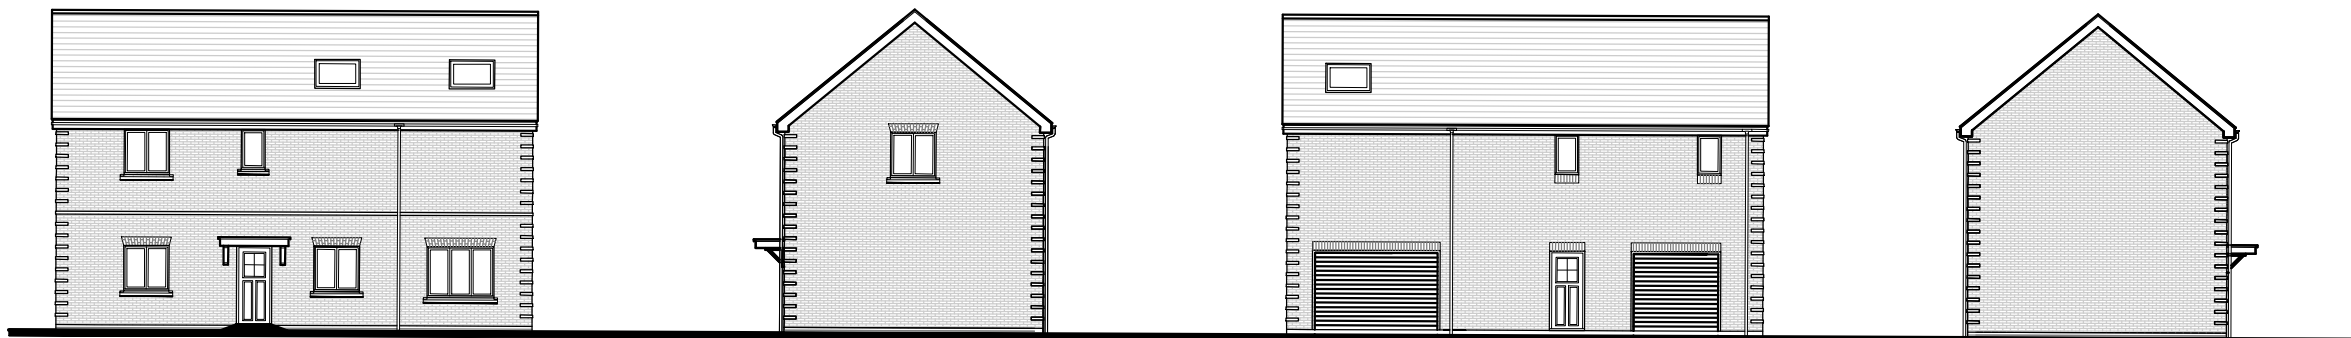



Front Elevation

Side Elevation

Rear Elevation


Side Elevation

Key Plan

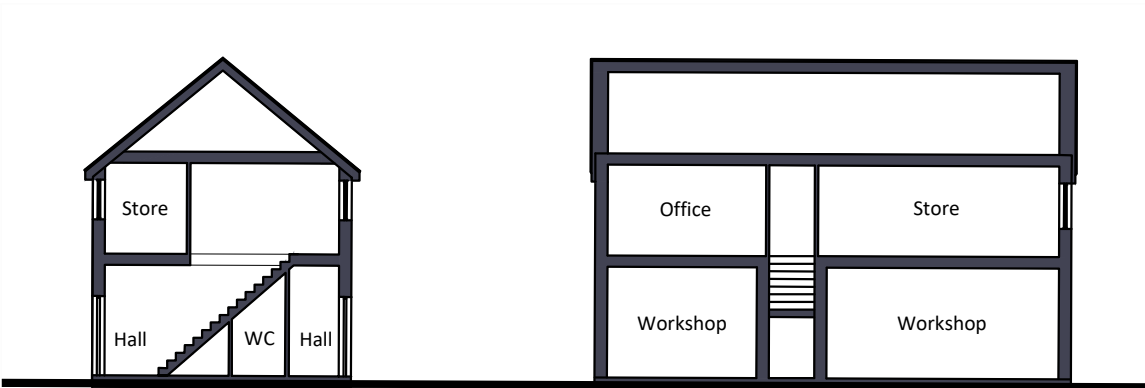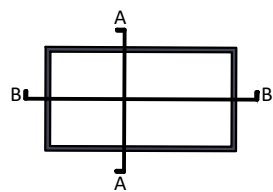

Section AA

Section BB

 

Notes:
Do not scale. All dimensions are in millimetres unless otherwise stated.
This drawing should be read in conjunction with all relevant project information and contract documentation. All dimensions to be checked prior to fabrication and or commencement of works. All works to comply with all relevant legal standards, building regulations and warranty provider requirements. Report any discrepancies, if in doubt ask.

Revisions:					
Rev	Status	Date	Description	Drn	Chkd
C01	A3	31.03.25	Planning Issue.	JMc	
C02	A3	15.04.25	Building sections added to drawing.	JMc	
C03	A3	06.05.25	Title block updated.	JMc	

Client:

Client Name: Bellway

Project Name: Land to the Northwest of Factory Road

Drawing Name: Proposed Elevations

Drawing Number: MTW-BPTW-H01-ZZ-DR-A-2001 Rev: C03 Status: S3

Project No: 25-009 RIBA Stage: 3 Drawn By: JMc Scale: 1:200 @ A1

PLANNING ISSUE

40 Norman Road,
Greenwich, London
SE10 9QX
t. 020 8293 5175
bptw.co.uk