



Scale: 1:100 (Can be scaled for planning purpose only)



www.info@kdesign.org.uk

This drawing is the property of K Design copyright is reserved by them and drawing is issued on condition that it is not copied, reproduced, retained, or disclosed to any unauthorised person without prior consent in writing of K Design.
ALL DIMENSIONS TO BE CHECKED ON SITE PRIOR TO WORK COMMENCING AND K DESIGN NOTIFIED OF ANY DISCREPANCIES TO ENABLE US TO ADVISE OCCORDINGLY.

DO NOT SCALE.

Rev.	Description	Date.

PURPOSE OF ISSUE

Planning

PROJECT

Proposed demolition or rear conservatory and garage building of double storey side extension, single storey kitchen.

TITLE

Proposed Elevations and Floor Layouts

CLIENT			Suki Nagra	
DRAWN BY	CHECKED BY	DATE		
JSP	N/A	07/10/2024		
SCALE (@ A1)		PROJECT NUMBER		
1 : 100		2421		
DRAWING NUMBER			REV	
A102			C	



Proposed West Elevation




Proposed East Elevation




Proposed South Elevation




Proposed North Elevation

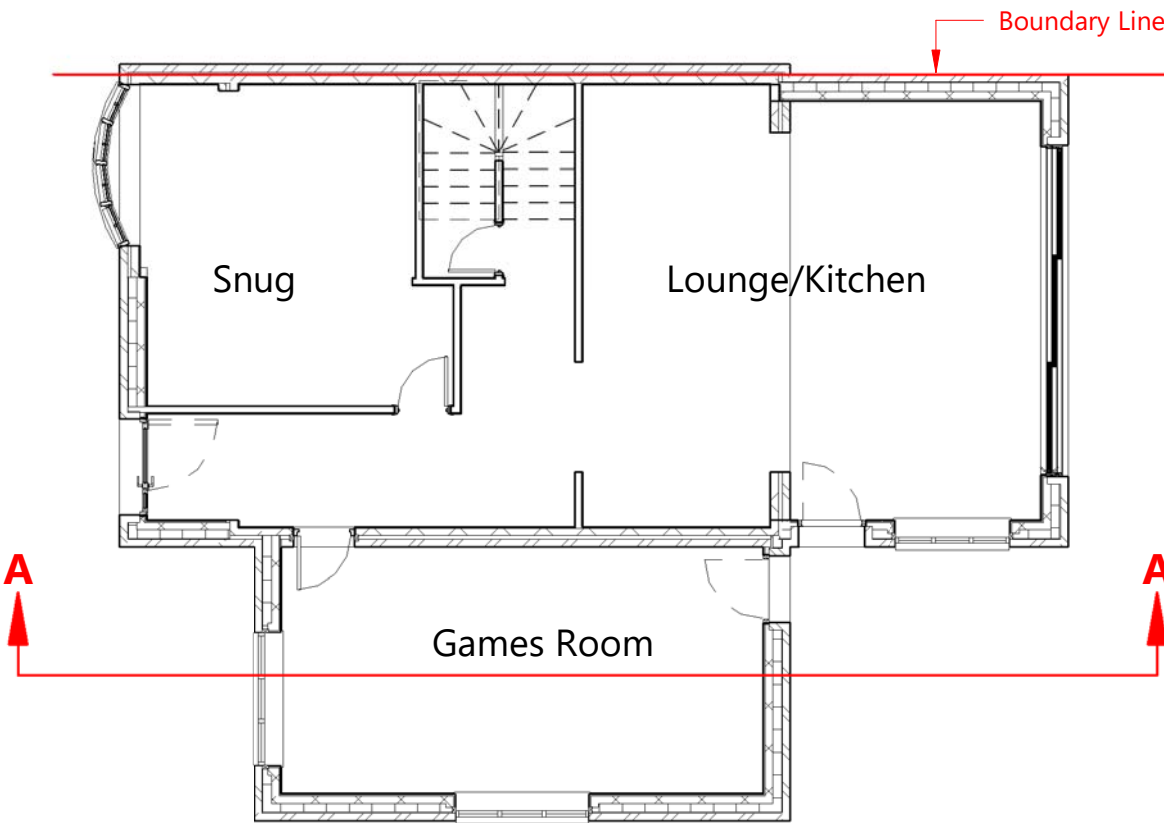

Proposed Groundfloor Layouts

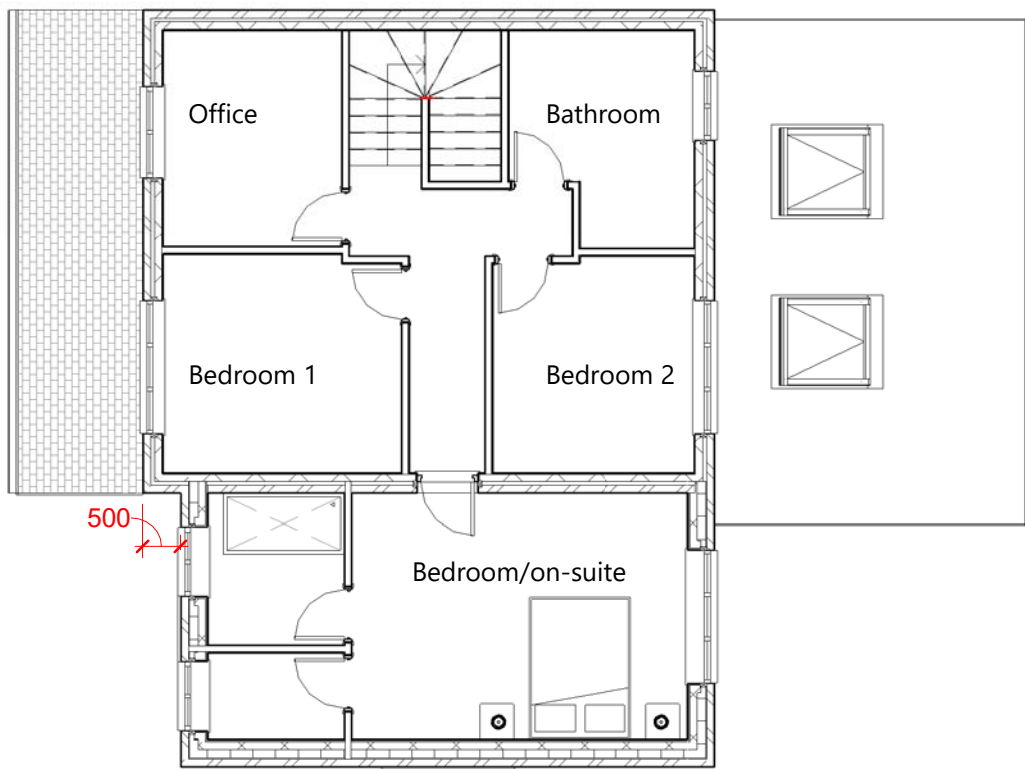

Proposed Firstfloor Layout

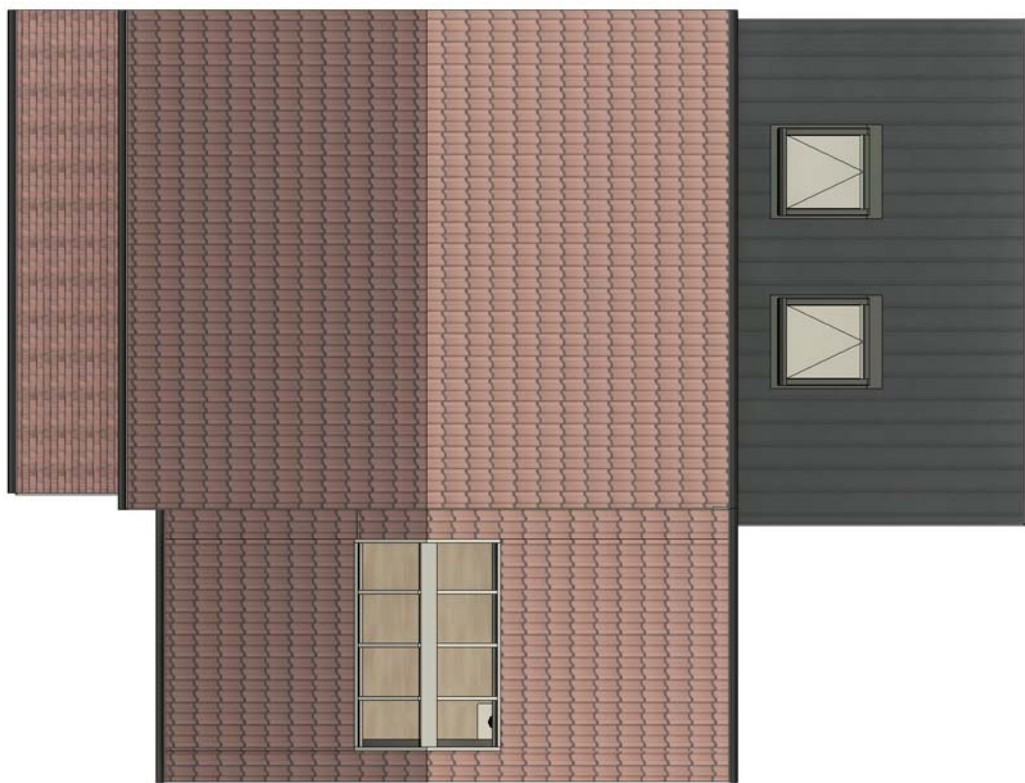

Proposed Roof Plan



Section: A-A

