




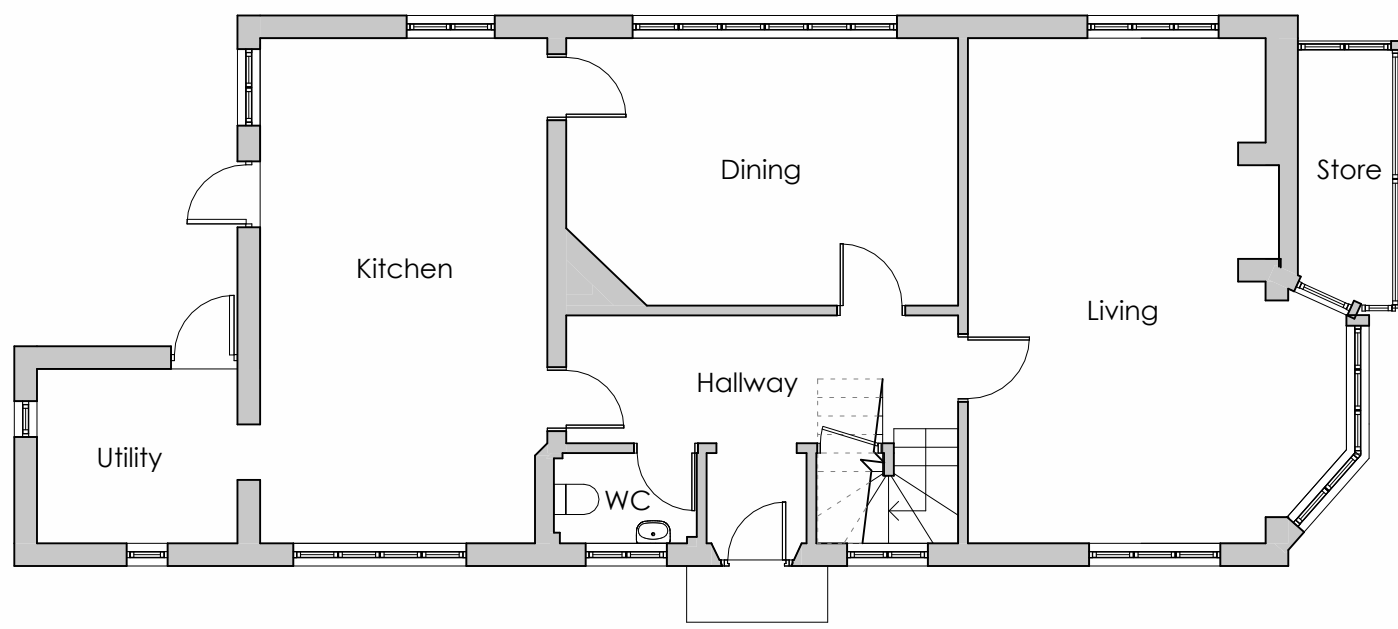

GROUND FLOOR PLAN
Scale 1 : 100

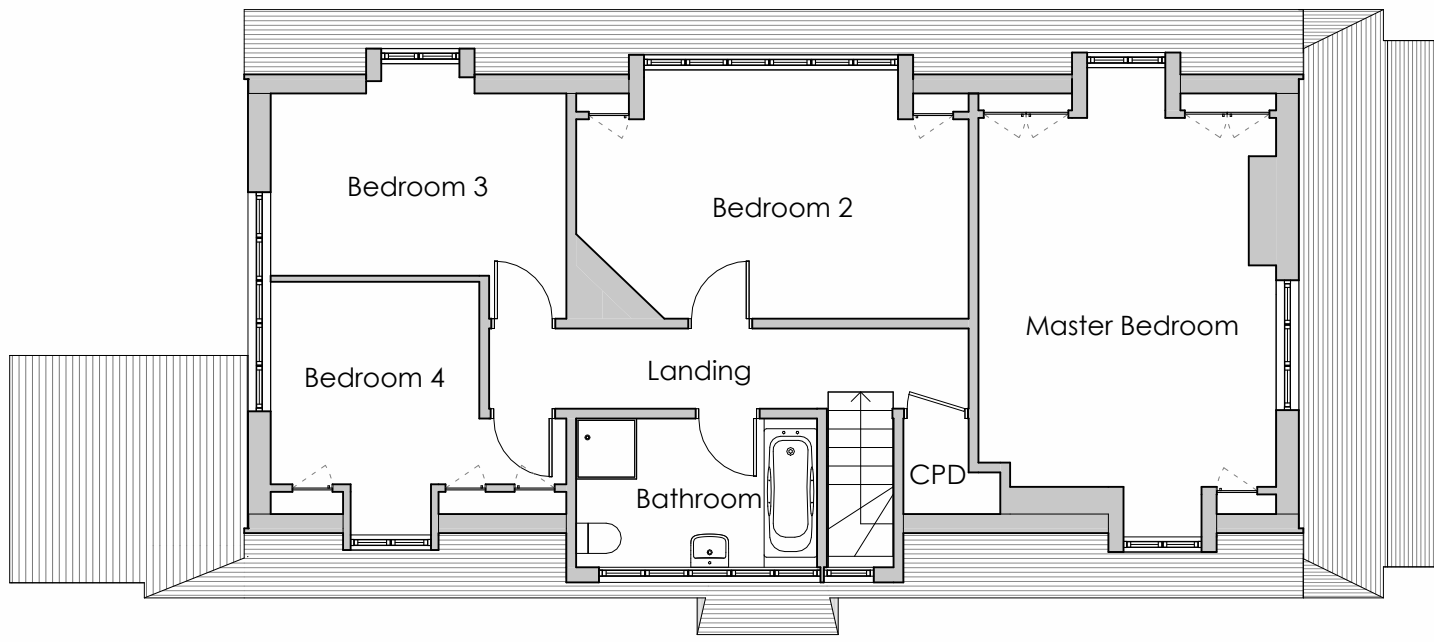

FIRST FLOOR PLAN
Scale 1 : 100

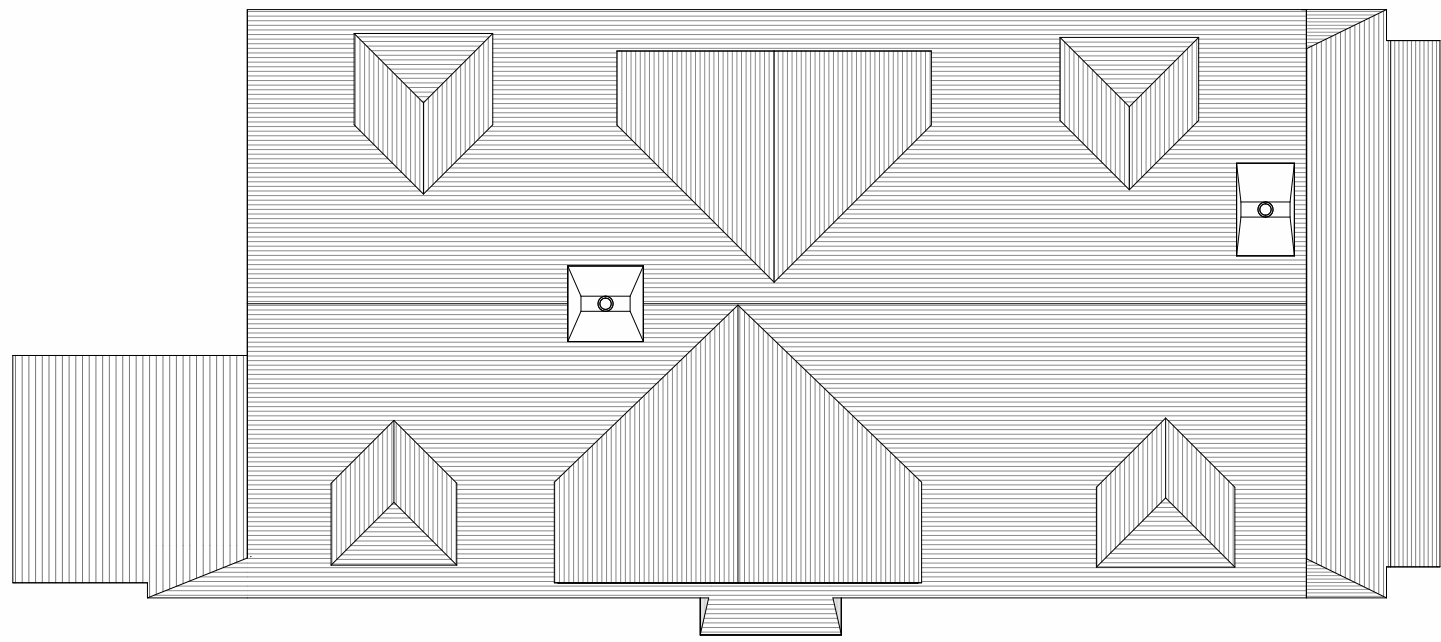

ROOF PLAN
Scale 1 : 100




FRONT (SOUTH-EAST) ELEVATION
Scale 1 : 100




SIDE (SOUTH-WEST) ELEVATION
Scale 1 : 100

GARAGE:

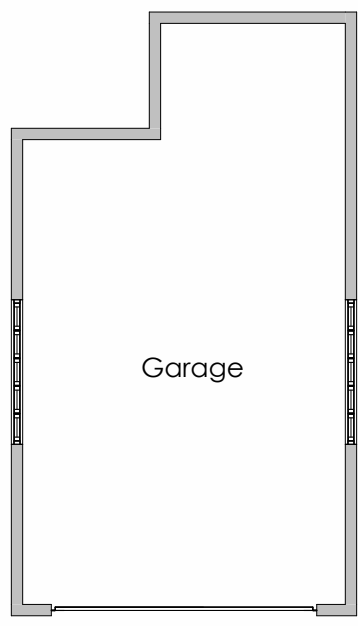

GROUND FLOOR PLAN
Scale 1 : 100

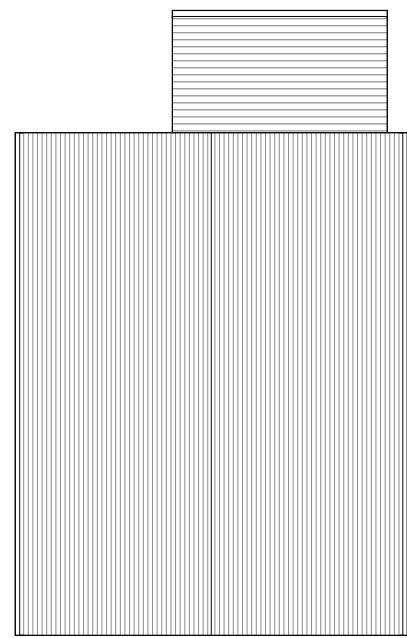


ROOF PLAN
Scale 1 : 100




REAR (NORTH-WEST) ELEVATION
Scale 1 : 100




SIDE (NORTH-EAST) ELEVATION
Scale 1 : 100

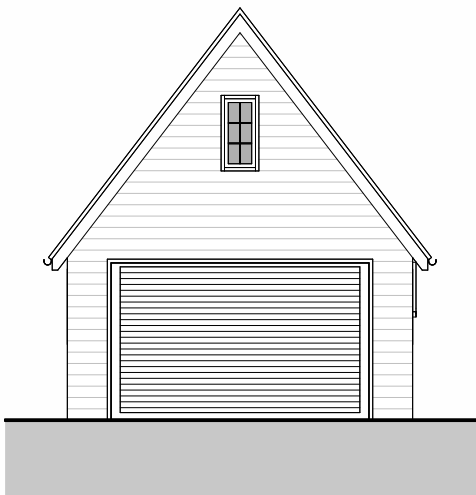


FRONT ELEVATION
Scale 1 : 100

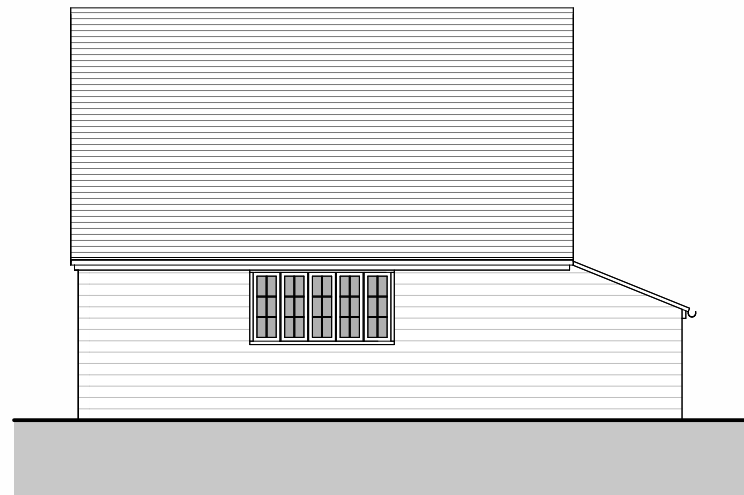


SIDE ELEVATION
Scale 1 : 100

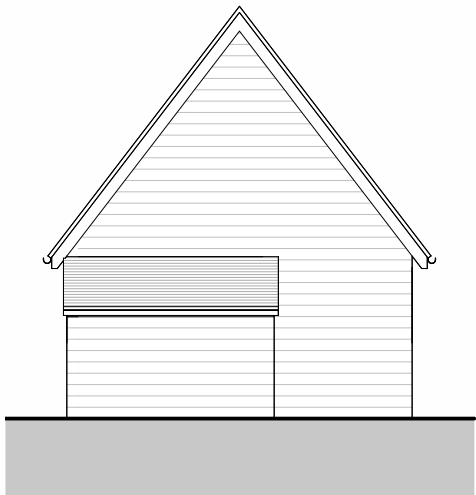

REAR ELEVATION
Scale 1 : 100

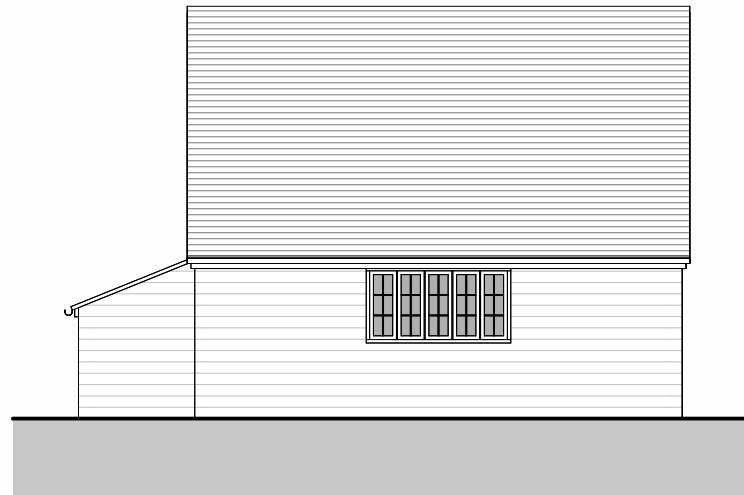

SIDE ELEVATION
Scale 1 : 100

 

Rev	Date	Comments
-----	------	----------

PRELIMINARY

CLIENT
Mr & Mrs Sakaria

PROJECT
Woodside, Pear Tree Lane, Shorne, Kent,
DA12 3JT

TITLE
Existing House and Garage
Plans and Elevations

PROJECT NO. 8768
DATE November 2024

DRAWING NO. 8768 - SK-05
REVISION

SCALE 1 : 100@ A1
DRAWN AM

CHECKED PH

Nepicor House, London Road,
Wrotham Heath, TN15 7RS
phone: 01732 753333
fax: 01732 753334
info@offsetarchitects.co.uk
www.offsetarchitects.com

