




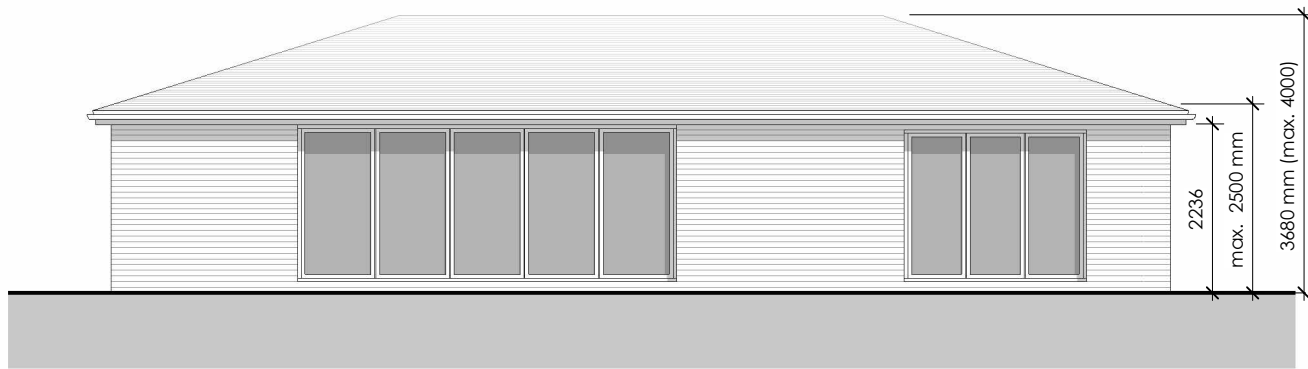


South West Elevation
Scale 1 : 100

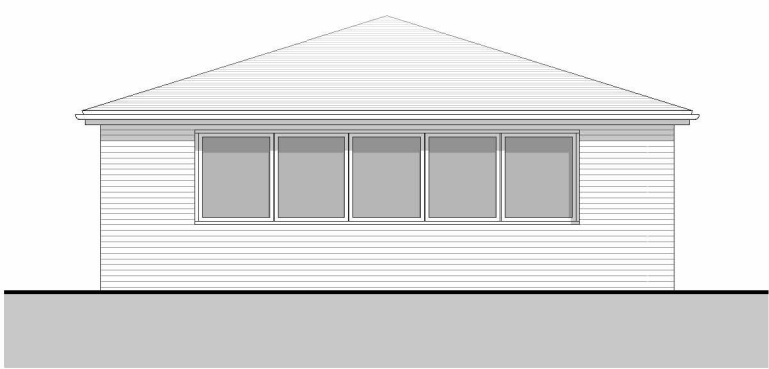


South East Elevation
Scale 1 : 100

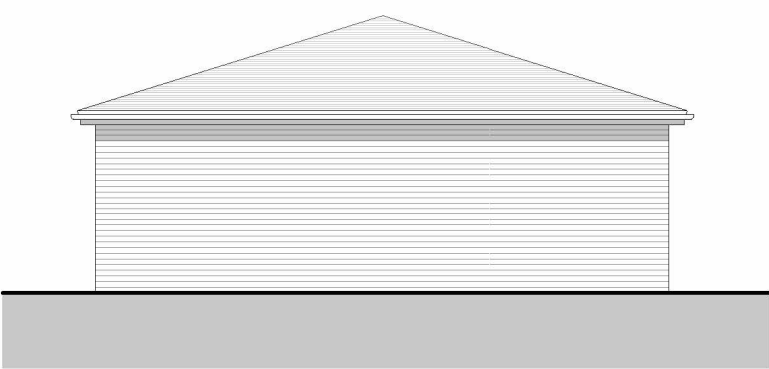


North West Elevation
Scale 1 : 100

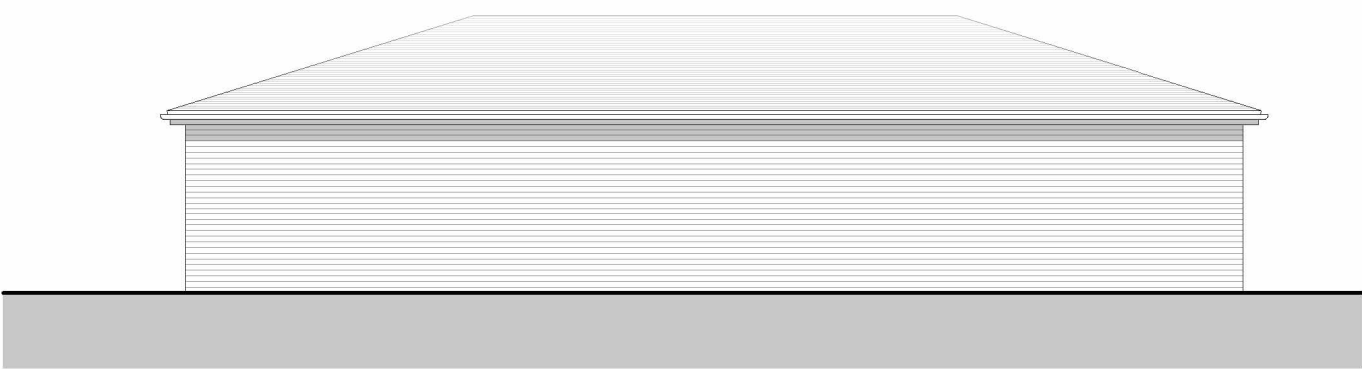

North East Elevation
Scale 1 : 100

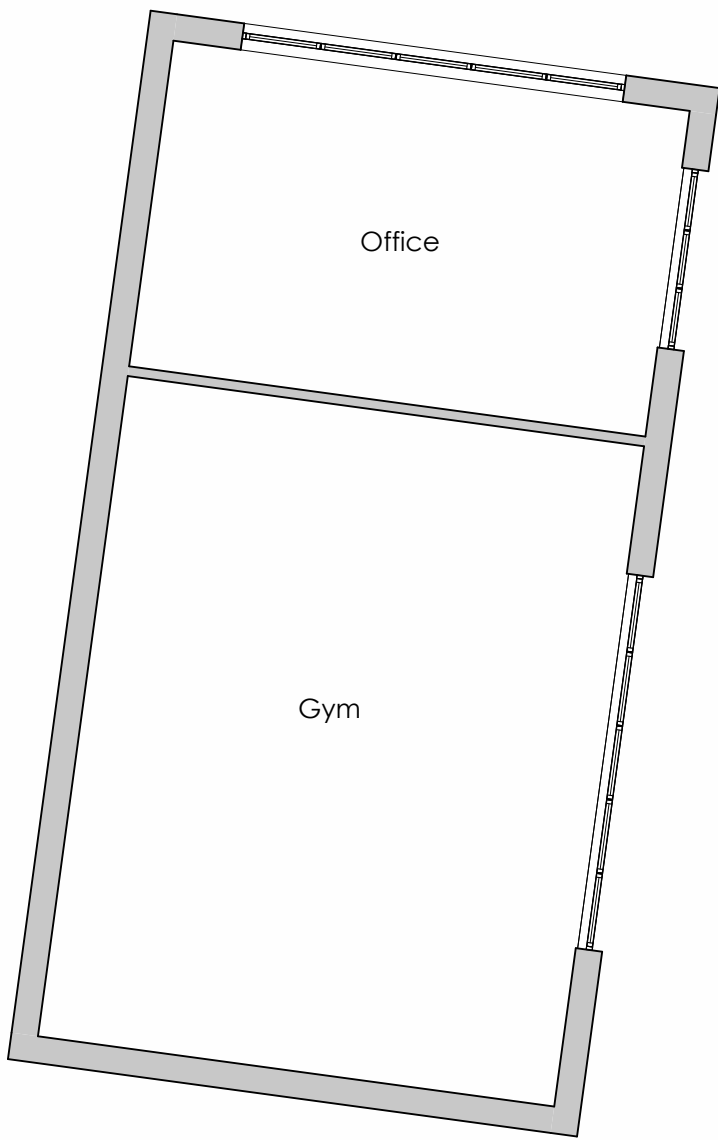

GROUND FLOOR PLAN
Scale 1 : 100

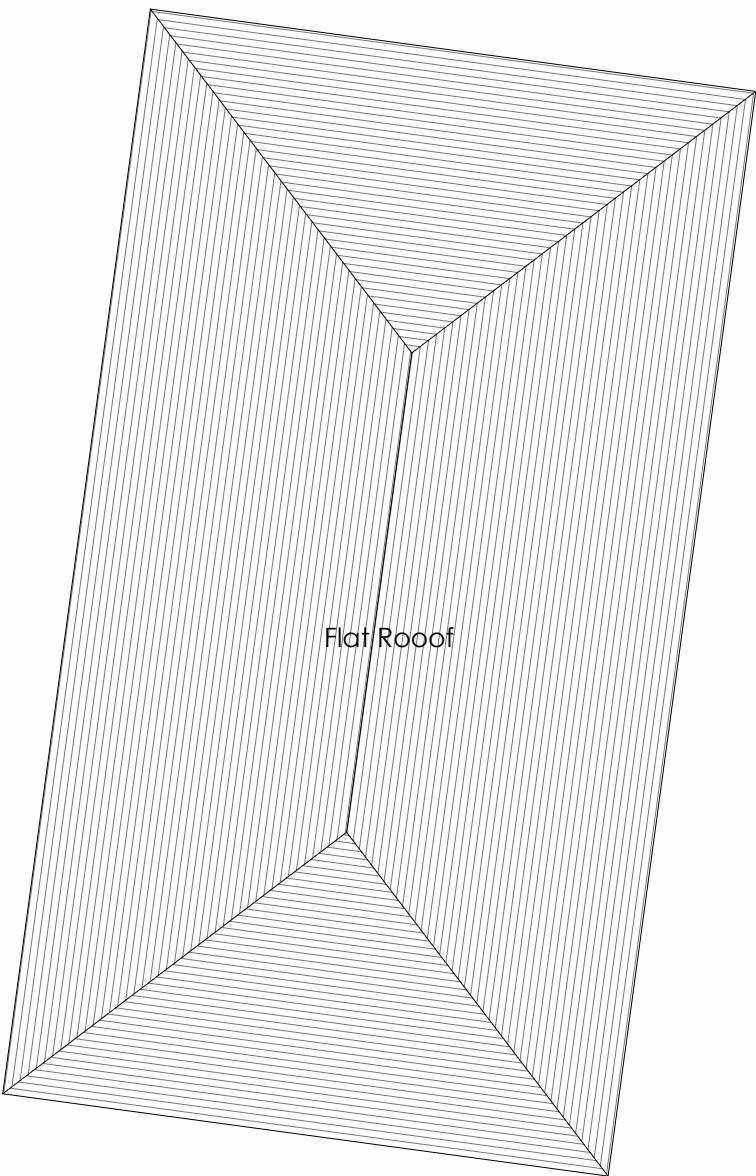

ROOF PLAN
Scale 1 : 100

A 28/05/2025 Addition dimension added to elevation

Rev	Date	Comments
-----	------	----------

PRELIMINARY

CLIENT
Mr & Mrs Sakaria

PROJECT
Woodside, Pear Tree Lane, Shorne, Kent,
DA12 3JT

TITLE
Permitted Development
Out Building
Plans and Elevations as Proposed

PROJECT NO.	DATE
8768	April 2025

DRAWING NO.	REVISION
8768 - SK-22	A

SCALE	DRAWN	CHECKED
1 : 100@ A1	PR	PH

Nepical House, London Road,
Wrotham Heath, TN15 7RS
phone: 01732 753333
fax: 01732 753334
info@offsetarchitects.co.uk
www.offsetarchitects.com

