

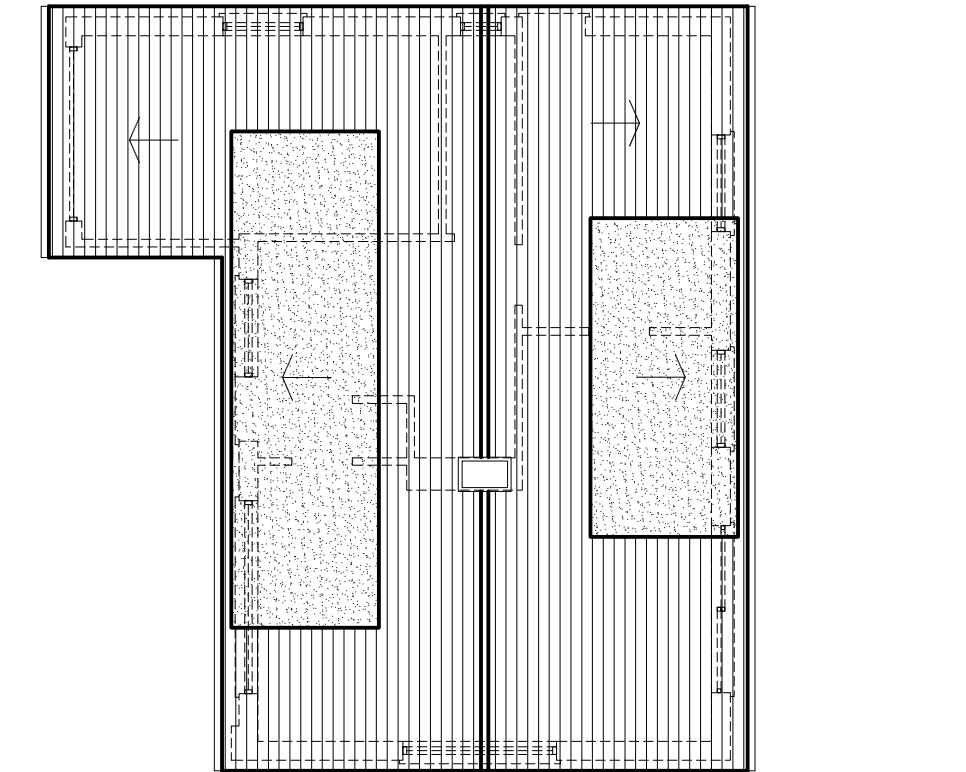


The Contractor is to check all dimensions on site and report any discrepancies to the Contract Administrator. This drawing is to be read in conjunction with all other standard documentation.

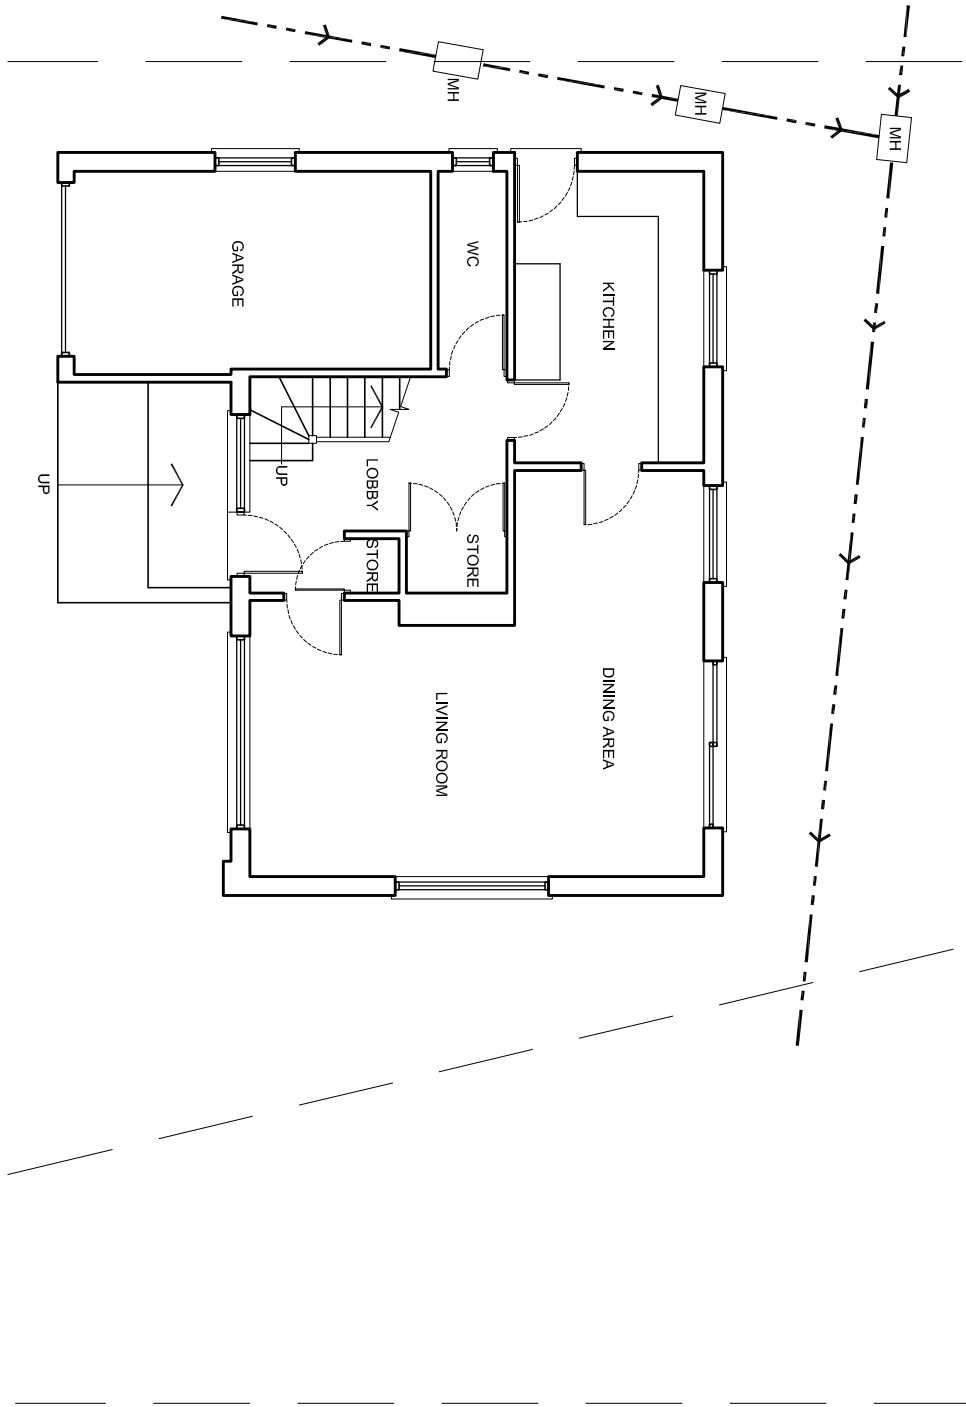

EXISTING GROUND FLOOR PLAN

EXISTING ROOF PLAN

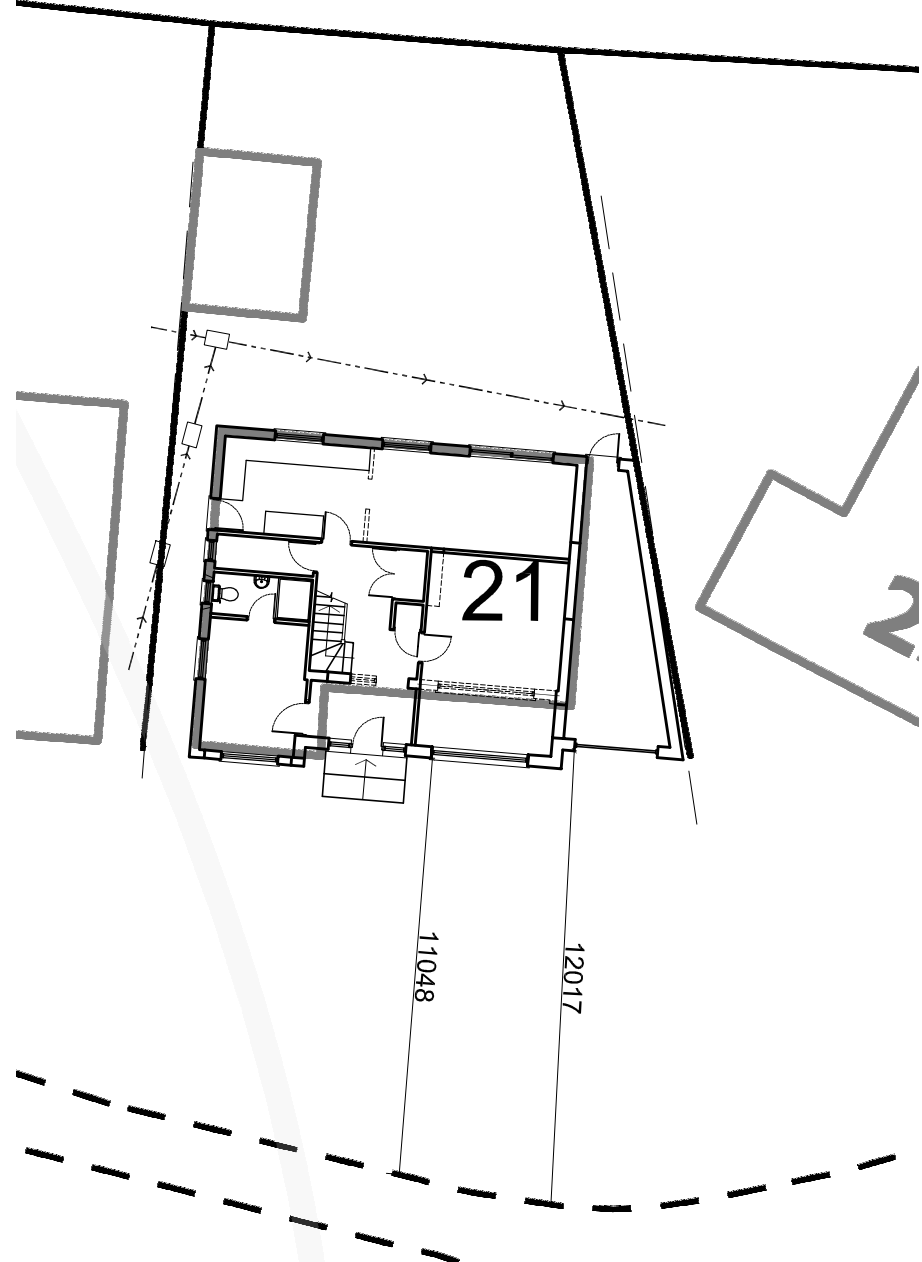

PROPOSED BLOCK PLAN - SCALE 1:200

rev.	description	date	chkd.
	93 Colmandene Crescent, Orpington, Kent BR5 2RA 020 3004 9238 07931 931 035 s.nappal@dapconsultants.co.uk www.dapconsultants.co.uk		

project : 21 Cheshunt close, Meopham
Gravesend

drawing title :

Existing Floor Plans

drawn: MV	chkd : SS	date: 27.05.2025
status: Planning		scale: 1:100@A3
proj no : 2784	drg no: 02	rev no: