


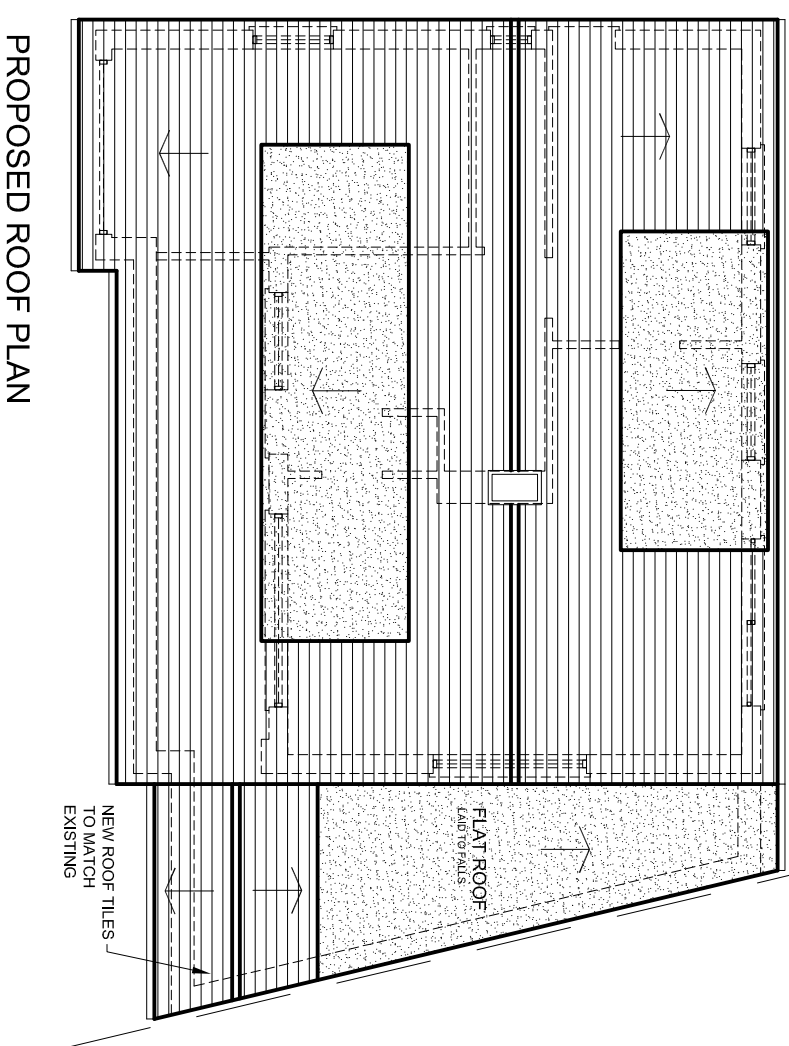

PROPOSED GROUND FLOOR PLAN

PROPOSED ROOF PLAN

rev.	description	date	chkd.
	 93 Colmandene Crescent, Orpington, Kent BR5 2RA 020 3004 9238 07931 931 035 s.nagpal@dapconsultants.co.uk www.dapconsultants.co.uk		

project :
21 Cheshunt close, Meopham
Gravesend

drawing title :

Proposed Floor Plans

drawn: MV		chkd : SS	date: 27.05.2025
status:		scale: 1:100@A3	
Planning			
proj no : 2784	dig no: 04	rev no:	