




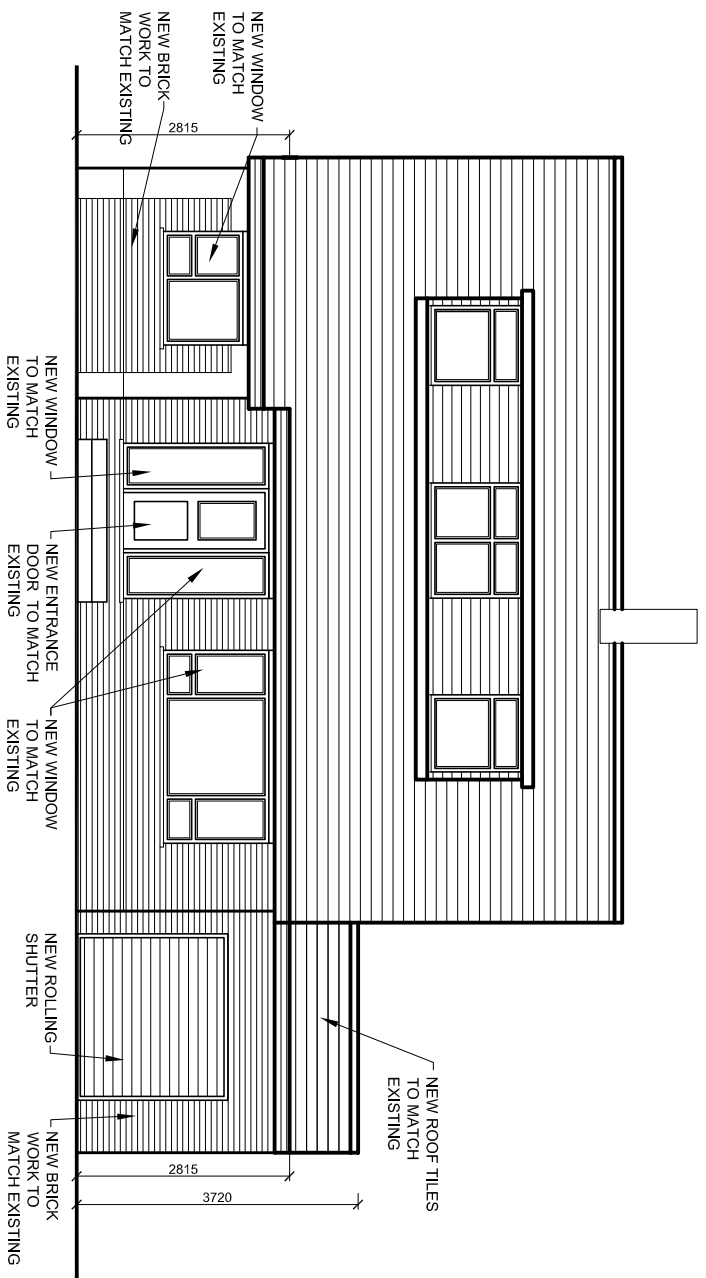


PROPOSED FRONT ELEVATION

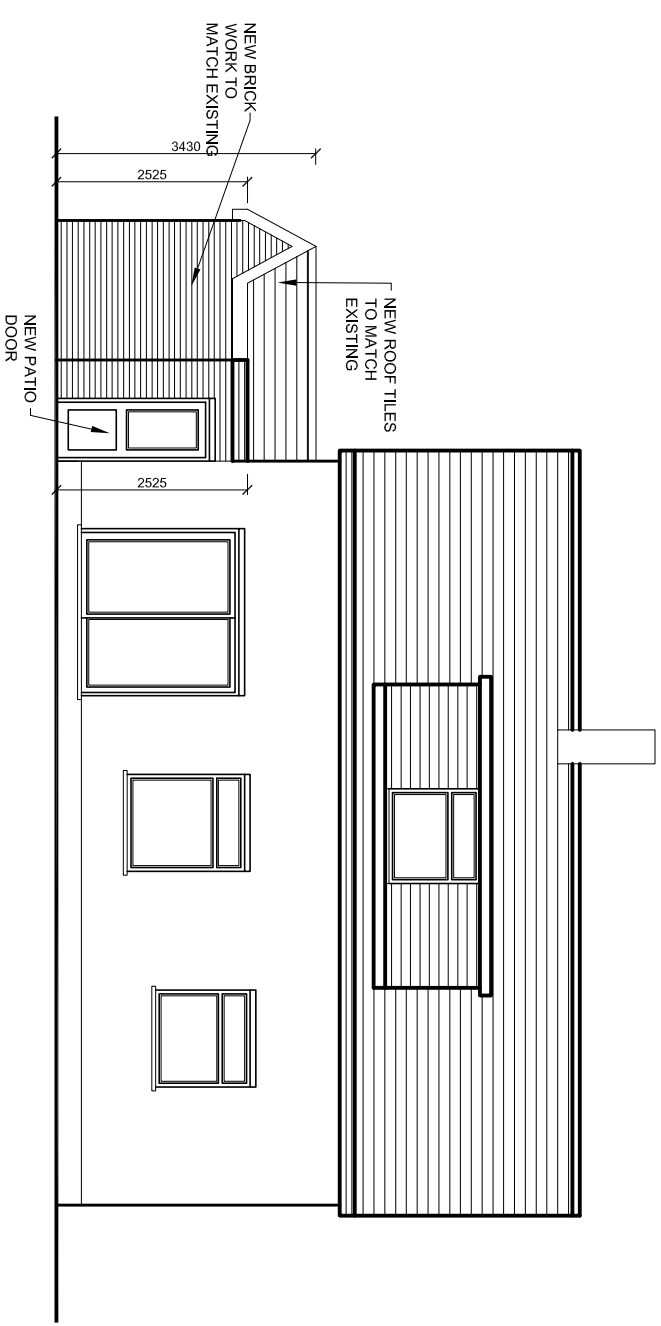

PROPOSED REAR ELEVATION

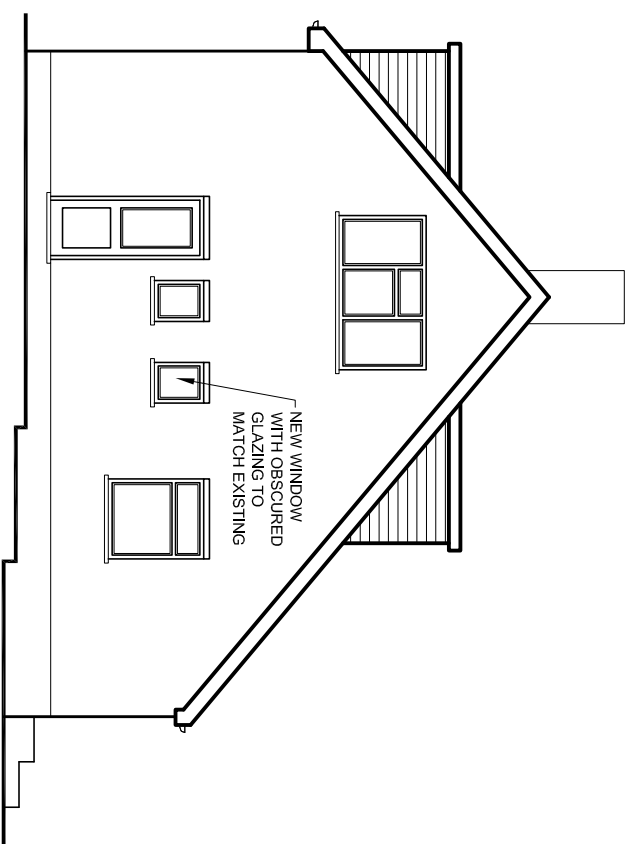

PROPOSED SIDE ELEVATION

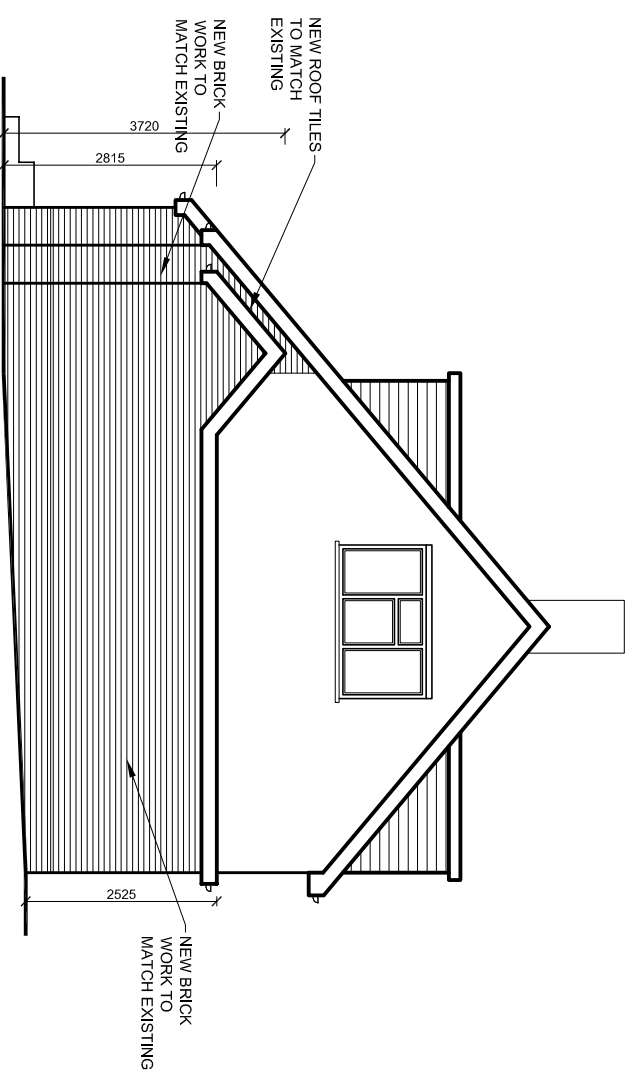

PROPOSED SIDE ELEVATION

rev.	description	date	chkd.
	 93 Coltmandene Crescent, Orpington, Kent BR5 2RA 020 3004 9238 07931 931 035 s.nagpal@dapconsultants.co.uk www.dapconsultants.co.uk		

project : 21 Cheshunt close, Meopham
Gravesend

drawing title :

Proposed Elevations

drawn: MV	chkd : SS	date: 27.05.2025
status: Planning		
proj no : 2784	dig no: 05	rev no:
scale: 1:100@A3		