

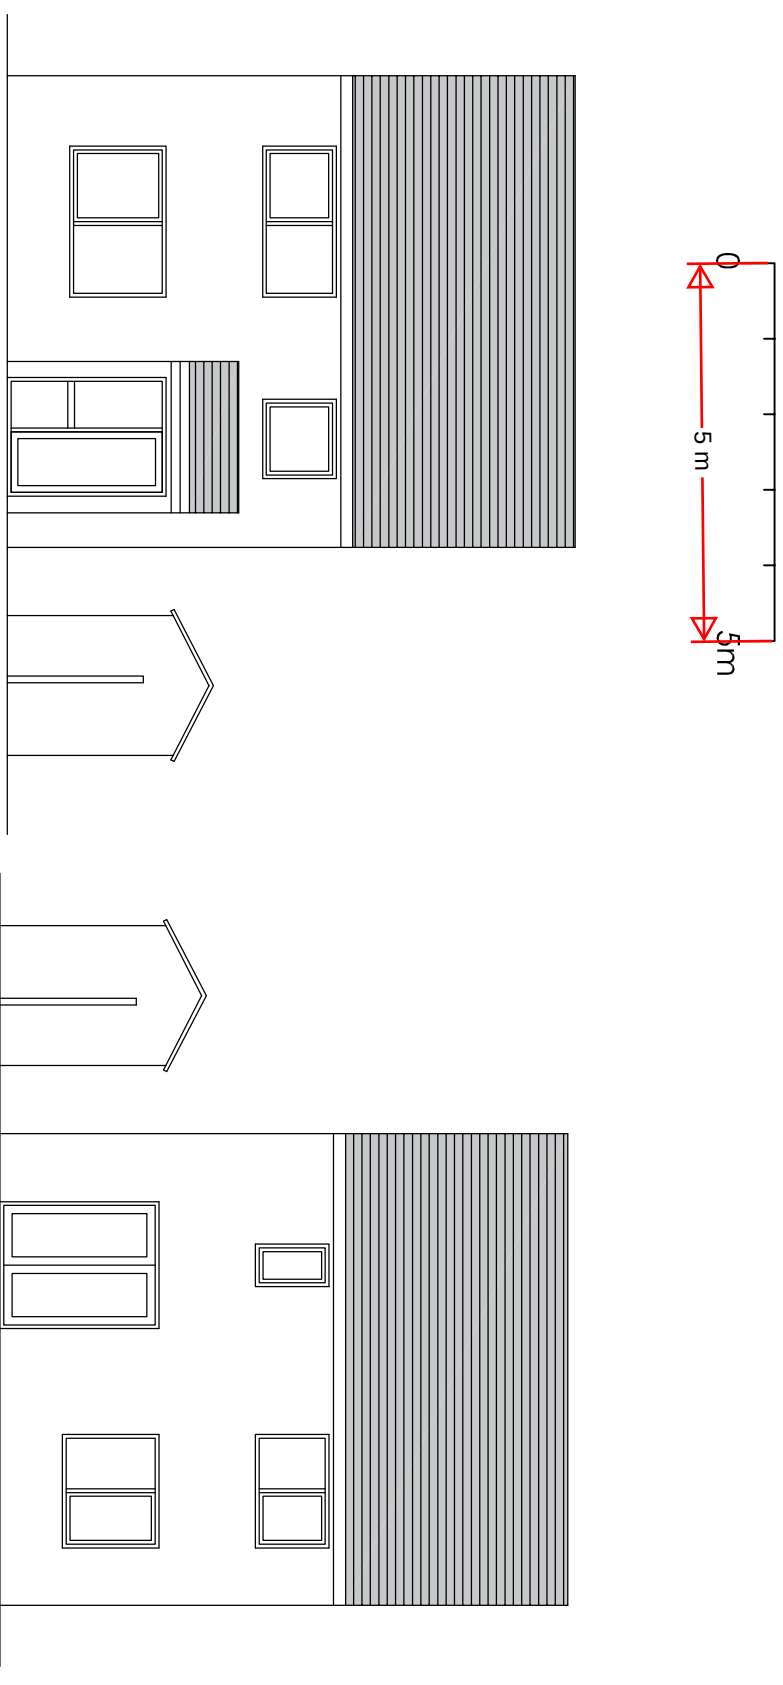


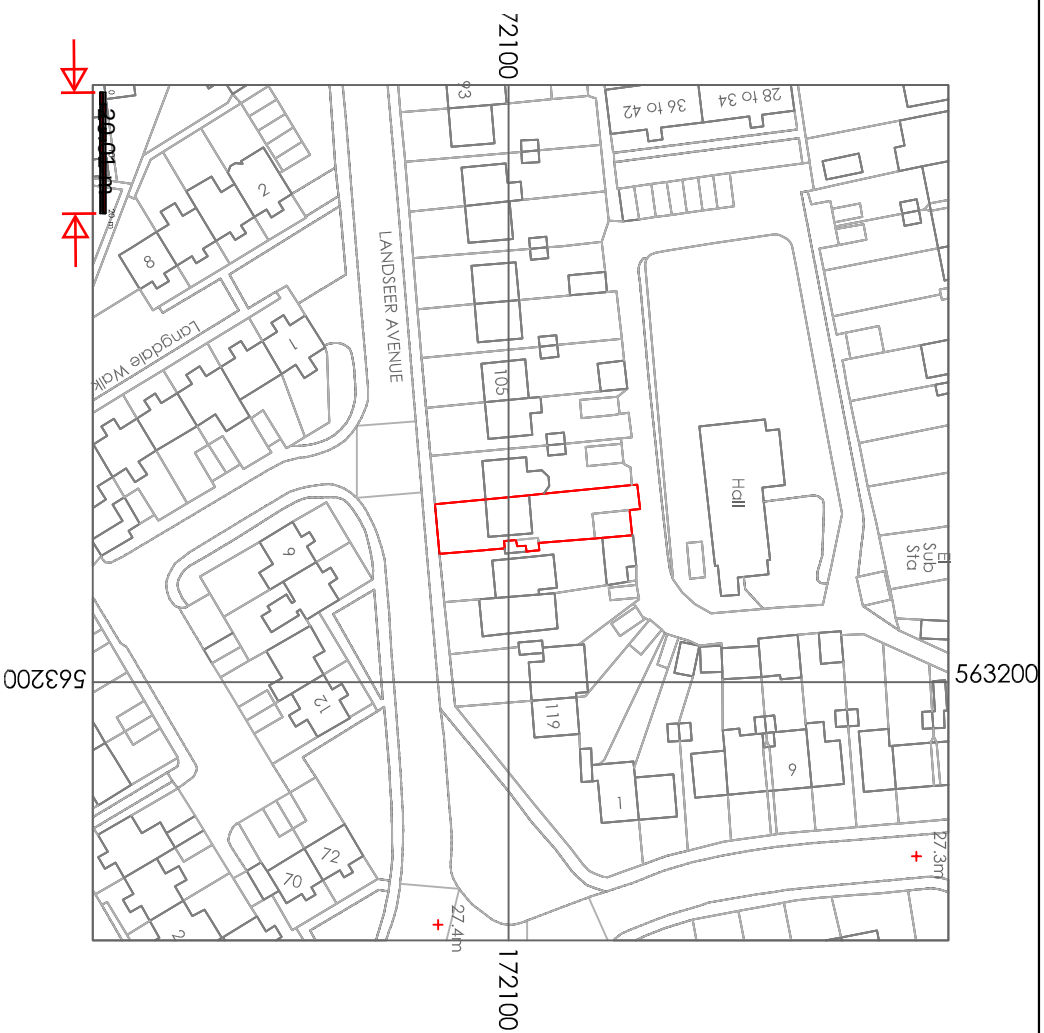


EXISTING FRONT ELEVATION

EXISTING REAR ELEVATION

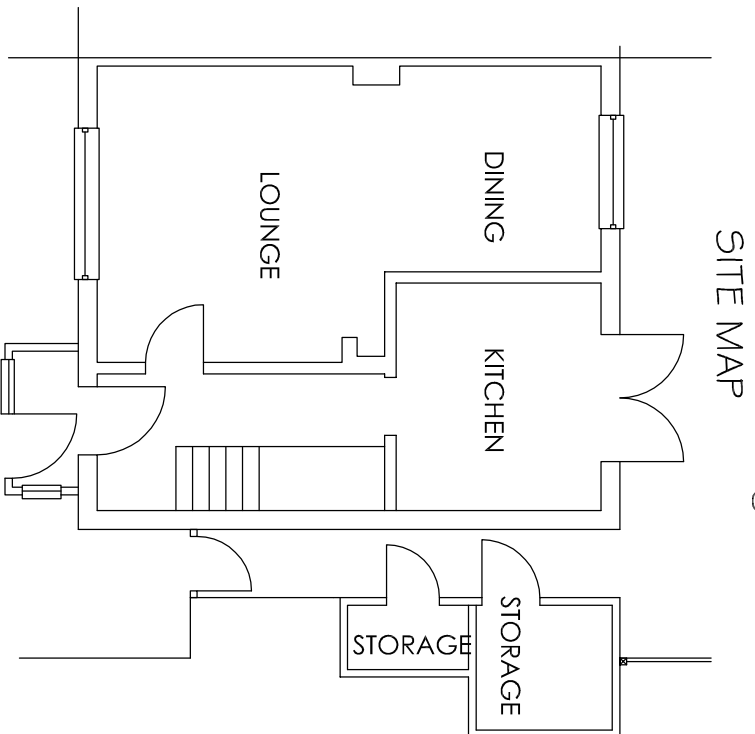

SITE MAP

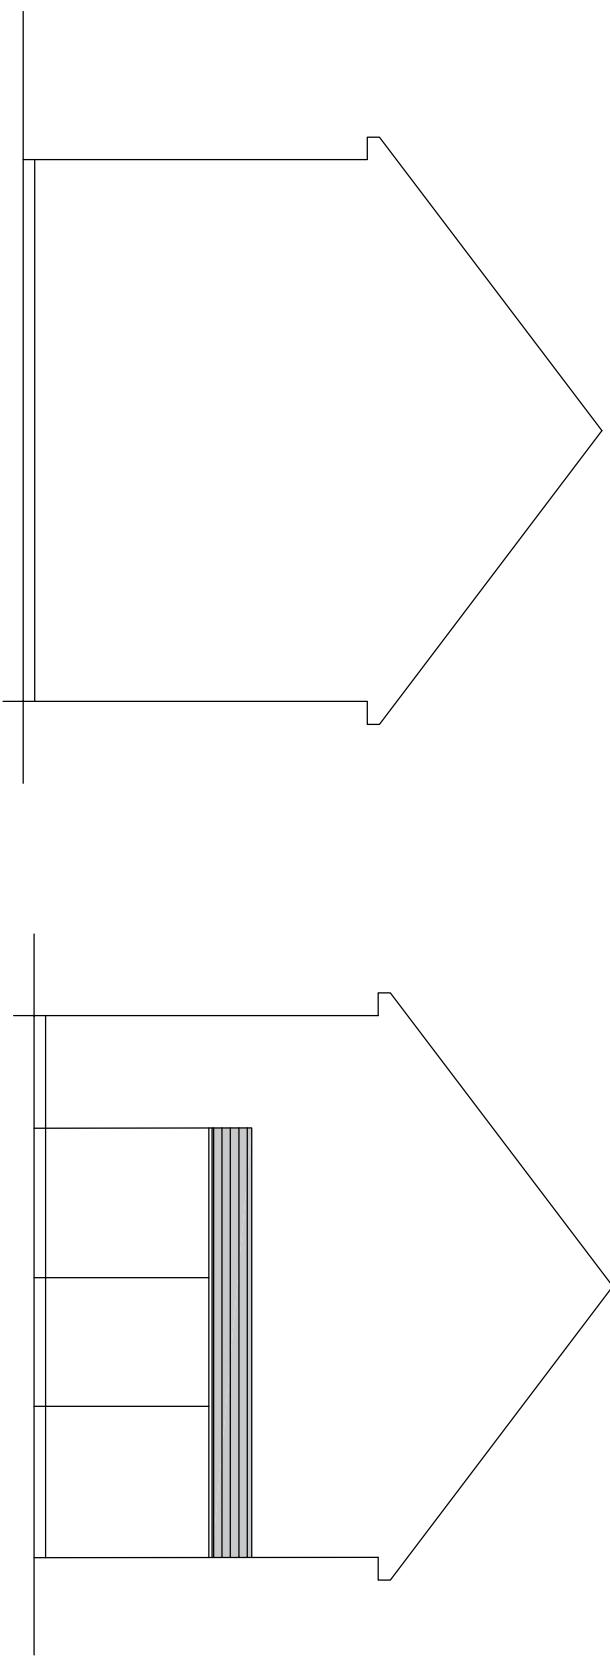

EXISTING FLOOR PLAN

EXISTING SIDE ELEVATION (view from No. 109)

EXISTING SIDE ELEVATION (view from No. 113)

Project
Mr & Mrs I I I Landseer Av. Northfleet Gravesend Kent DA11 8NW
Rear and part Side Extension

H Channa

Picarooms Maidstone Road Platt Kent TN11 5 8LB
Tel: 07828277909 E-mail: hbchanna@tiscali.co.uk

Drawing Title

Site Map, Existing Floor Plan and Elevations

				H Channa Picaroons Maidstone Road Platt Kent TN15 8LB Tel: 07828277909 E-mail: hbchanna@tiscali.co.uk		
Rev	Description	Date	Drawn	Date	Scale	Drawing No.
			HC	April 24	1:1250 1:100	1111A/A3/01