


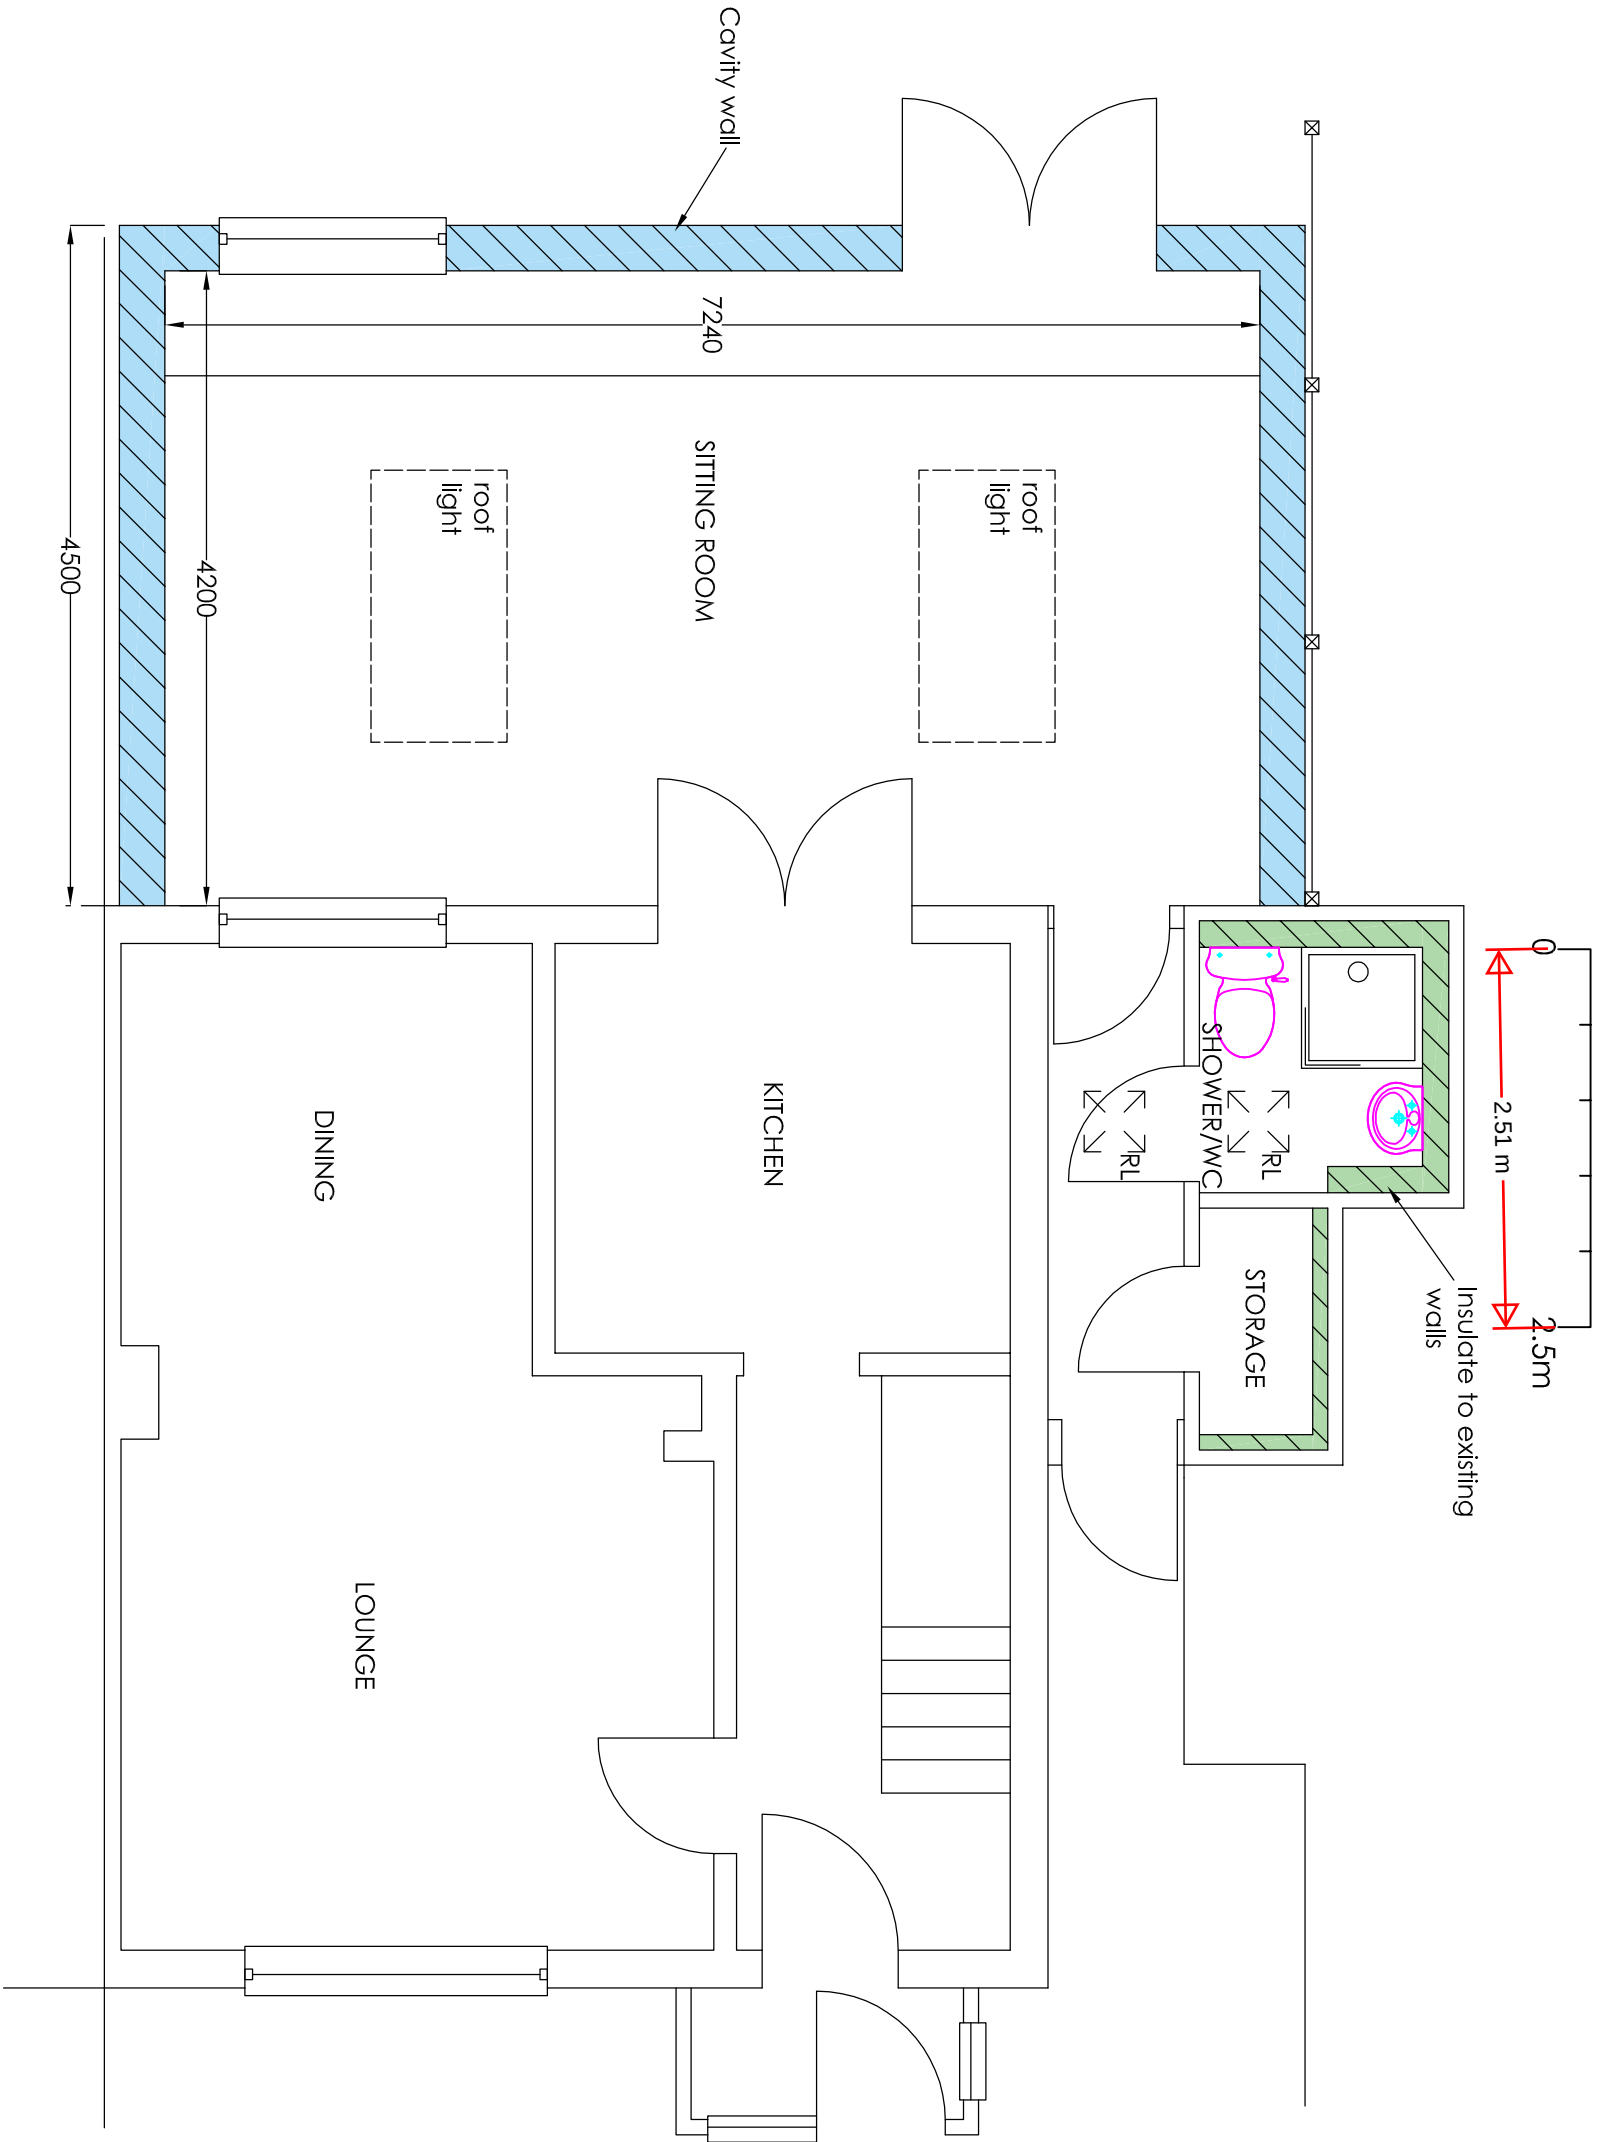

Project		Mr & Mrs 111 Landseer Av. Northfleet Gravesend Kent DA11 8NW		Rear and part Side Extension	
Drawing Title		Proposed Floor Plan		Rev	
Description		Date		Drawn	
Date		Scale		Drawing No.	
HC		Apr1 24		1:50	
111 LA/A3/O3		H Channa		Picaroons Maidstone Road Platt Kent TN15 8LB	
Tel: 07828277909		E-mail: hbechanna@tiscali.co.uk			