
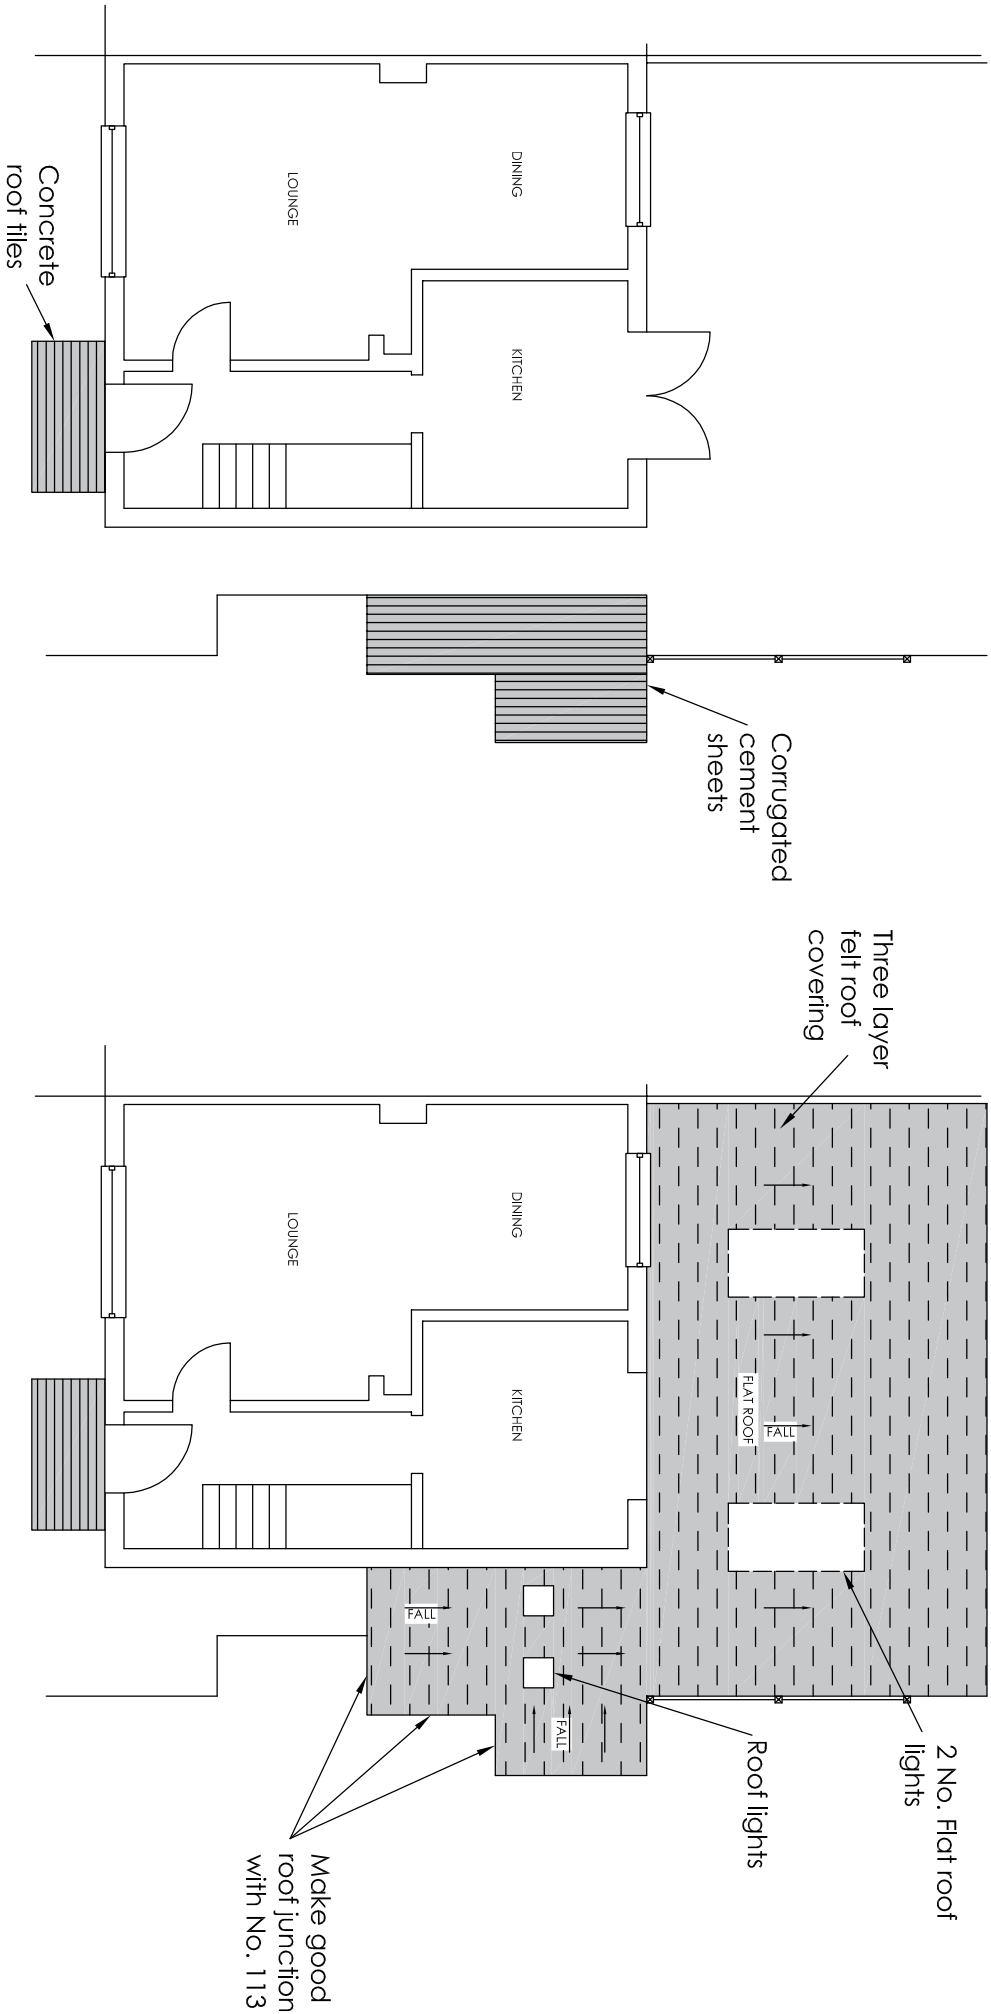


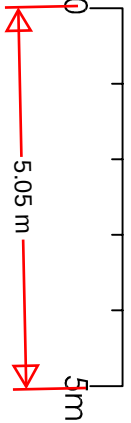

Existing Roof Plan

Proposed Roof Plan

Project		Mr & Mrs 111 Landseer Av. Northfleet Gravesend Kent DA11 8NW		Rear and part Side Extension	
Drawing Title		Existing and Proposed Roof Plans		H Channa Picarroons Maidstone Road Platt Kent TN15 8LB Tel: 07828277909 E-mail: hbehanna@tiscali.co.uk	
Rev		Description		Date	
Drawn		Date		Scale	
HC		April 24		1:100	
				Drawing No.	
				111LA/A3/O4	