





Proposed Street Elevation facing Parrock Street Car Park (East)

17.000m AOD
Elevation 3

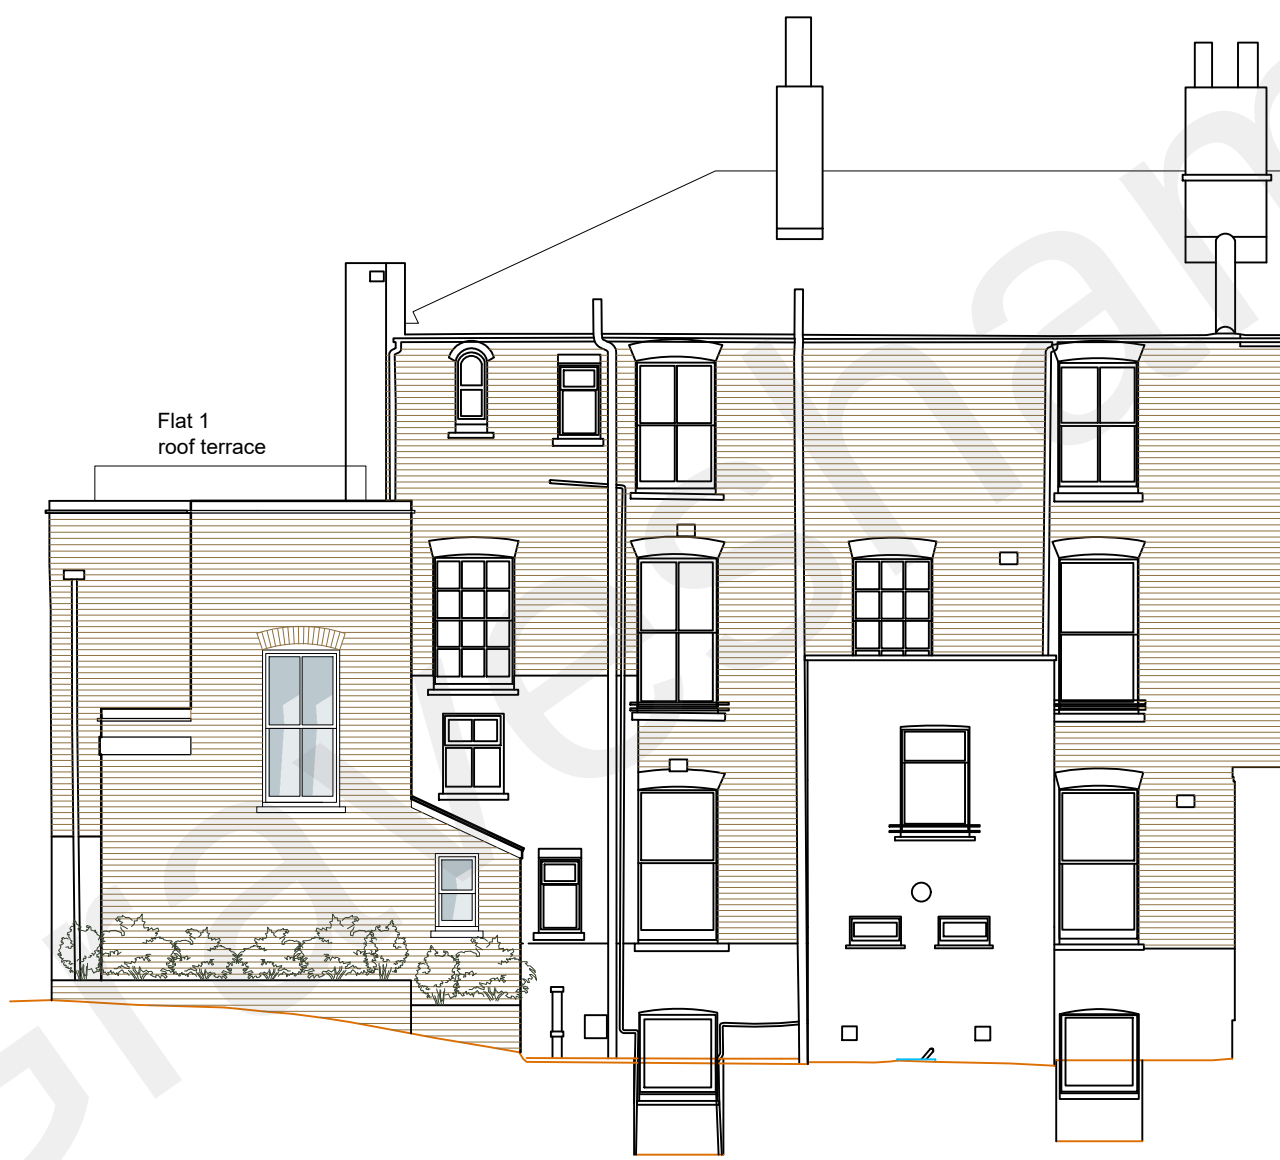

Proposed Rear Elevation (East)

17.000m AOD
Elevation 3

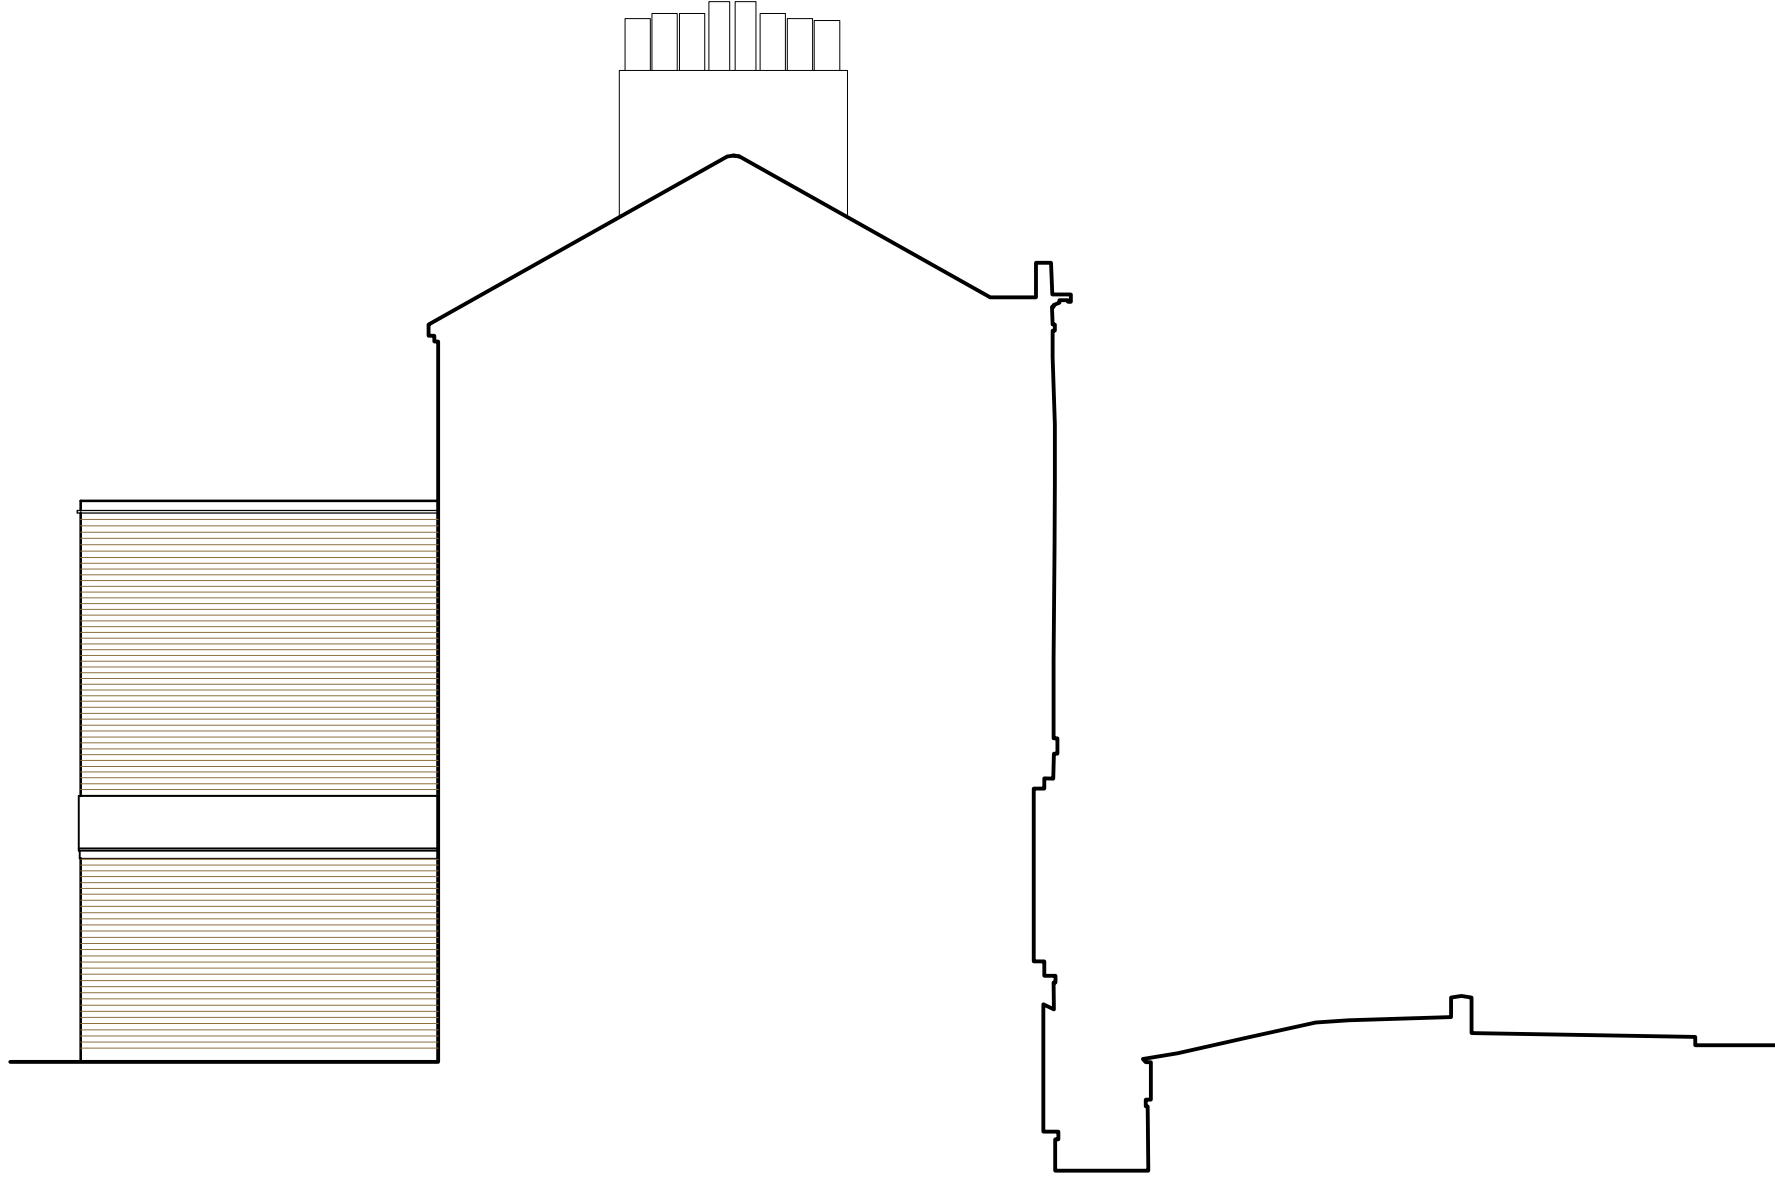

NOTES
Do not scale

Verify all dimensions on site before commencing any work or preparing any shop drawings

All building materials, components and workmanship to comply with the appropriate Public Health Acts, Building Regulations, British & European Standards and Codes of Practice and to the appropriate manufacturers recommendations.

For all specialist work see relevant drawings

All schemes to be set out completely including buildings, roads, drainage and levels prior to the commencement of works

Sites to be checked against Land Registry plans and any necessary Easements to be established

Any discrepancies, errors or omissions to be reported to the architect for further instructions before commencement of works

K		
J		
H		
G		
F		
E		
D		
C		
B		
A		
Date	Revisions	By

D

A

C

Architects

21 Stone Street, Gravesend, Kent, DA11 0NP

Tel: 01474 566996 Fax: 01474 320374

Design@DACarchitects.co.uk

Project Title

James Pilcher House
48 - 50 Windmill Street
Gravesend
DA12 1BG

Client

Mr D. Lowe

Drawing Title

Eastt and North Elevations
As Proposed

Scale	Date	Drawn By
1:100 @ A1	02.03.2021	LW
Project No.	Dwg. No.	Rev.
5316	D-09	