


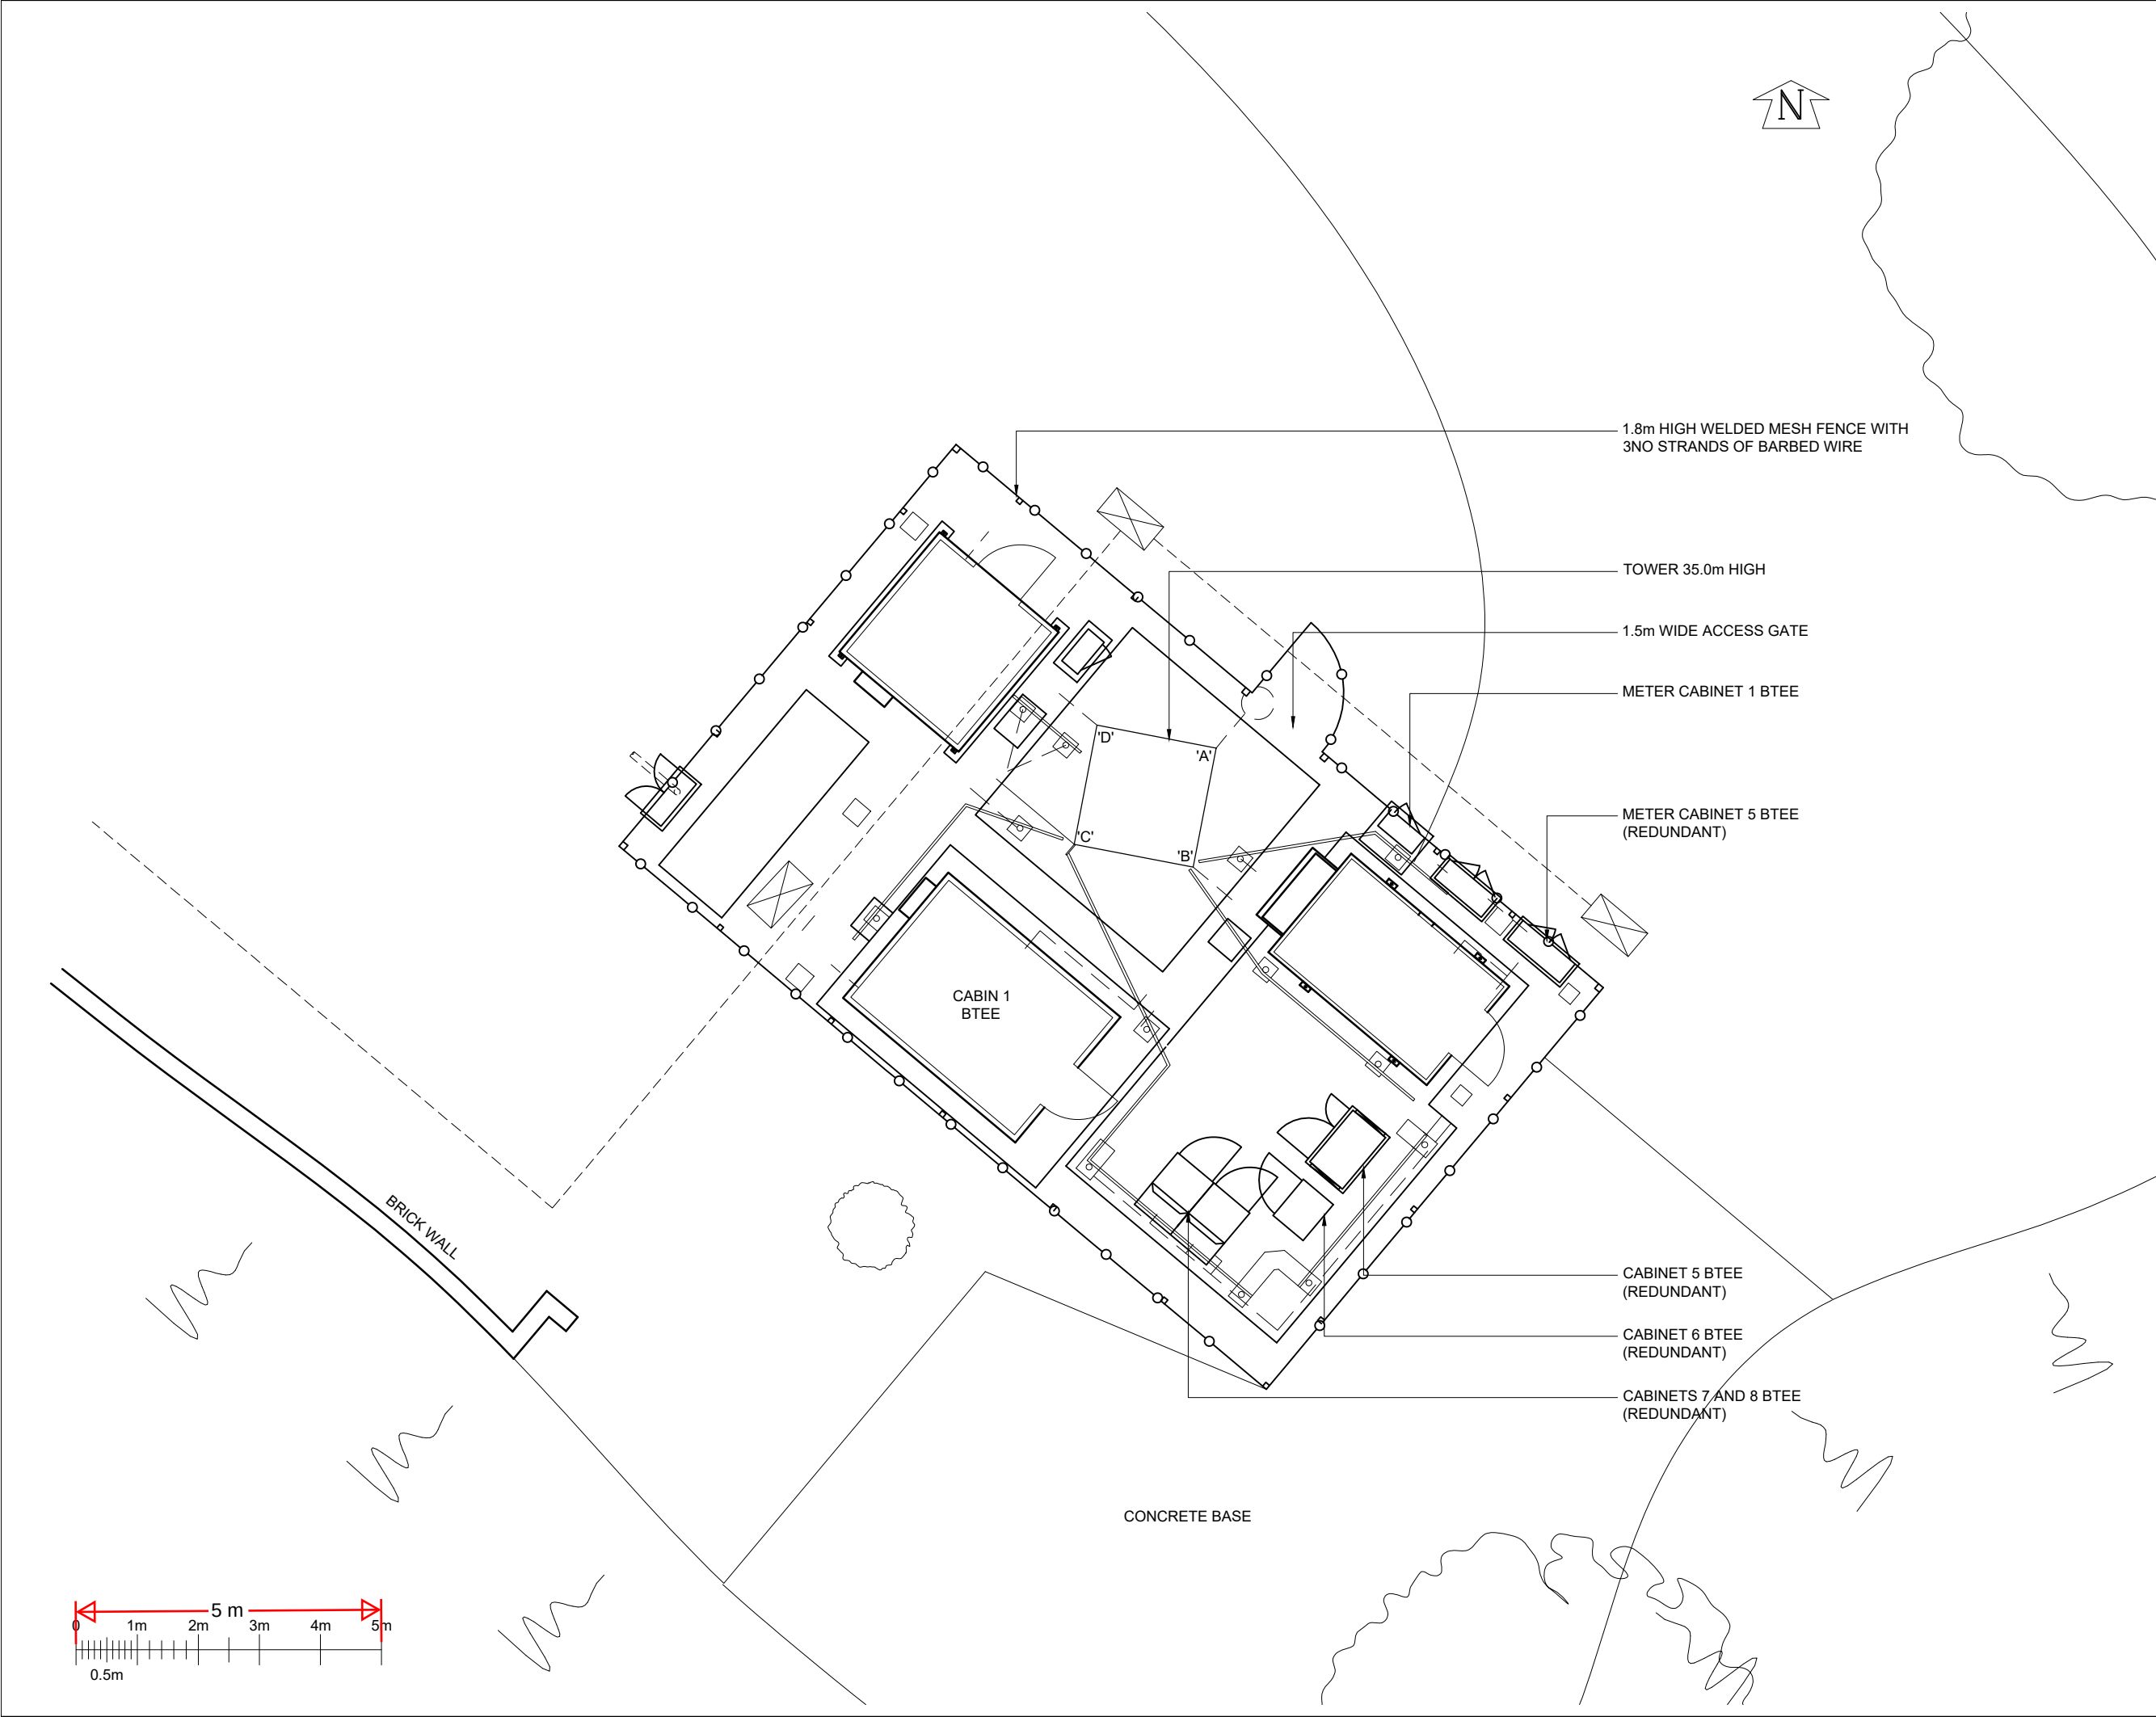

©2020 Cellnex
All rights reserved. No part of this publication may be reproduced, stored in a retrieval system or transmitted in any form or by any means (Electronic, Mechanical, Photocopying, Recording or otherwise), without the prior written consent of the Company.

NOTES

PROJECT No. COL.MOD.UK.0004000

MBNL ID. GVM015

BTEE ID. 90517

A	COL.MOD.UK.0004000 PLANNING APPLICATION	16/12/24	ULC	ULC
ISS	REVISION	DATE	DRN	APP

driving telecom connectivity

CELLNEX UK
R+, 4TH FLOOR, 2 BLAGRAVE STREET, READING, RG1 1AZ
Tel. 020 4526 8553

SITE No 1490517

INN ON THE LAKE
INN ON THE LAKE HOTEL
OFF WATLING STREET (A2)
GRAVESEND
KENT
DA12 3HB

NGR TQ 67664 69820

OS GRID 567664,169820

TITLE

SITE PLAN
EXISTING

SCALE 1:100

DRAWN ULC 16/12/24

APPROVED ULC 16/12/24

DRG No. Sheet 1 of 1 Rev

1490517-02-000-MD022 A

A3