

Copyright in the design and this drawing is the property of RESI. Reproduction in whole or in part is forbidden without written sanction of RESI. This drawing must be read in conjunction with all other relevant documentation and drawings.


RESI accepts no liability for any expense, loss or damage of whatsoever nature and however arising from any variation which has not been referred to them and their approval obtained.

Print out to actual scale. Do not scale, except unless for Planning purposes. All dimensions to be cross-checked on-site prior to manufacture and construction. Any discrepancies to be reported to RESI immediately.

NOTES

KEY

Neighbouring context Boundary line

 

Revision		
Rev	Notes	Date
A	Planning Issue	15/01/2025



Job Title
Proposed loft conversion with L shape dormer, floor plan redesign and all associated works at Upper Flat, 1a Nelson Road

Drawing Status
Planning


Client
Joseph Kiely

Drawing Title
Block Plans

Scale 1 : 200 @ A3	Drawn AR
Date Jan 2025	Checked IP
Drawing No. B175620-3000	REV A



Existing Block Plan

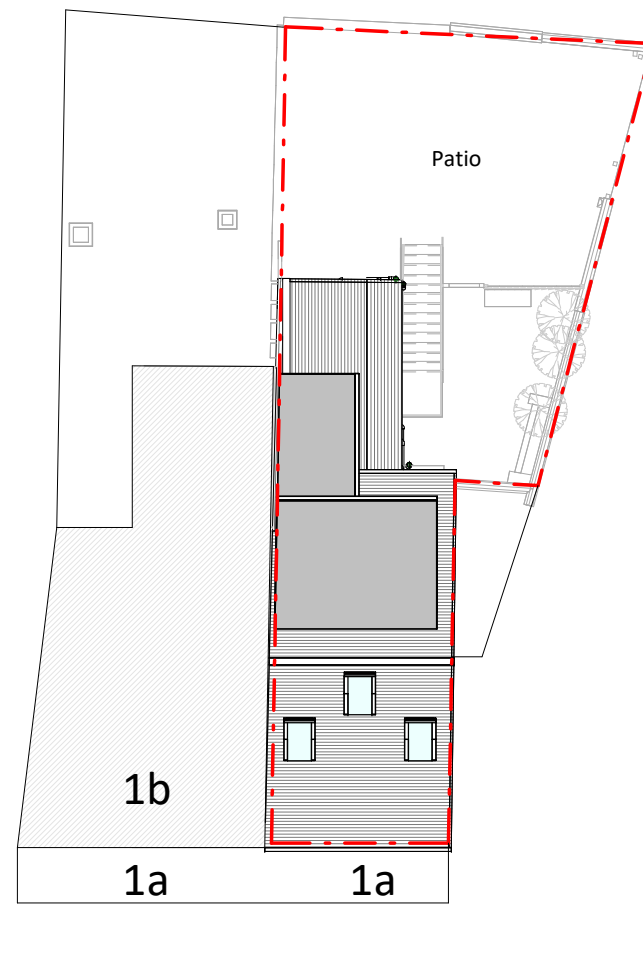

Proposed Block Plan

