



Application for a Lawful Development Certificate
for a Proposed use or development
Town and Country Planning Act 1990 (as amended)
and The Town and Country Planning
(Development Management Procedure)
(England) Order 2015 (as amended).

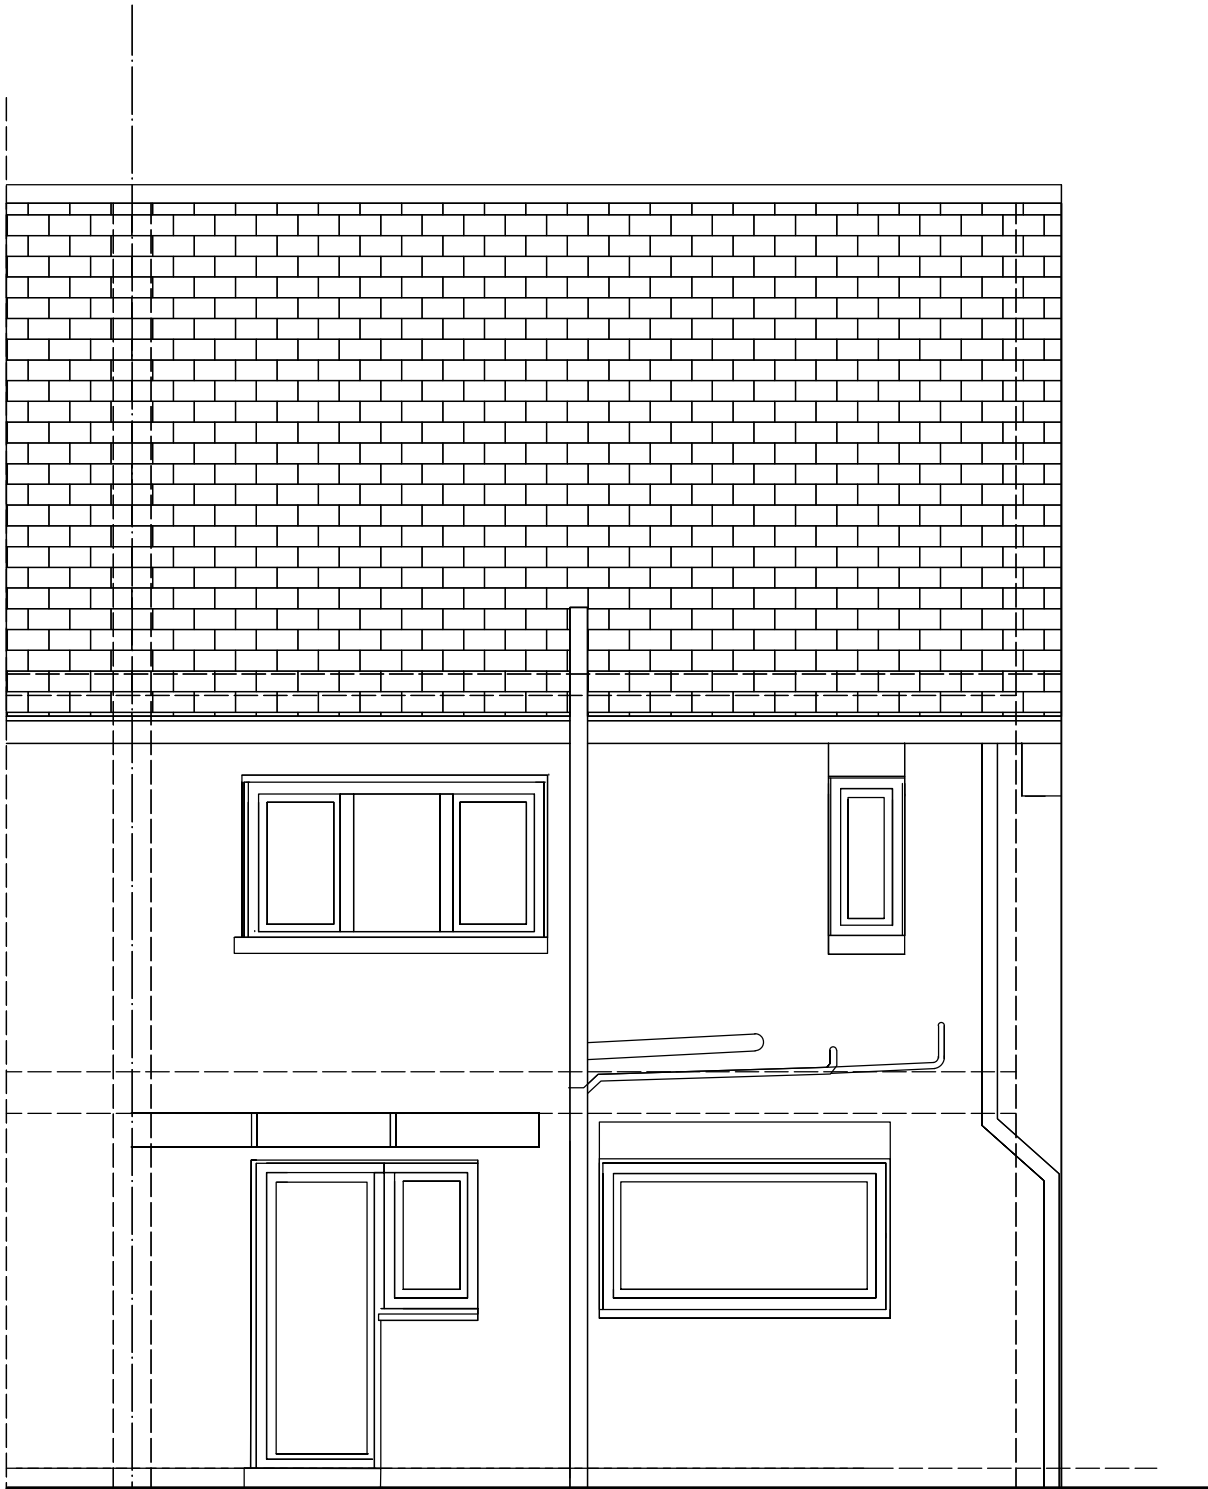

Rear elevation
Survey - existing



Frpnt elevation
Survey - existing

 

This drawing is (C) P.J.Stasch Architect 2024
This drawing may not be copied by any third parties
without prior permission

Plans, drawings and material submitted to the council
are protected by the Copyright Acts (Section 47, 1988 Act).
You may only use material which is downloaded
or printed for consultation purposes.
Further copies must not be made without written
prior permission of the copyright owner.

3DArch Studio
2,Panmuir Road
London SW20 0PZ

Pawel J. Stasch Architect RIBA

Drawing title:
House extension
Rear and front elevations
Survey - existing

Job title:
88 Lanes Avenue
Gravesend
DA11 7HS

Job no:

CI/SfB

Scale:

Date:

Drawing no:

Revision suffix:

Drawn by:

Checked by:

4

P.J.S.

1:50@A310.12.24