



Notes	
All dimensions shown are in millimeters unless otherwise stated. Only figured dimension to be taken from this drawing and not scaled dimensions.	

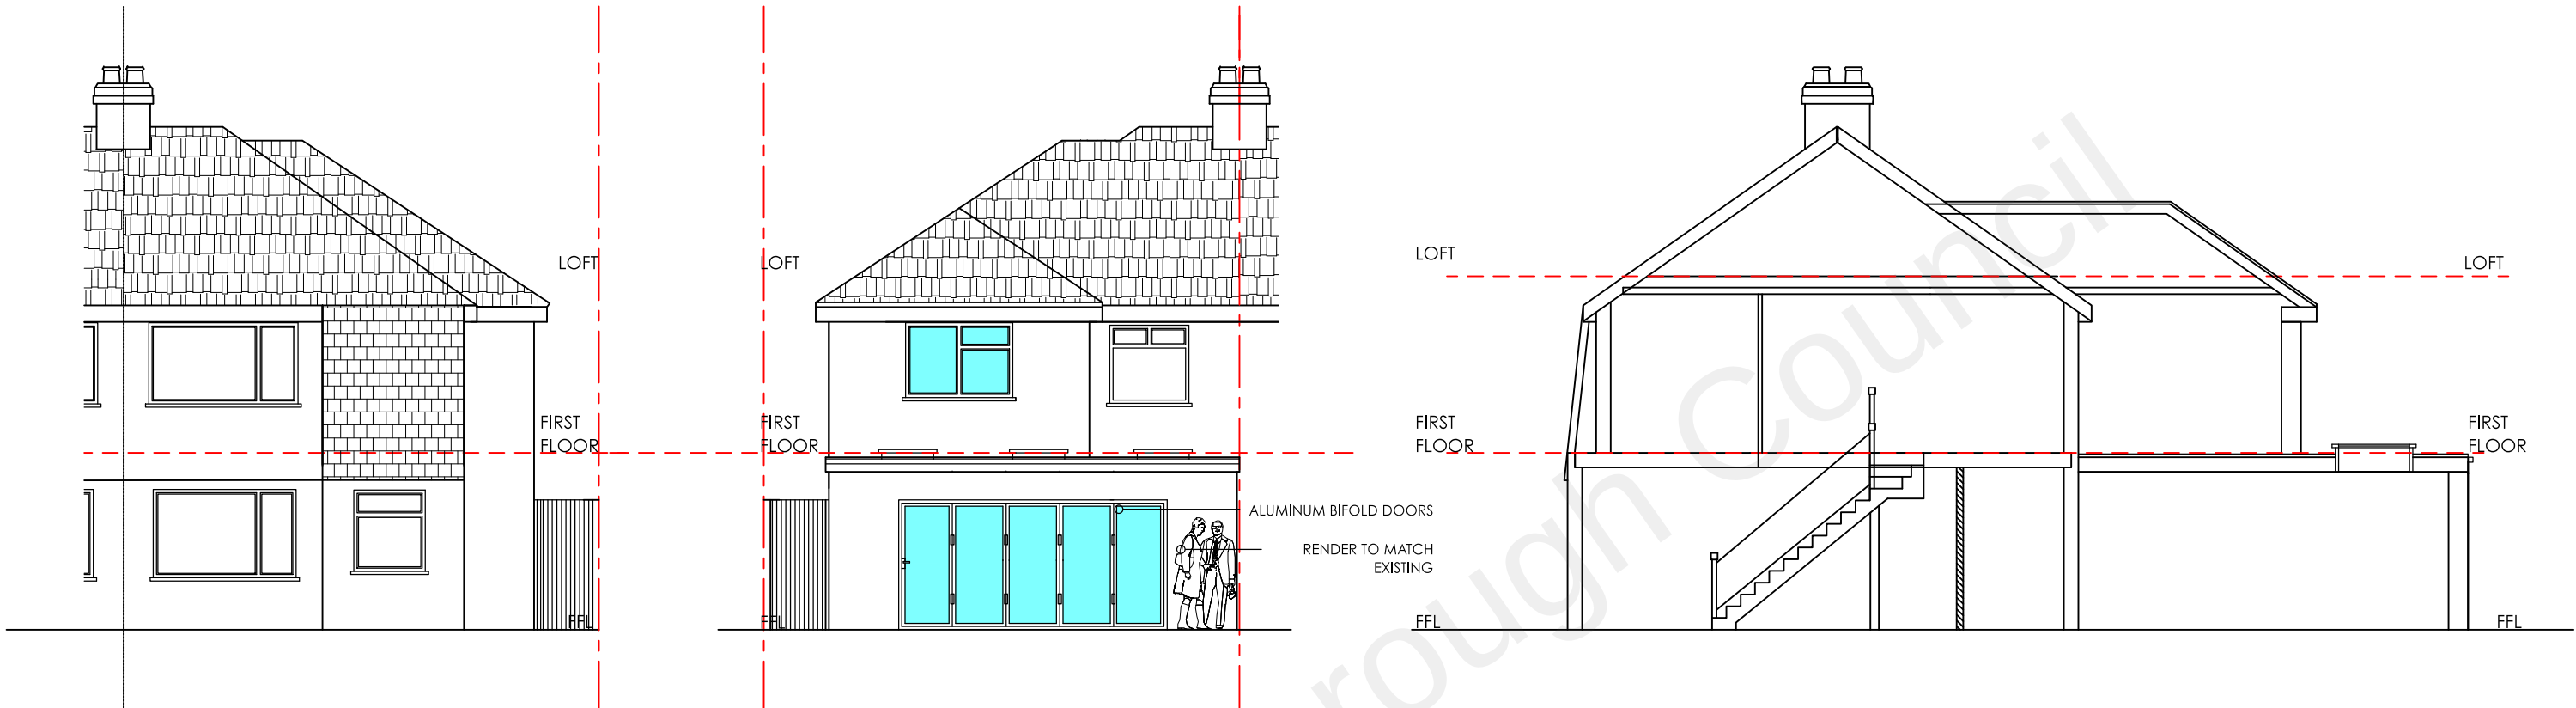

PROPOSED FRONT ELEVATION

PROPOSED REAR ELEVATION

PROPOSED RIGHT SIDE ELEVATION

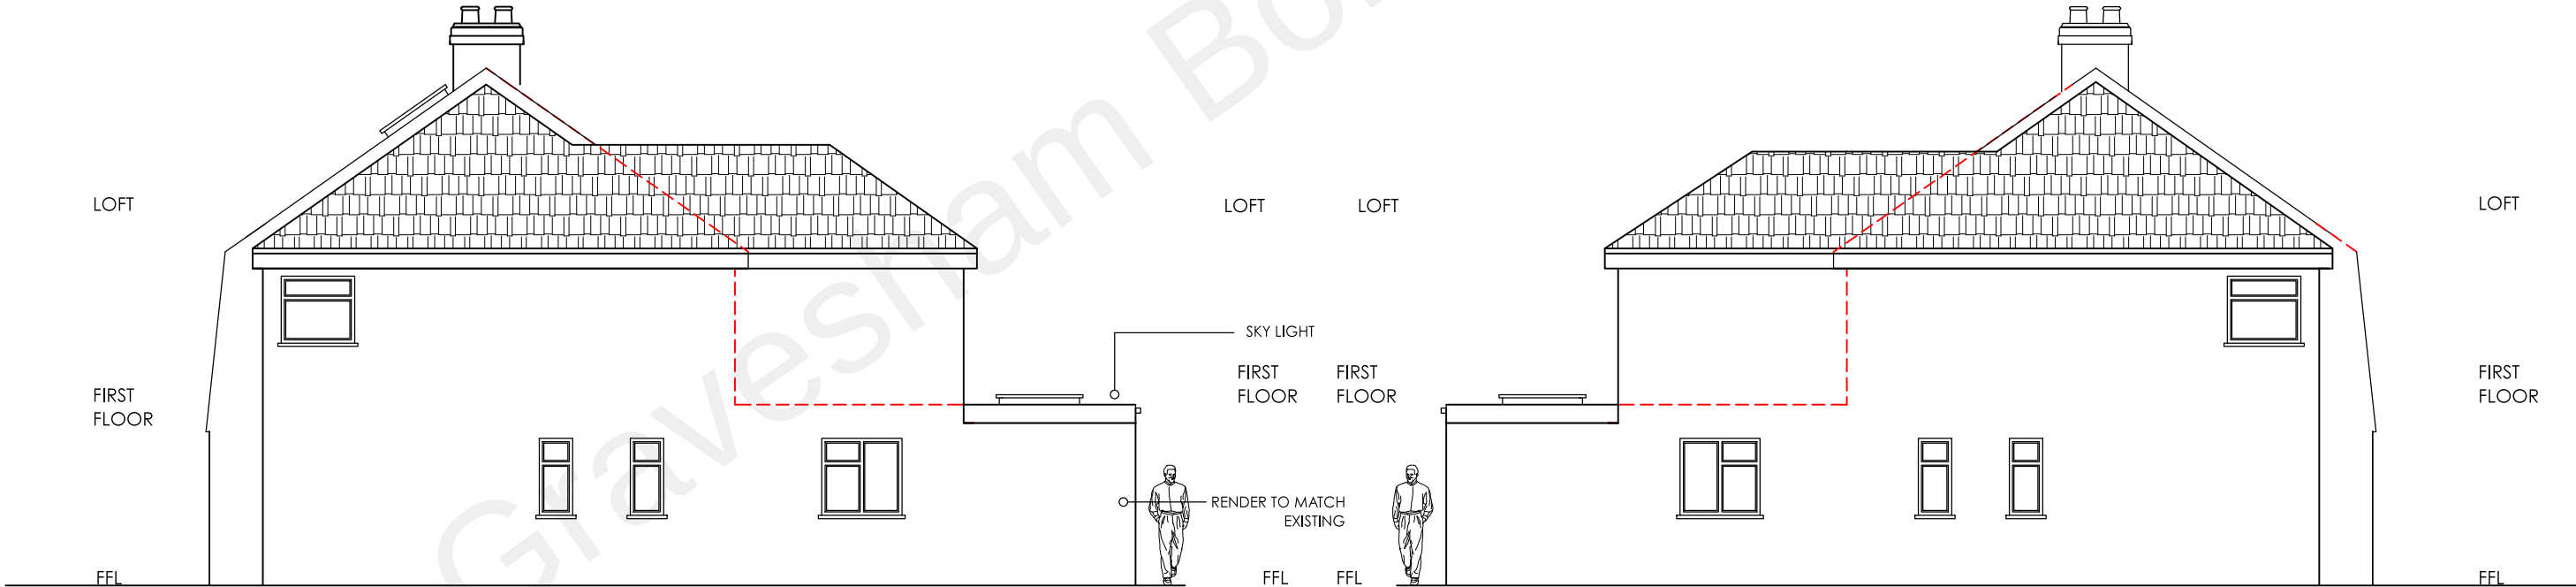

PROPOSED RIGHT SIDE ELEVATION

PROPOSED LEFT SIDE ELEVATION



Project:		PROPOSED SINGLE STOREY EXTENSION 12 Cruden Road Gravesend DA12 4HD	
CLIENT: Mr Stanley Akwaeze		DATE:	0-01-22
REV:		CHECKED BY:	TA
		SCALE:	1:100
		DRAWN BY:	TA
		PROPOSED SECTION AND ELEVATIONS	
		220804-21A	
		REV:	

Loft conversion & Extension Specialists 07815559217 / 02077121486

This drawing and the building work illustrated are copyright and may not be reproduced without written permission.