




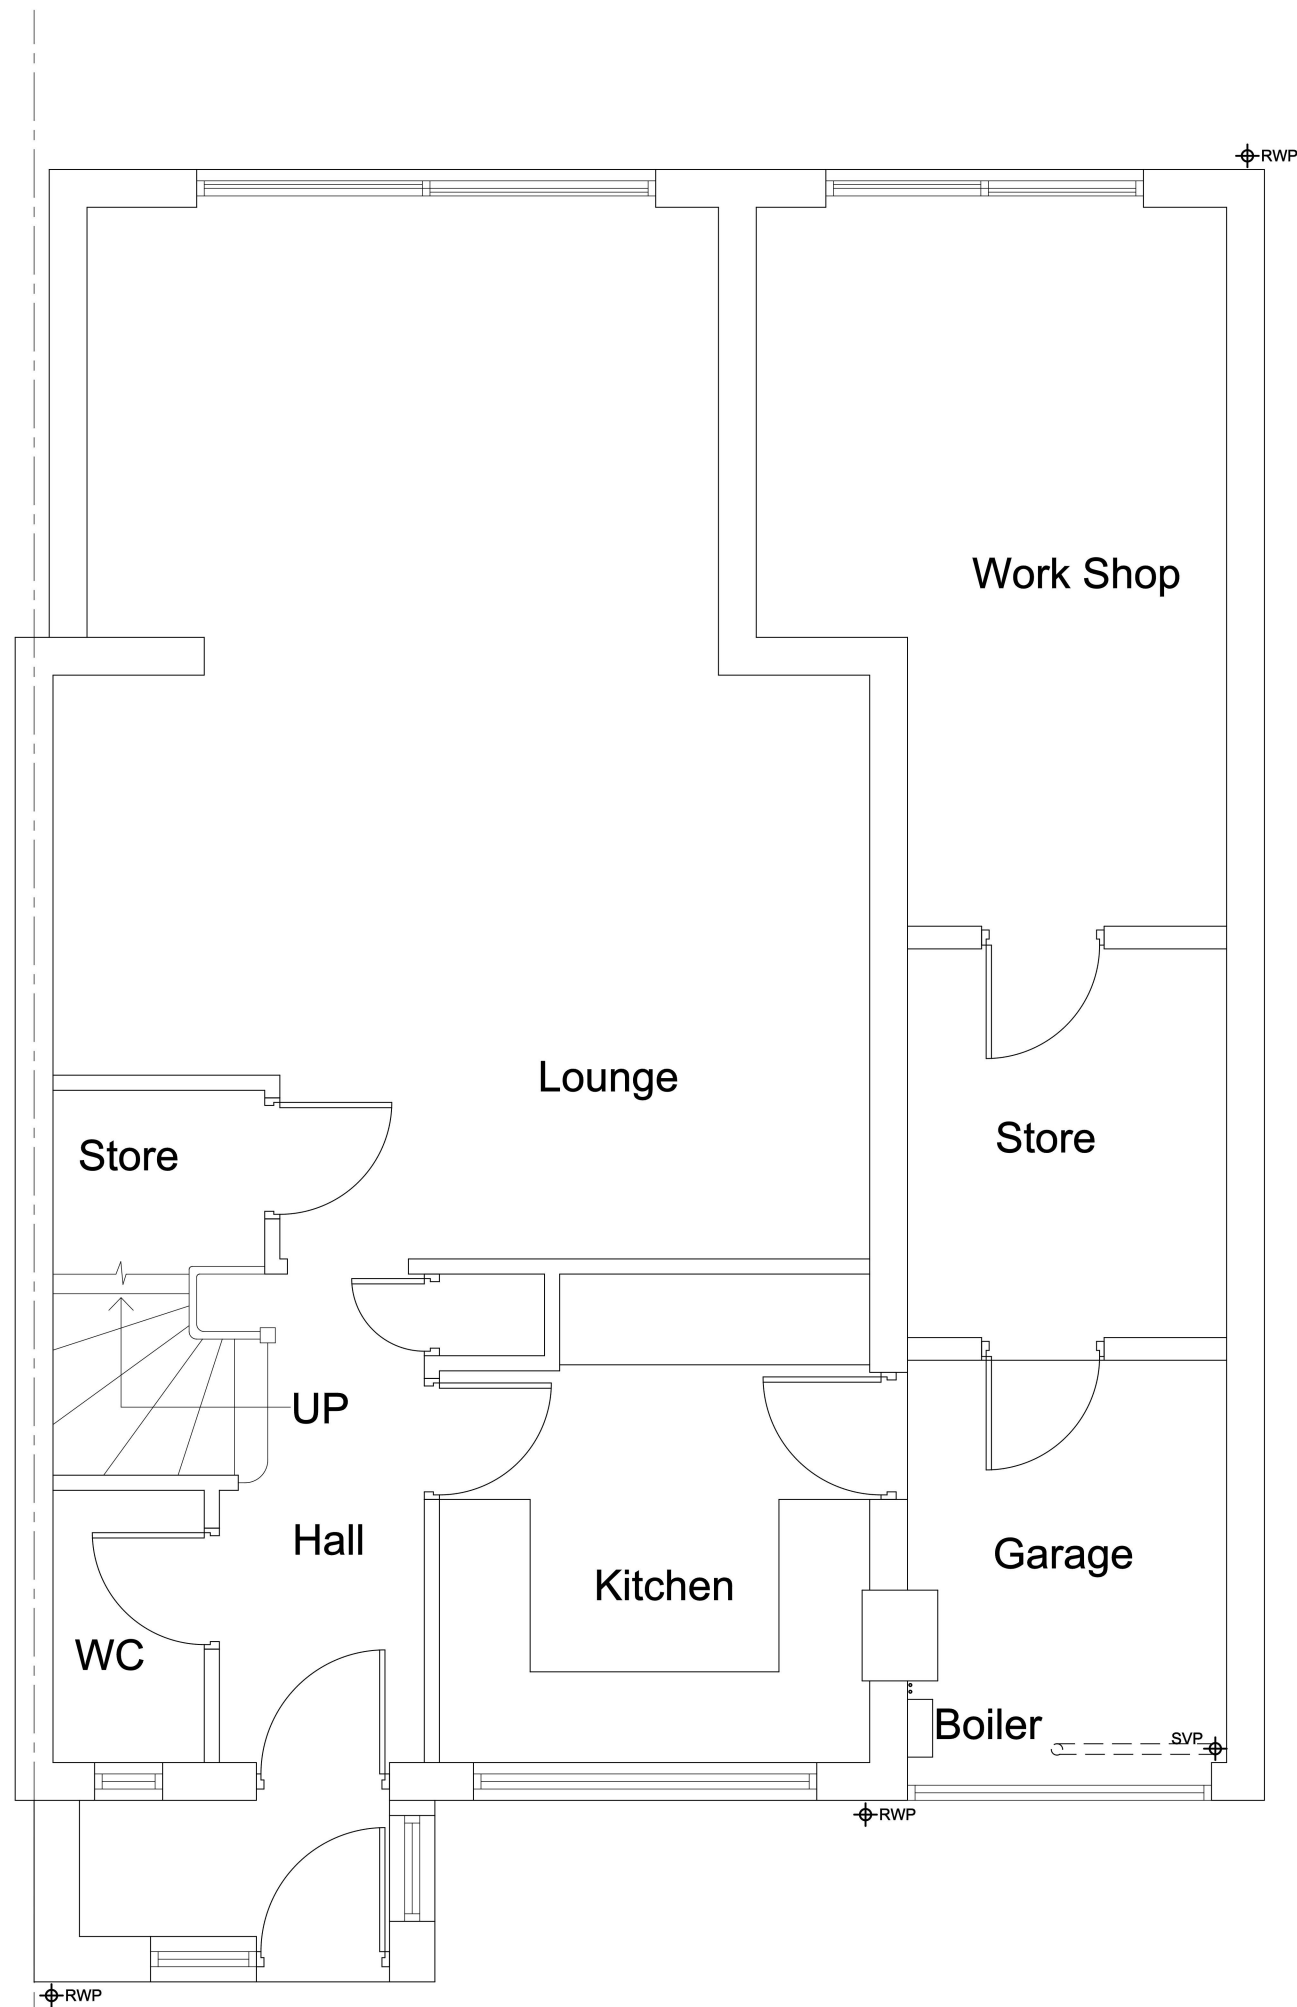

Existing Ground Floor Plan

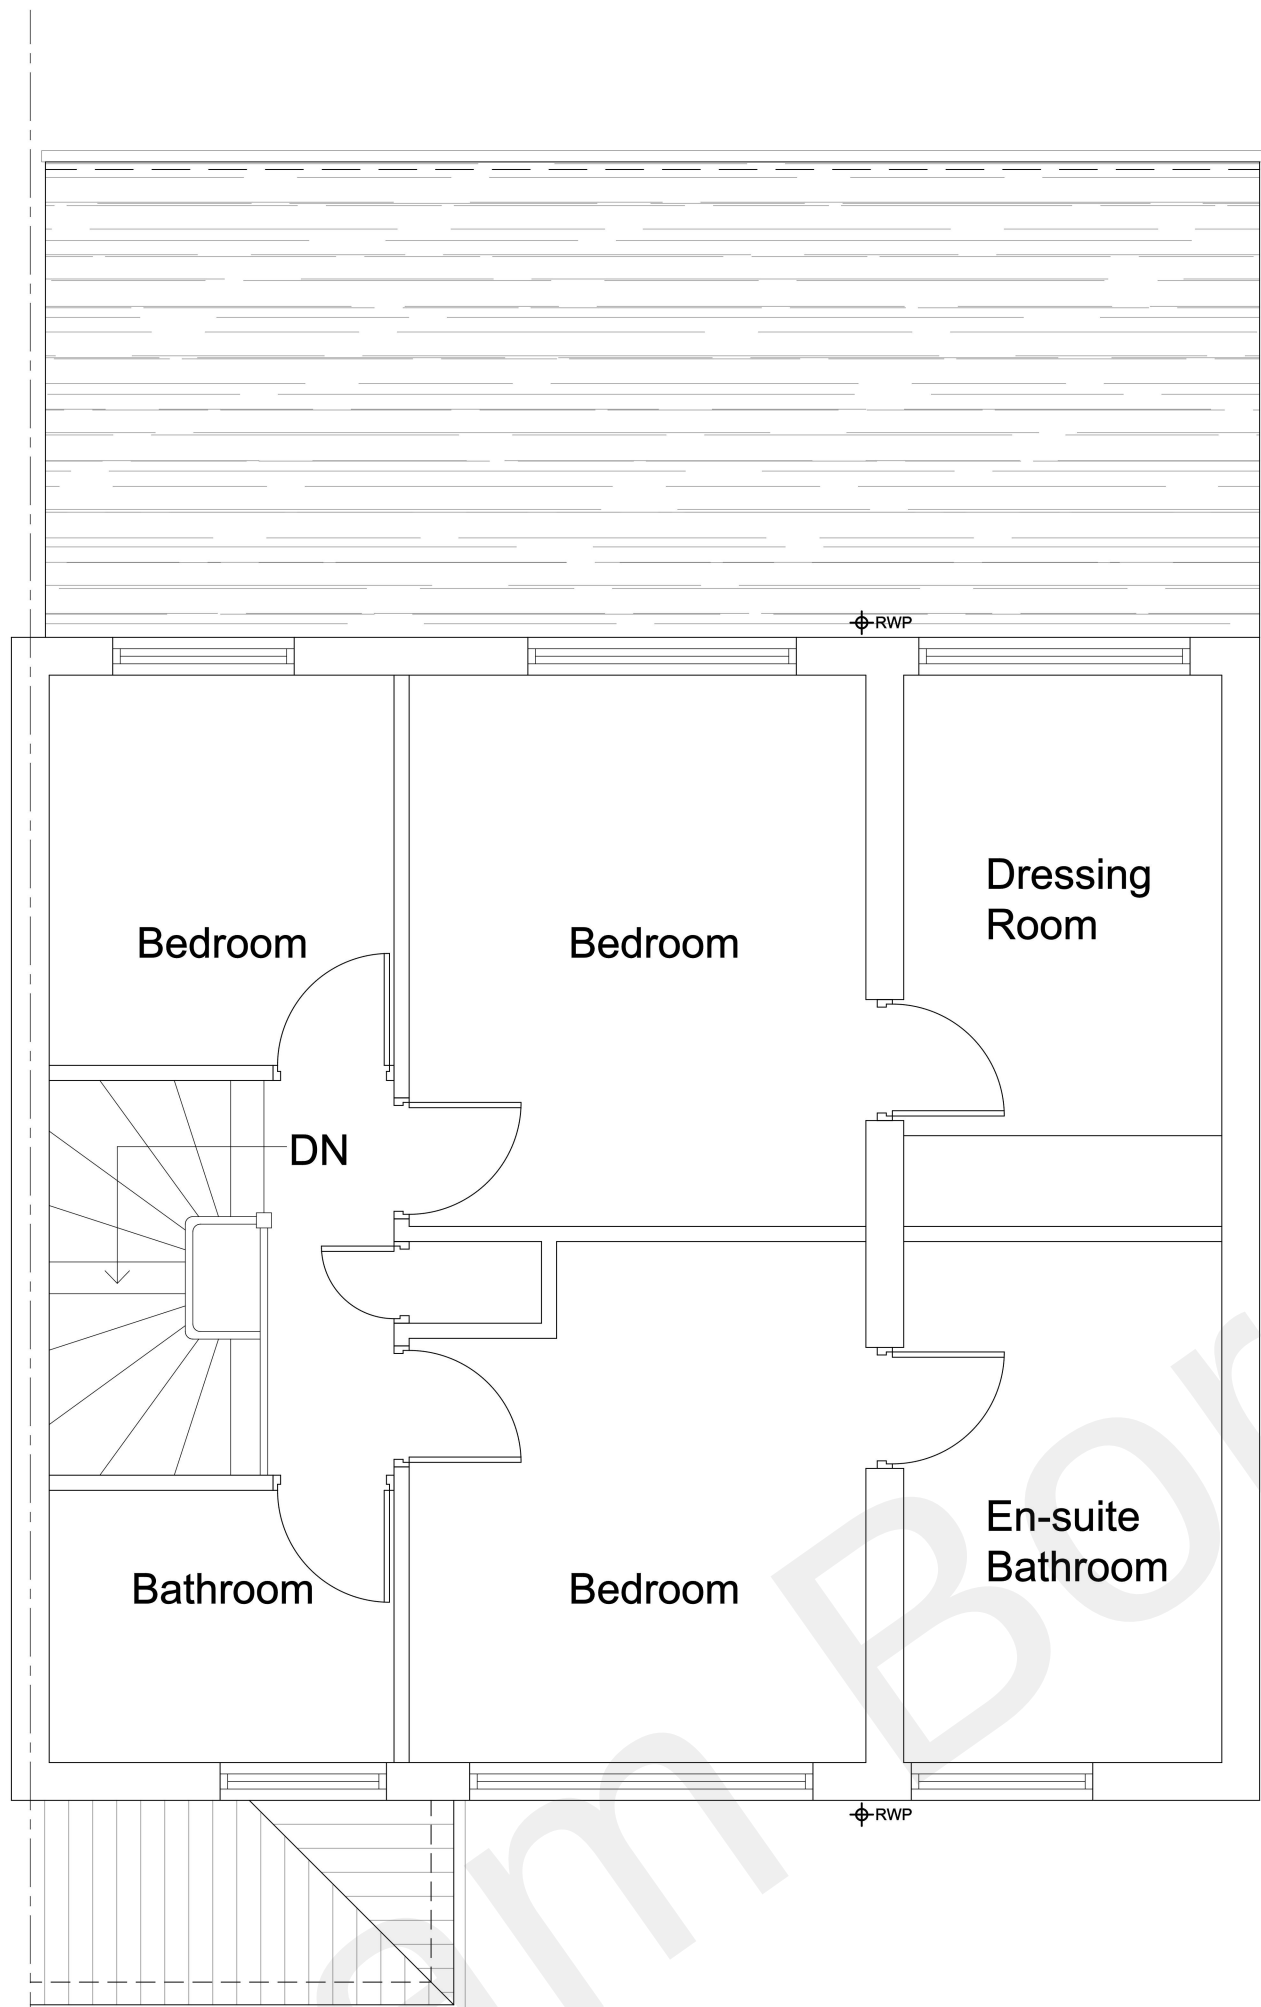

Existing First Floor Plan

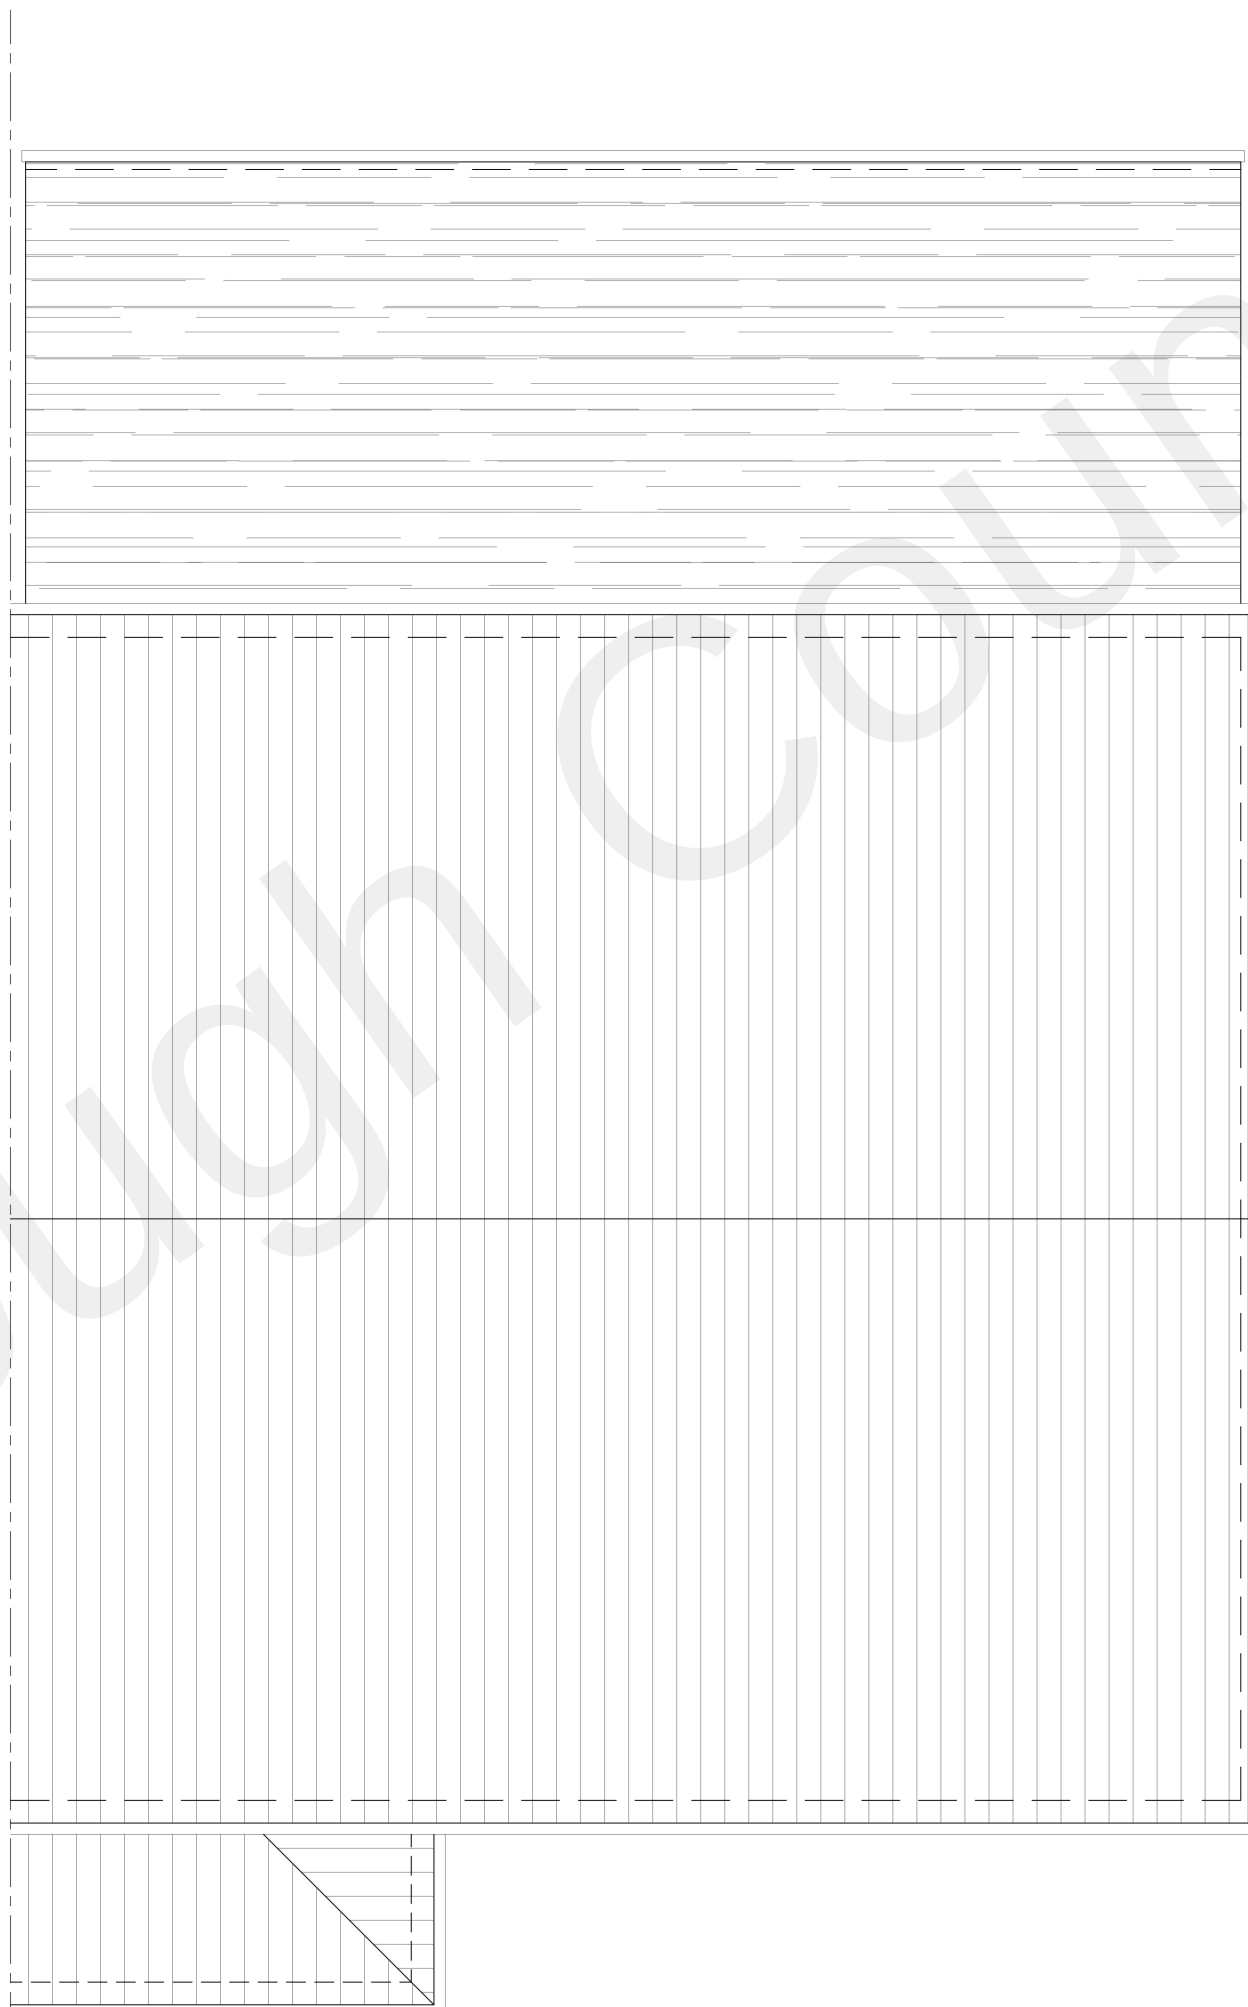

Existing Roof Plan

SCALE 1:50					
TITLE:					
PROPOSED GARAGE CONVERSION AT 92 THE DROVE WAY, ISTEAD RISE, GRAVESEND, KENT DA13 9JZ					
DRAWING TITLE:		SCALE	DATE	DWG NO	
General Arrangement Plan Showing Existing Plans		1:50@A1	SEP 2022	1372/ 01A	
D.R.A LUMSDEN D.R.A LUMSDEN LTD. <i>BEEng(Hons)C.Eng.M.I.StructE.</i> 23 Castlefields, Istead Rise, Kent DA13 9EJ					