




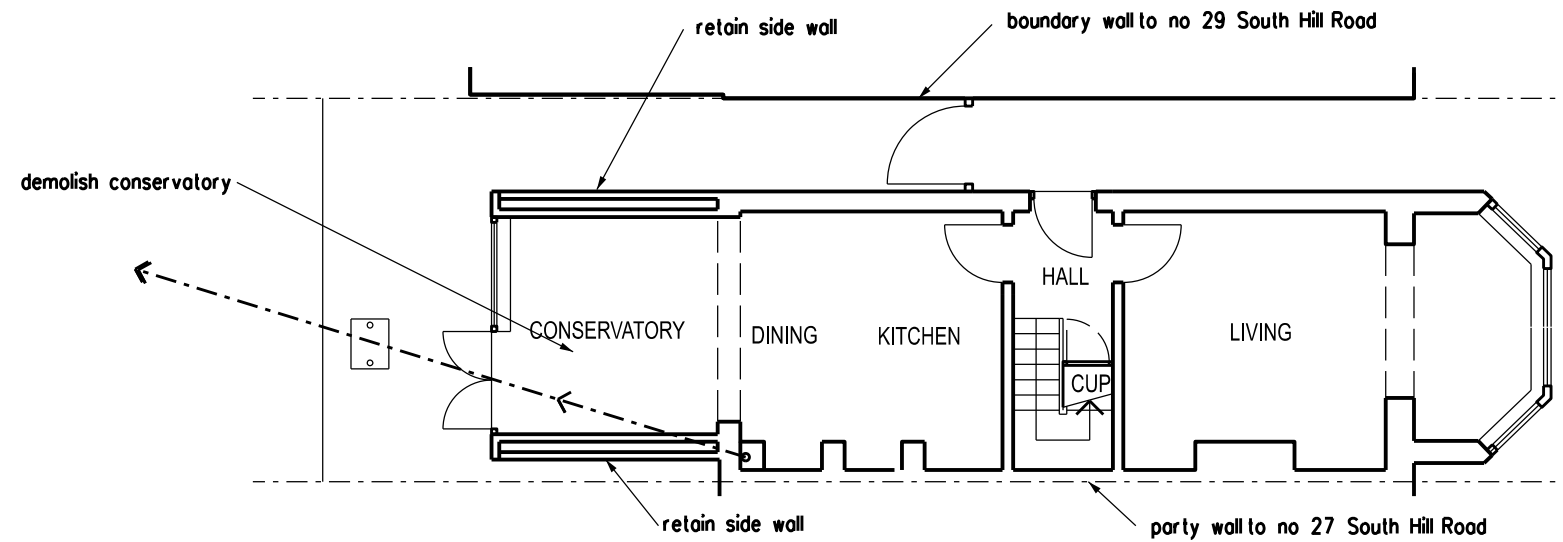


GROUND FLOOR PLAN

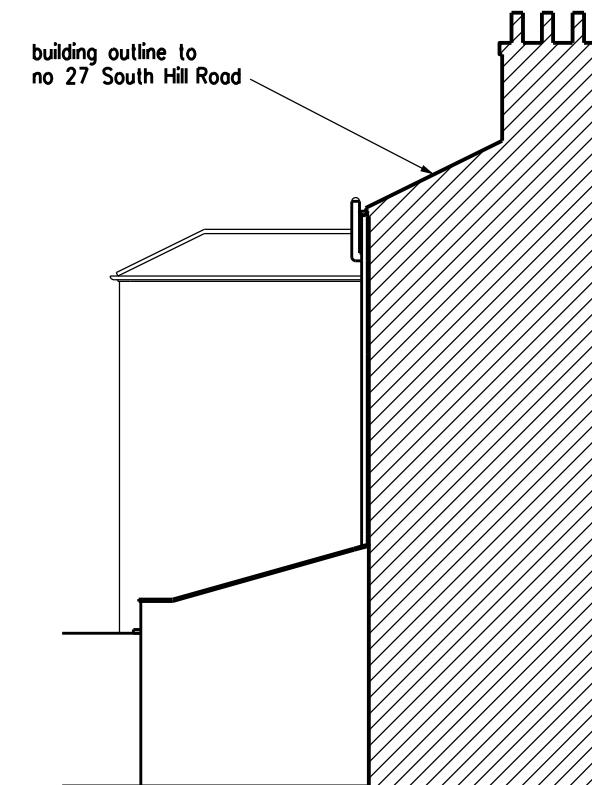


SIDE ELEVATION TO No 27 SOUTH HILL ROAD

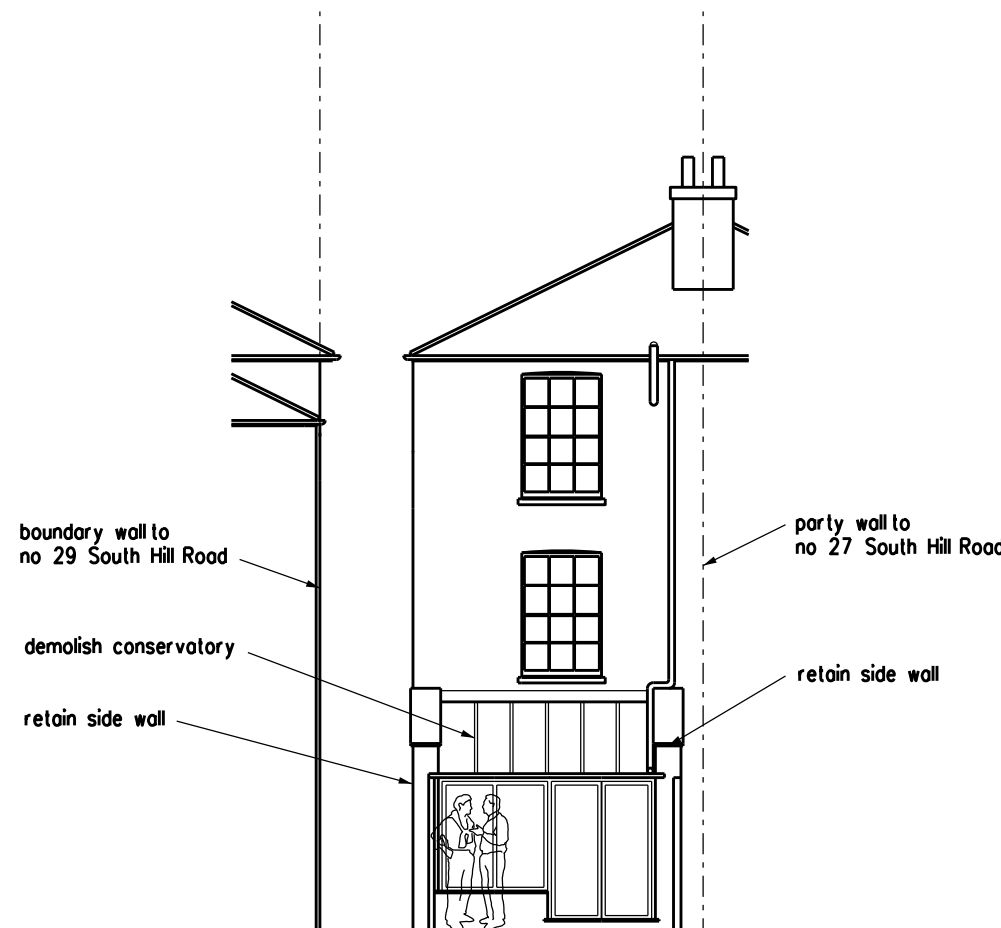

REAR ELEVATION

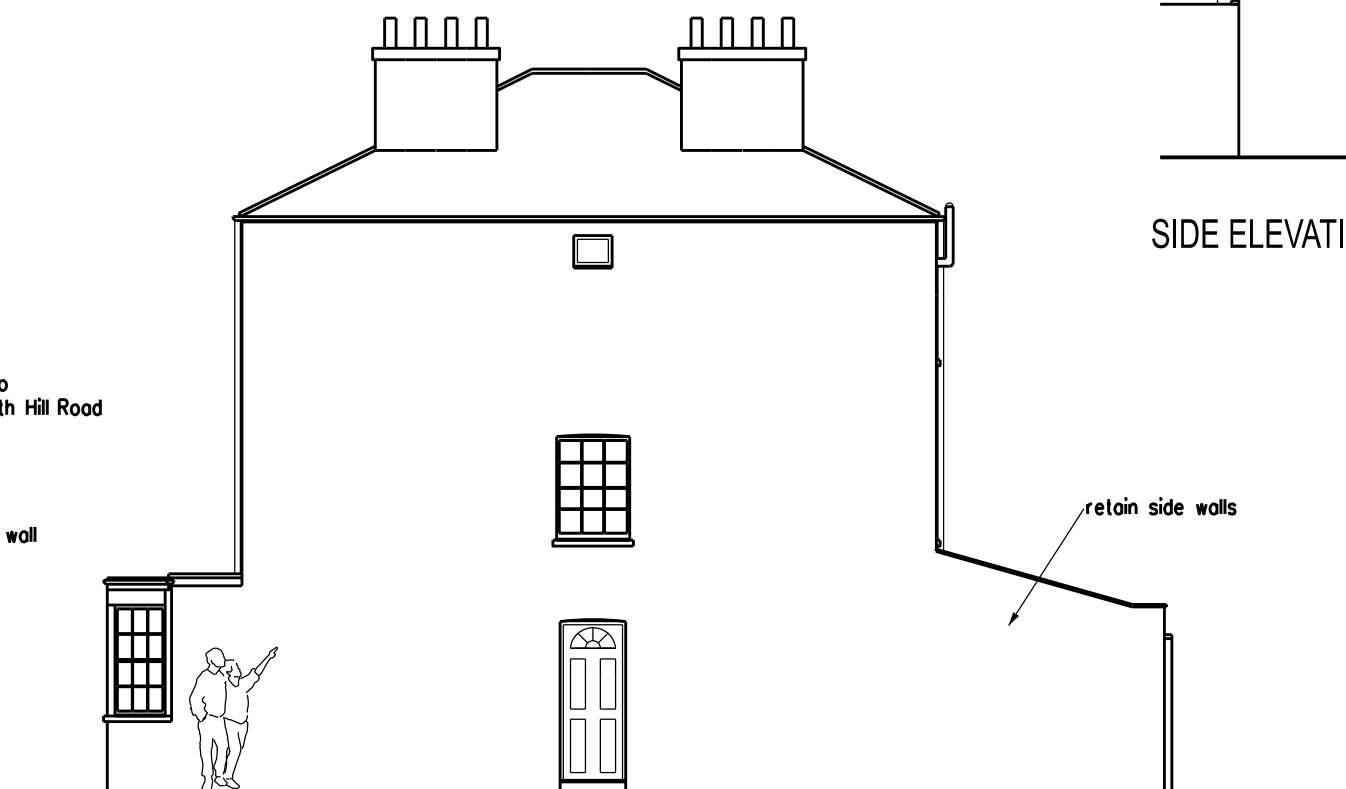

SIDE ELEVATION TO No 29 SOUTH HILL ROAD

 

REVISION	DATE
ARCHITECT TAARCHITECTS 11 JOYDENS WOOD ROAD BEXLEY KENT DA5 2HS Tel 07905 130591 ta140256@googlemail.com	
JOB PROPOSED REAR EXTENSION AT 28 SOUTH HILL ROAD GRAVESEND KENT DA12 1LA	
DRAWING EXISTING GROUND FLOOR PLAN AND ELEVATIONS	
SCALE 1:100 AT A3	DATE MAR 2024
DRAWING NO. MY/17	