




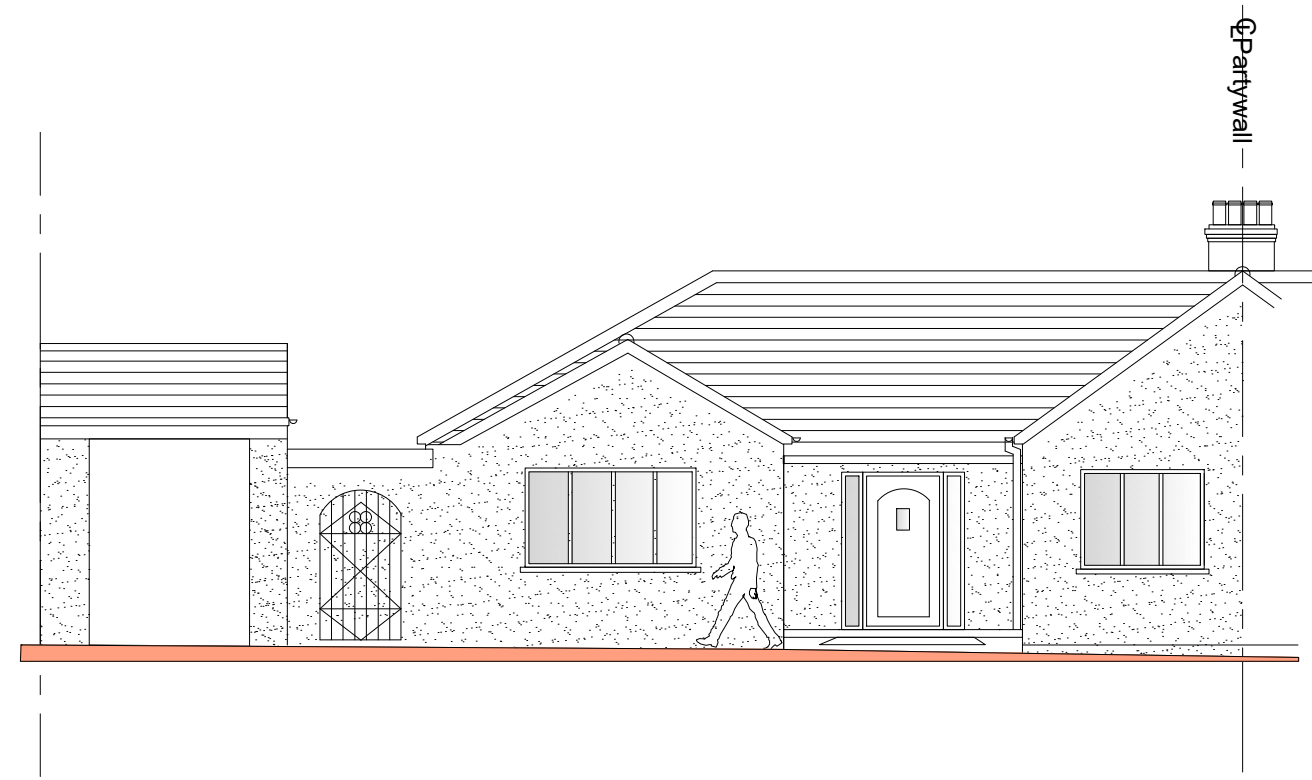


Existing Front Elevation

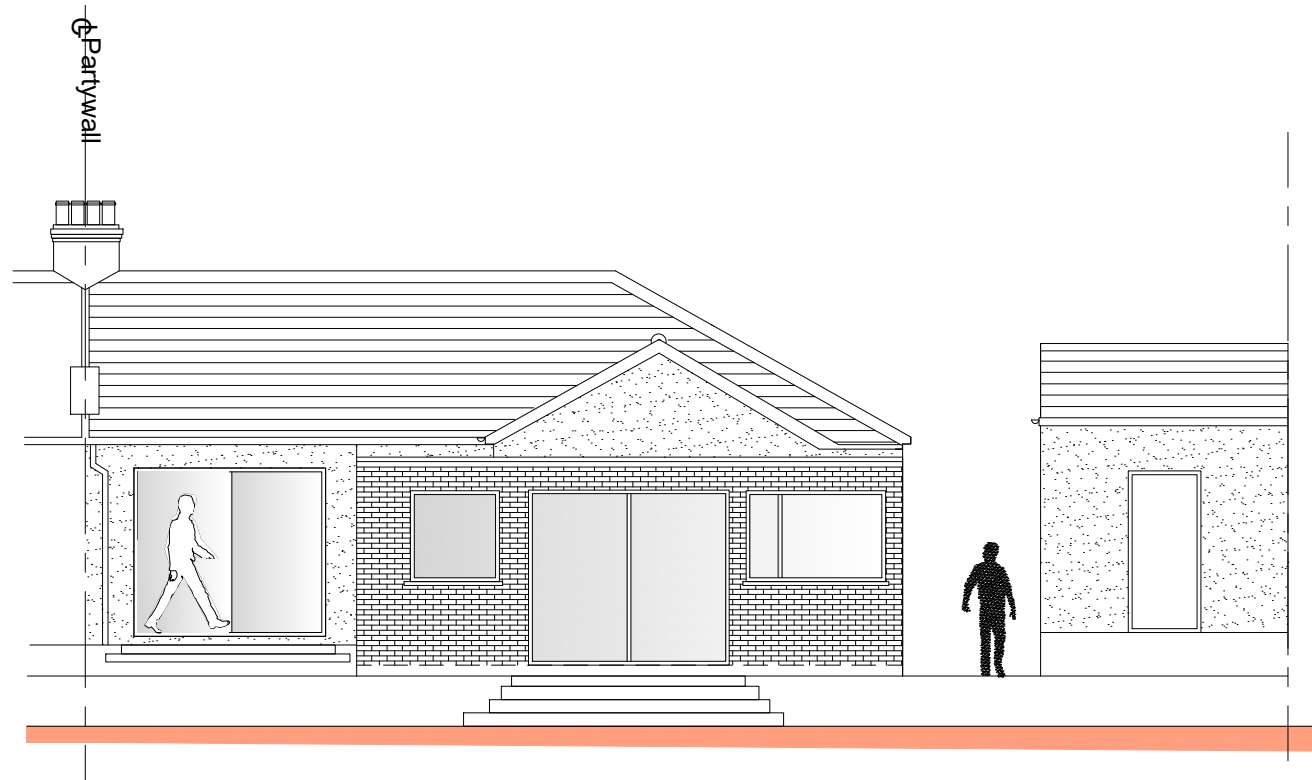


Existing Rear Elevation

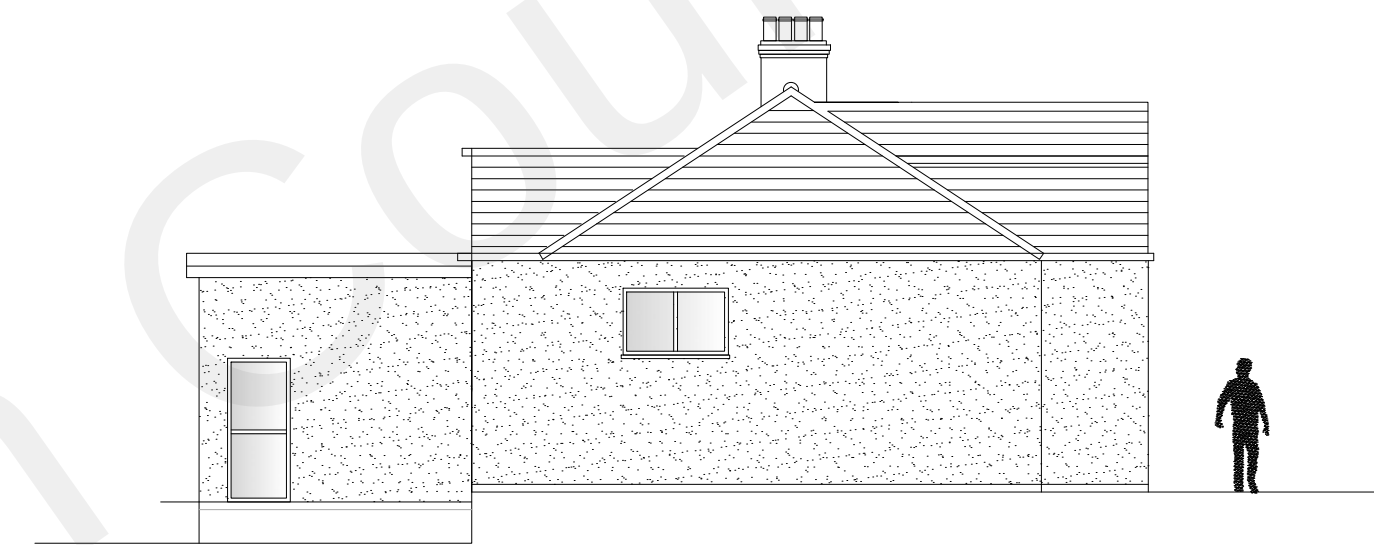


Existing Side Elevation

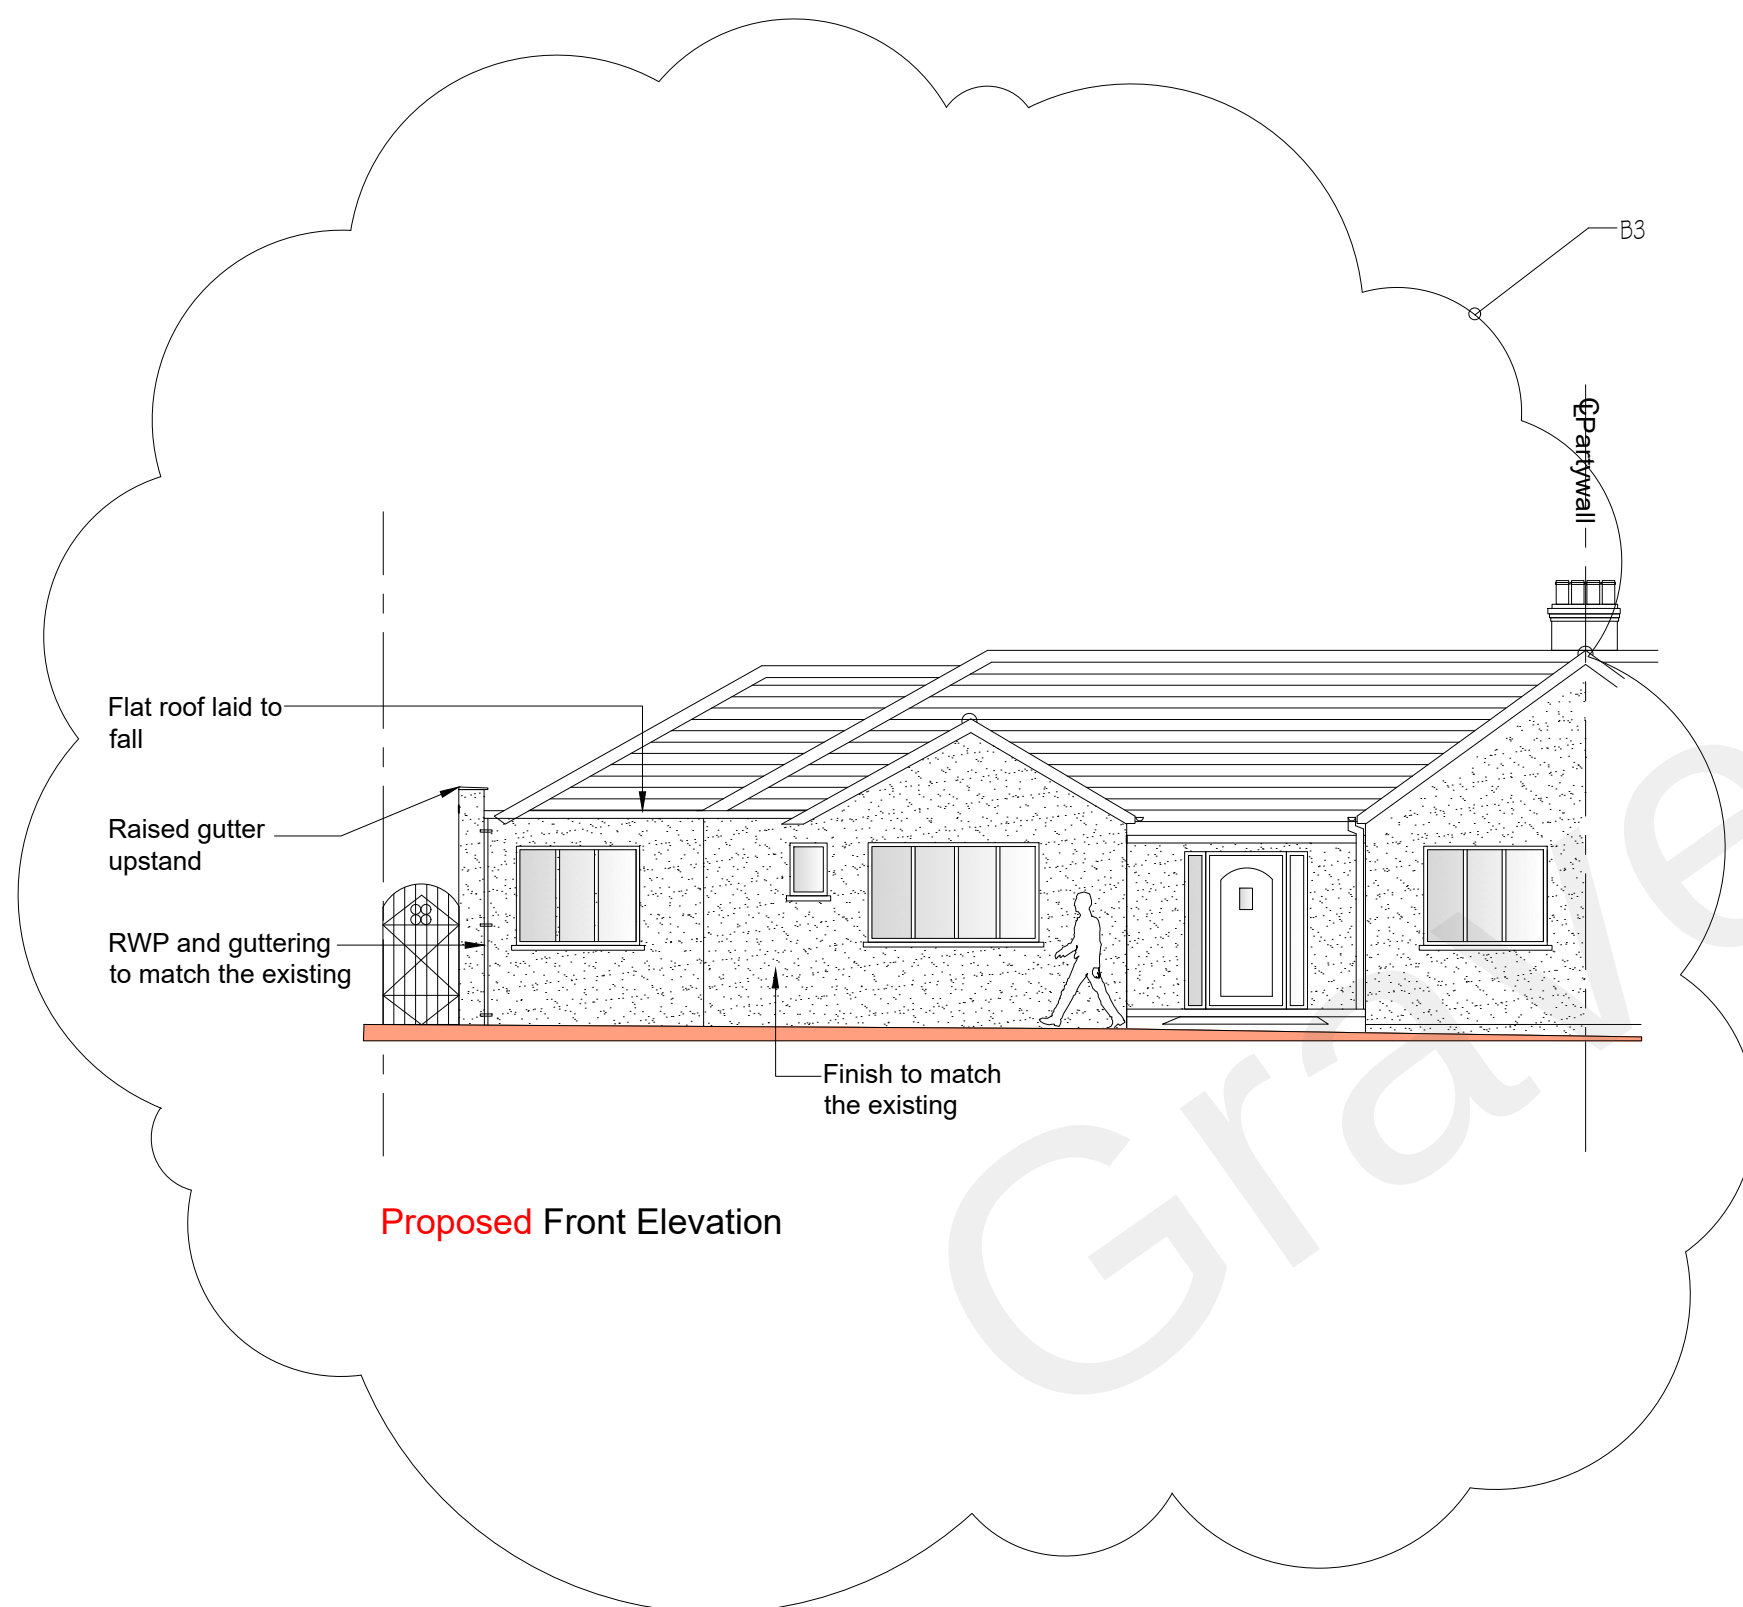

Proposed Front Elevation

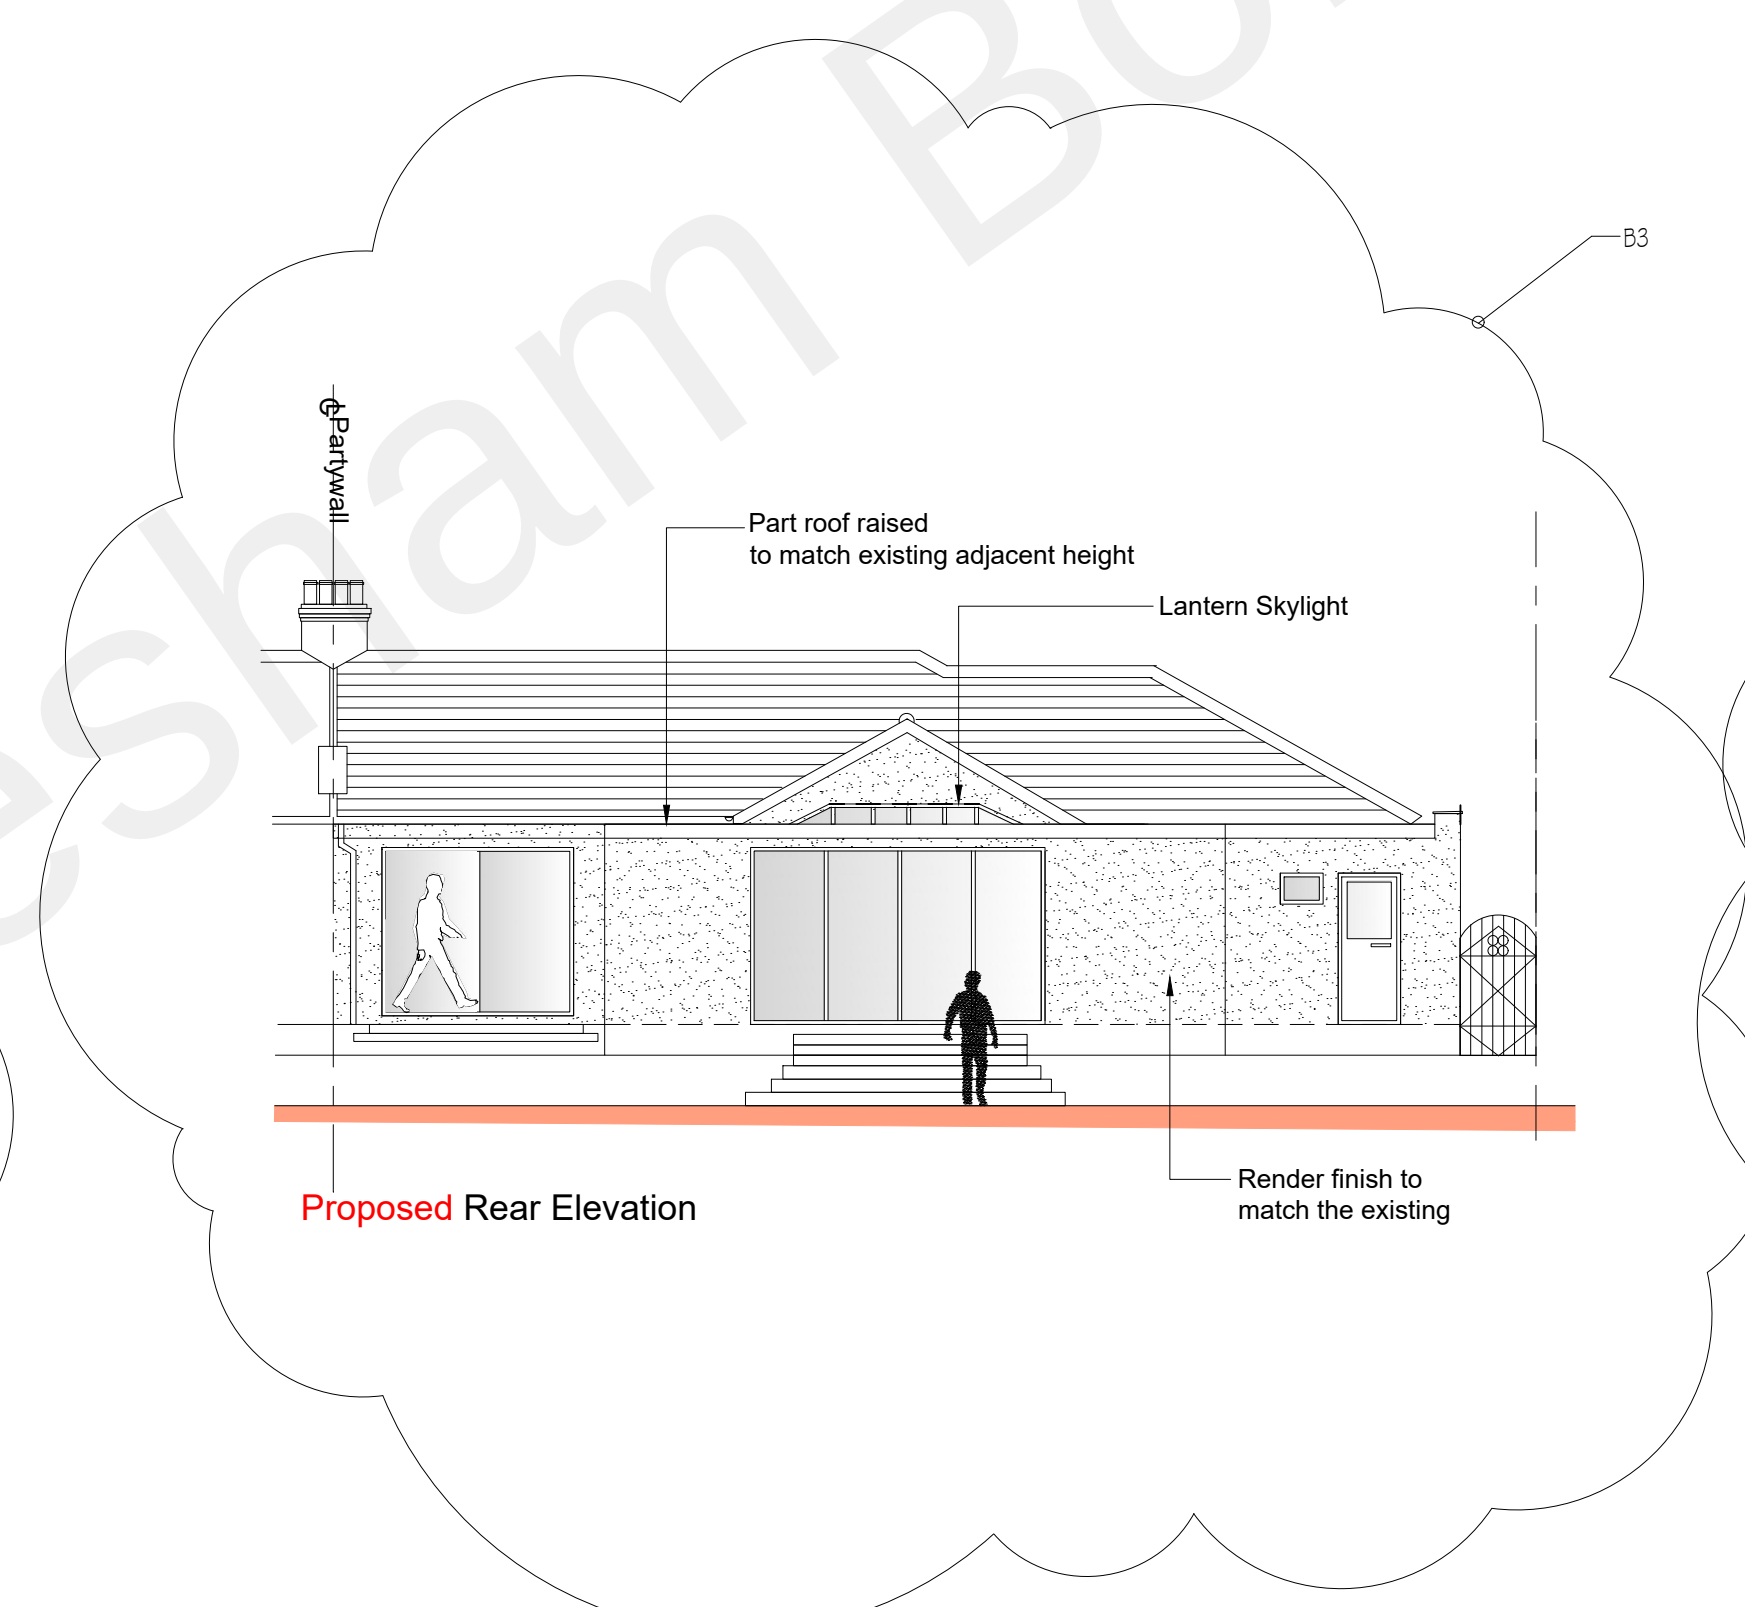


Proposed Rear Elevation

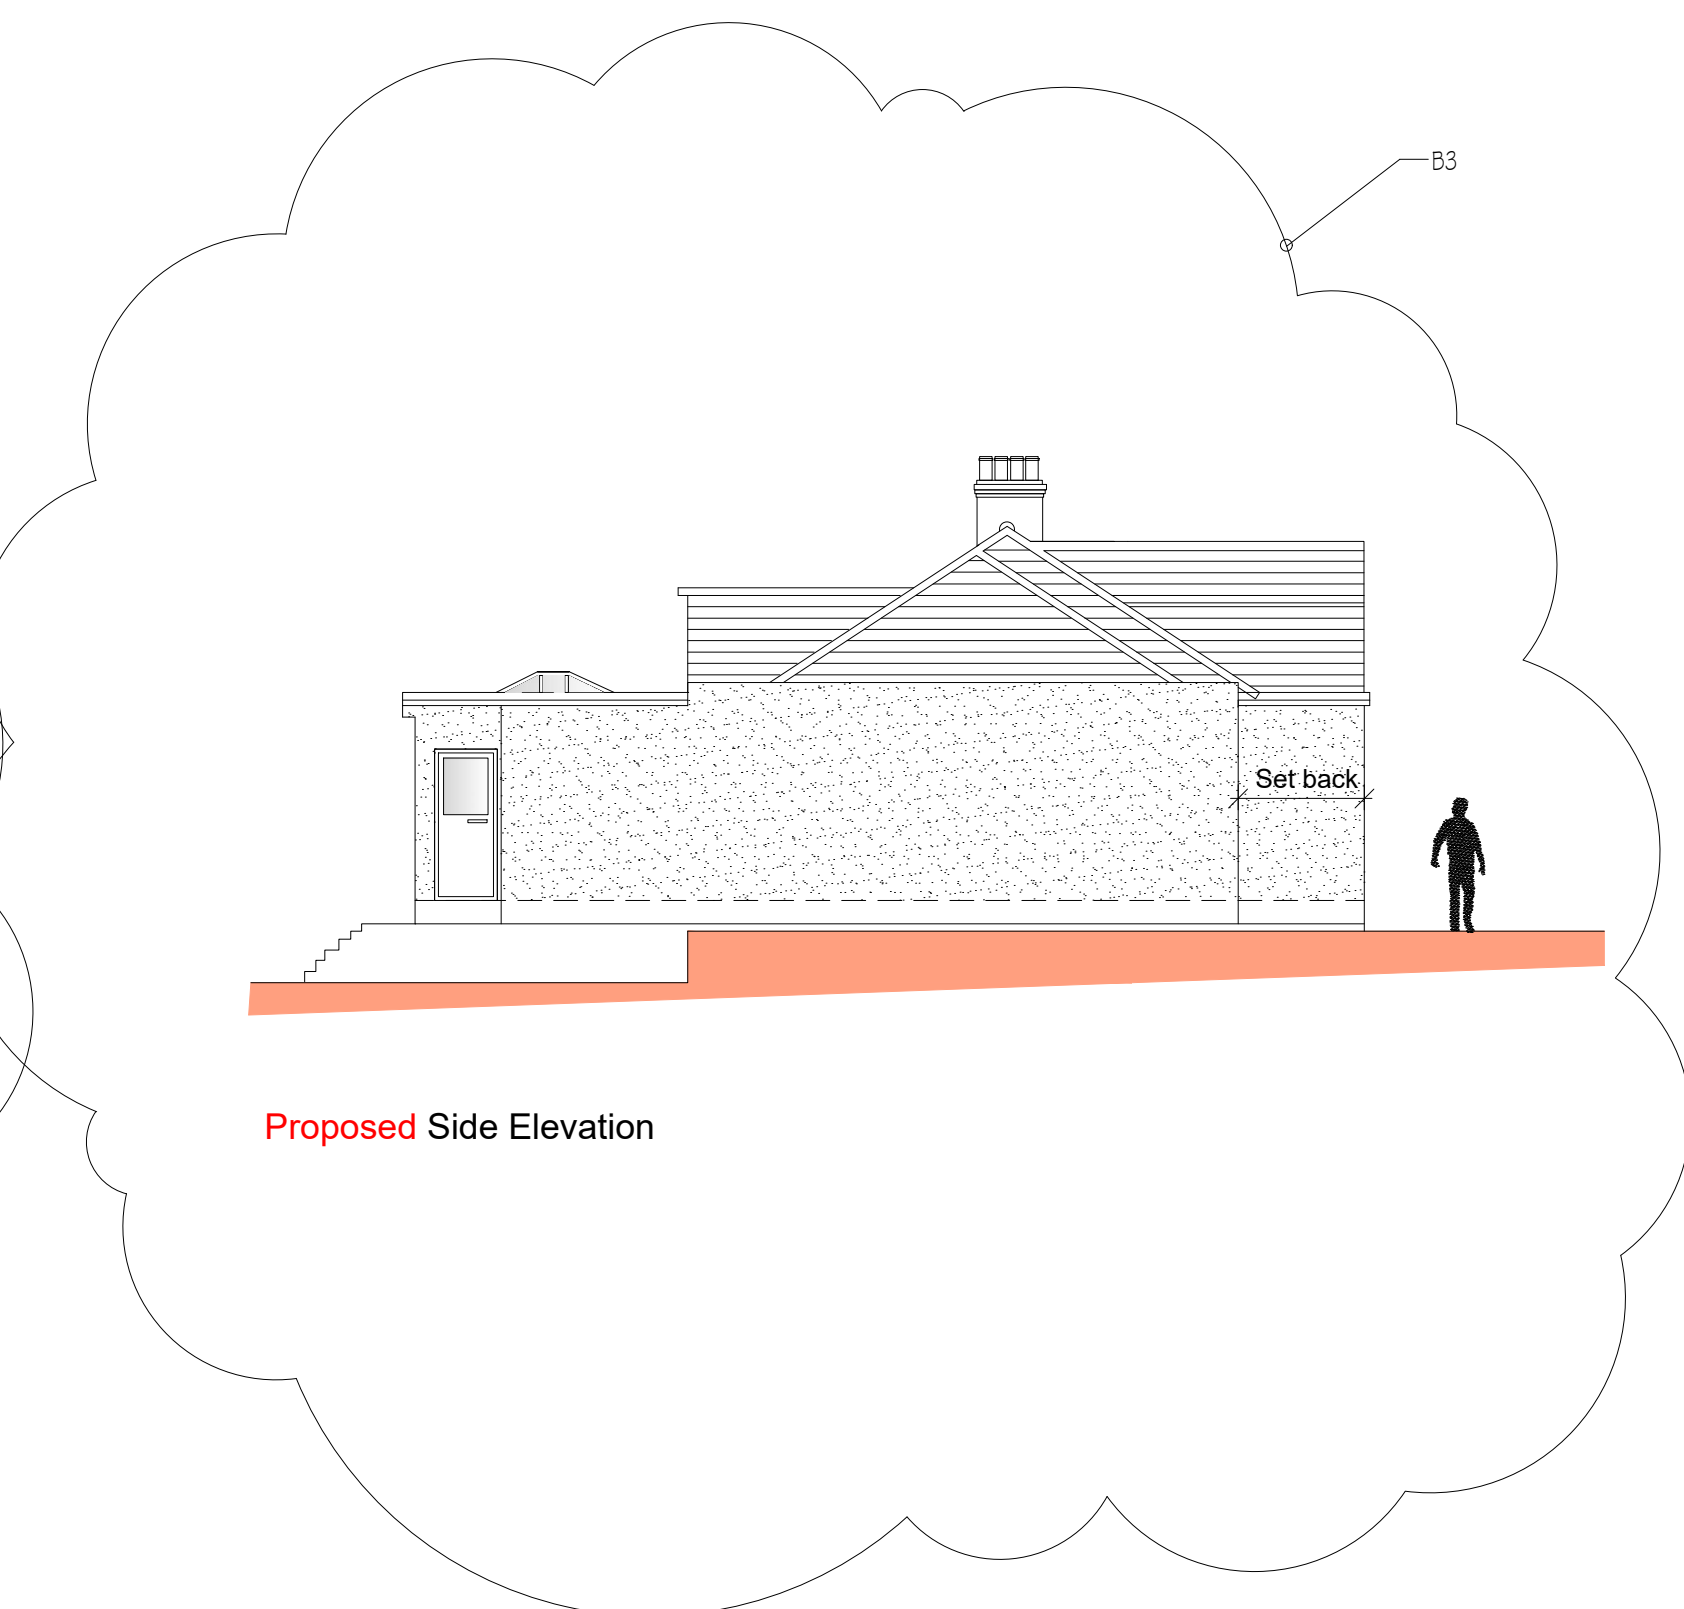

Proposed Side Elevation


Scale 1:100

 

REVISED AS CLOUDED

Householder
Application

Rev		Date	By
B3	ISSUED TO GRAVESEND	22.07.22	MC
B2	ISSUED TO GRAVESEND	16.05.22	MC
B1	ISSUED TO GRAVESEND	15.01.22	MC

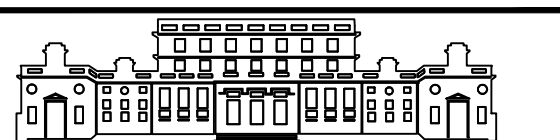

www.designerplan.co.uk

OFFICE 48, 95 WILTON ROAD, VICTORIA, LONDON, SW1V 1BZ
T: 07940121222

Job Title:
**88 CROSS LANE EAST
GRAVESEND DA12 5HB**

Drawing Title:
Internal Refurb and Side Extension

Scale	Date	Drawn By
1:100 @ A1	JAN ` 22	MC

Job No.	Dwg No.	Rev
515-1000-992	P04	B3