




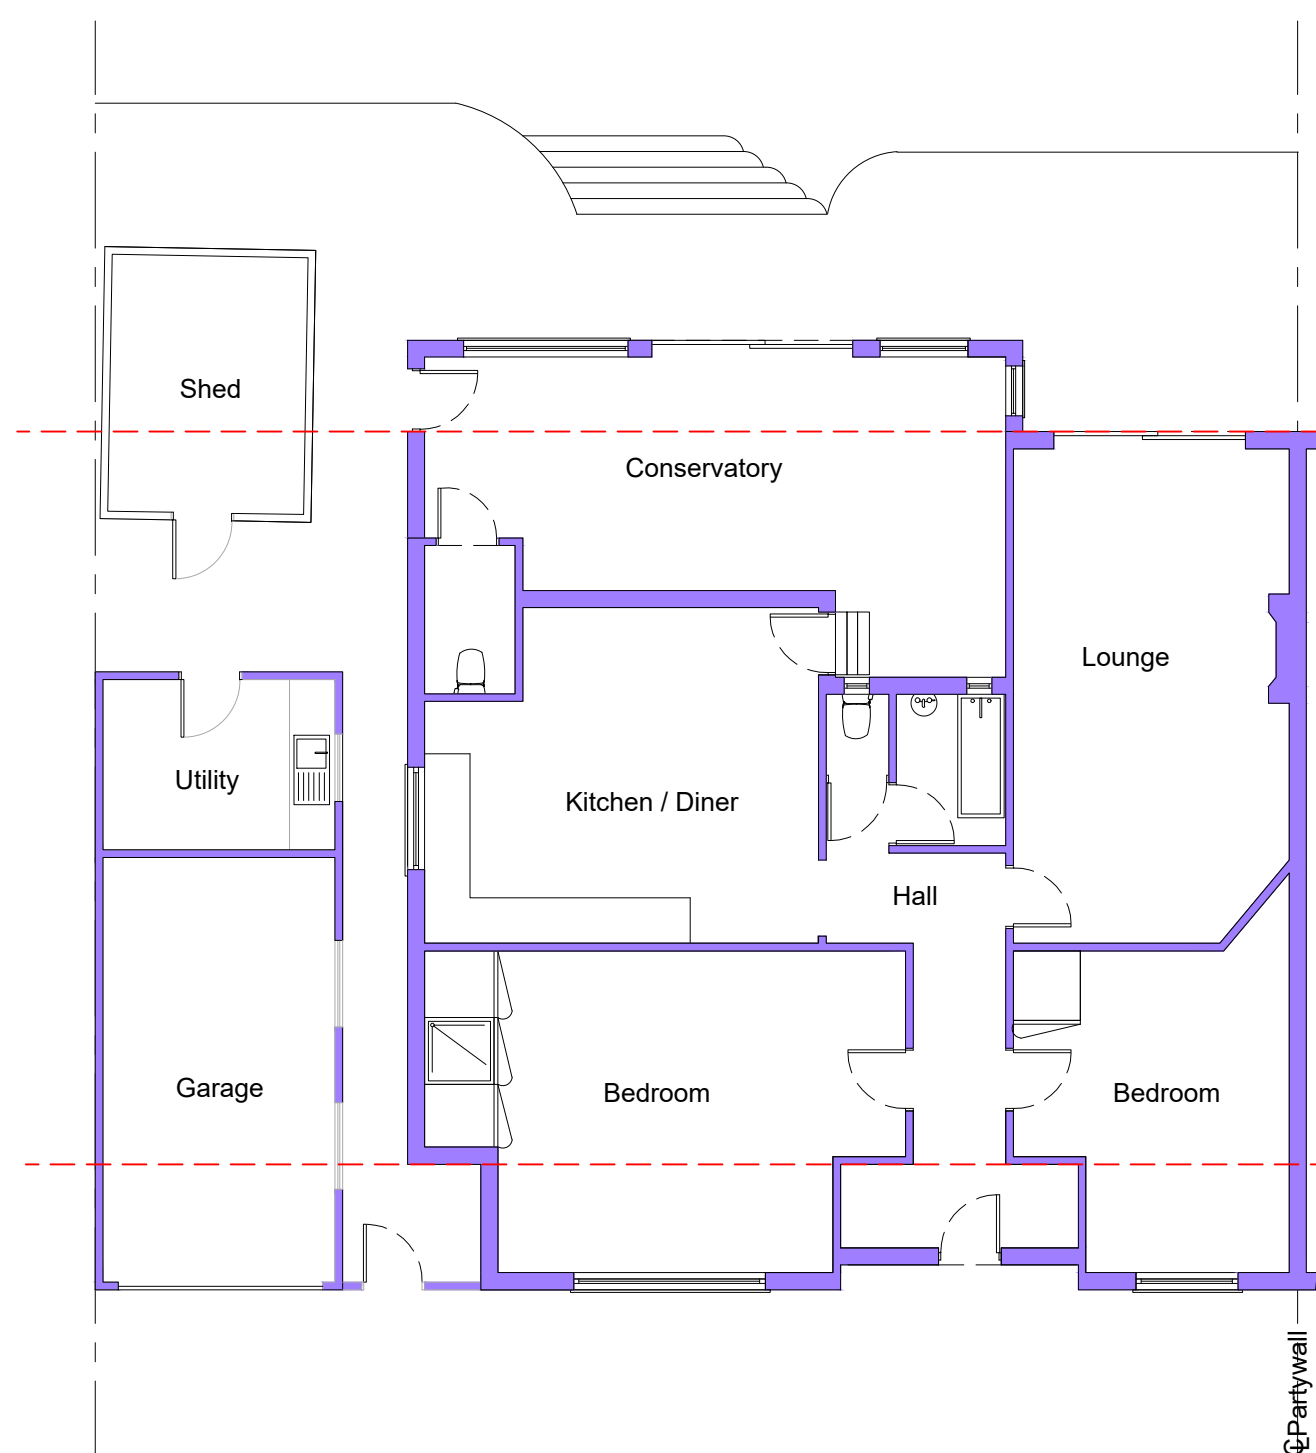


Existing Ground Floor Plan

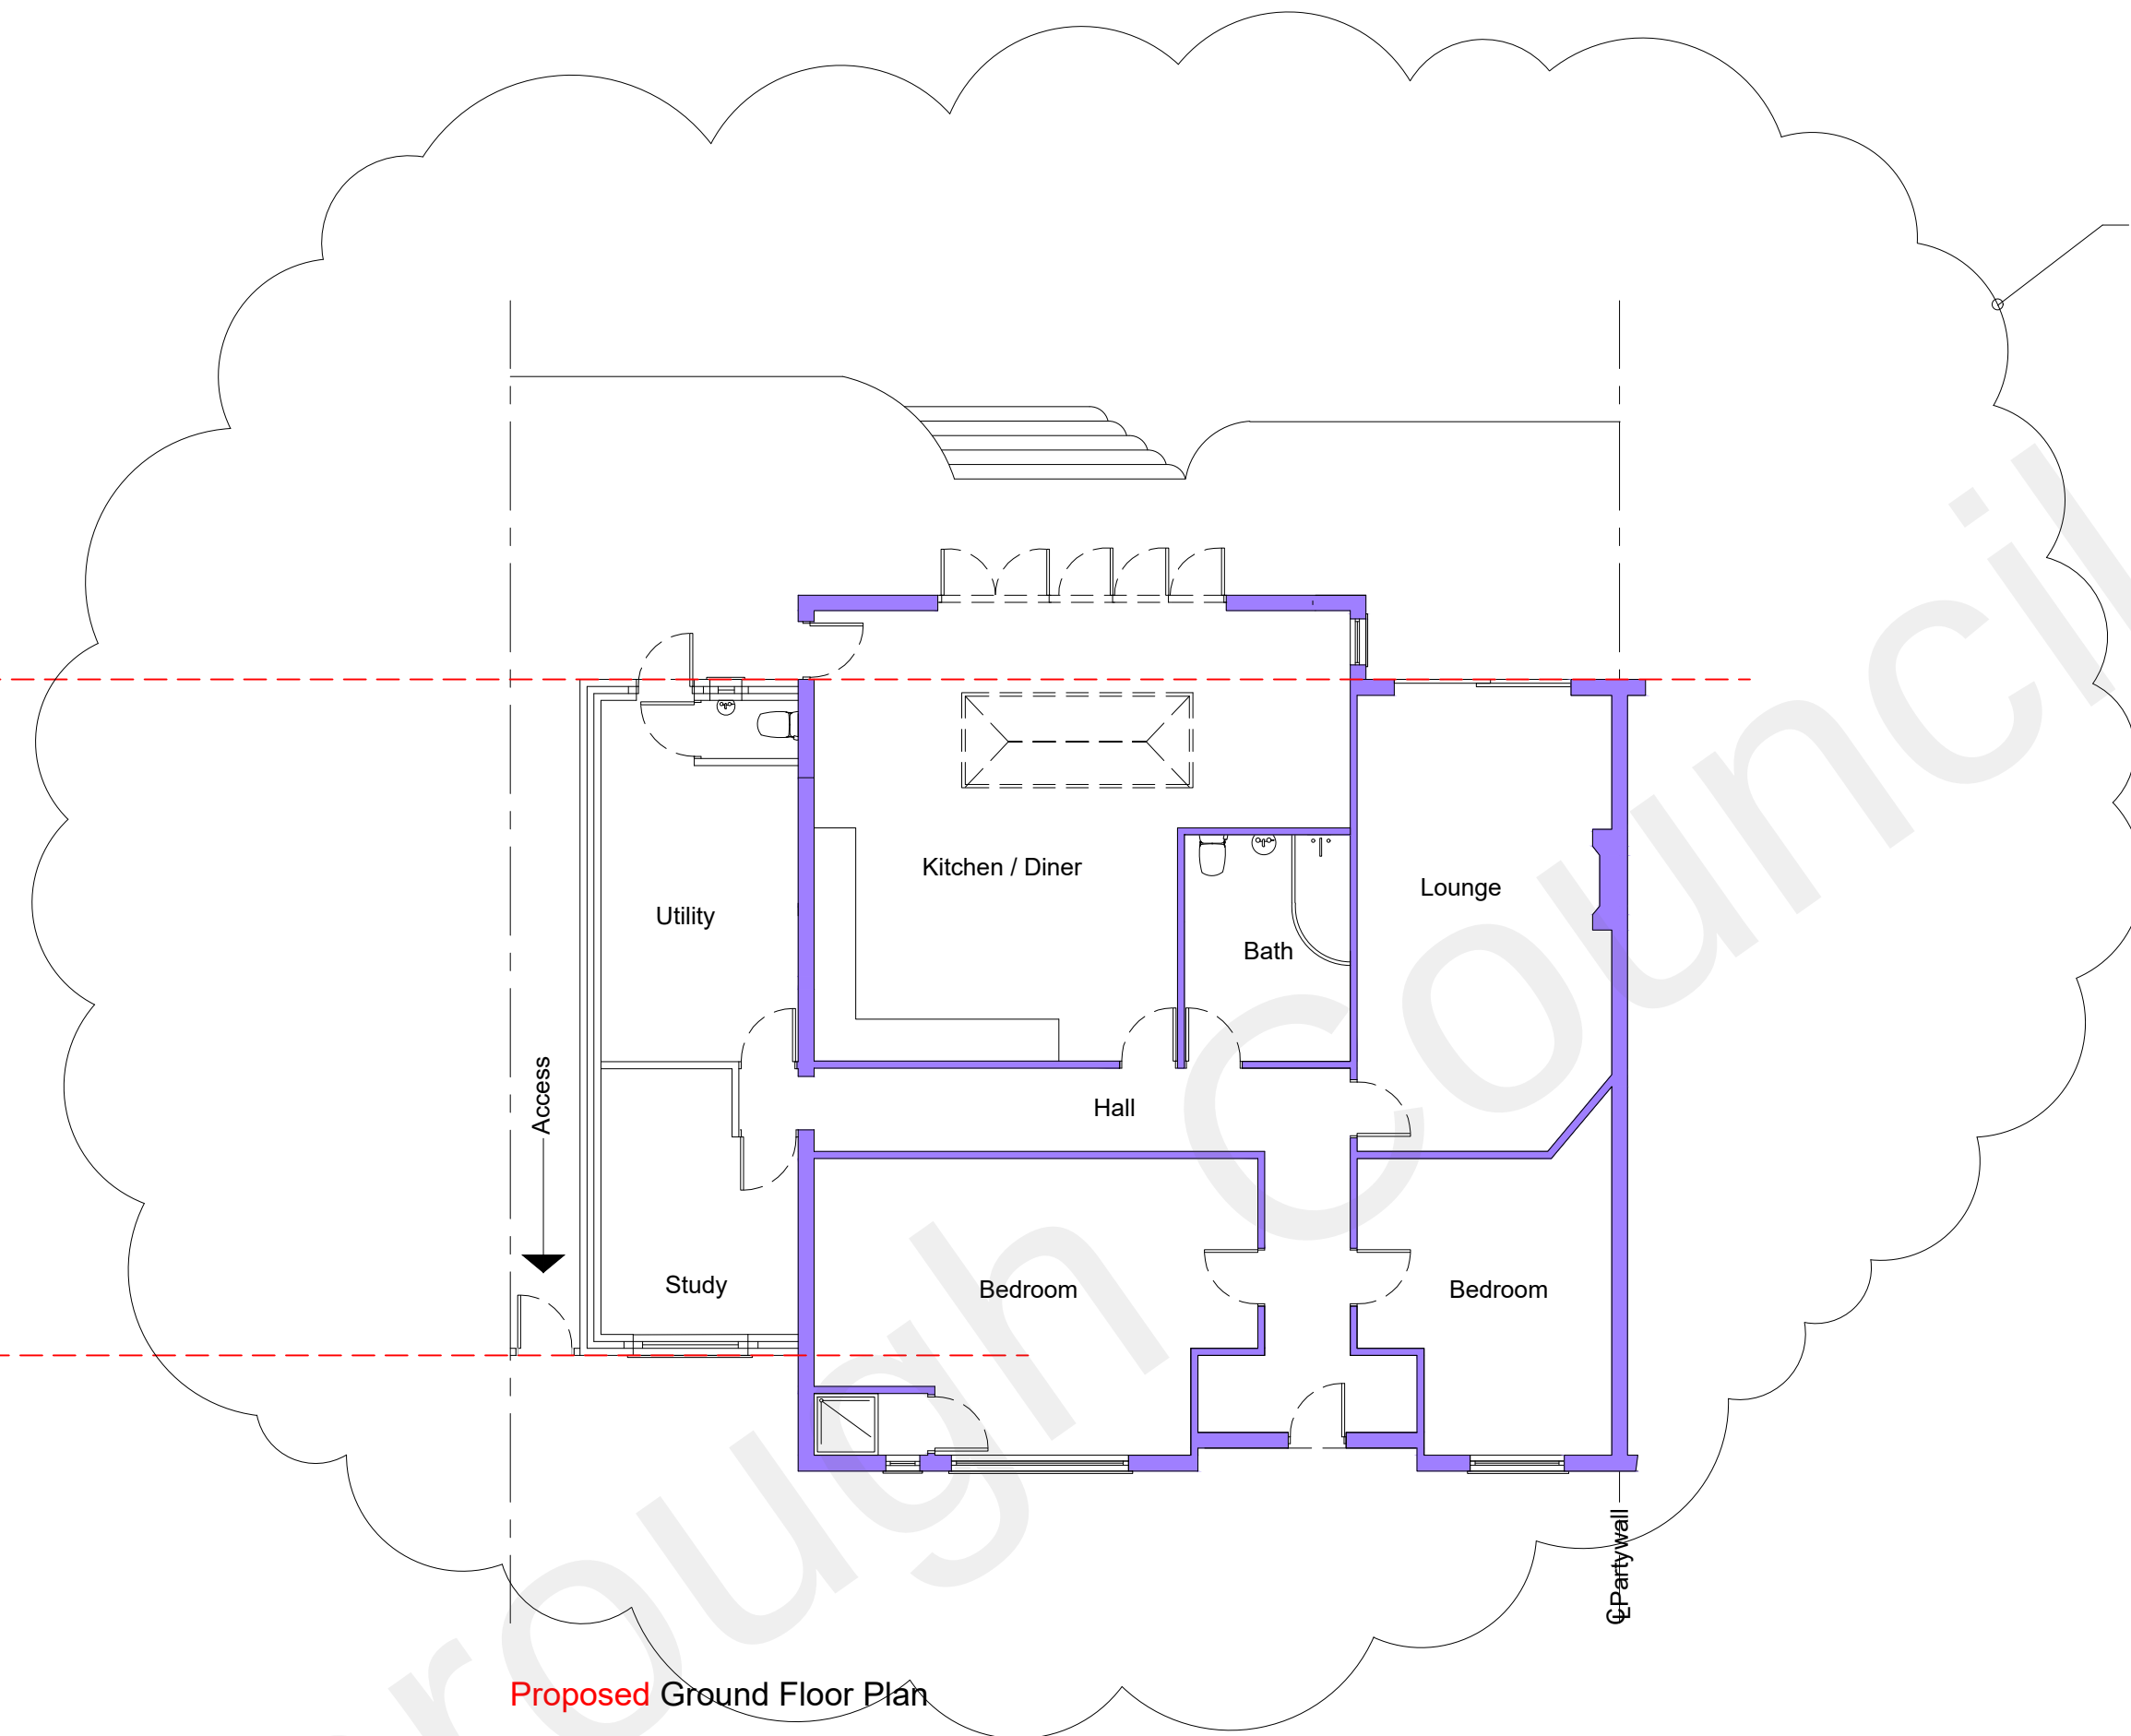

Proposed Ground Floor Plan

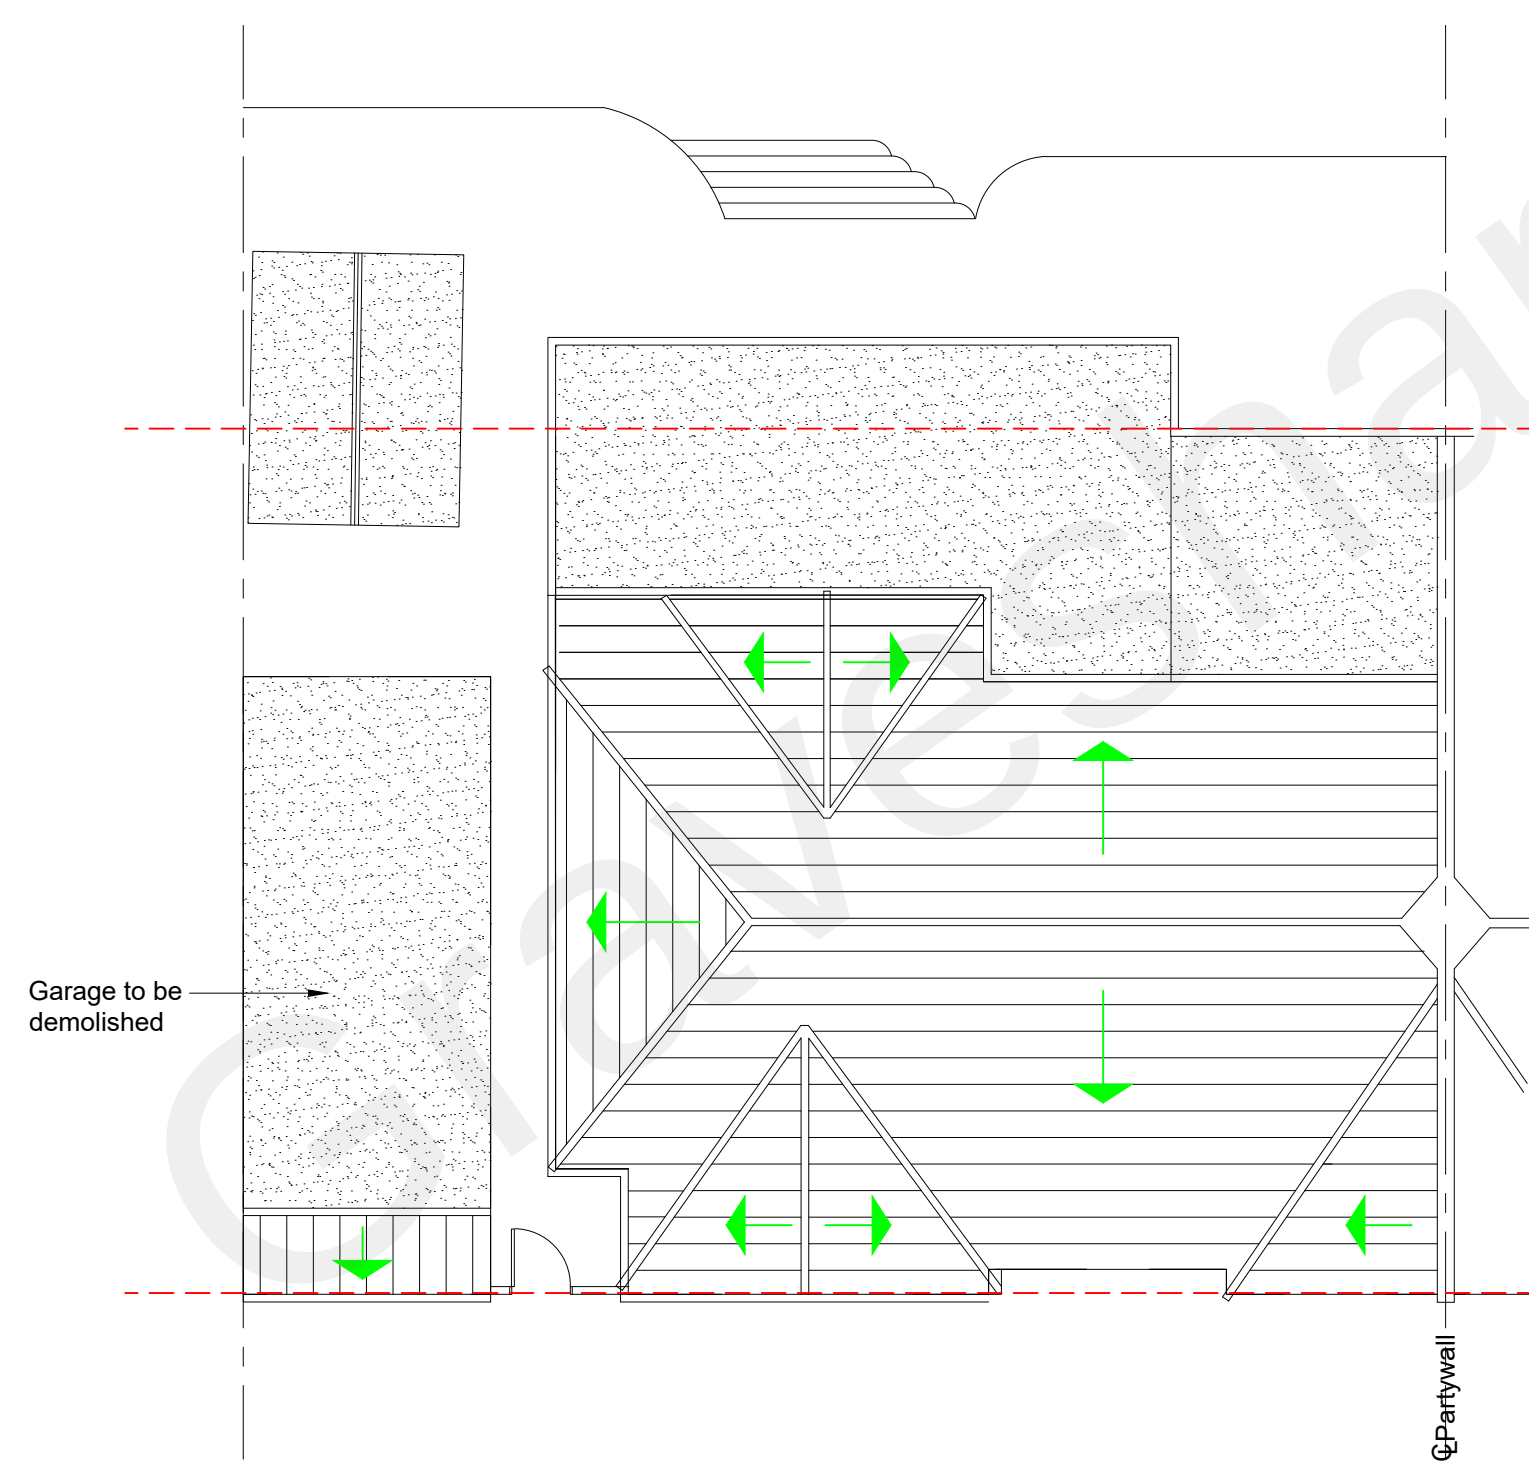


Existing Roof Plan

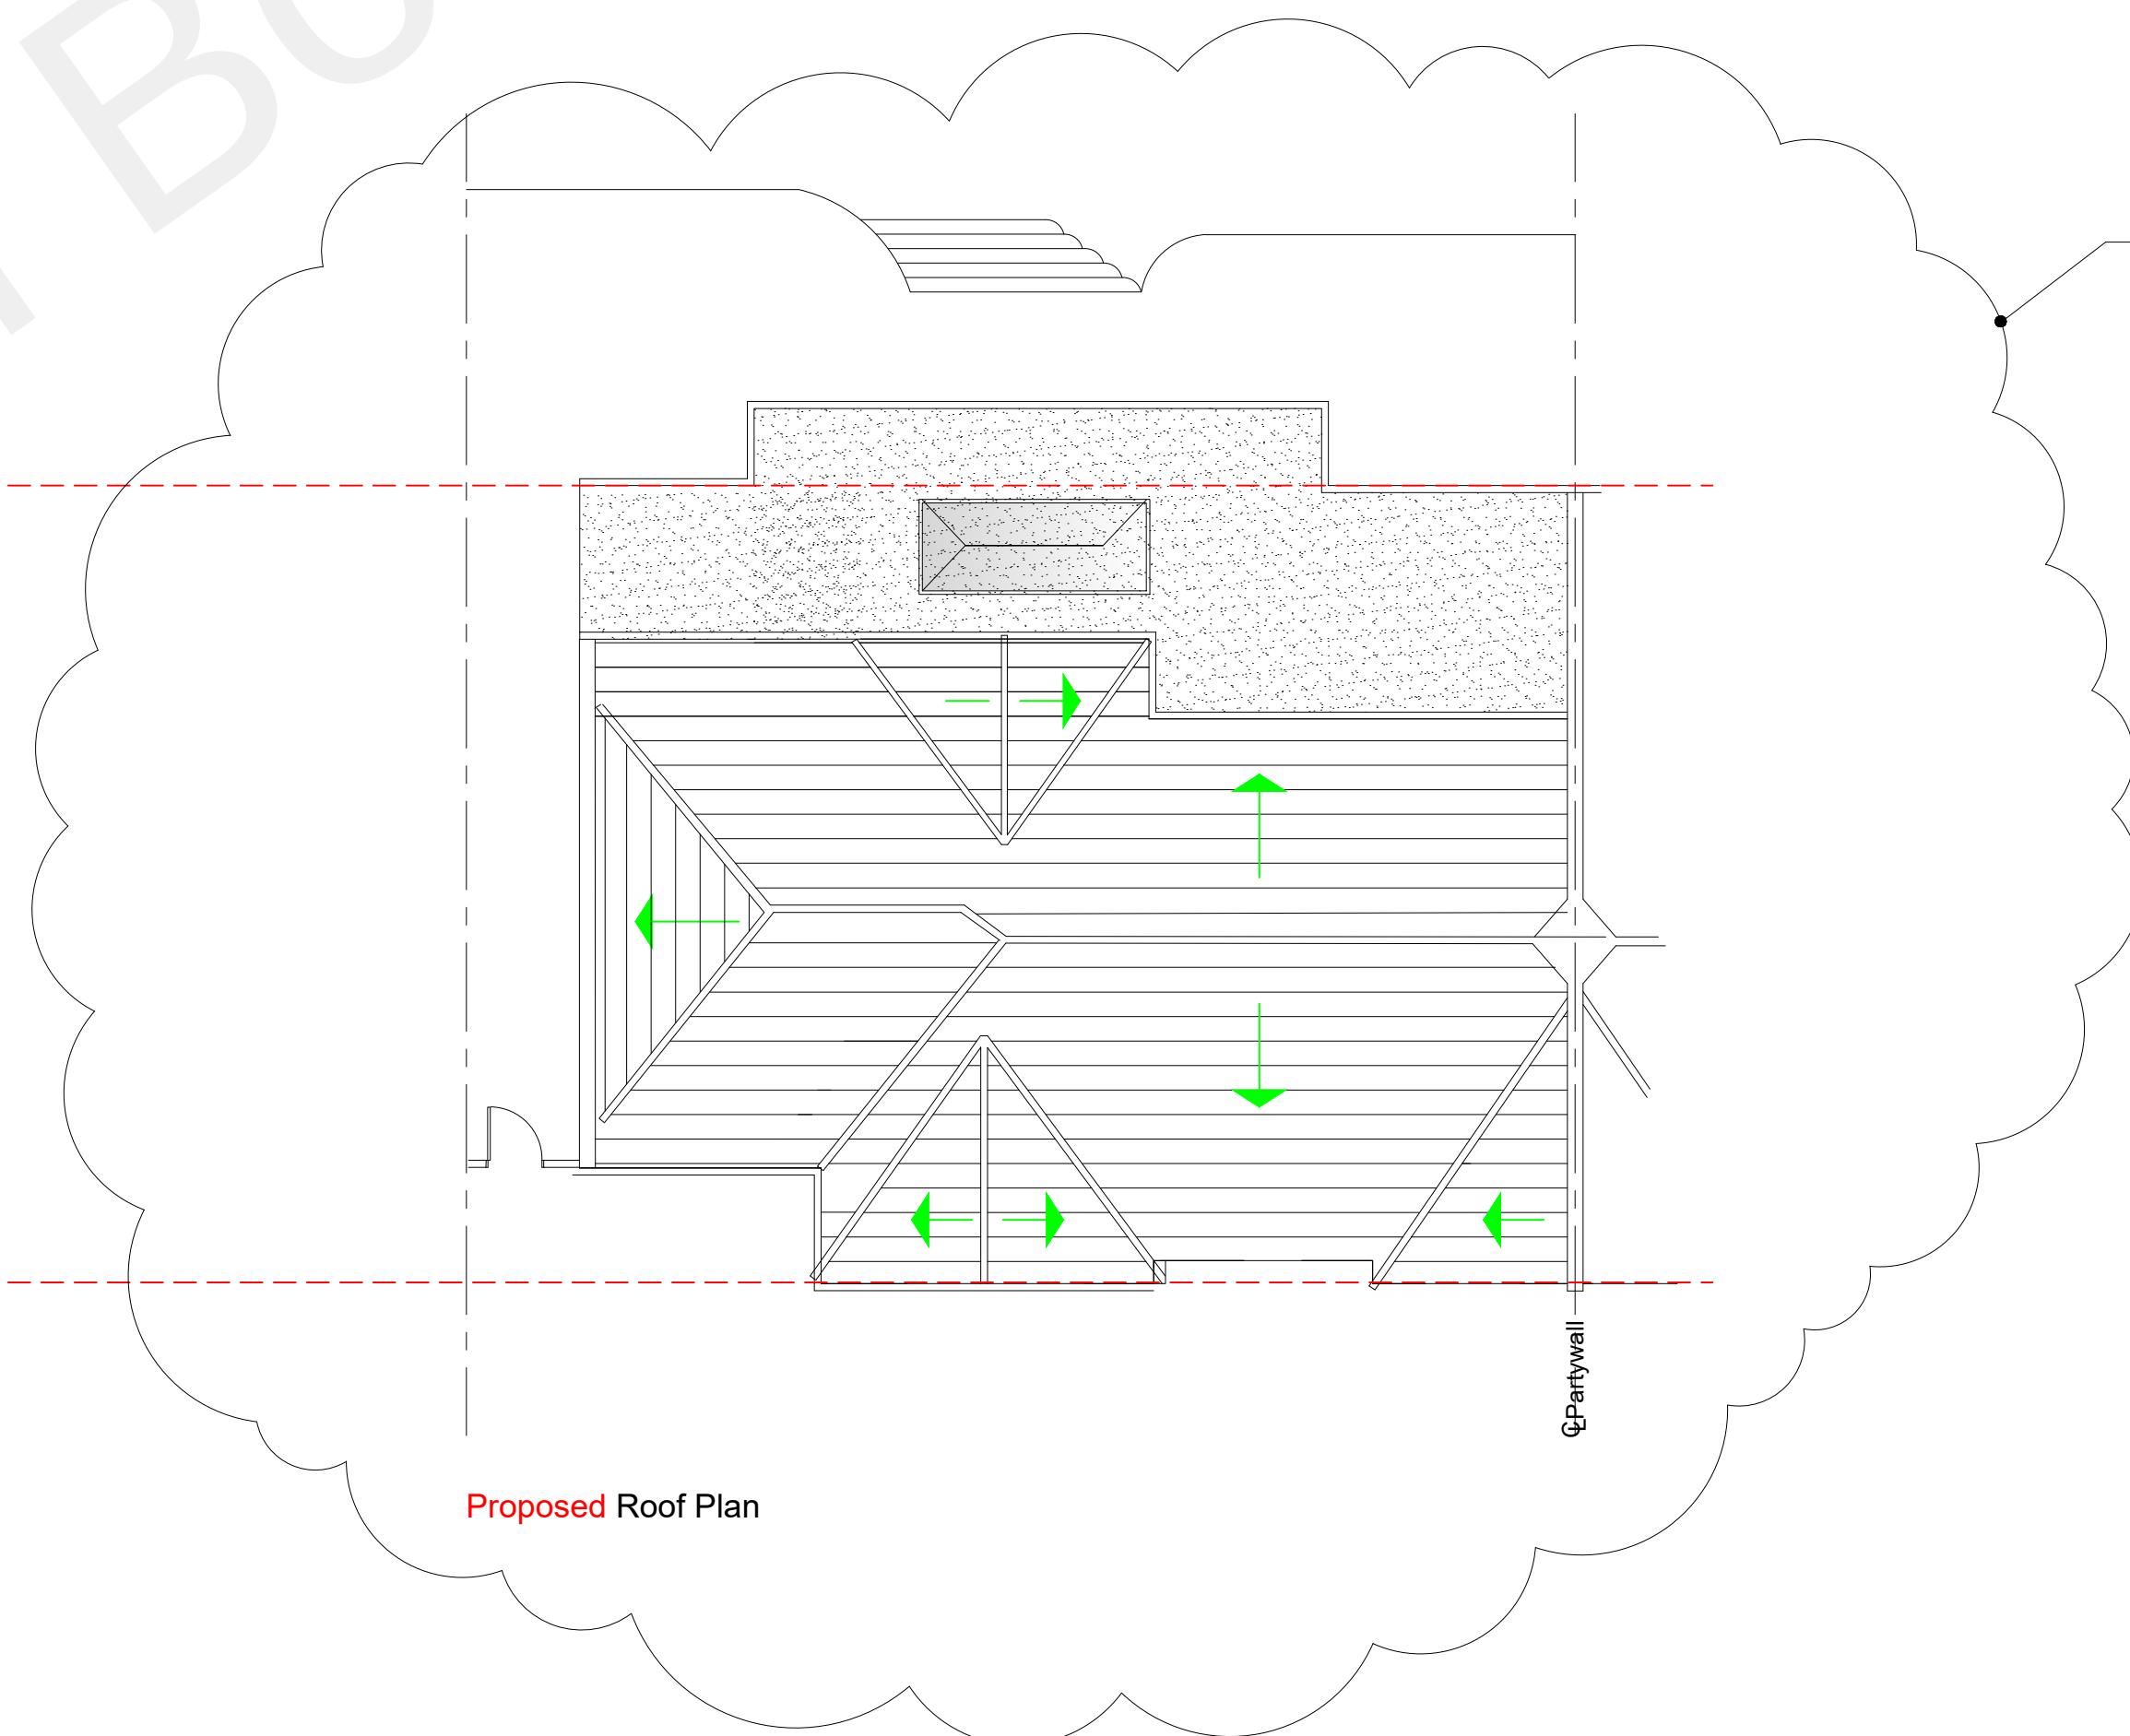

Proposed Roof Plan


Scale 1:100

 

REVISED AS CLOUDED

Householder
Application

Rev		Date	By
B3	ISSUED TO GRAVESHAM	22.07.22	MC
B2	ISSUED TO GRAVESHAM	16.05.22	MC
B1	ISSUED TO GRAVESHAM	15.01.22	MC

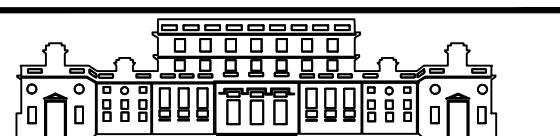

www.designerplan.co.uk

OFFICE 48, 95 WILTON ROAD, VICTORIA, LONDON, SW1V 1BZ
T: 07940121222

Job Title: 88 CROSS LANE EAST
GRAVESEND DA12 5HB

Drawing Title: Internal Refurb and Side Extension

Scale	Date	Drawn By
1:100 @ A1	JAN ` 22	MC

Job No.	Dwg No.	Rev
515-1000-992	P03	B3