

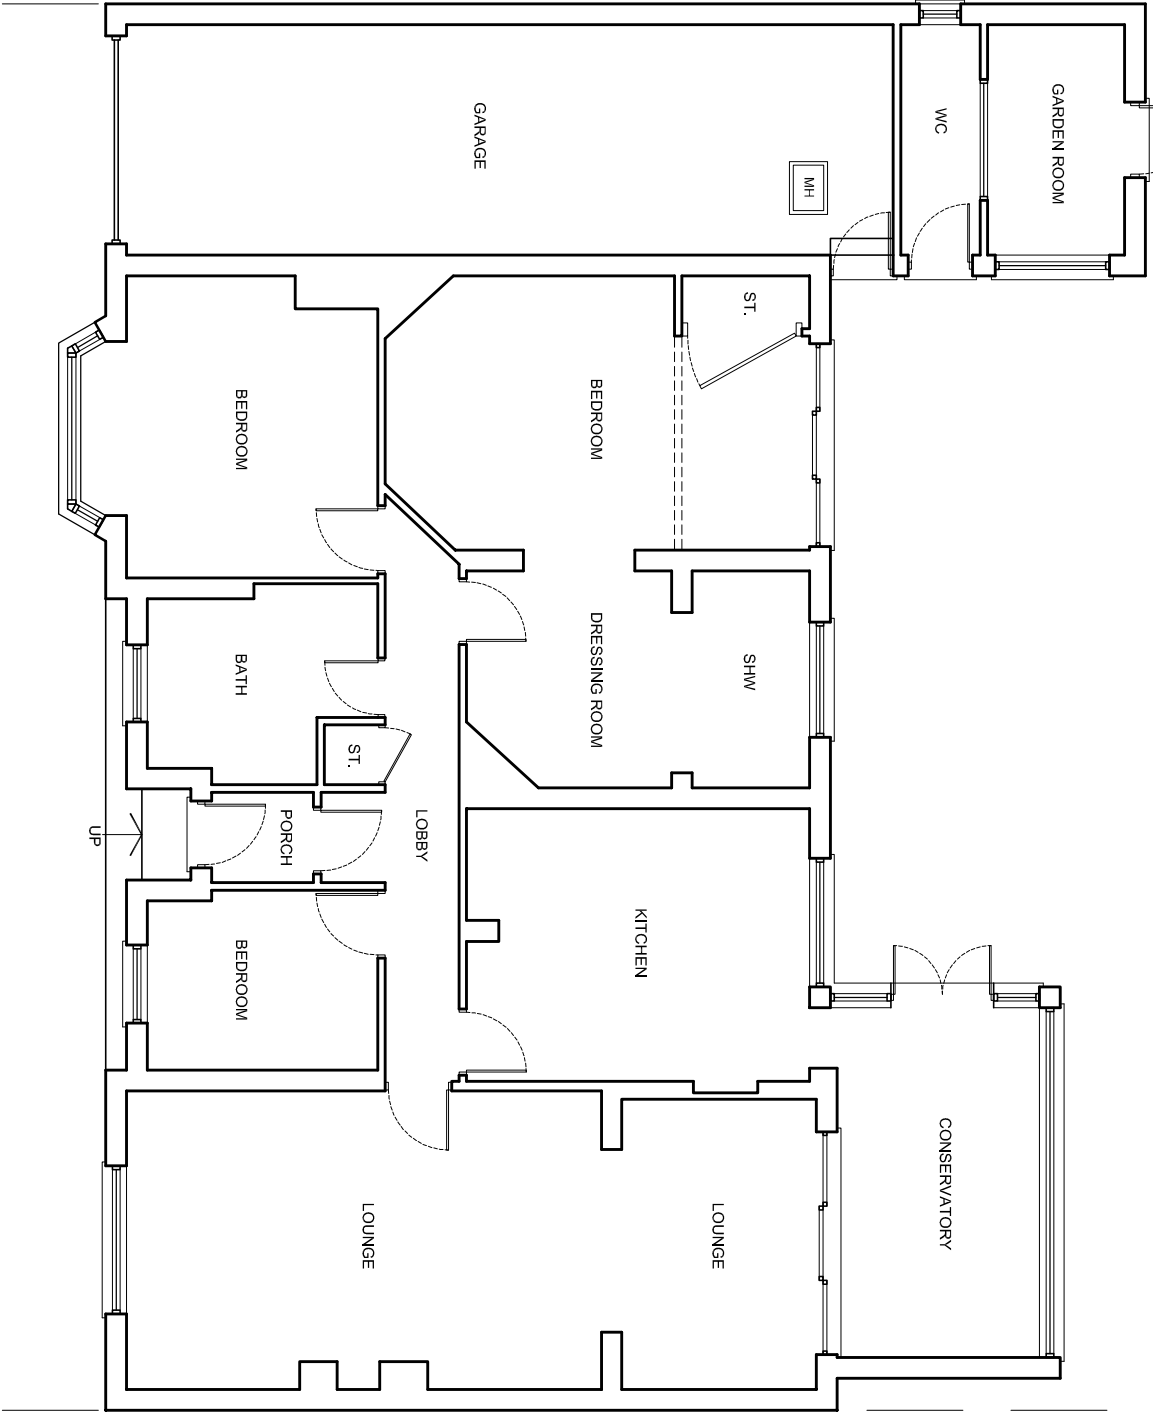
 


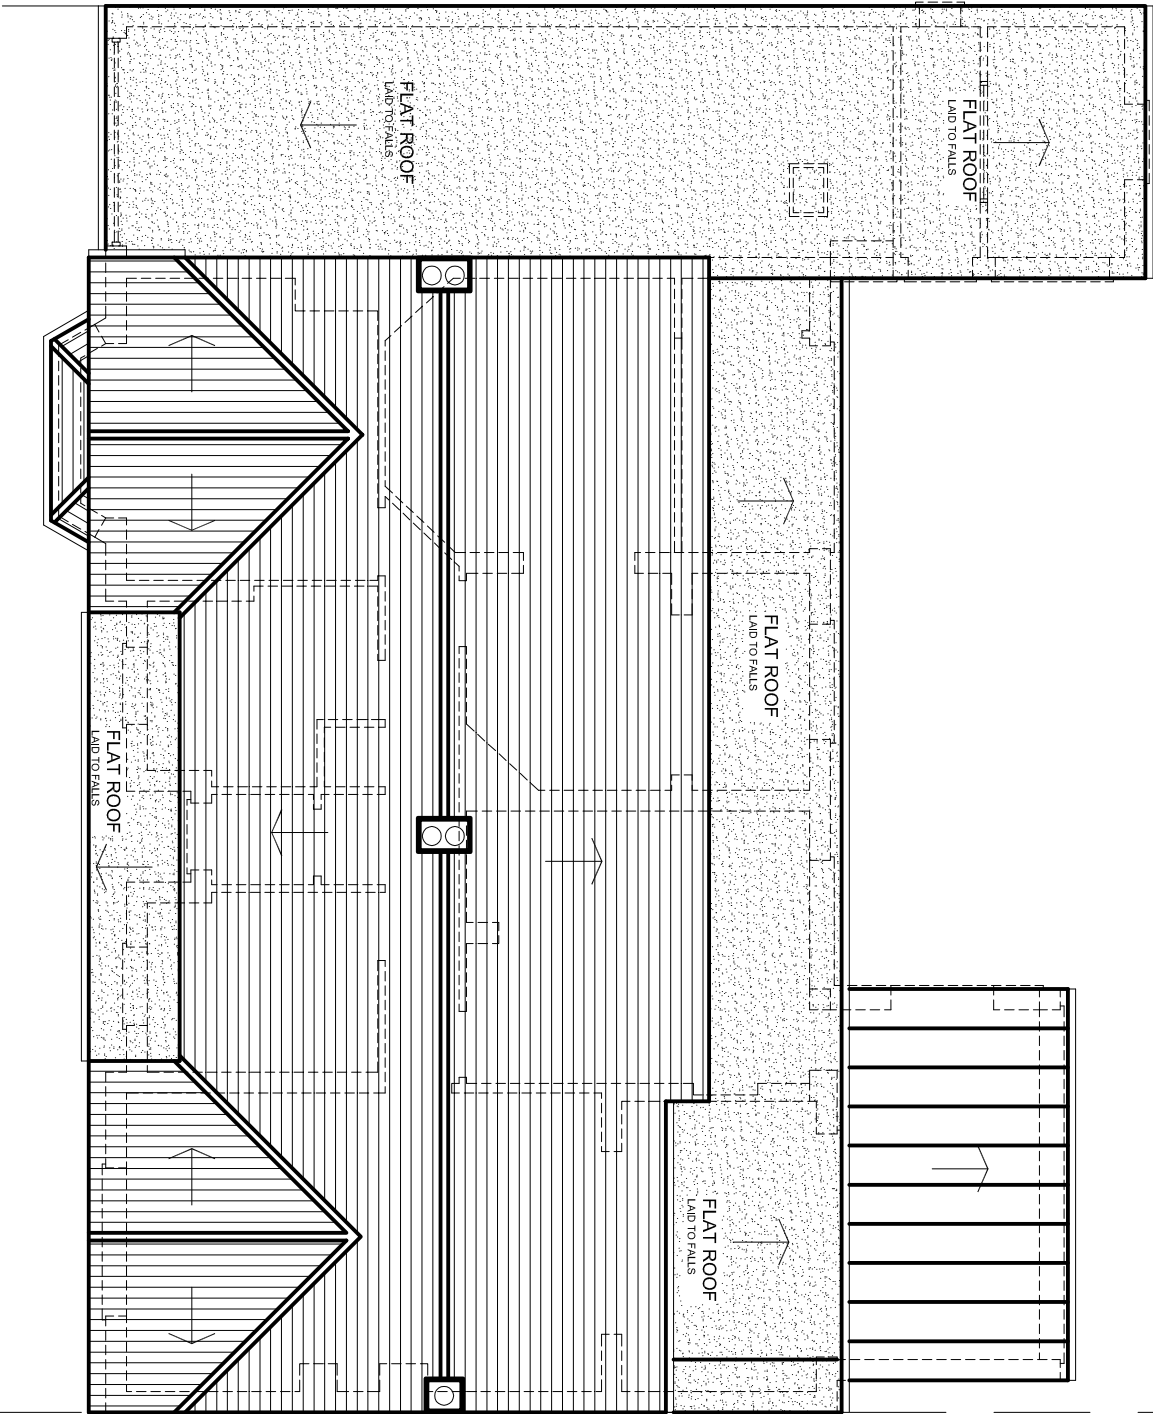


EXISTING GROUND FLOOR PLAN

 


EXISTING ROOF PLAN

The Contractor is to check all dimensions on site and report any discrepancies to the Contract Administrator. This drawing is to be read in conjunction with all other standard documentation.

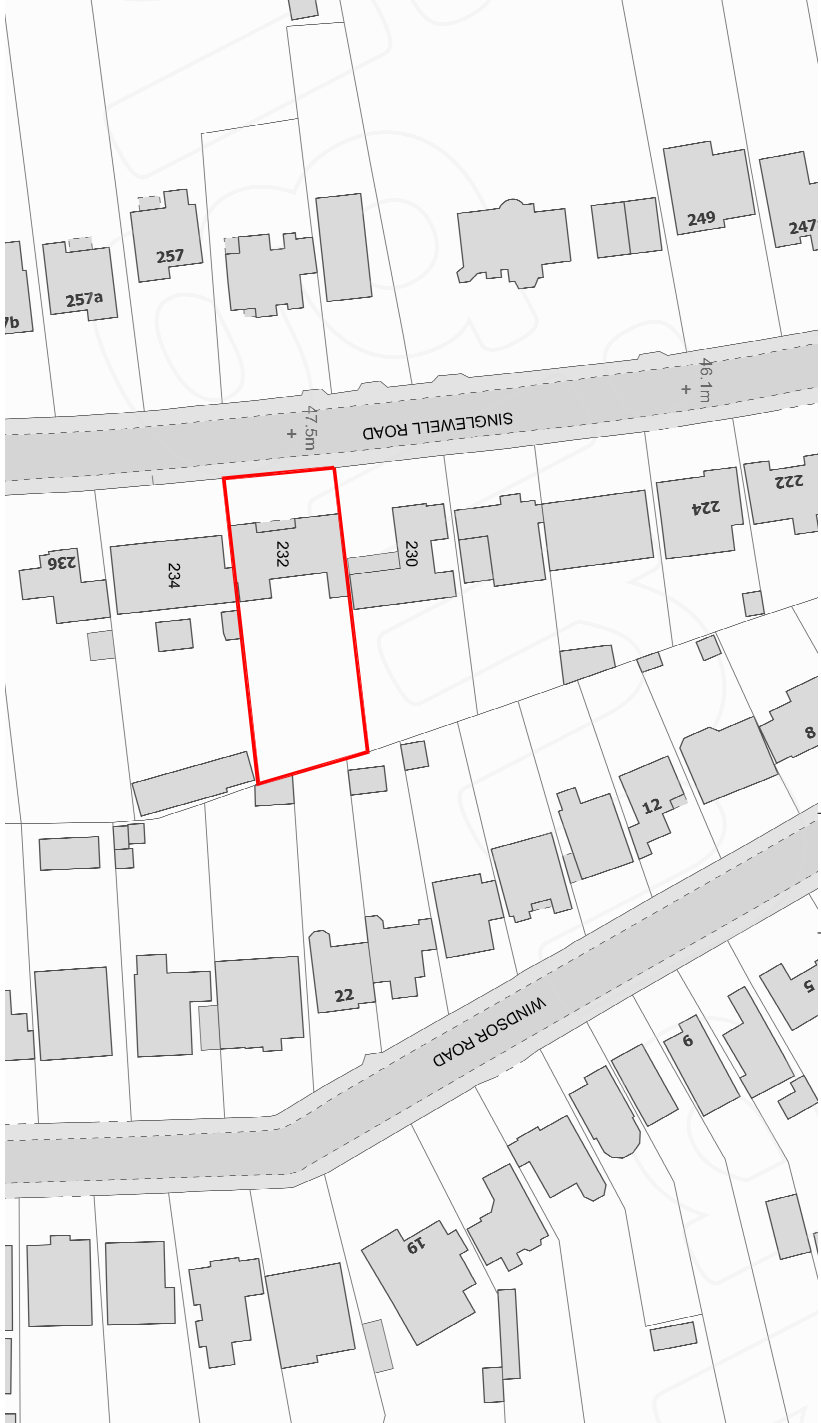

LOCATION PLAN - SCALE 1:1250

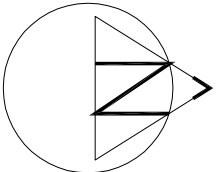

rev.	description	date	chkd.
	93 Colmandene Crescent, Orpington, Kent BR5 2RA		
	020 3004 9238		
	07931 931 035		
	s.nagpal@dapconsultants.co.uk		
	www.dapconsultants.co.uk		

project : 232 Singlewell Road
Gravesend

drawing title :

Existing Floor Plans

drawn: SN	chkd : SS	date: 13.09.2023
status: Planning	scale: 1:100@A3	
proj no : 2463	drg no: 01	rev no: