
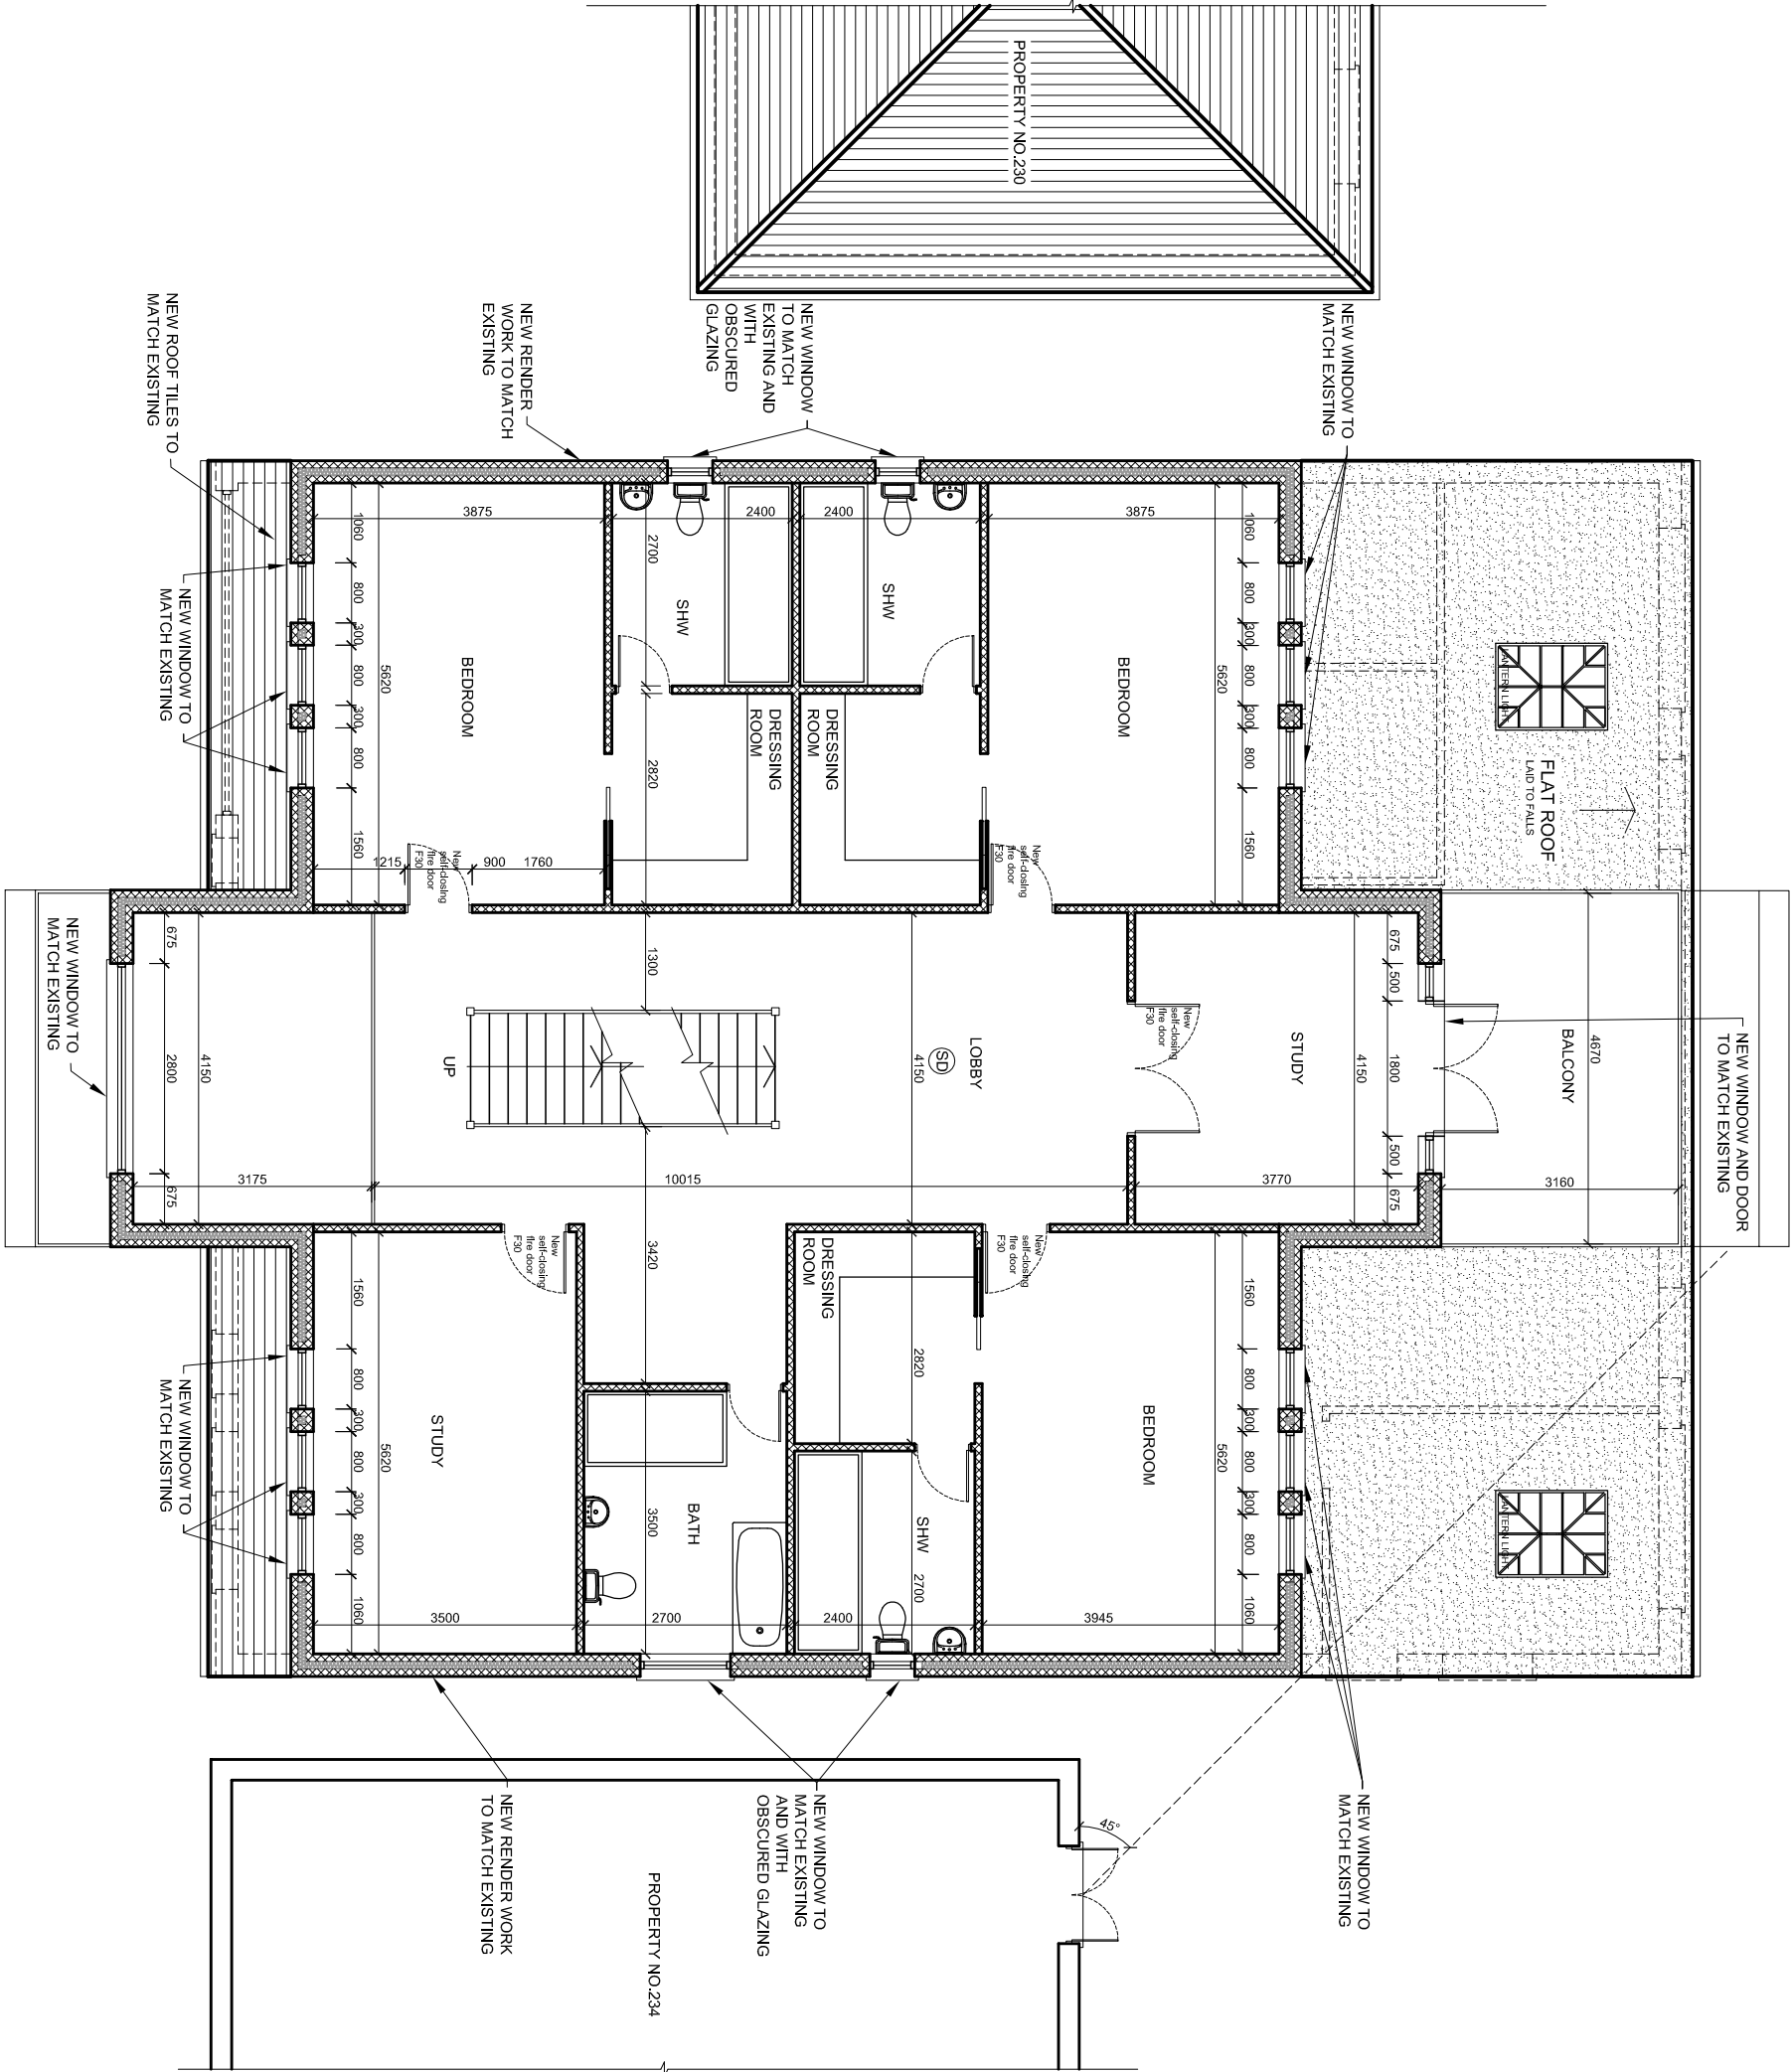


 

PROPOSED FIRST FLOOR PLAN

rev.	description	date	chkd.
	93 Colmandene Crescent, Orpington, Kent BR5 2RA 020 3004 9238 07931 931 035 s.nappal@dapconsultants.co.uk www.dapconsultants.co.uk		

project : 232 Singlewell Road
Gravesend

drawing title :

Proposed First Floor Plan

drawn: SN	chkd : SS	date: 13.09.2023
status: Planning	scale: 1:100@A3	
proj no : 2463	drg no: 04	rev no: