
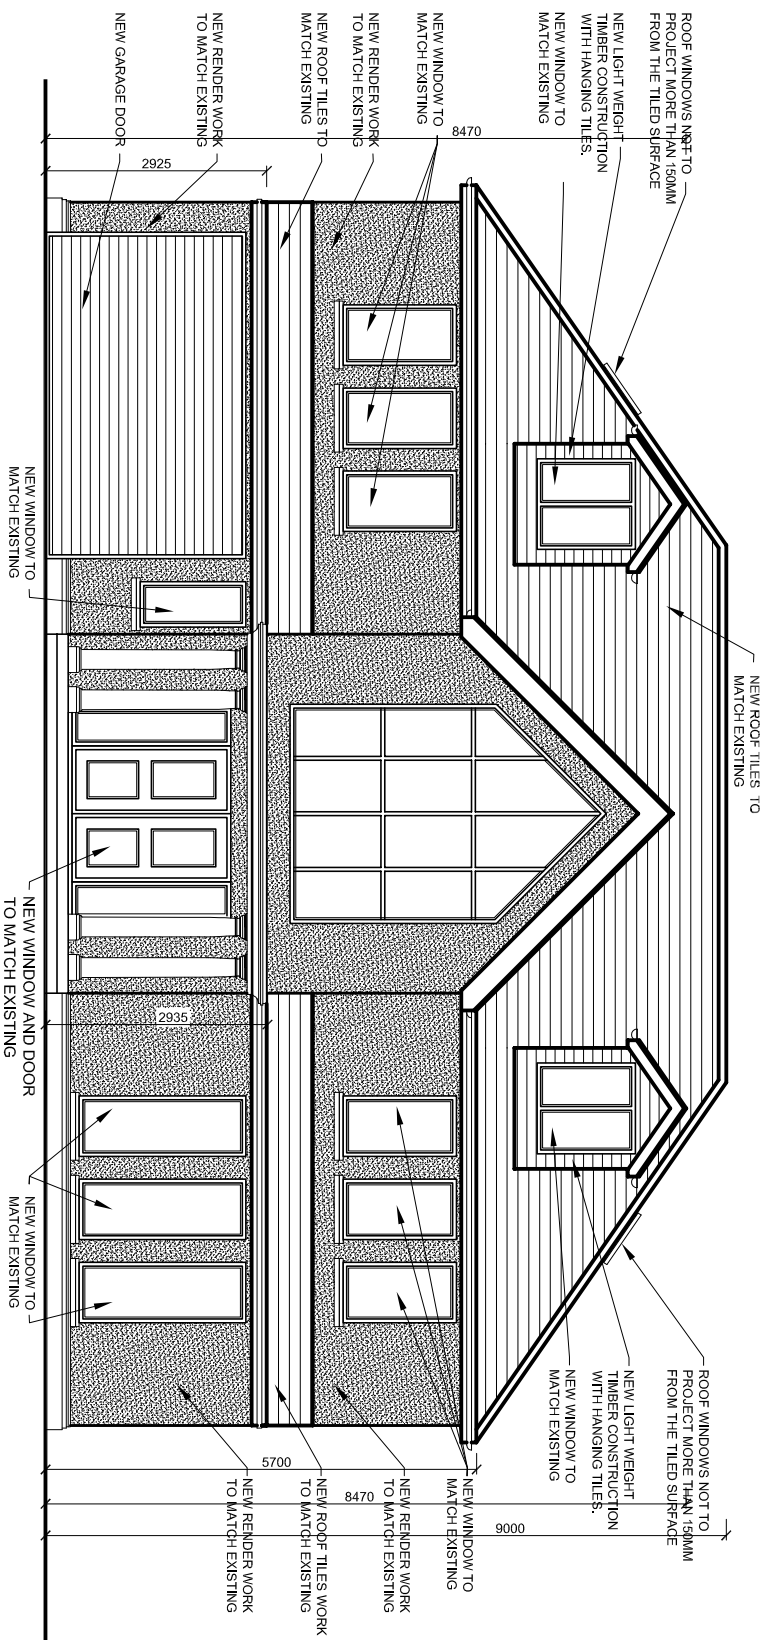


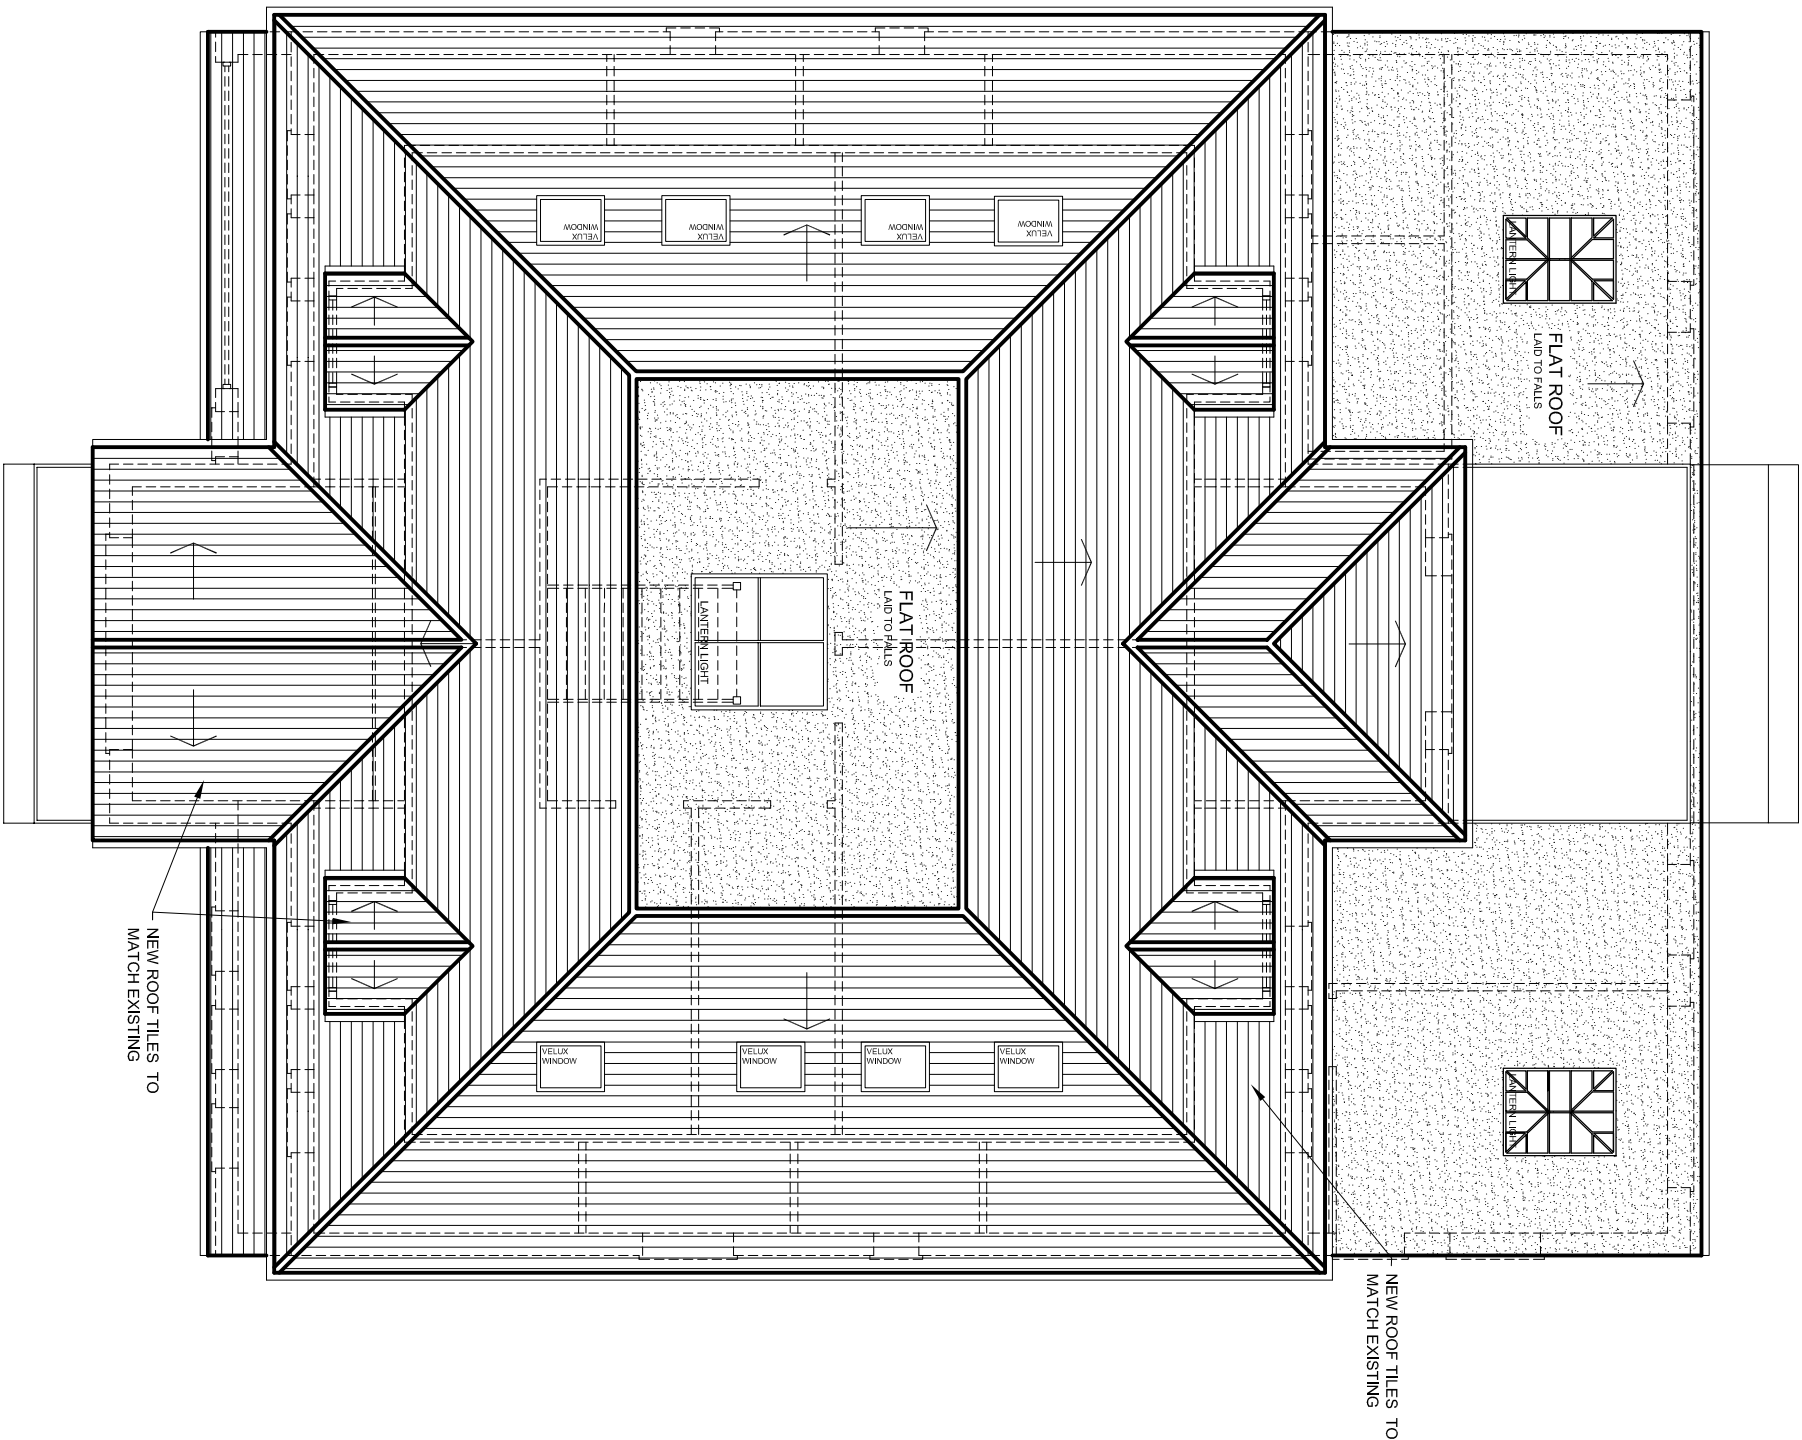

PROPOSED FRONT ELEVATION

rev.	description	date	chkd.
	 93 Coltmandene Crescent, Orpington, Kent BR5 2RA 020 3004 9238 07931 931 035 s.nagpal@dapconsultants.co.uk www.dapconsultants.co.uk		

project: 232 Singlewell Road
Gravesend

drawing title :

Proposed Roof Plan and Elevation

drawn: SN	chkd: SS	date: 13.09.2023
status: Planning		scale: 1:100@A3
proj no: 2463	dyg no: 06	rev no: