




The Contractor is to check all dimensions on site and report any discrepancies to the Contract Administrator. This drawing is to be read in conjunction with all other standard documentation.

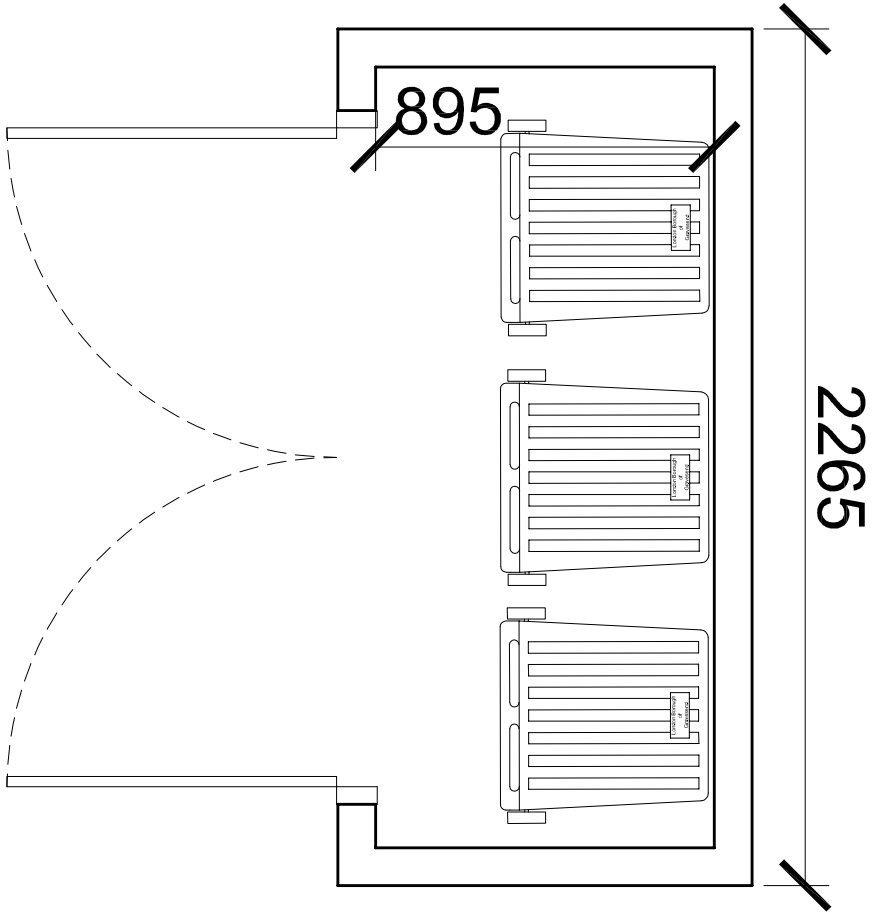


PROPOSED BIN STORE PLAN

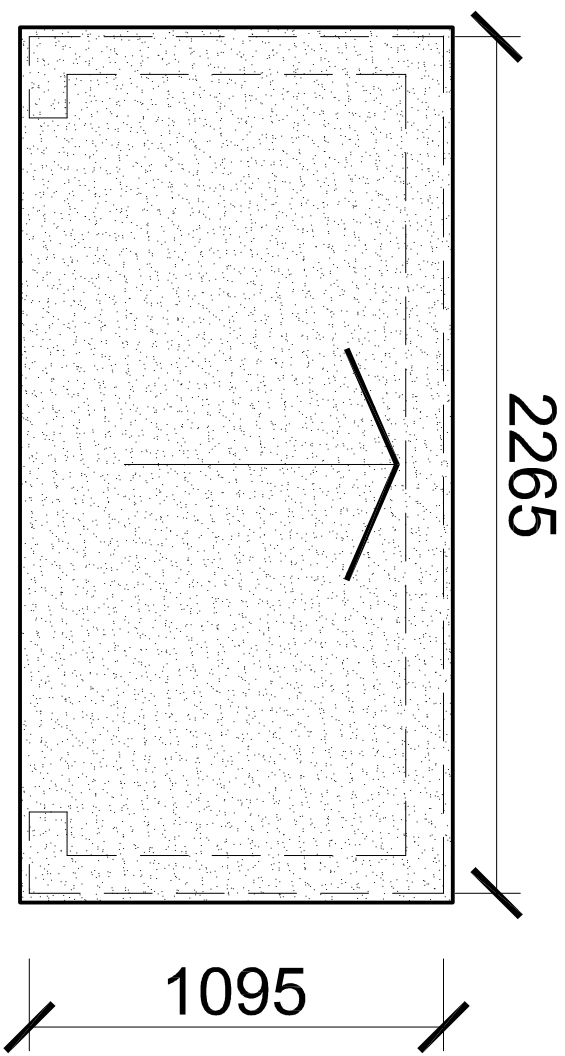


PROPOSED BIN STORE ROOF PLAN

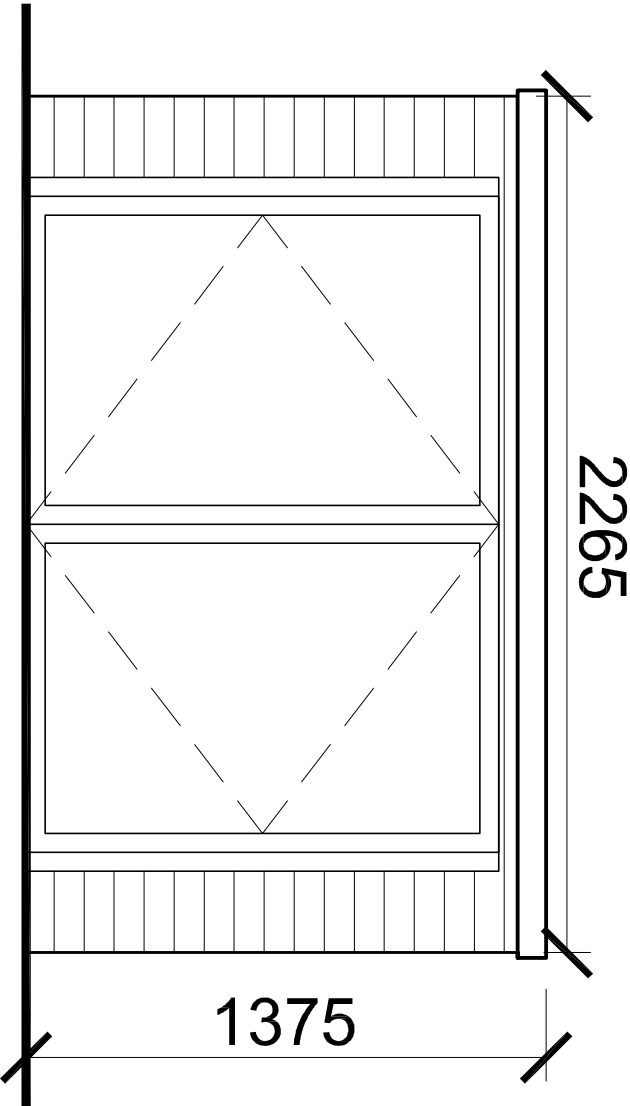


PROPOSED FRONT ELEVATION

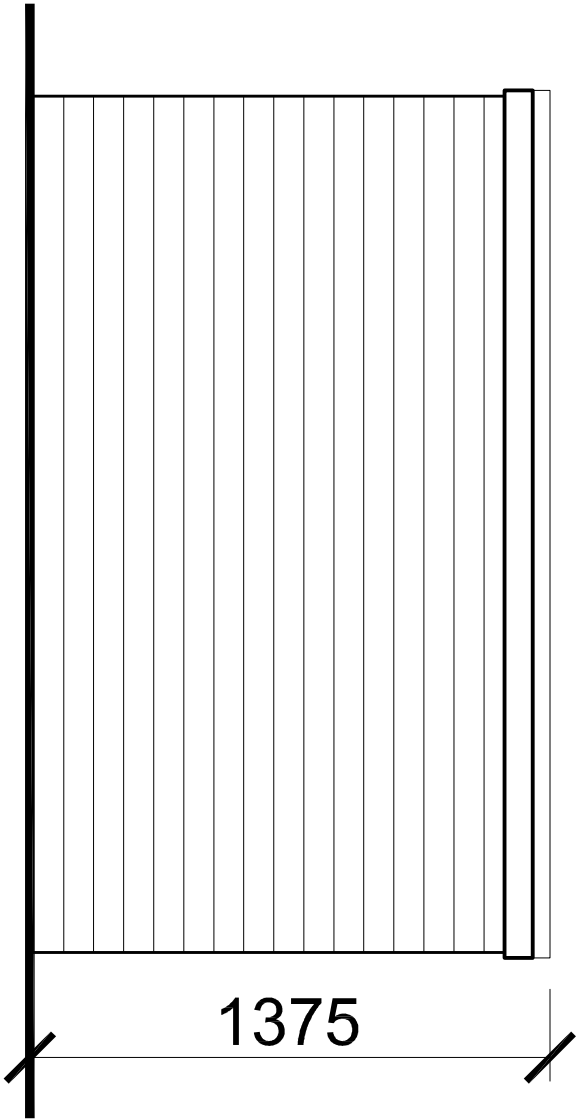

PROPOSED REAR ELEVATION

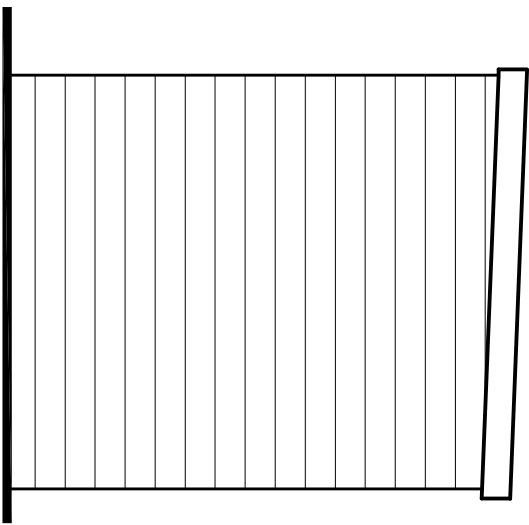

PROPOSED SIDE ELEVATION

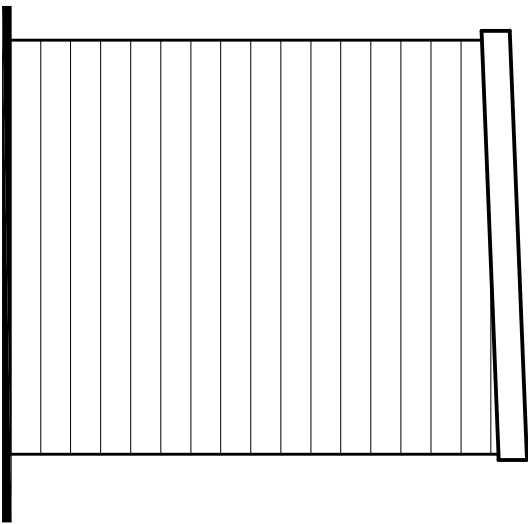

PROPOSED SIDE ELEVATION

rev.	description		date	chkd.
	93 Colmandene Crescent, Orpington, Kent BR5 2RA			
	020 3004 9238			
	07931 931 035			
	s.nappal@dapconsultants.co.uk			
	www.dapconsultants.co.uk			

project : 232 Singlewell Road
Gravesend

drawing title :

Proposed Bin Details

drawn: SN		chkd : SS	date: 13.09.2023
status: Planning		scale: 1:20@A3	
proj no : 2463	drg no: 11	rev no:	