
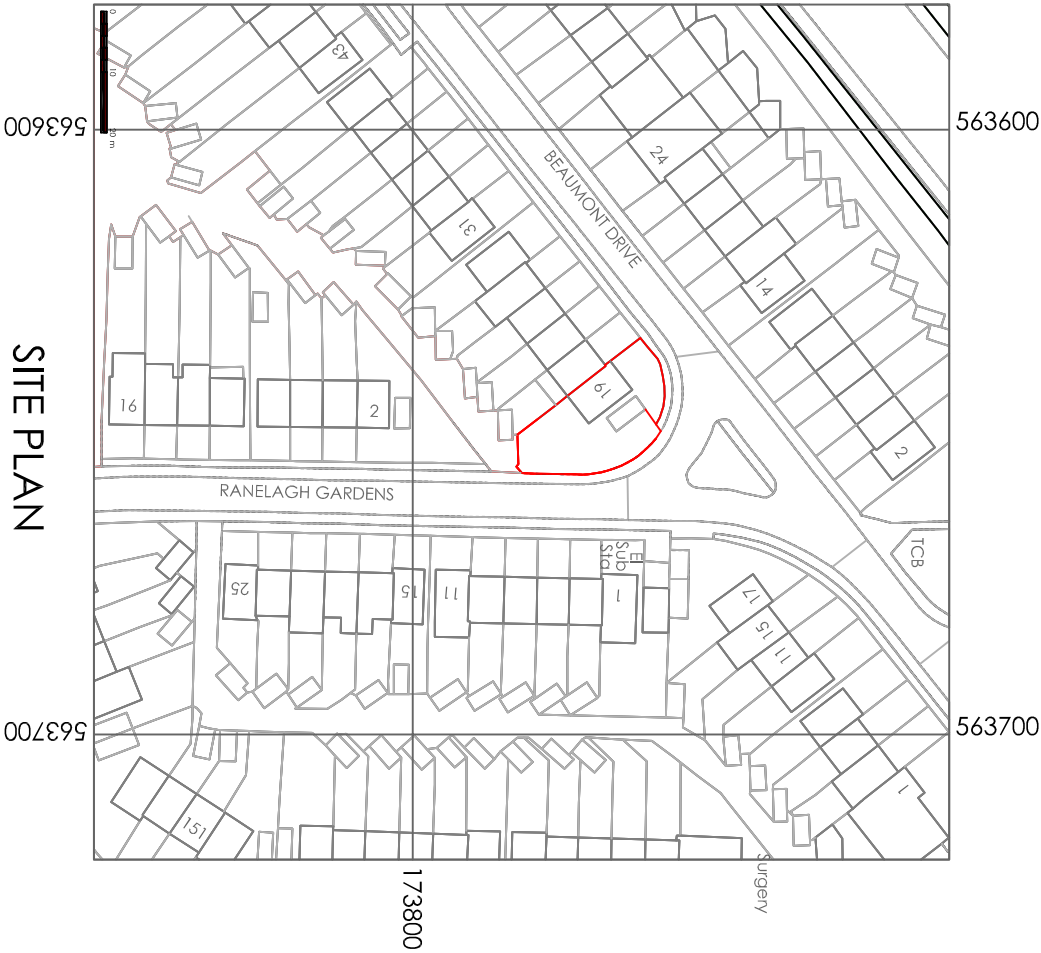


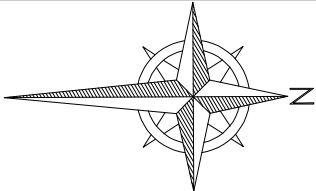

SITE PLAN
Scale 1:1250

Project		Drawing Title		H Channa Picaroons Maidstone Road Platt Kent TN15 8LB Tel: 07828277909 E-mail: hbchanna@tiscali.co.uk				
DEMOLISH SIDE GARAGE AND ERECTION OF TWO BEDROOM END TERRACE HOUSE LAND ADJACENT TO No. 19 BEAUMONT DRIVE NORTHFLEET KENT DA11 9NN								
Drawing Title				Drawn	Date	Scale	Drawing No.	
SITE MAP		Rev	Description	Date	HC	May 2026	As shown	19BR/A3/01