



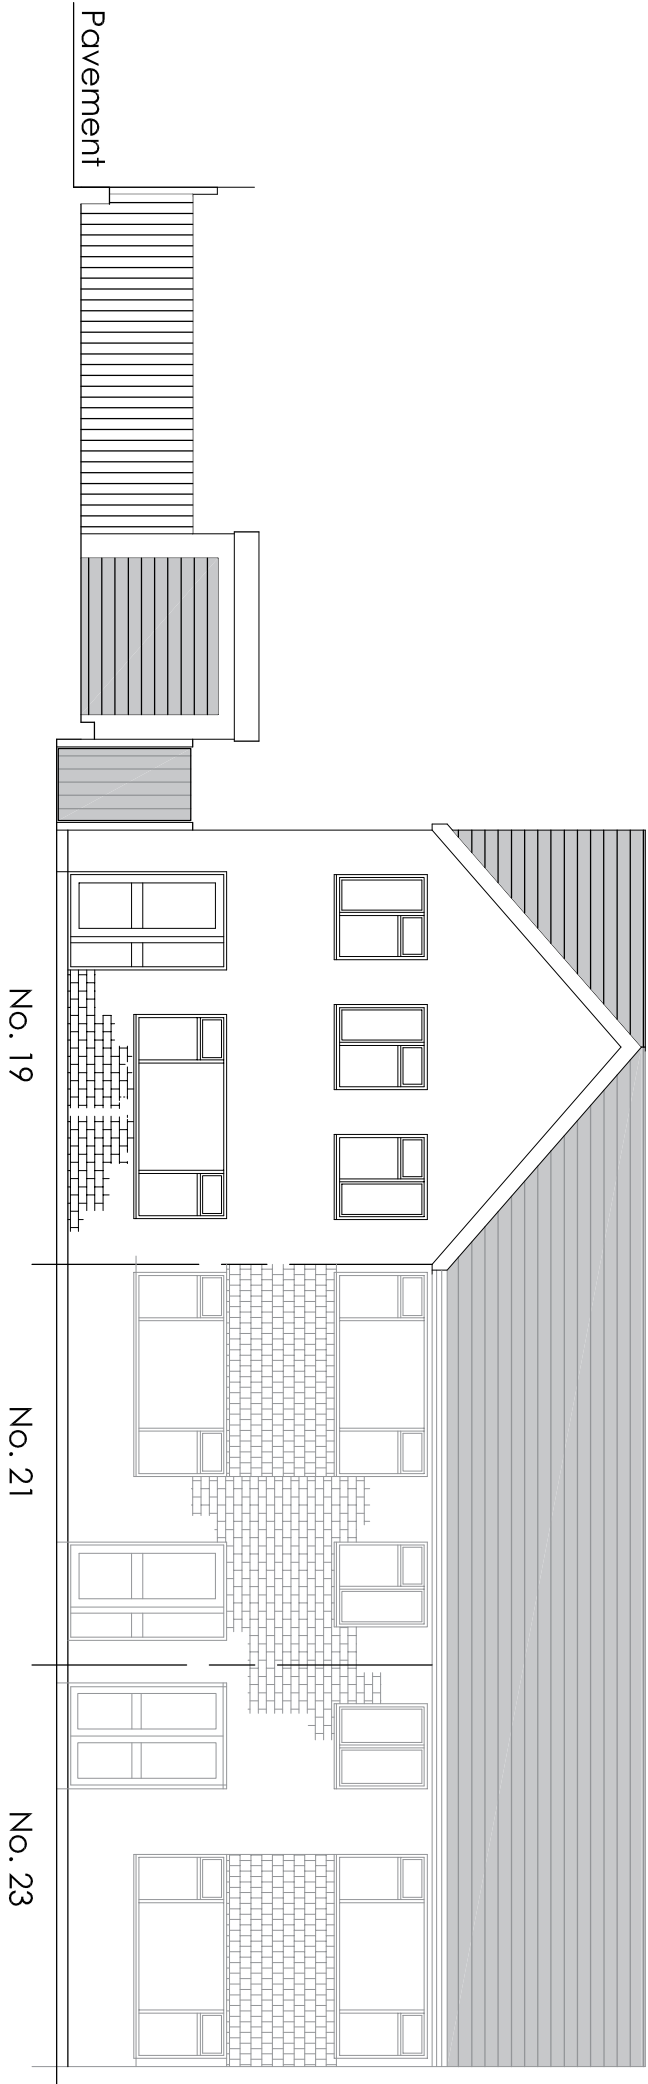

FRONT ELEVATION

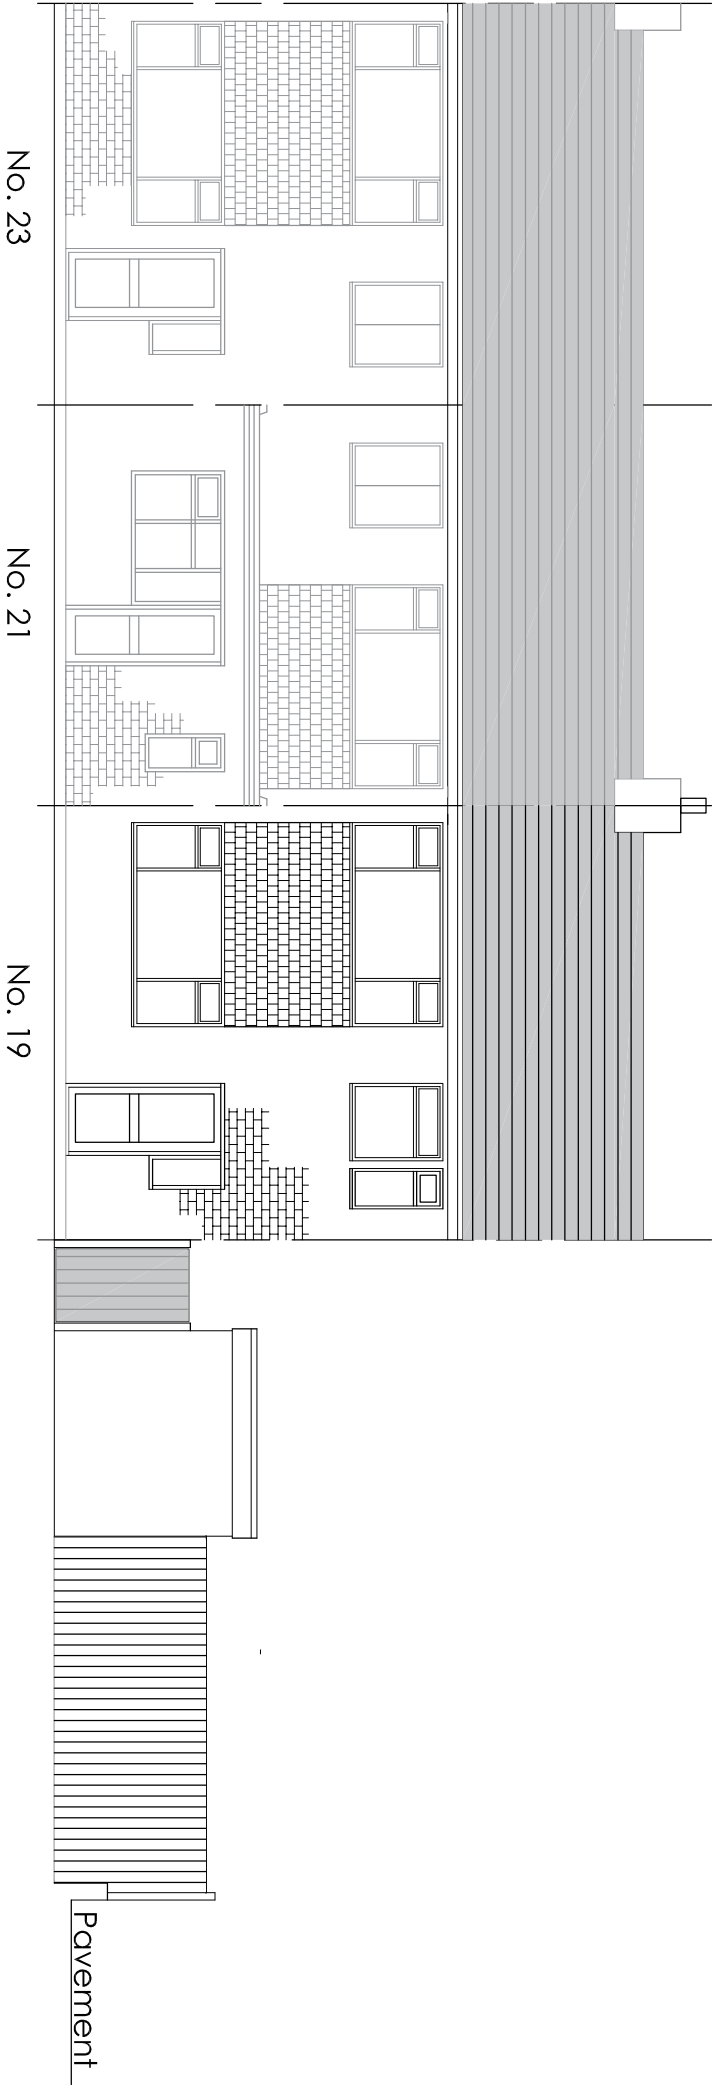

REAR ELEVATION

Project		DEMOLISH SIDE GARAGE AND ERECTION OF TWO BEDROOM END TERRACE HOUSE LAND ADJACENT TO No. 19 BEAUMONT DRIVE NORTHFLEET KENT DA1 1 9NN	
Drawing Title		EXISTING FRONT & REAR ELEVATIONS	
Rev		Description	Date
H Channa		Picaroons Maidstone Road Platt Kent TN15 8LB Tel: 07828277909 E-mail: hbchanna@tiscali.co.uk	
Drawn	Date	Scale	Drawing No.
HC	May 2026	1:100	19BR/A3/O2