



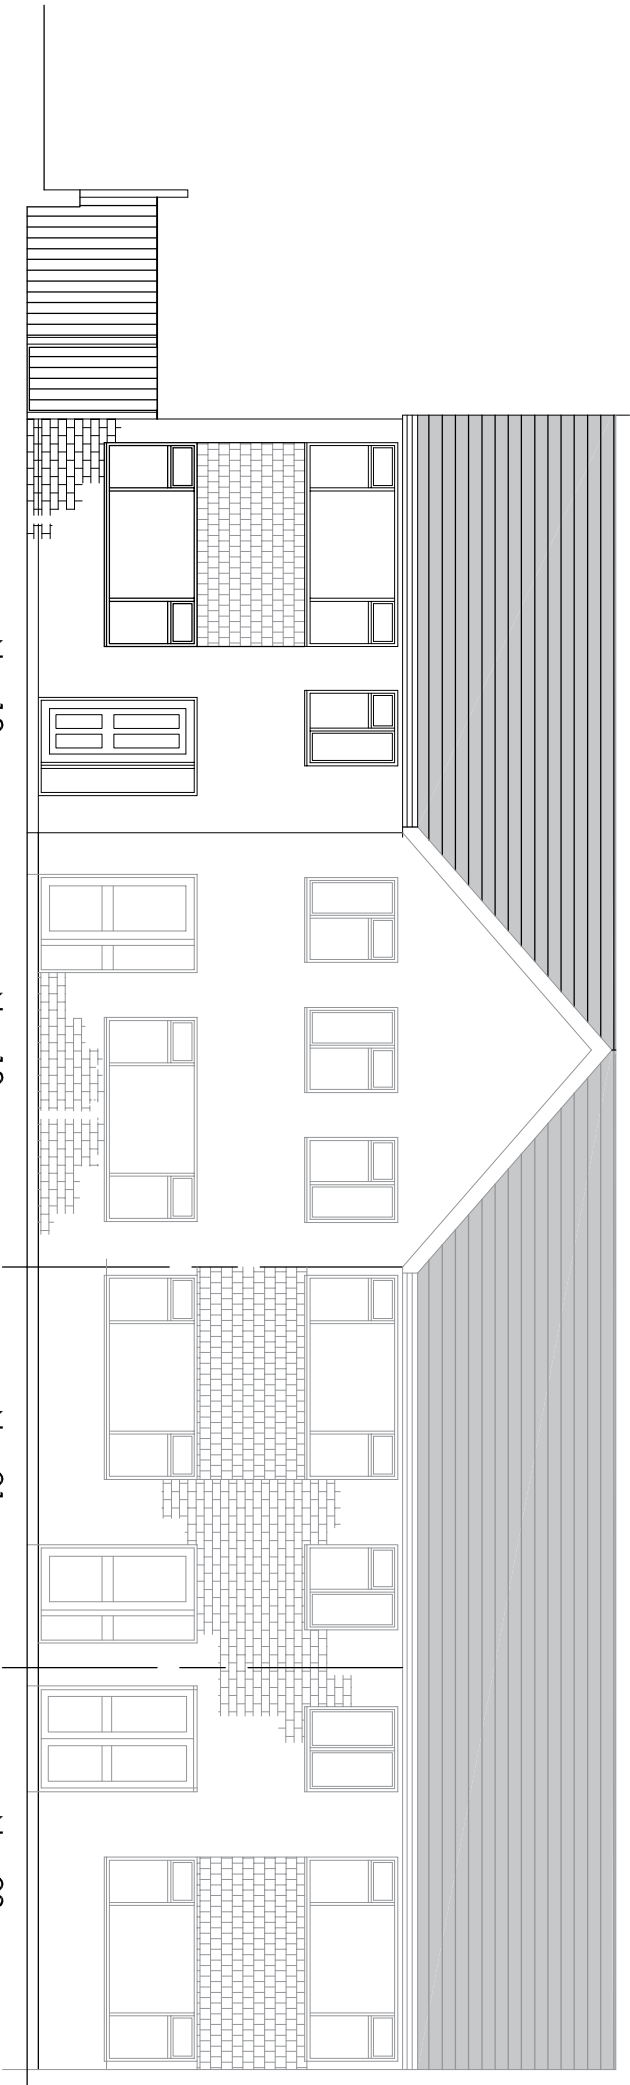

FRONT ELEVATION

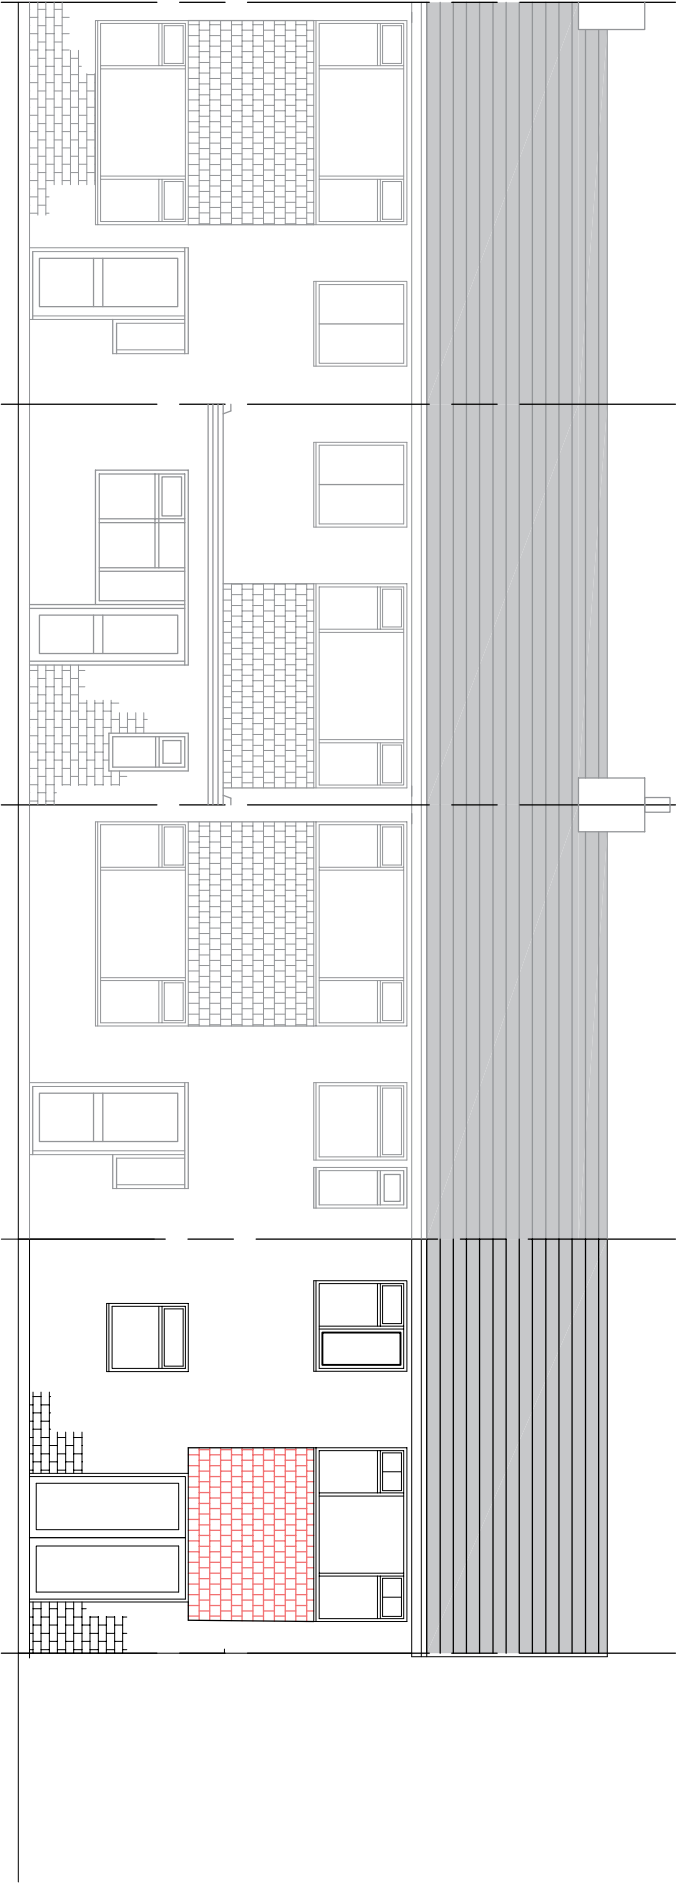

REAR ELEVATION

Project		DEMOLISH SIDE GARAGE AND ERECTION OF TWO BEDROOM END TERRACE HOUSE LAND ADJACENT TO No. 19 BEAUMONT DRIVE NORTHFLEET KENT DA11 9NN		H Channa Picaroons Maidstone Road Platt Kent TN15 8LB Tel: 07828277909 E-mail: hbchanna@tiscali.co.uk	
Drawing Title					
PROPOSED FRONT & REAR ELEVATIONS					
		Rev	Description	Date	
				Drawn HC	Date May 2026
				Scale 1:100	Drawing No. 19BR/A3/04