




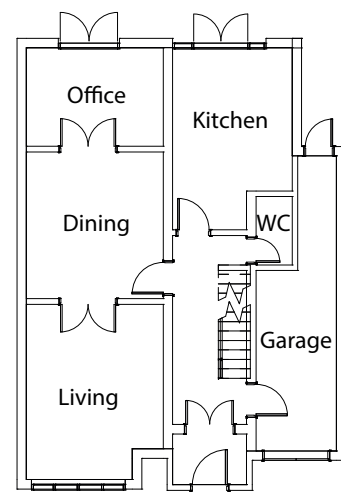


Existing Ground Floor
31 Waterton Avenue

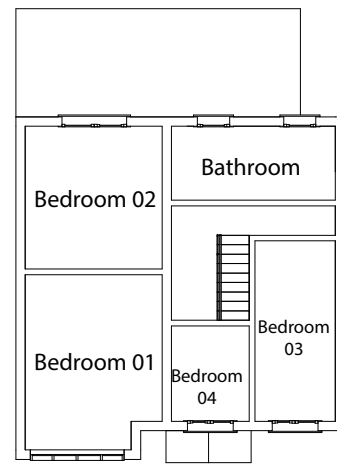

Existing First Floor

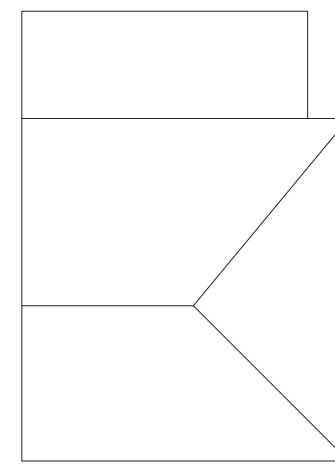

Existing Roof

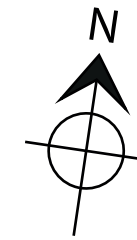

Ms Sophie Dickson
31 Waterton Avenue
Gravesend
DA12 2PY

Plans and Elevations



For Planning
Sheet 1 of 4

These Drawings are to be used as a guide, measurements should be made on site, and specialists should be consulted where necessary.

Do not work from reduced scale drawings. Please refer to scale and sheet size as indicated. DO NOT SCALE.

Scale 1:200@A3

This drawing is produced by
Alexandra Horsman

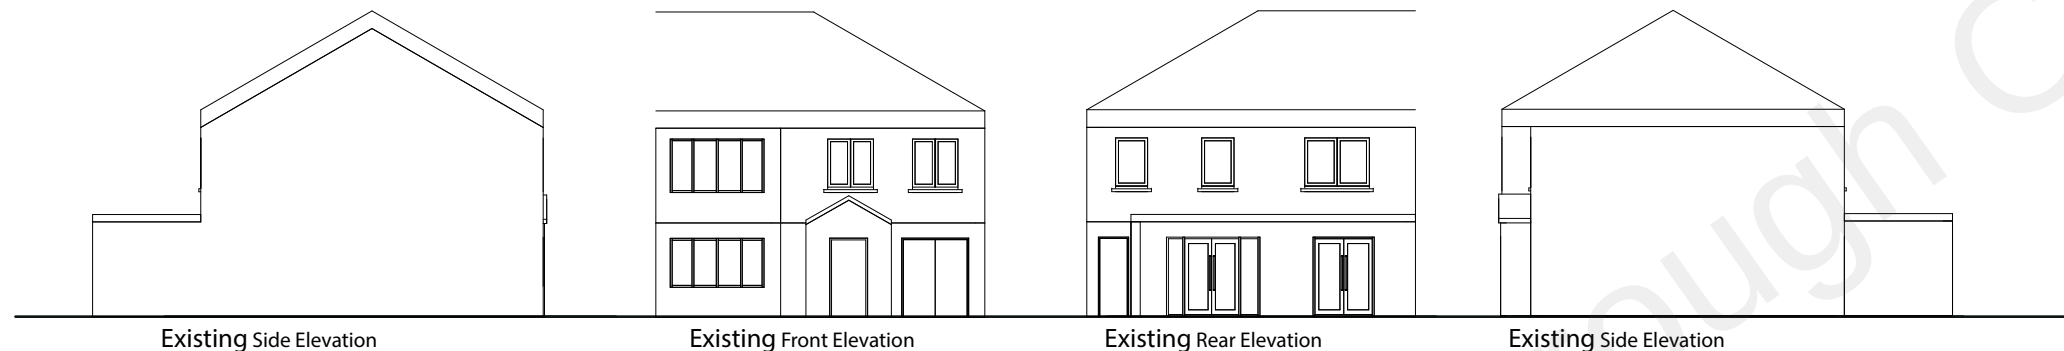 


Existing Side Elevation


Existing Front Elevation

Existing Rear Elevation

Existing Side Elevation

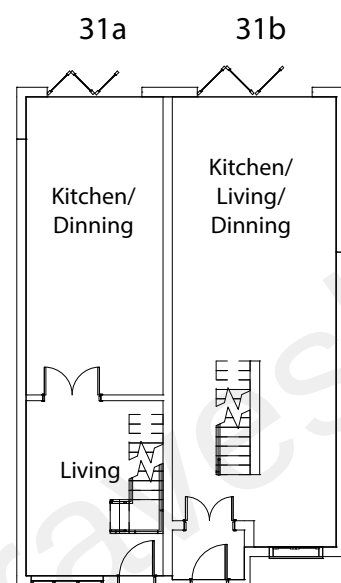


Proposed Ground Floor
31a and 31b Waterton Avenue

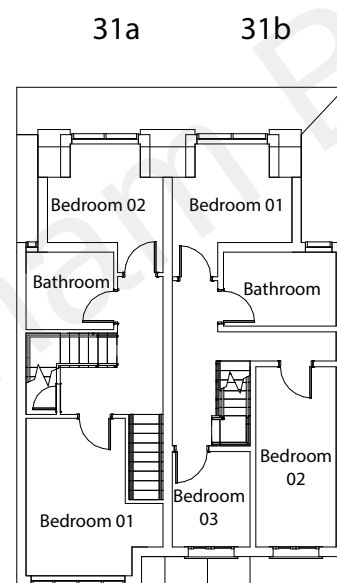


Proposed First Floor



Proposed Second Floor (Loft Conversion)

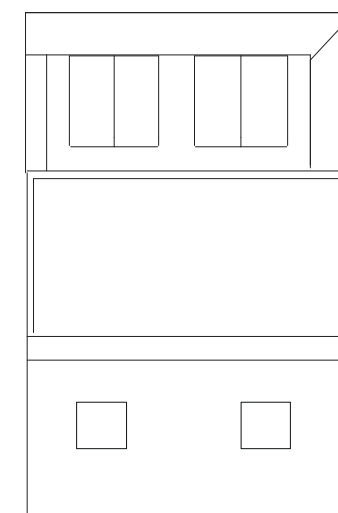

Proposed Roof

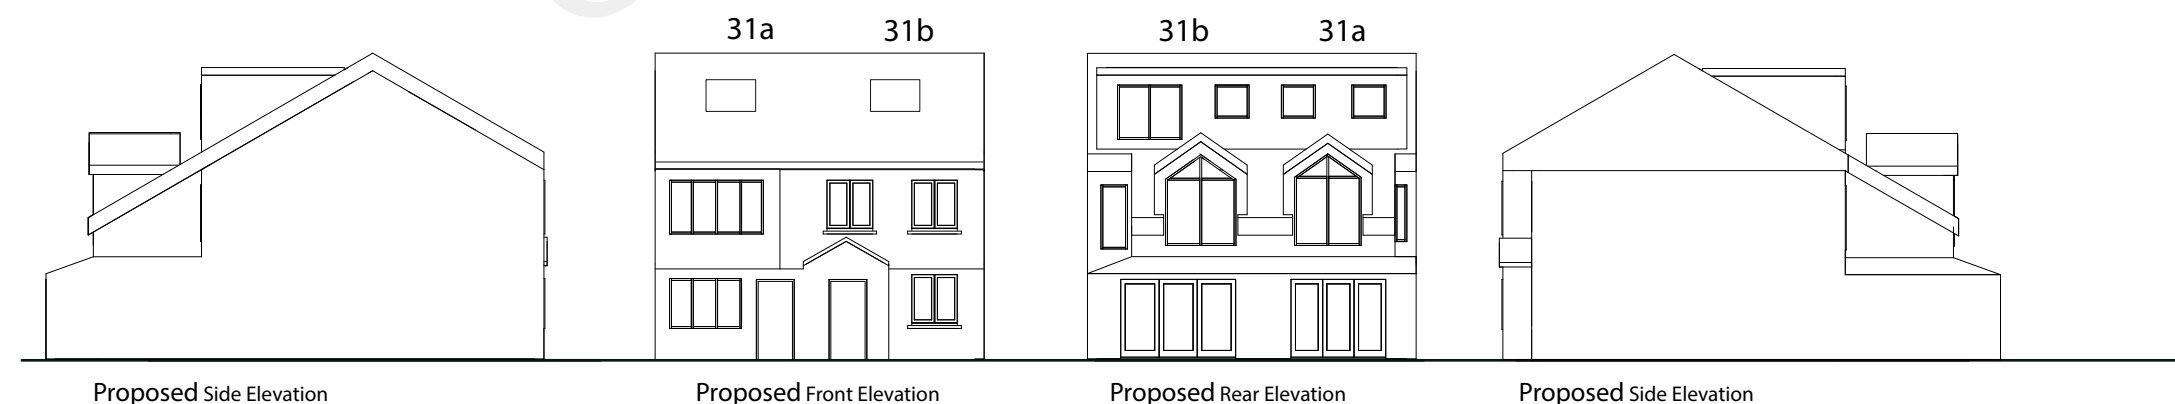

Proposed Side Elevation

Proposed Front Elevation

Proposed Rear Elevation

Proposed Side Elevation

P02 05.10.21
Updated to incorporate planners
comments

P01 25.03.21
Initial Issue