


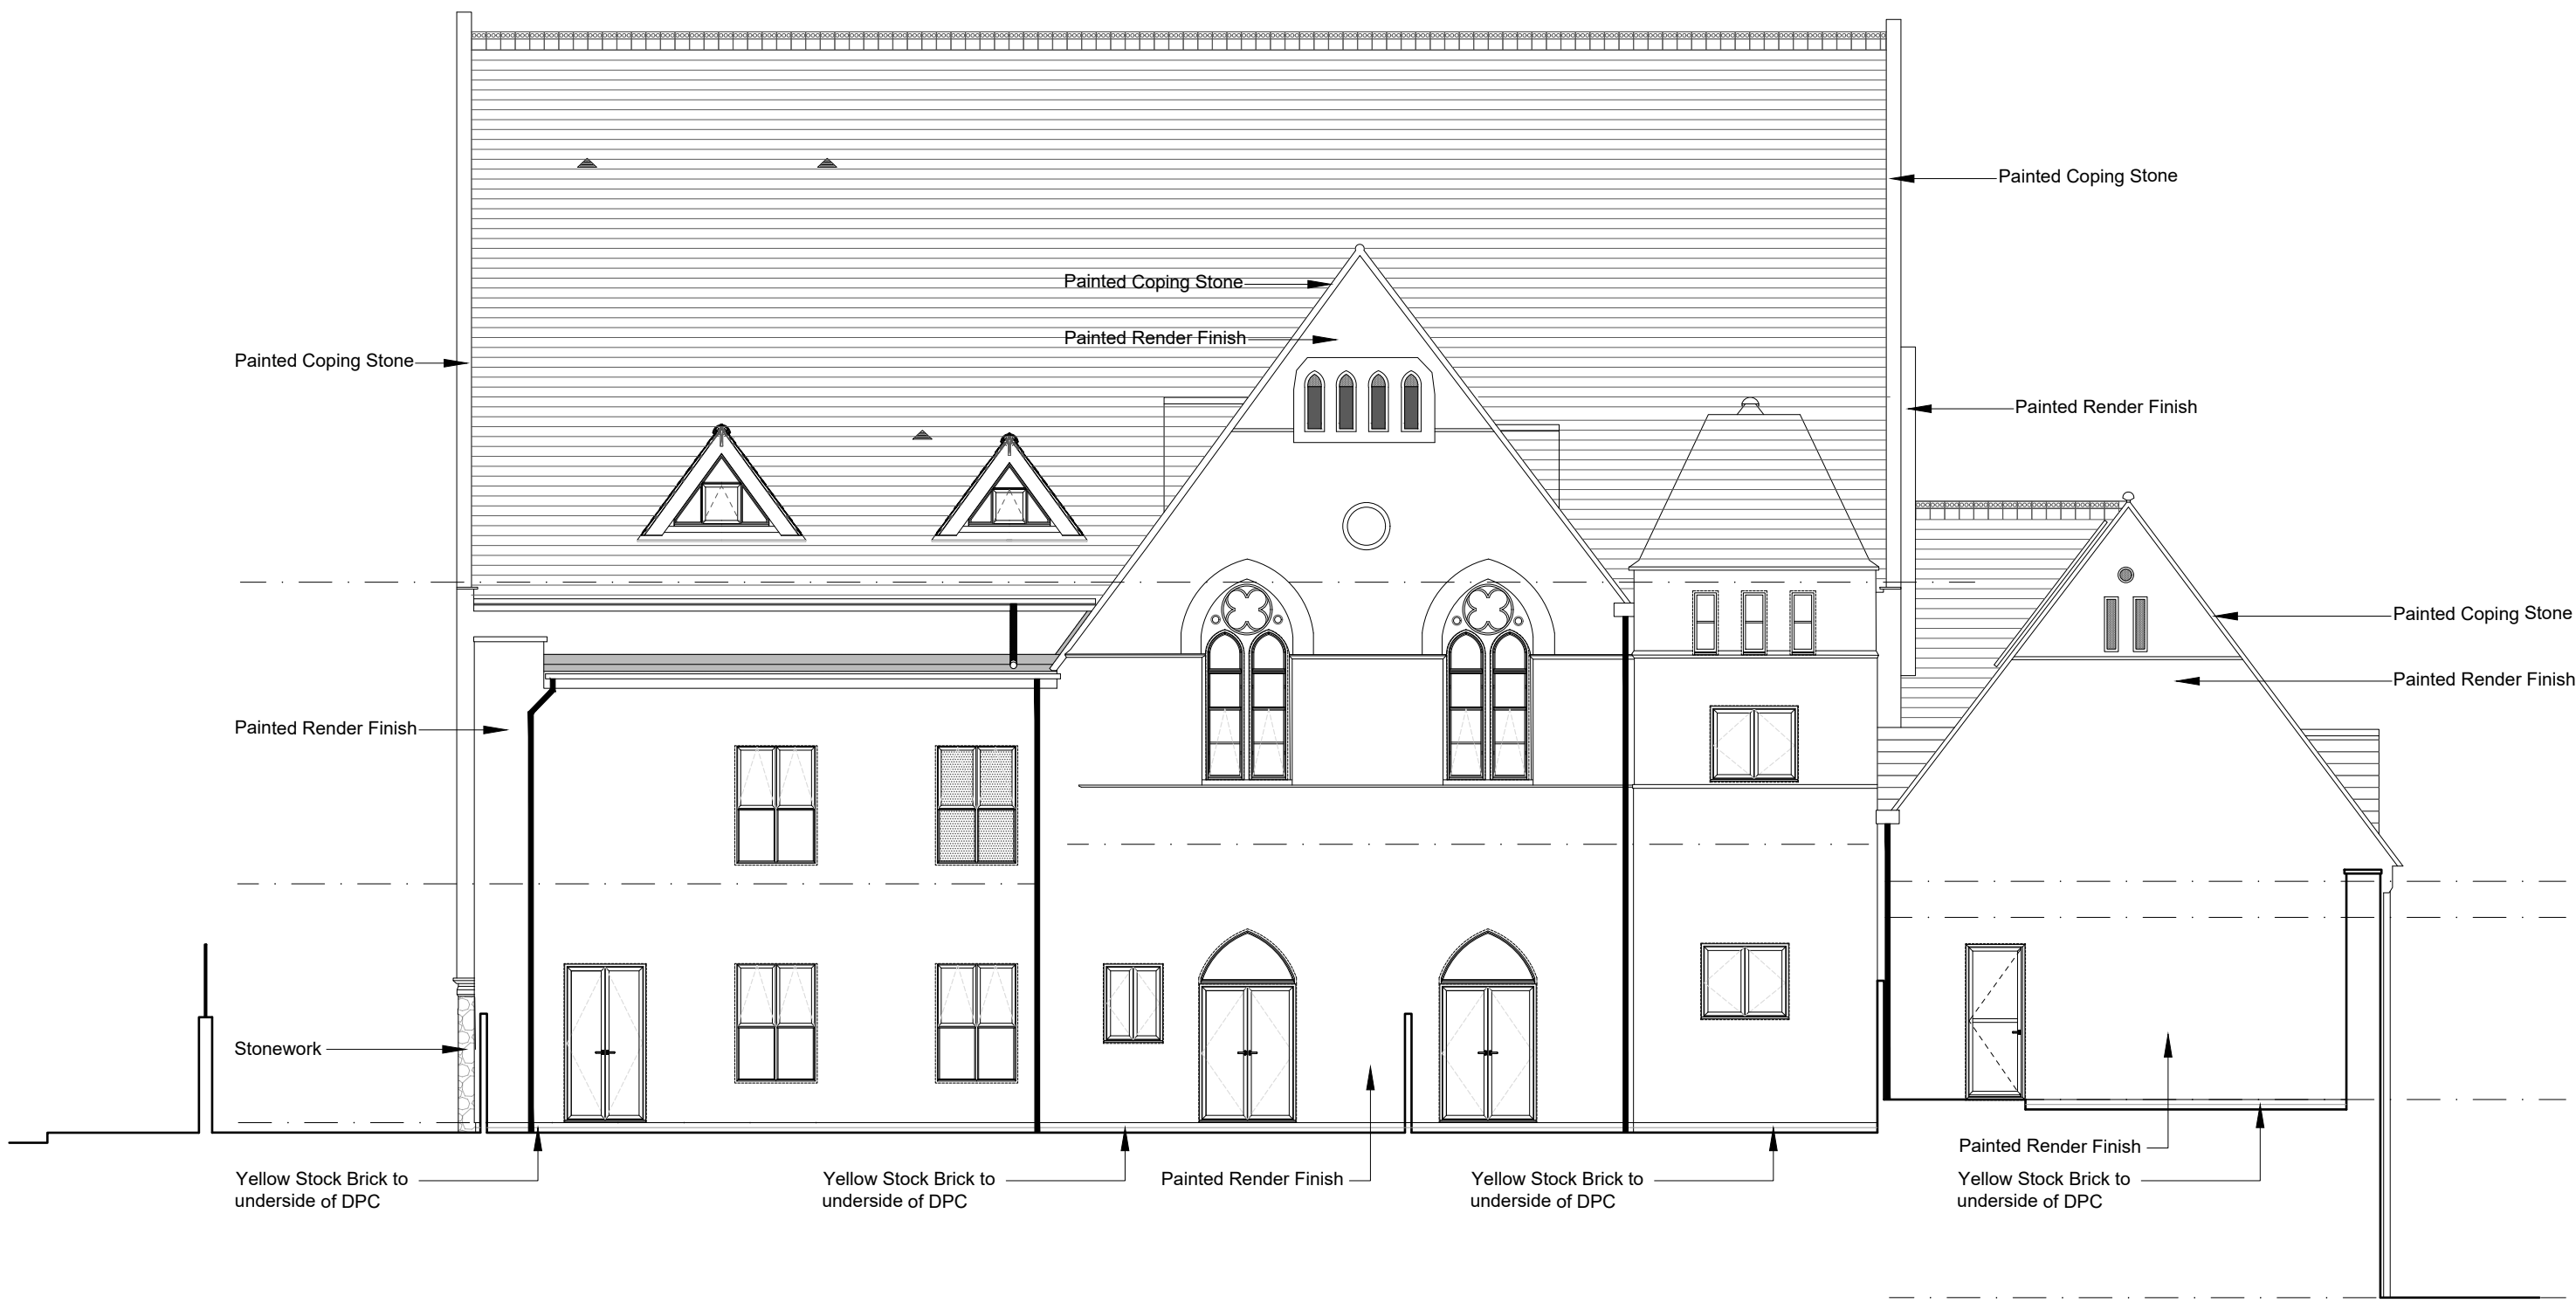

**FRONT ELEVATION -
SOUTH FACING CLARENCE PLACE**

0 m 1 m 2 m 3 m 4 m 5 m 6 m 7 m 8 m 9 m 10 m
1:100 SCALE



SIDE (EAST) ELEVATION

0 m 1 m 2 m 3 m 4 m 5 m 6 m 7 m 8 m 9 m 10 m
1:100 SCALE



**REAR ELEVATION -
NORTH FACING WILLIAM STREET**

0 m 1 m 2 m 3 m 4 m 5 m 6 m 7 m 8 m 9 m 10 m
1:100 SCALE



SIDE (WEST) ELEVATION

0 m 1 m 2 m 3 m 4 m 5 m 6 m 7 m 8 m 9 m 10 m
1:100 SCALE

PLANNING

Client
Guru Nanak Darbar
Gurdwara Gravesend

Project
Former Sikh Temple Site
Clarence Place
Gravesend
Kent
DA12 1LD

**HD HASKINS
DESIGNS LTD.**
Mobile: 07802 182202
info@haskinsdesigns.co.uk Website: haskinsdesigns.co.uk

Title

Project No.

Scale
1:100@ A1

Drawn
STC

Proposed External Materials

181

Check
HD

Drawing No.
181-PD-111

Revision

Date
November 2025

Rev	Date	Comments	Rev	Date	Comments