
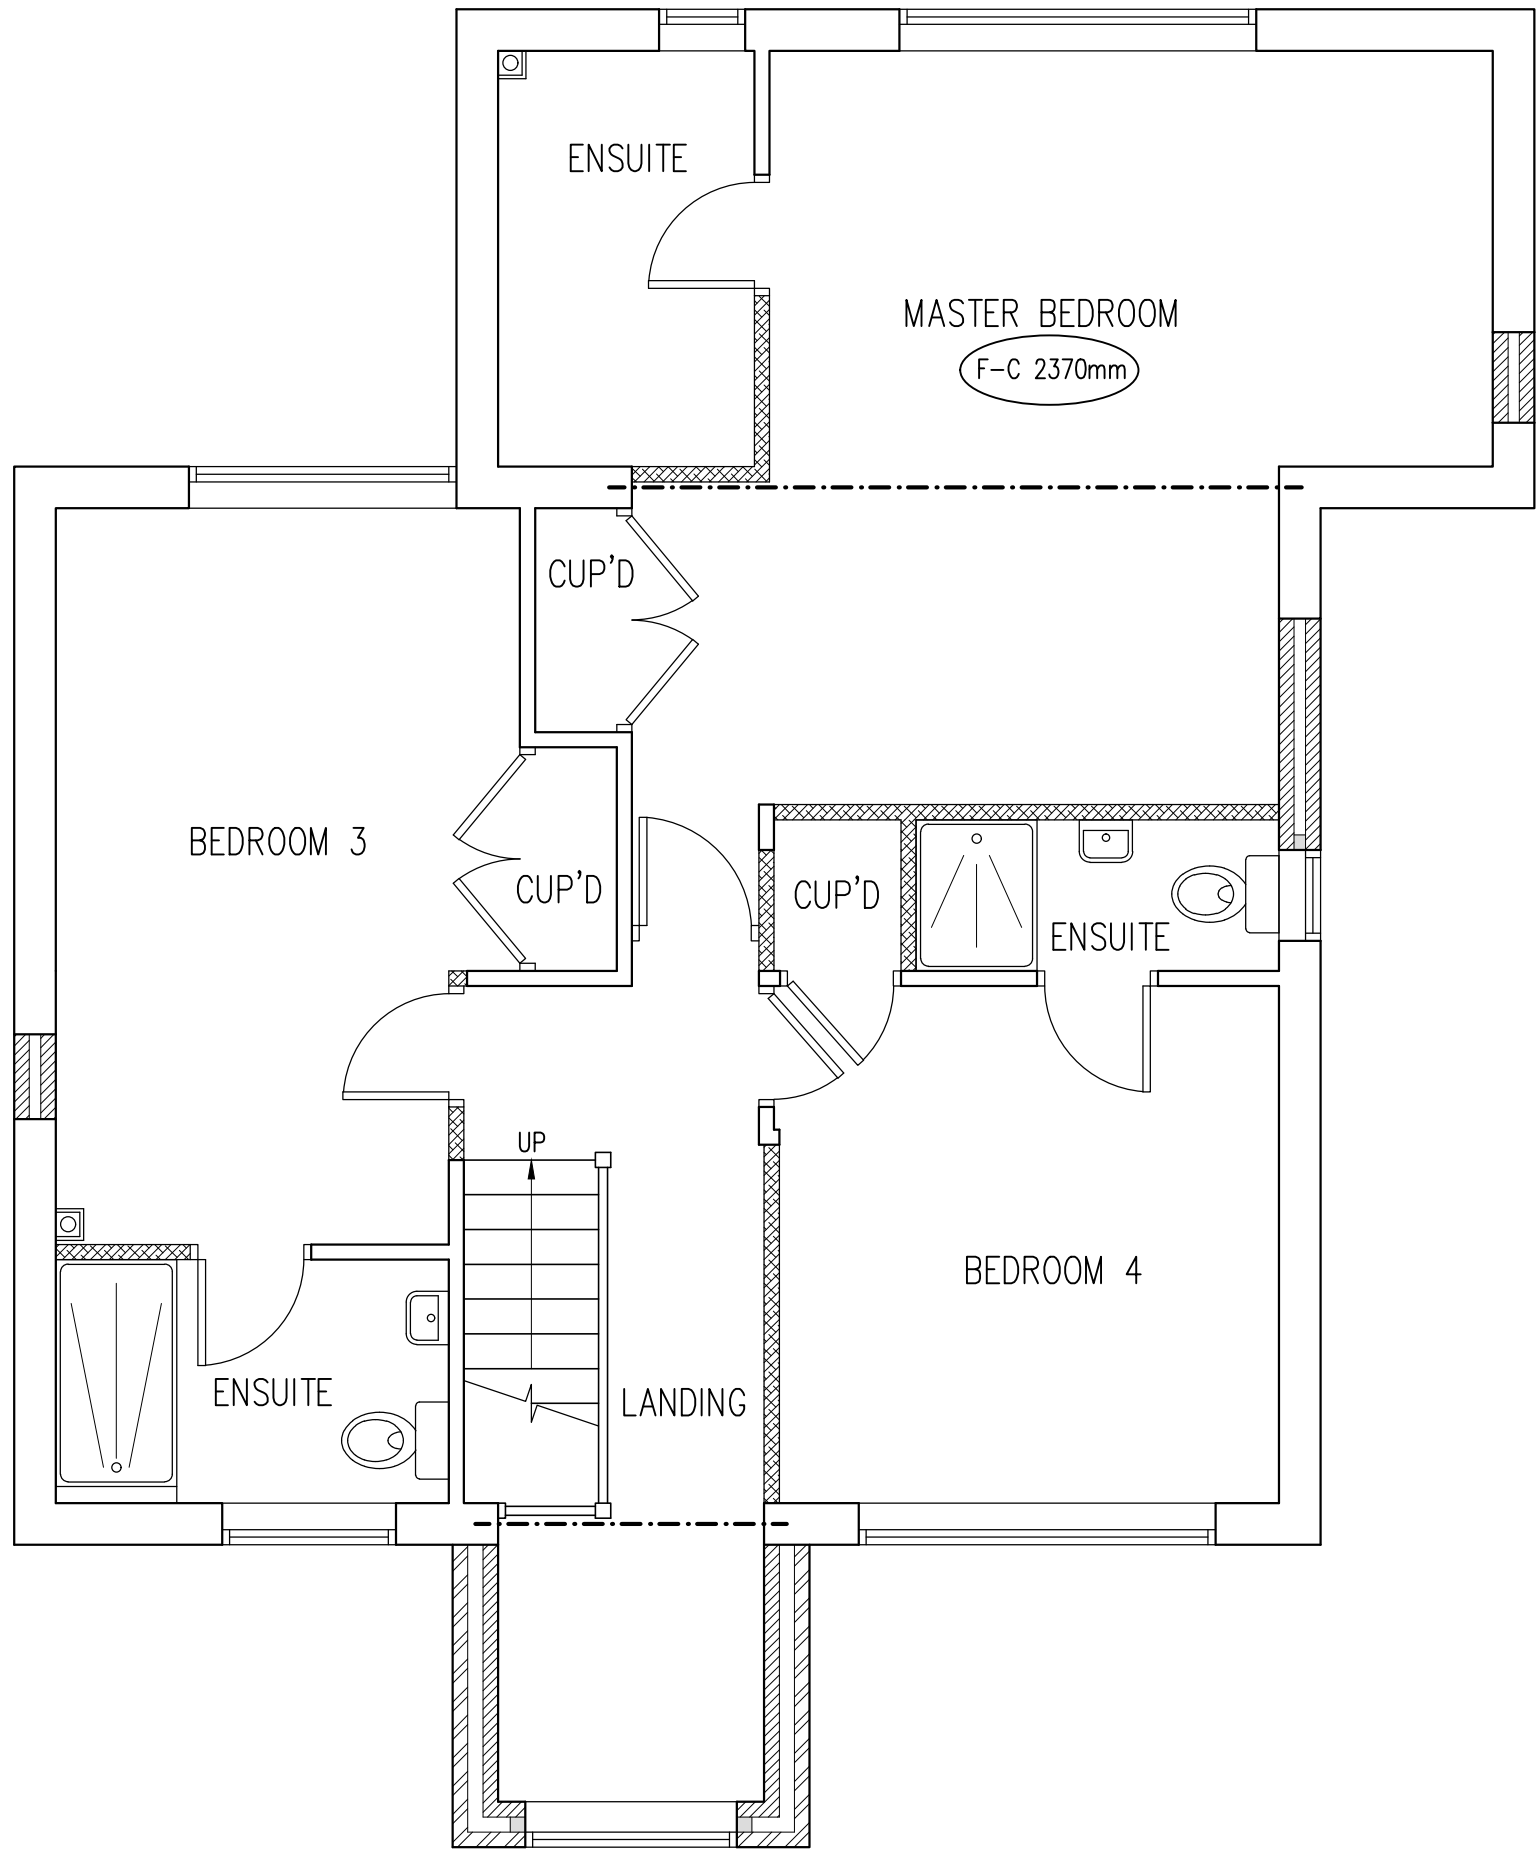
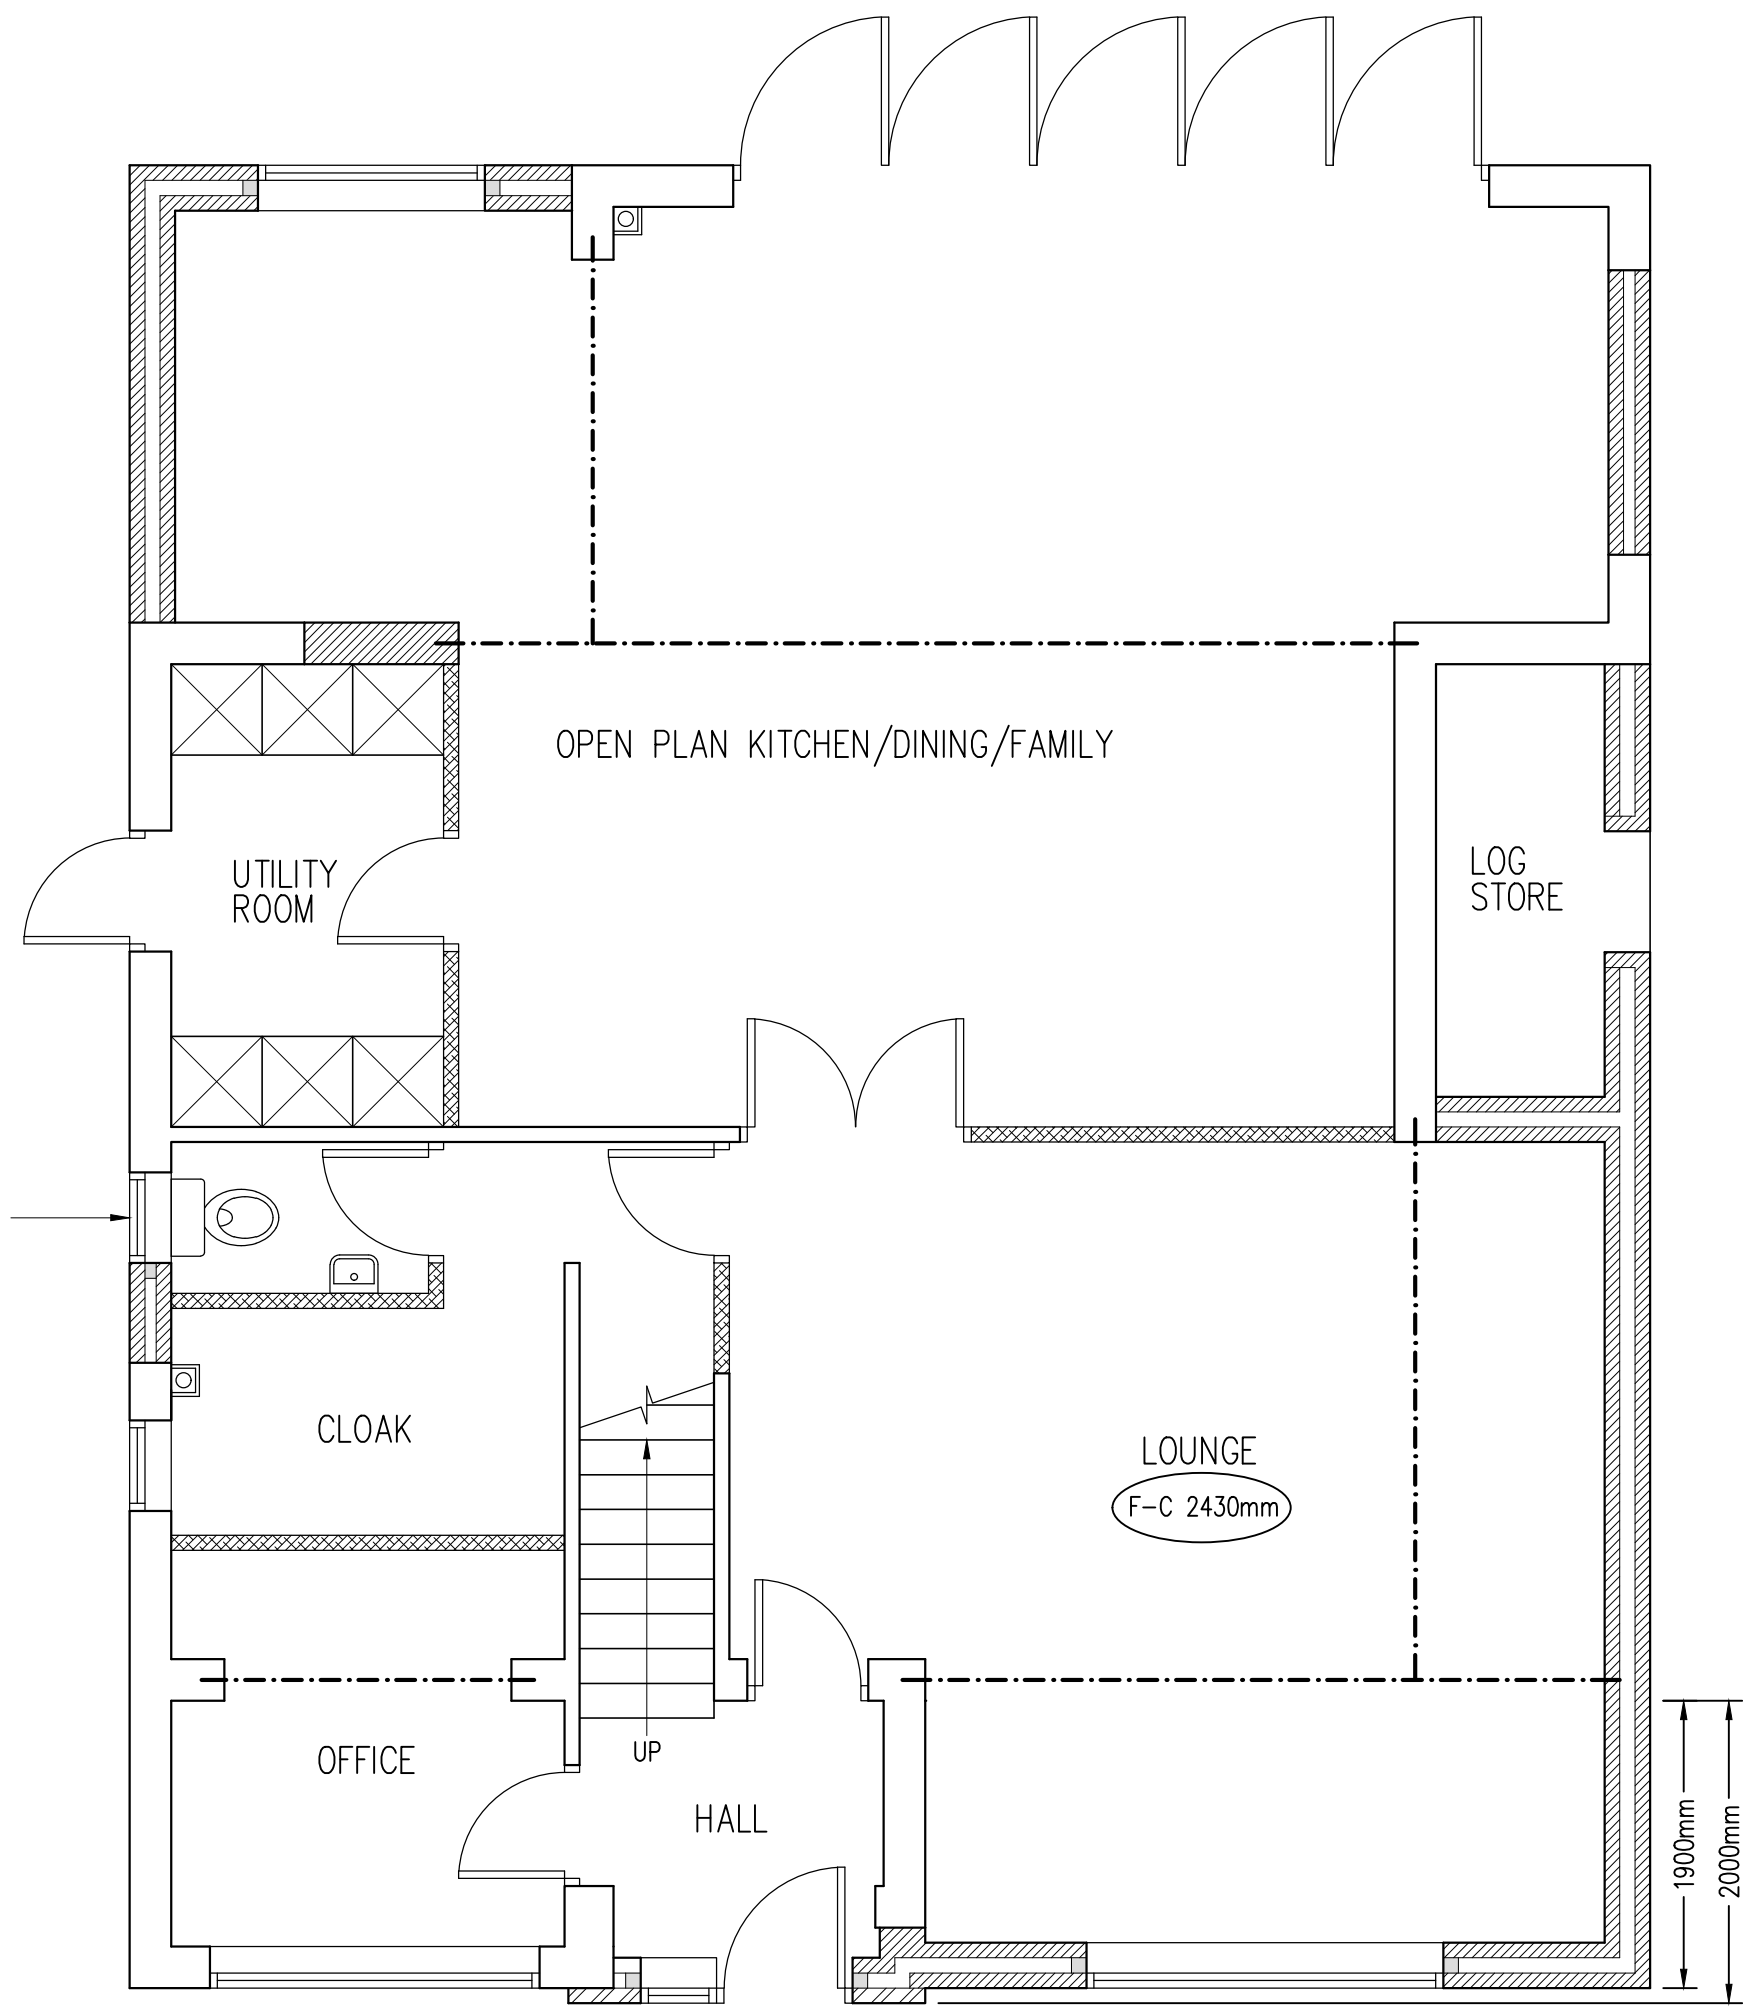
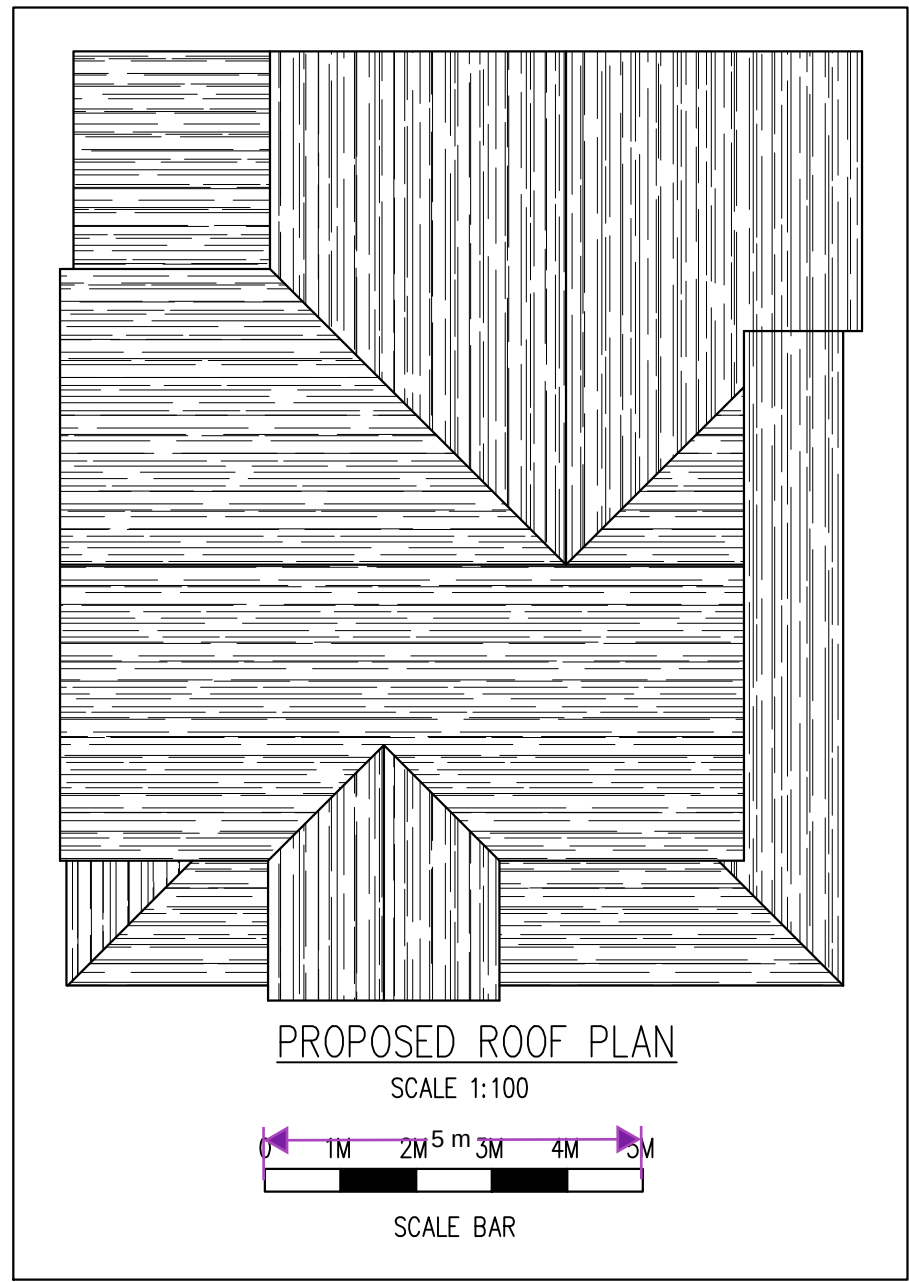
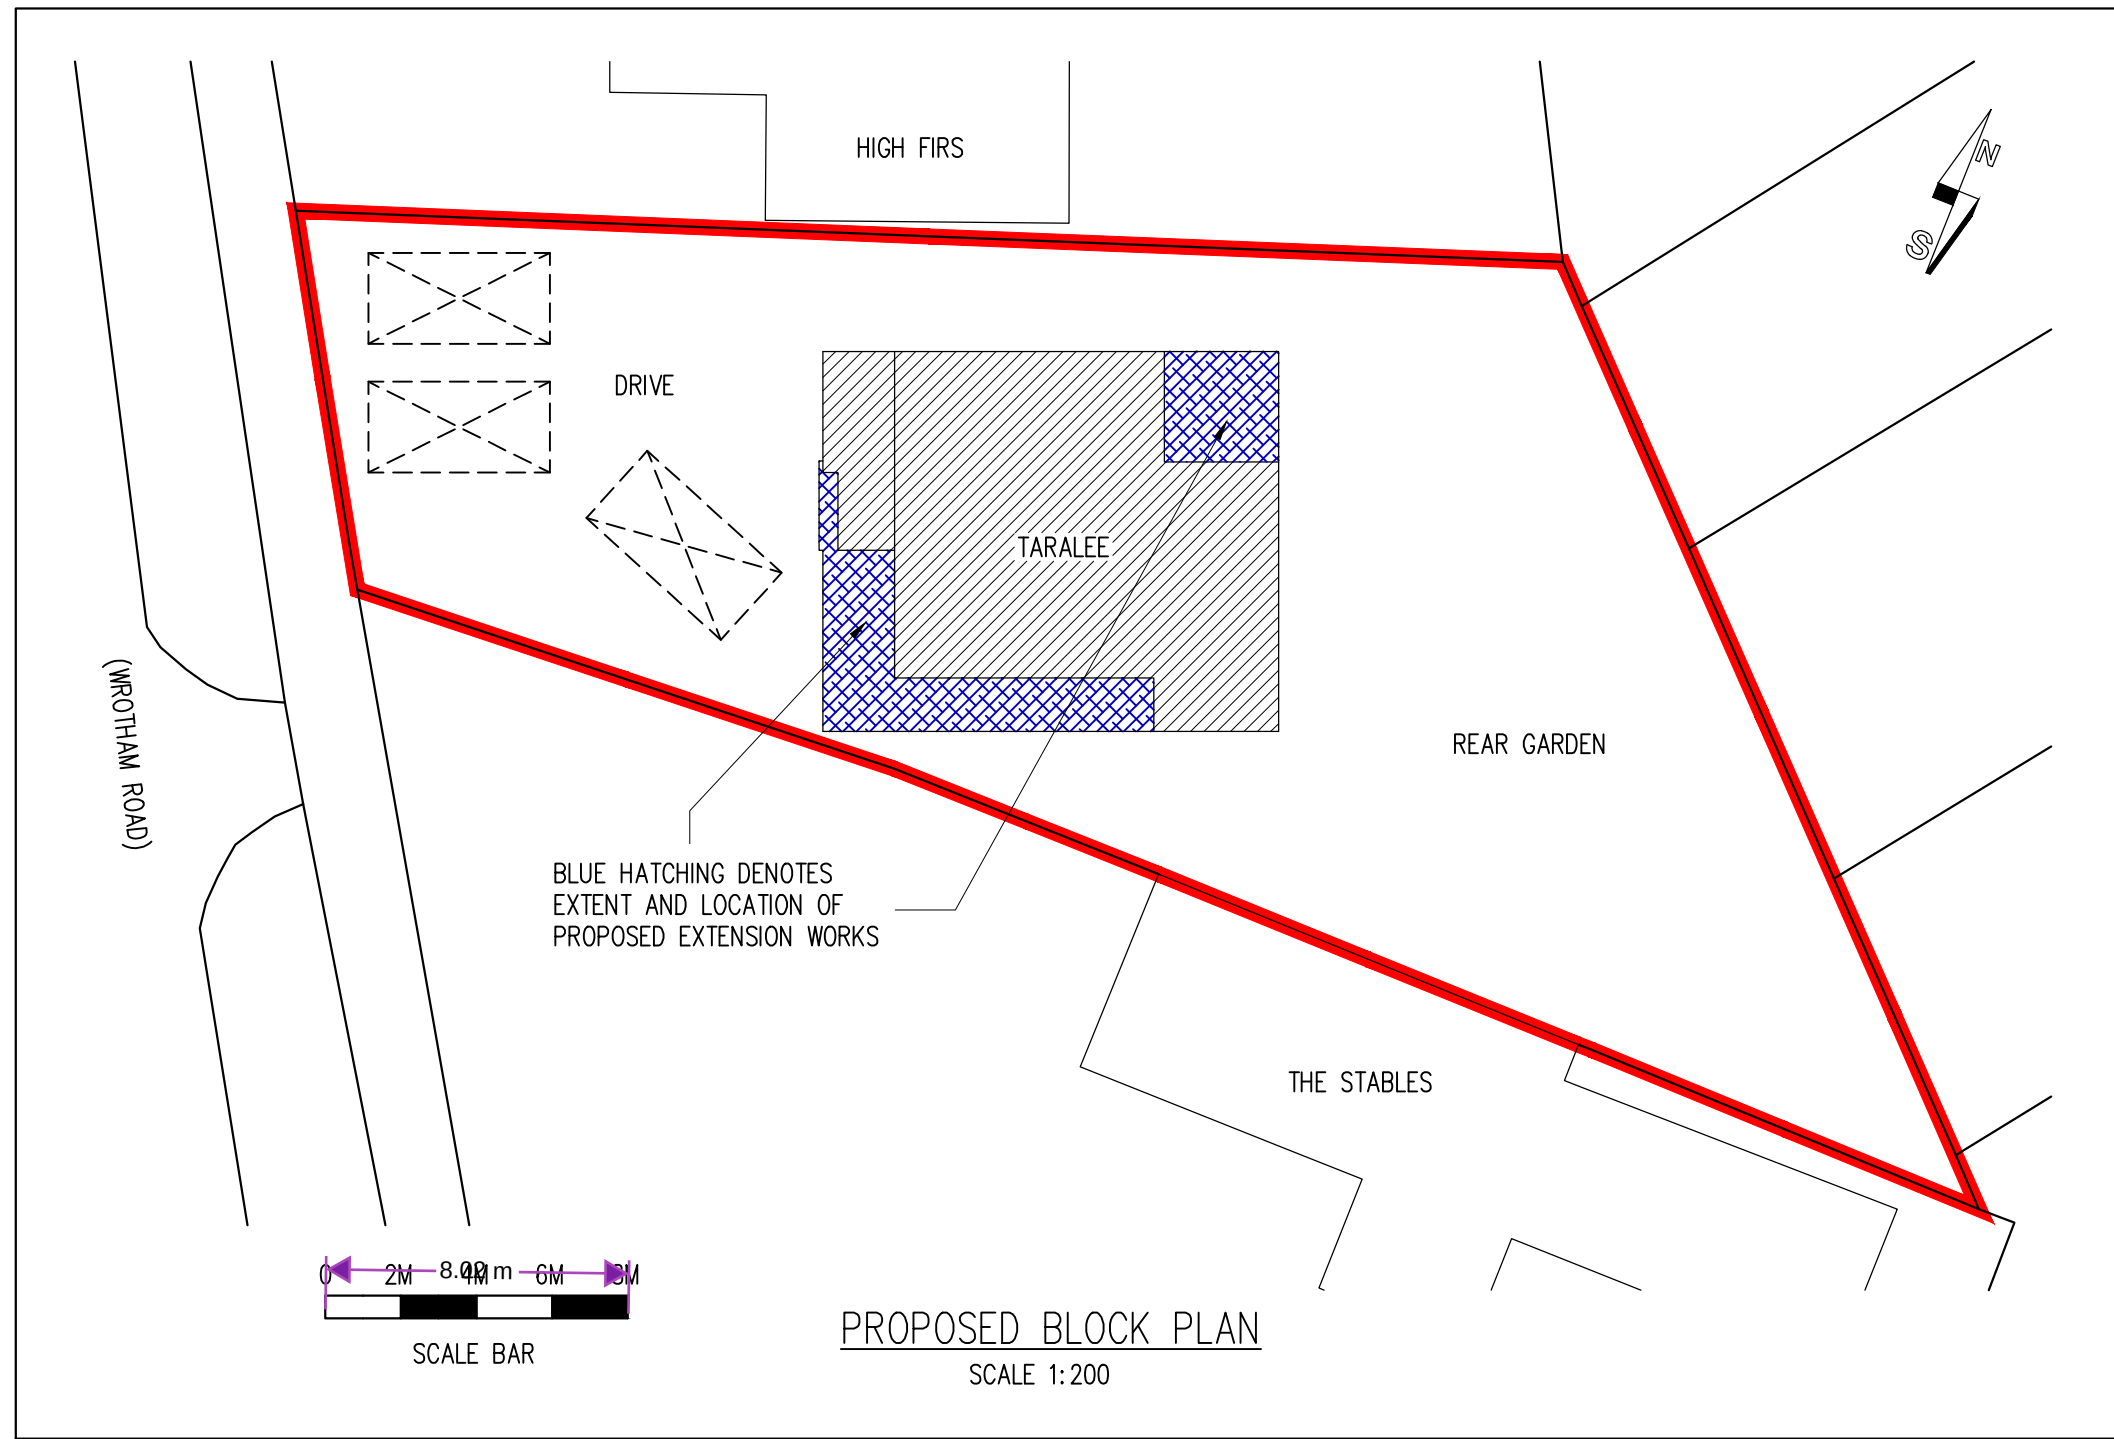


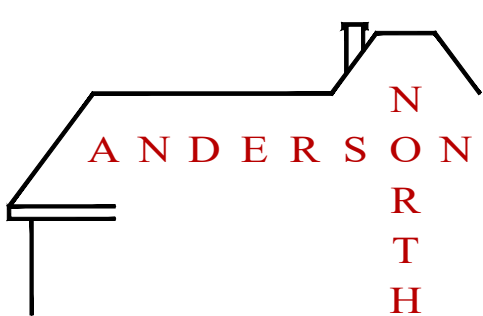

B	13/11/25				CLIENT AMENDMENTS
Rev	Date	By	Chkd		Revisions
Client					
MR & MRS JAMES GOLDFARB					
Job Title					
PART SINGLE/PART FIRST FLOOR FRONT EXTENSION, SINGLE STOREY REAR EXTENSION SINGLE STOREY SIDE EXTENSION & INTERNAL & EXTERNAL ALTERATIONS AT TARALEE WROTHAM ROAD MEOPHAM KENT DA13 0HP					
ARCHITECTURAL CONSULTANTS					
					
ANDERSON NORTH LIMITED					
Glen Lodge Priory Close, East Farleigh Kent ME15 0EY Tel: 01732 522 455 Mob: 07957 627 440					
Scale			Date		
AS SHOWN @ A1			29/10/25		
Drawing Title					
PROPOSED FLOOR PLANS BLOCK PLAN AND ROOF PLAN					
Drawing No.					Rev.
TARALEE-03					B