


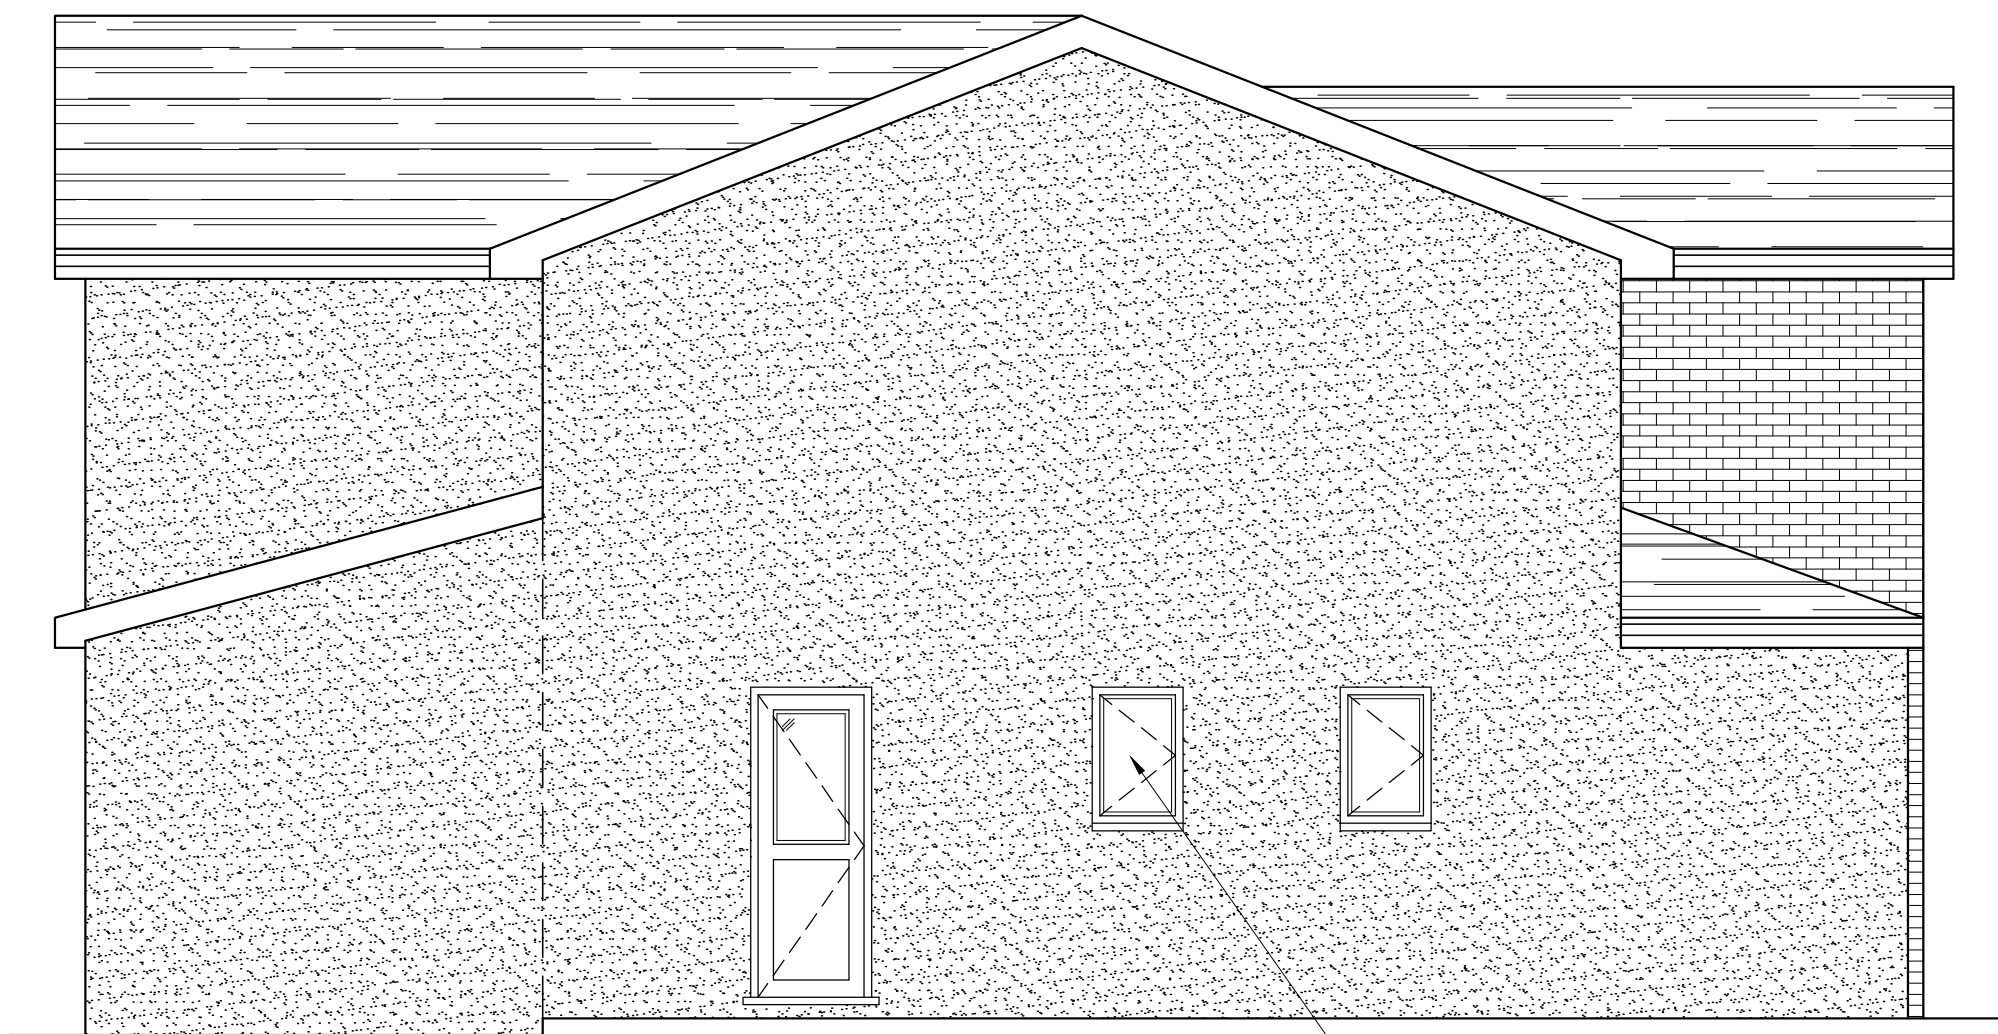


PROPOSED SIDE ELEVATION A
SCALE 1:50

ESCAPE WINDOW TO BE PROVIDED WITH AN UNOBSTRUCTED OPENABLE AREA THAT IS AT LEAST 0.33m² AND BE AT LEAST 450mm HIGH AND 450mm WIDE. THE BOTTOM OF THE OPENABLE AREA SHOULD BE NOT MORE THAN 1100mm ABOVE THE FLOOR




PROPOSED FRONT ELEVATION
SCALE 1:50

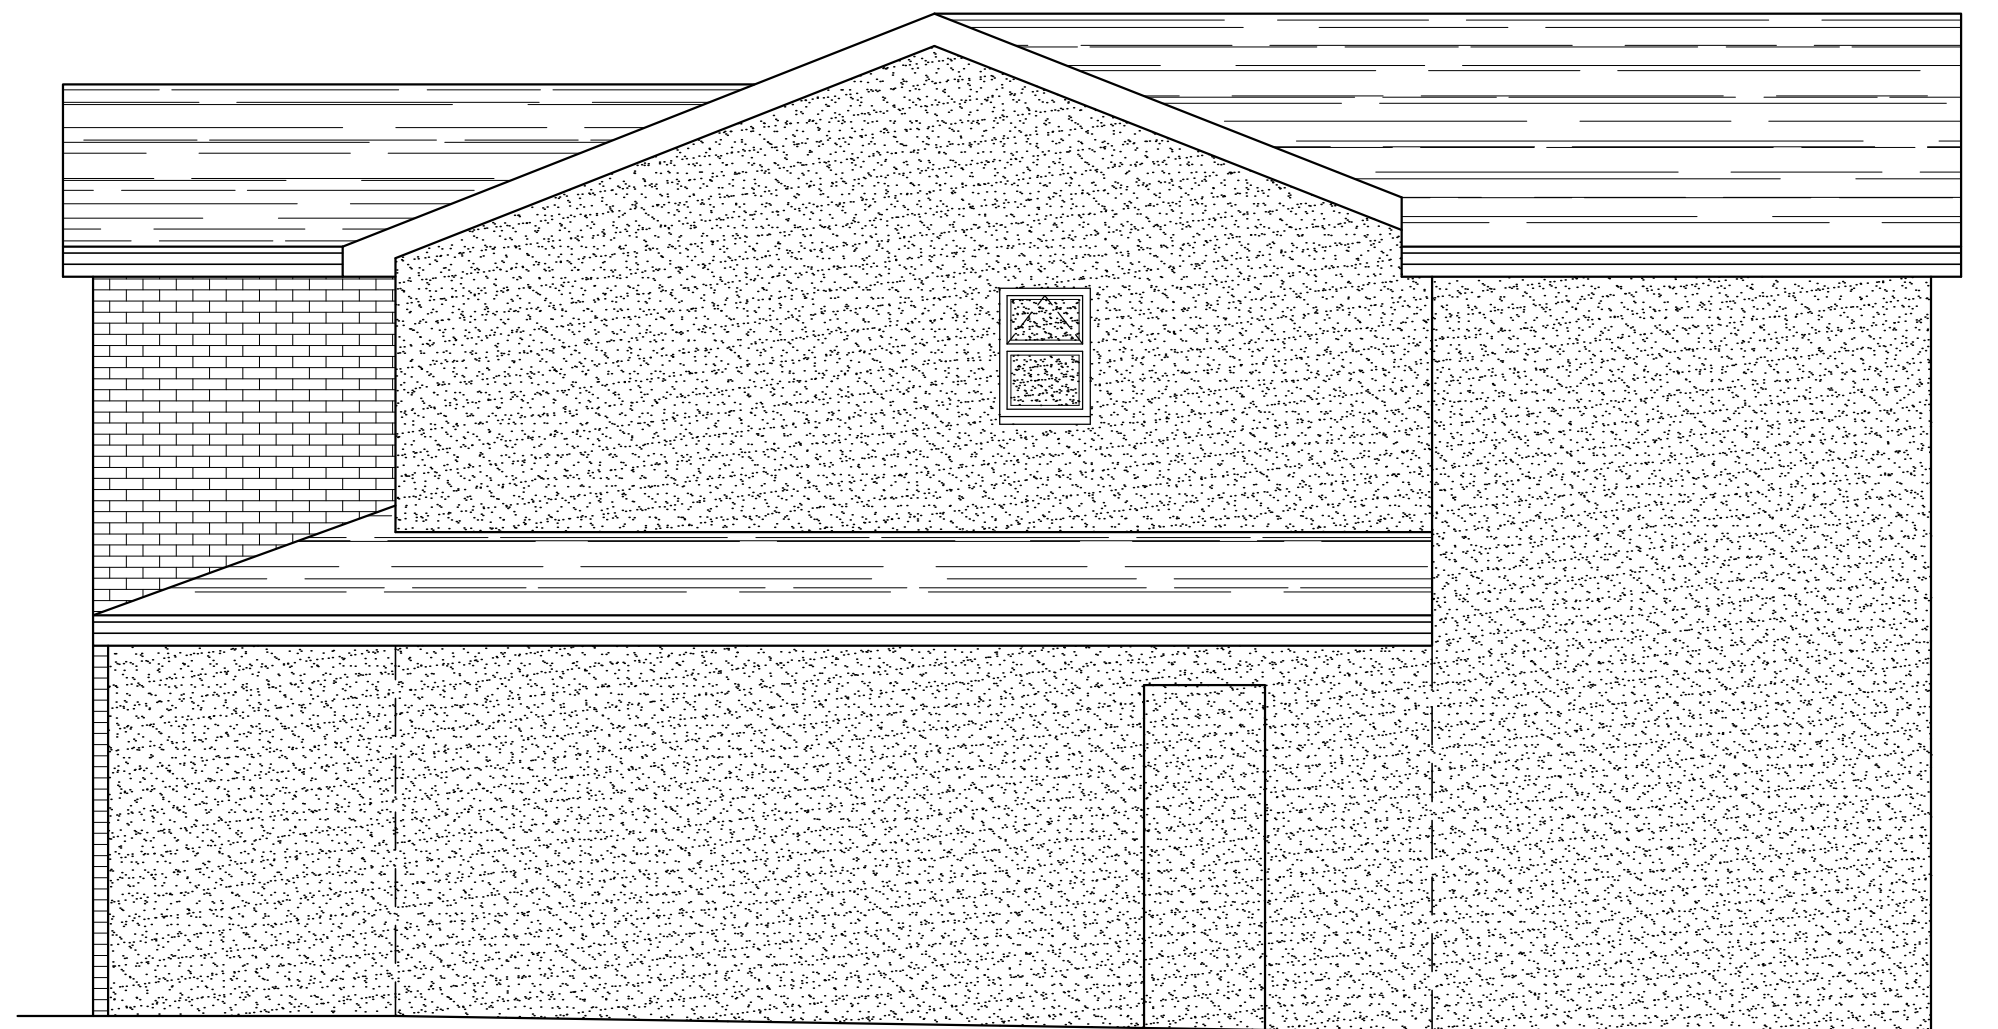


PROPOSED SIDE ELEVATION B
SCALE 1:50



PROPOSED REAR ELEVATION
SCALE 1:50

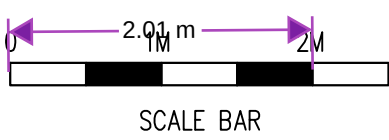

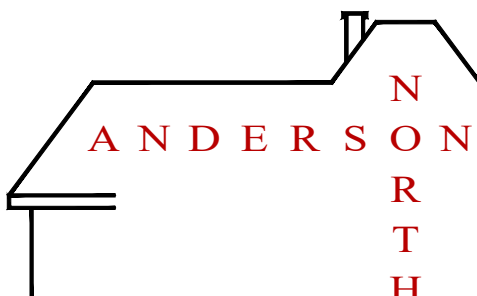B	13/11/25			CLIENT AMENDMENTS
Rev	Date	By	Chkd	Revisions
Client				
MR & MRS JAMES GOLDFARB				
Job Title				
PART SINGLE/PART FIRST FLOOR FRONT EXTENSION, SINGLE STOREY REAR EXTENSION SINGLE STOREY SIDE EXTENSION & INTERNAL & EXTERNAL ALTERATIONS AT TARALEE WROTHAM ROAD MEOPHAM KENT DA13 0HP				
ARCHITECTURAL CONSULTANTS  ANDERSON NORTH LIMITED Glen Lodge Priory Close, East Farleigh Kent ME15 0EY Tel: 01732 522 455 Mob: 07957 627 440				
Scale		Date		
AS SHOWN @ A1		29/10/25		
Drawing Title				
PROPOSED ELEVATIONS				
Drawing No.				Rev.
TARALEE-04				B