




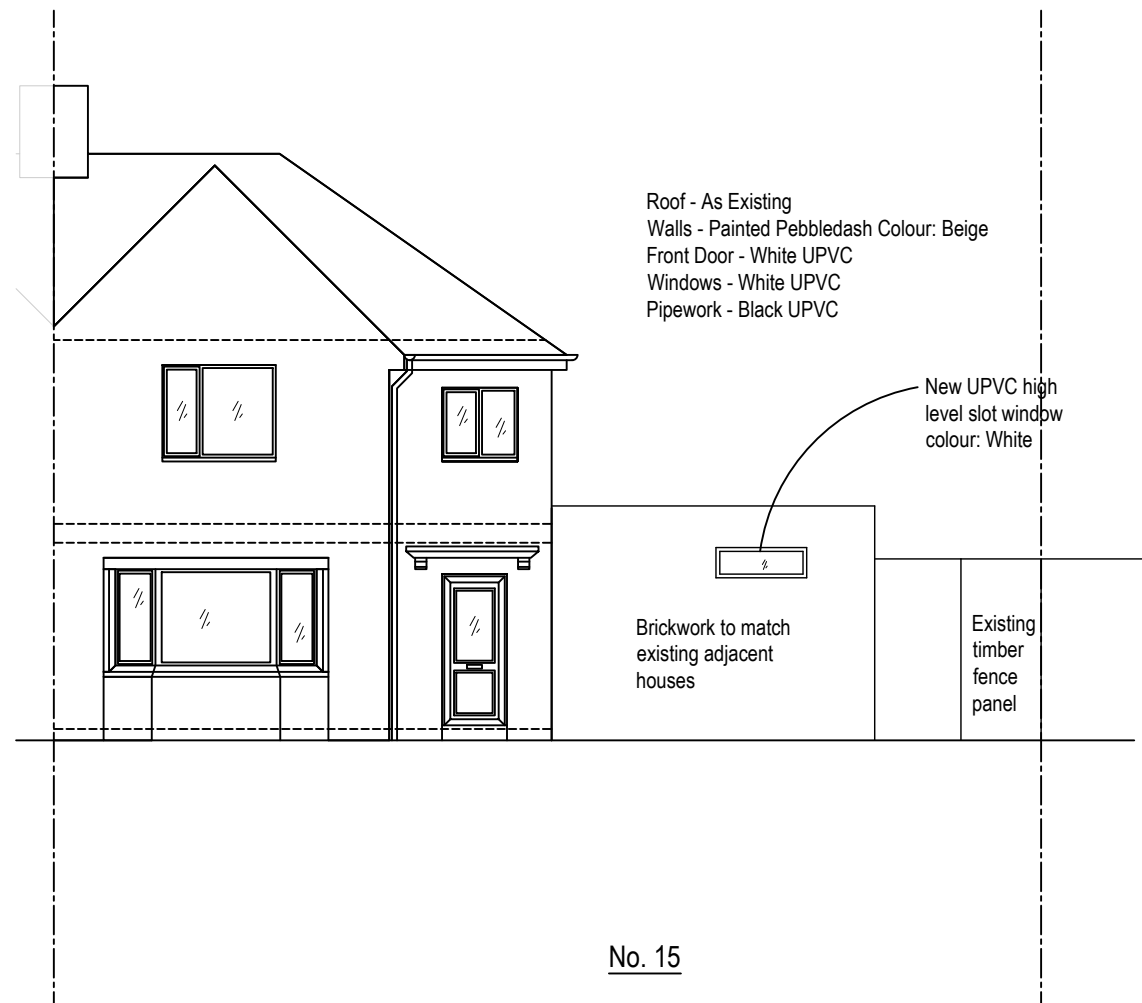

Proposed Street Elevation

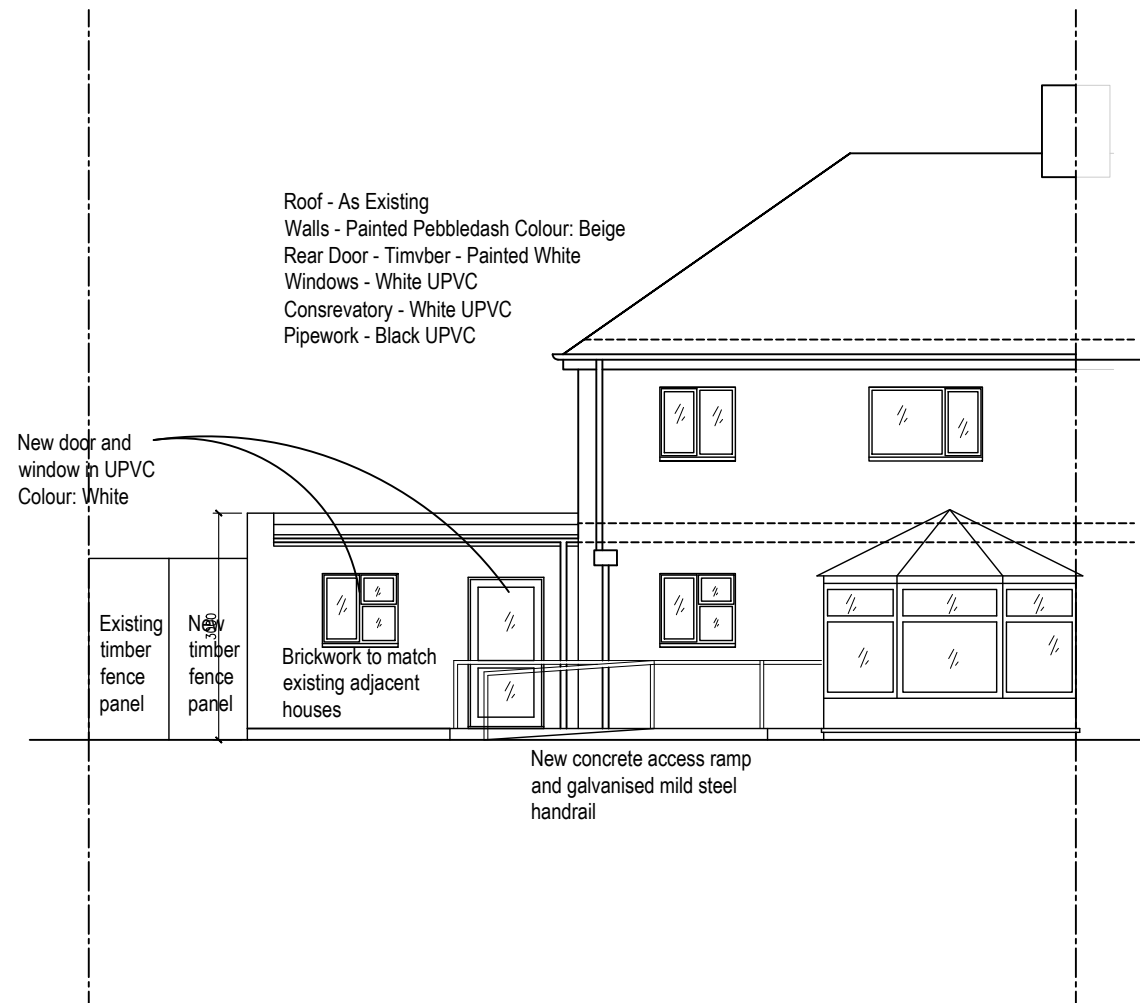


Proposed Rear Elevation

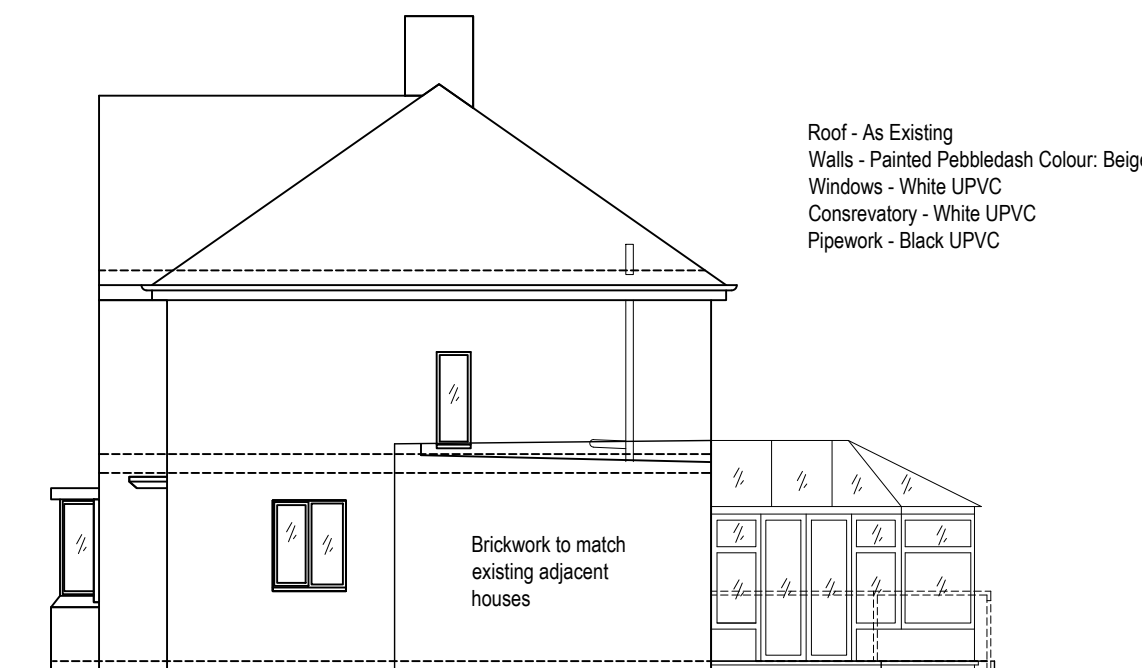

Proposed Flank Elevation

Revisions:

Site location 1:1250

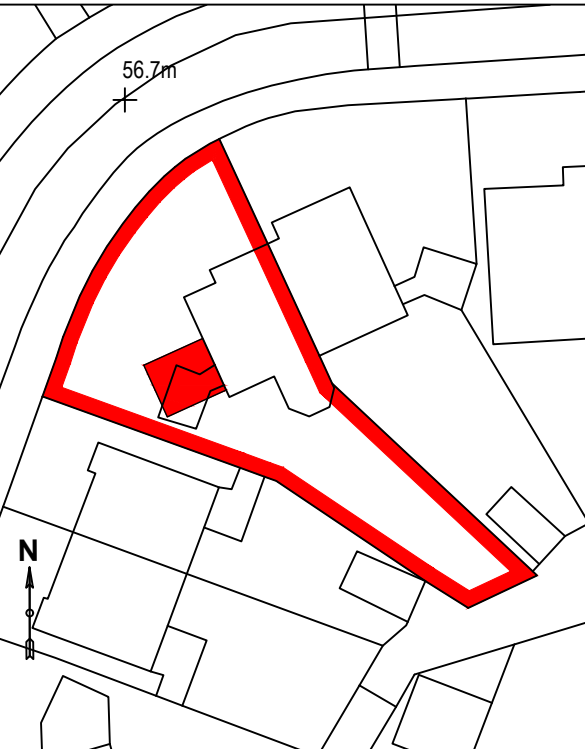

Client:
Ms Dumitru

Site:
15 Christianfields Avenue,
Gravesend, DA12 5NE

Project:
Single Storey Side Extension

View:
Proposed Elevations

Scale: 1:100@A2 Date: 12/23

Drawn by:
D Holbrook Drawing No:
91348(02)02



Home Improvement Agency
Suite 3, 2nd/ Floor | Fitted Rigging House Anchor
Wharf | The Historic Dockyard Chatham | Kent | ME4
4TZ
08456 057017

NOTE: ALL DIMENSIONS TO BE
CHECKED ON SITE PRIOR TO
COMMENCEMENT OF ANY WORKS
© 2023 Peabody Group

